CORPS OF ENGINEERS

U. S. ARMY

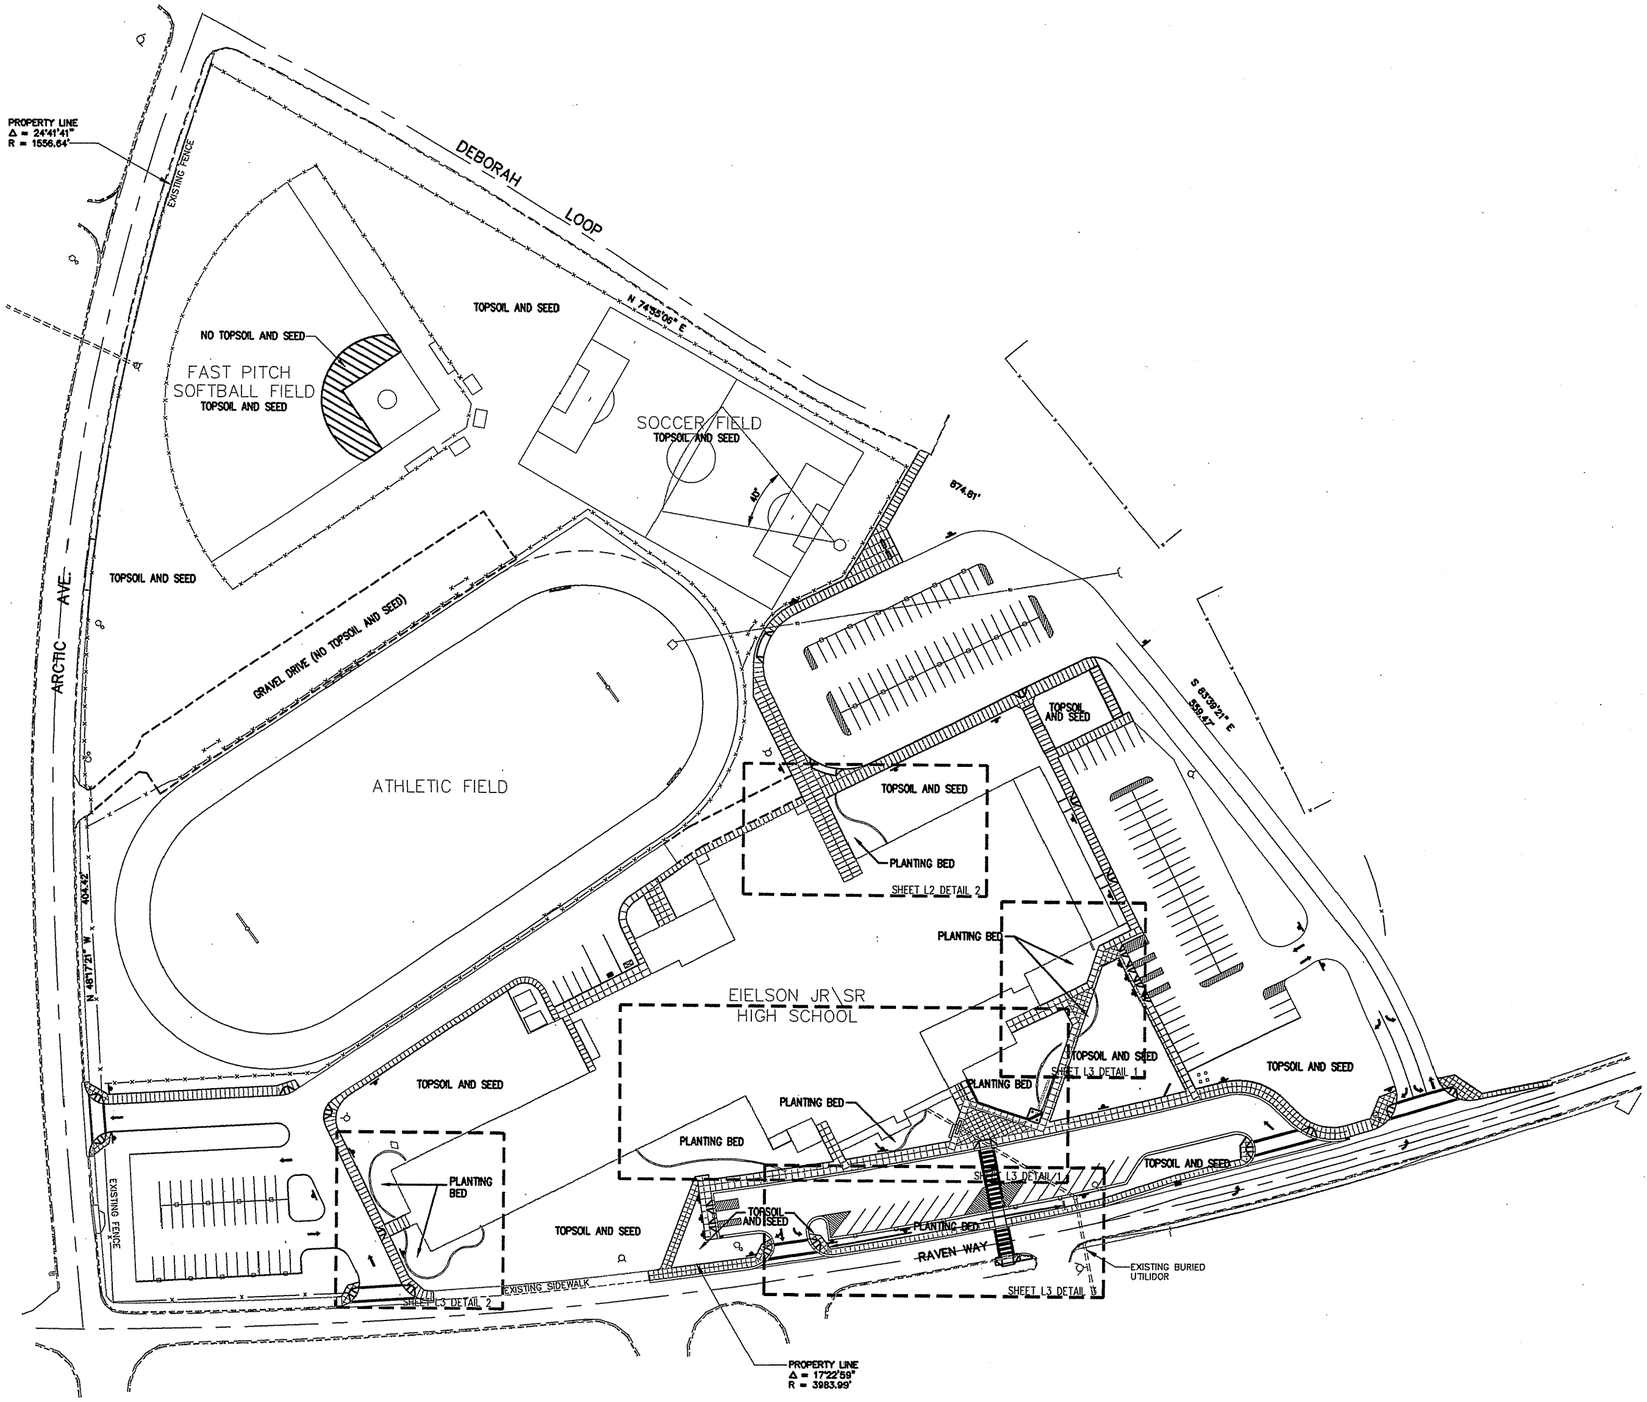

NOTES:

1. TOPSOIL AND SEED ALL INDICATED AREAS.

0 50 100 150

REV.	DATE	C.O.	ACTION	DESCRIPTION	BY	APP'D.

CONTRACT NO.

CONTRACTOR

CITY STATE

RECOMMENDED: PRIME CONTRACTOR

APPROVED: RESIDENT ENGINEER

DATE:

USKH A quarter century of design for Alaskans

ALASKA DISTRICT
CORPS OF ENGINEERS
ANCHORAGE, ALASKA

DESIGNED:	TD
DRAWN:	TD
TRACED:	
CHECKED:	DA
SUBMITTED:	
CH. SECT.	

BEN EIELSON JR./SR. HIGH SCHOOL – PHASE 3
EIELSON AIR FORCE BASE, ALASKA
LANDSCAPE ARCHITECTURAL

PROJECT LAYOUT AND SEEDING PLAN

RECOMMENDED: CHIEF, MILITARY TECHNICAL ENGINEERING BRANCH

APPROVED: CHIEF ENGINEERING DIVISION

DATE:

SCALE:

SPEC. NO.

DRAWING NUMBER
29-02-38

SHEET OF

REFERENCE NO. L1