CORPS OF ENGINEERS

U. S. ARMY

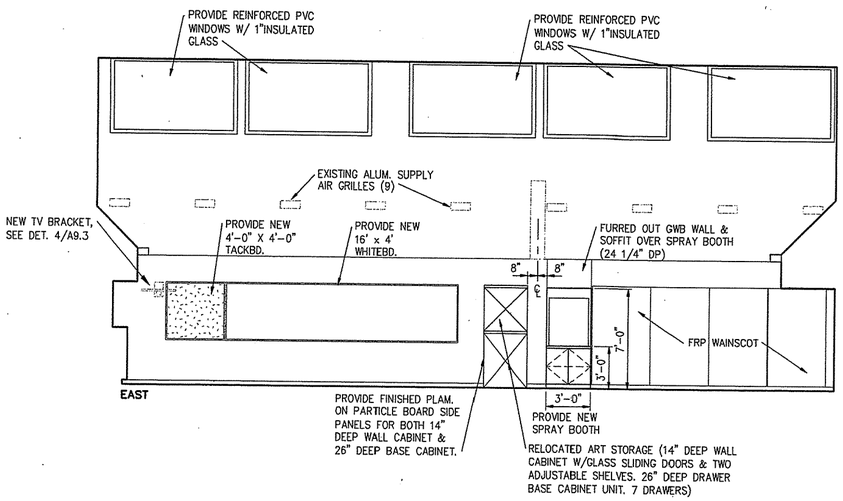

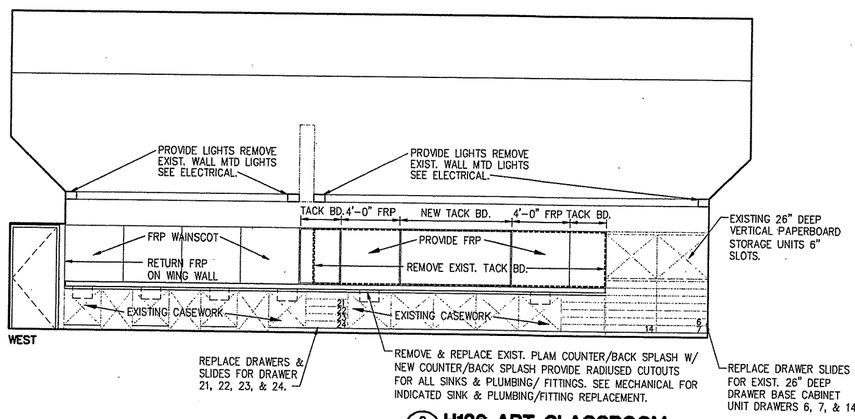

2 A2.2 A5.7 **H136 ART CLASSROOM**

SCALE: 1/4"=1'-0"

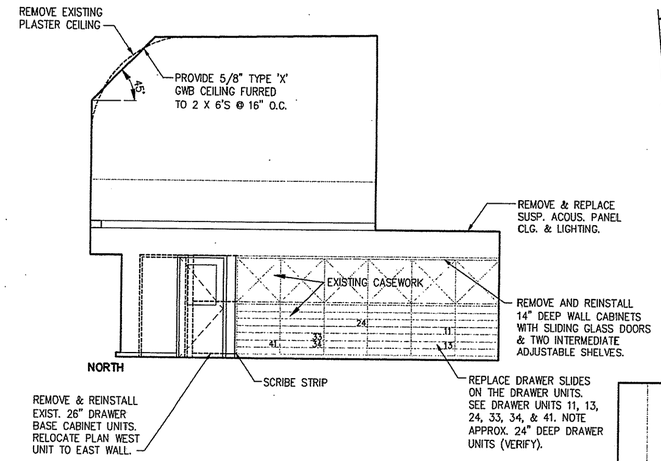

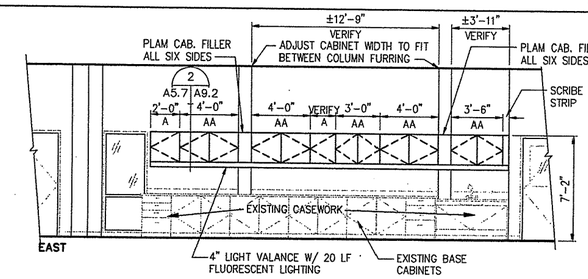

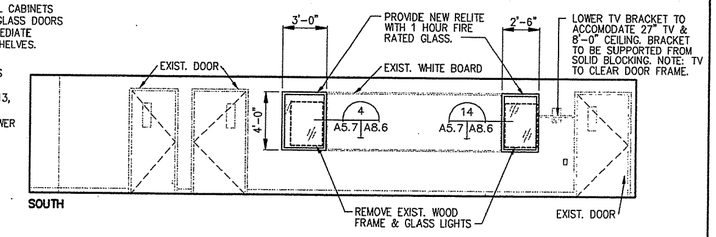

1 A2.1 A5.7 **H117 APPLIED TECHNOLOGY**

SCALE: 1/4"=1'-0"

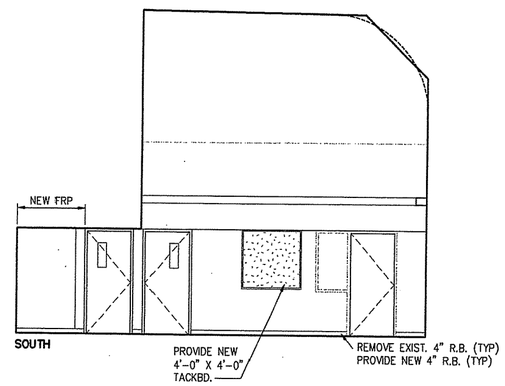

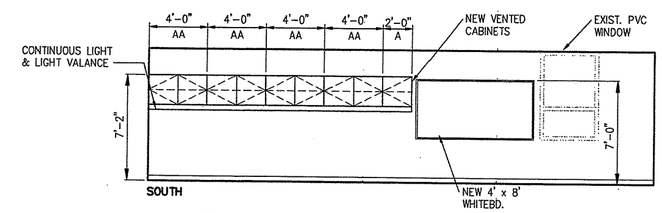

3 A2.2 A5.7 **H144 HEALTH - HOME EC.**

SCALE: 1/4"=1'-0"

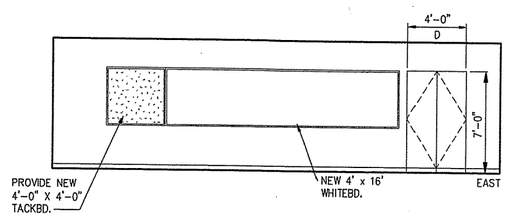

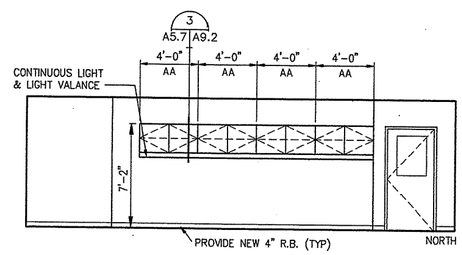

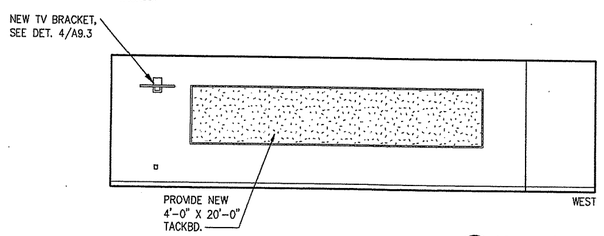

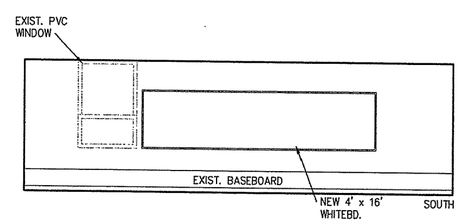

4 A2.2 A5.7 **H142 COMPUTOR CLASSROOM**

SCALE: 1/4"=1'-0"

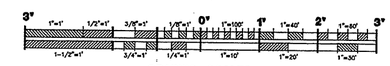

GRAPHIC SCALES

REV.	DATE	C.O.	ACTION	DESCRIPTION	BY	APP'D.

CONTRACT NO.

CONTRACTOR

CITY STATE

RECOMMENDED: PRIME CONTRACTOR

APPROVED: RESIDENT ENGINEER

DATE:

USKH — A quarter century of design for Alaskans

ALASKA DISTRICT
CORPS OF ENGINEERS
ANCHORAGE, ALASKA

DESIGNED: HAP
DRAWN: MAF, BCL
TRACED:
CHECKED: JAH
SUBMITTED:
DR. SECT.

BEN EIELSON JR./SR. HIGH SCHOOL – PHASE 3
EIELSON AIR FORCE BASE, ALASKA
ARCHITECTURAL

INTERIOR ELEVATIONS

RECOMMENDED: CHIEF, MILITARY TECHNICAL ENGINEERING BRANCH

APPROVED: CHIEF ENGINEERING DIVISION

DATE:

SCALE: AS SHOWN

SPEC. NO.

DRAWING NUMBER 29-02-38

SHEET OF

REFERENCE NO. A5.7