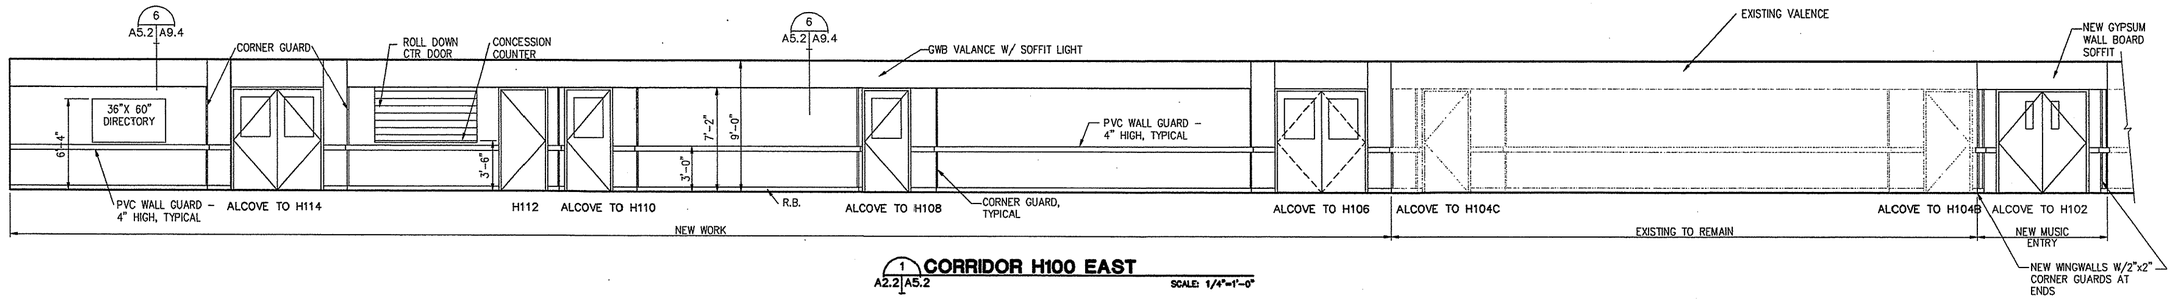

1 CORRIDOR H100 EAST
A2.2 A5.2 SCALE: 1/4"=1'-0"

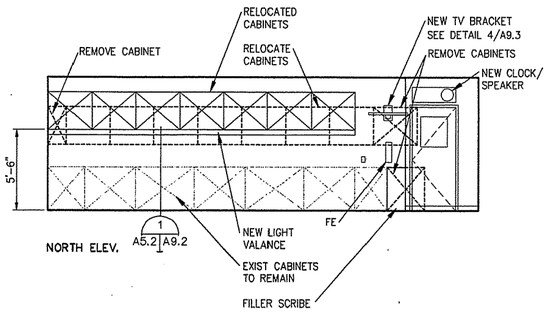

NORTH ELEV.

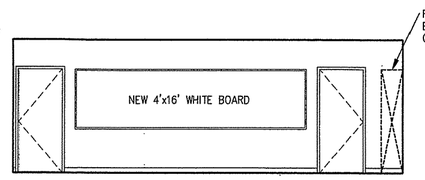

EAST ELEV.

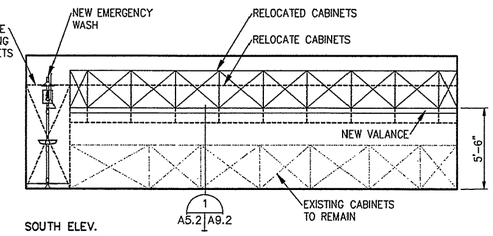

SOUTH ELEV.

2 PHYSICS LAB H128
A2.2 A5.2 SCALE: 1/4"=1'-0"

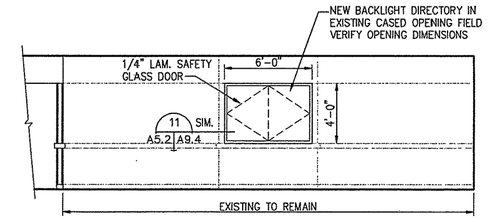

1A CORRIDOR H100 EAST
A2.2 A5.2 SCALE: 1/4"=1'-0"

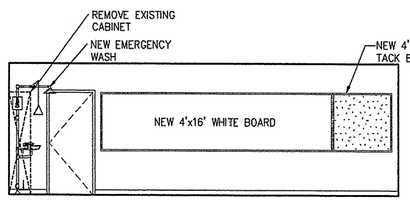

EAST ELEV.

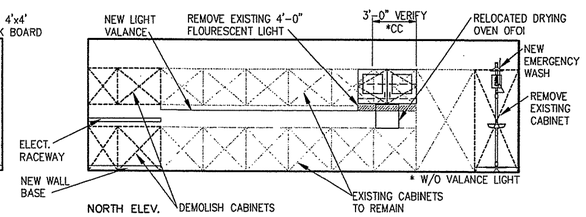

NORTH ELEV.

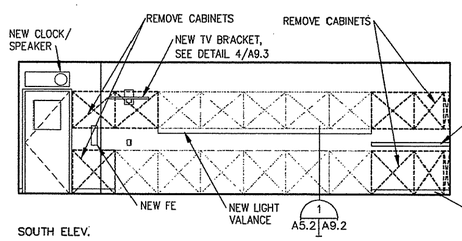

SOUTH ELEV.

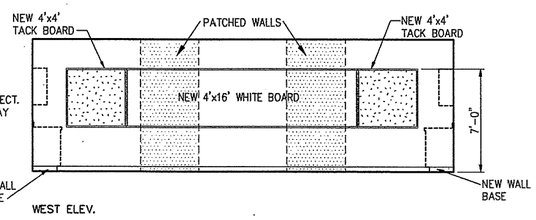

WEST ELEV.

3 CHEMISTRY LAB H135
A2.2 A5.2 SCALE: 1/4"=1'-0"

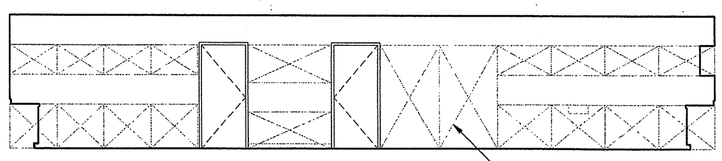

EAST ELEV.

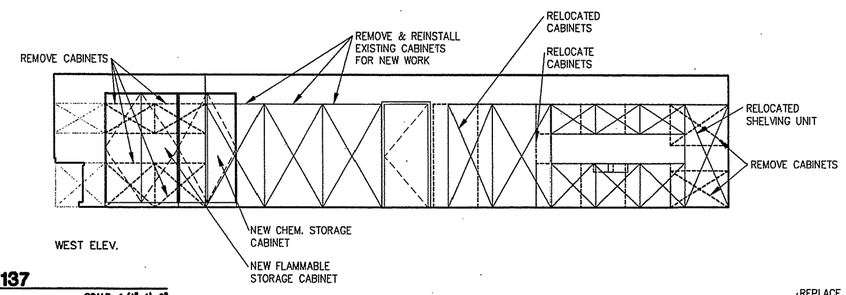

WEST ELEV.

4 SCIENCE PREP H137
A2.2 A5.2 SCALE: 1/4"=1'-0"

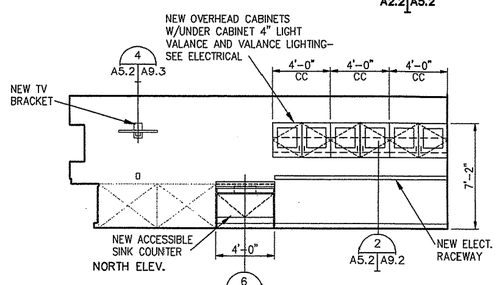

NORTH ELEV.

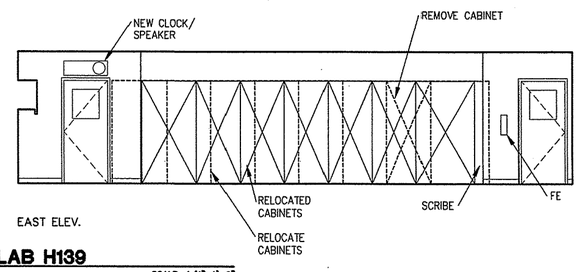

EAST ELEV.

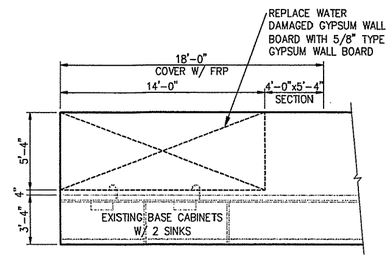

WEST ELEV. (PARTIAL)

5 BIOTECH LAB H139
A2.2 A5.2 SCALE: 1/4"=1'-0"

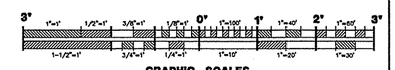

GRAPHIC SCALES

REV.	DATE	C.O.	ACTION	DESCRIPTION	BY	APP'D.

CONTRACT NO.
CONTRACTOR
CITY STATE
RECOMMENDED: PRIME CONTRACTOR
APPROVED: RESIDENT ENGINEER
DATE:

USKH 25 YEARS — A quarter century of design for Alaskans

ALASKA DISTRICT
CORPS OF ENGINEERS
ANCHORAGE, ALASKA

DESIGNED: HAP
DRAWN: MAF
TRACED:
CHECKED: JAH
SUBMITTED:
CH. SECT.

BEN EIELSON JR./SR. HIGH SCHOOL – PHASE 3
EIELSON AIR FORCE BASE, ALASKA
ARCHITECTURAL

INTERIOR ELEVATIONS

RECOMMENDED: CHIEF, MILITARY TECHNICAL ENGINEERING BRANCH
APPROVED: CHIEF ENGINEERING DIVISION
DATE:
SCALE: AS SHOWN
SPEC. NO.
DRAWING NUMBER 29-02-38
SHEET OF

REFERENCE NO. A5.2