CORPS OF ENGINEERS

U. S. ARMY

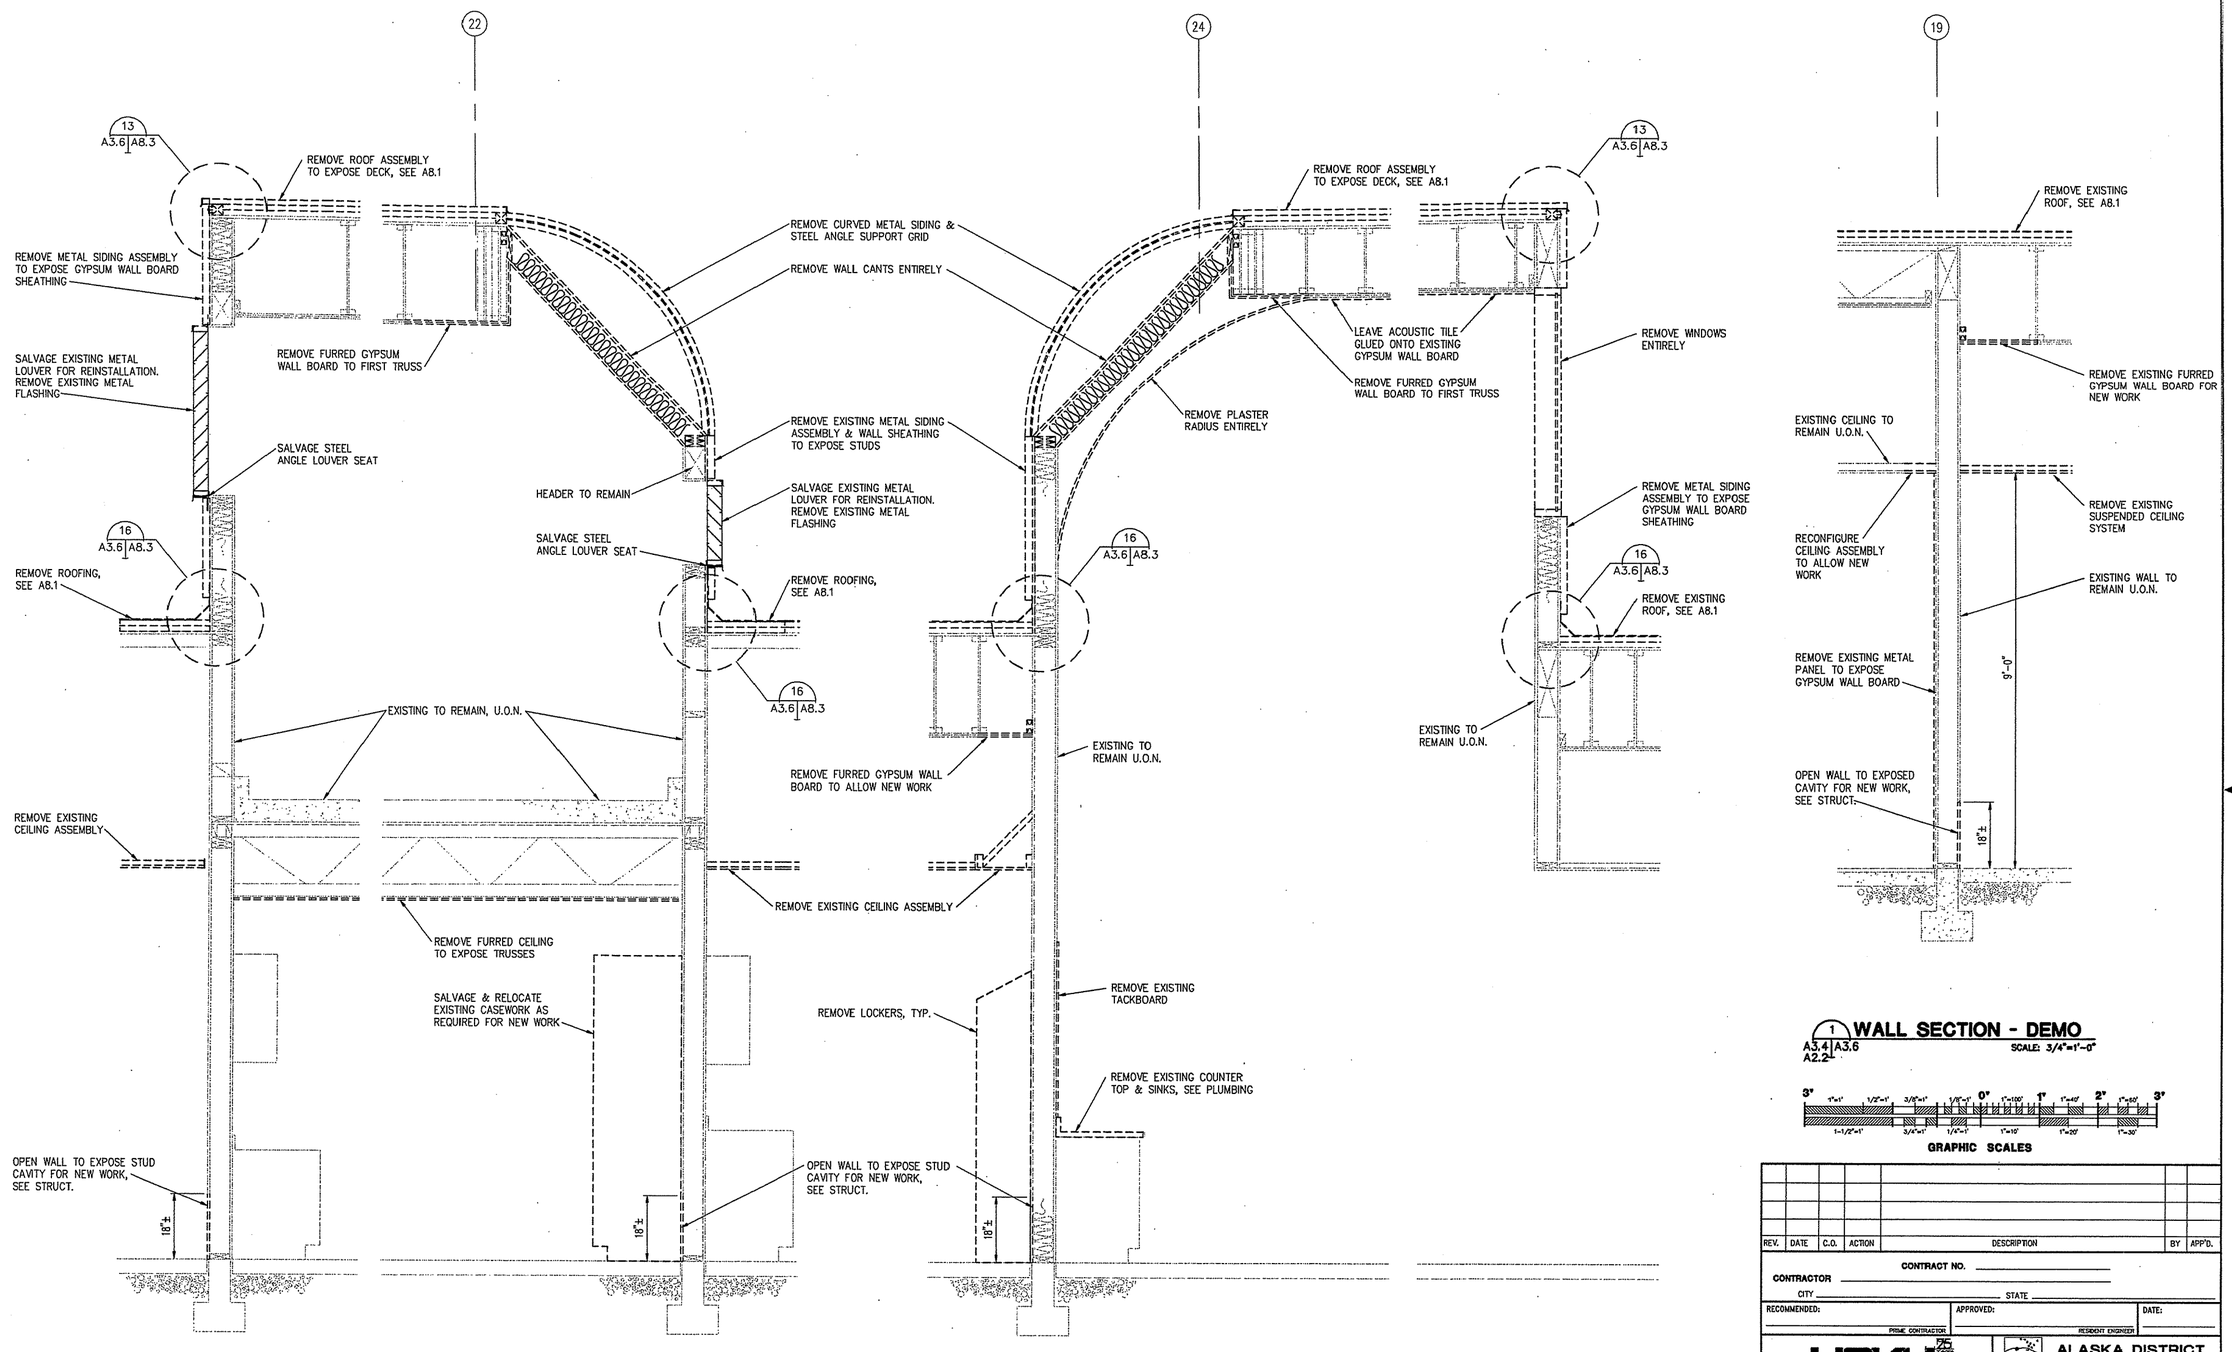

5 WALL SECTION - DEMO
A3.4 A3.6 A2.2 SCALE: 3/4"=1'-0"

4 WALL SECTION - DEMO
A3.4 A3.6 A2.2 SCALE: 3/4"=1'-0"

3 WALL SECTION - DEMO
A3.4 A3.6 A2.2 SCALE: 3/4"=1'-0"

2 WALL SECTION - DEMO
A3.4 A3.6 A2.2 SCALE: 3/4"=1'-0"

1 WALL SECTION - DEMO
A3.4 A3.6 A2.2 SCALE: 3/4"=1'-0"

GRAPHIC SCALES

REV.	DATE	C.O.	ACTION	DESCRIPTION	BY	APP'D.

CONTRACT NO.

CONTRACTOR

CITY STATE

RECOMMENDED: PRIME CONTRACTOR | APPROVED: RESIDENT ENGINEER | DATE:

USKH A quarter century of design for Alaskans

ALASKA DISTRICT
CORPS OF ENGINEERS
ANCHORAGE, ALASKA

DESIGNED: HAP
DRAWN: MAF
TRACED:
CHECKED: JAH
SUBMITTED:
DI. SECT.

BEN EIELSON JR./SR. HIGH SCHOOL – PHASE 3
EIELSON AIR FORCE BASE, ALASKA
ARCHITECTURAL

WALL SECTIONS

RECOMMENDED: CHIEF, MILITARY TECHNICAL ENGINEERING BRANCH | APPROVED: CHIEF ENGINEERING DIVISION | DATE:

SCALE: AS SHOWN | SPEC. NO.

DRAWING NUMBER 29-02-38

SHEET OF

REFERENCE NO. A3.6