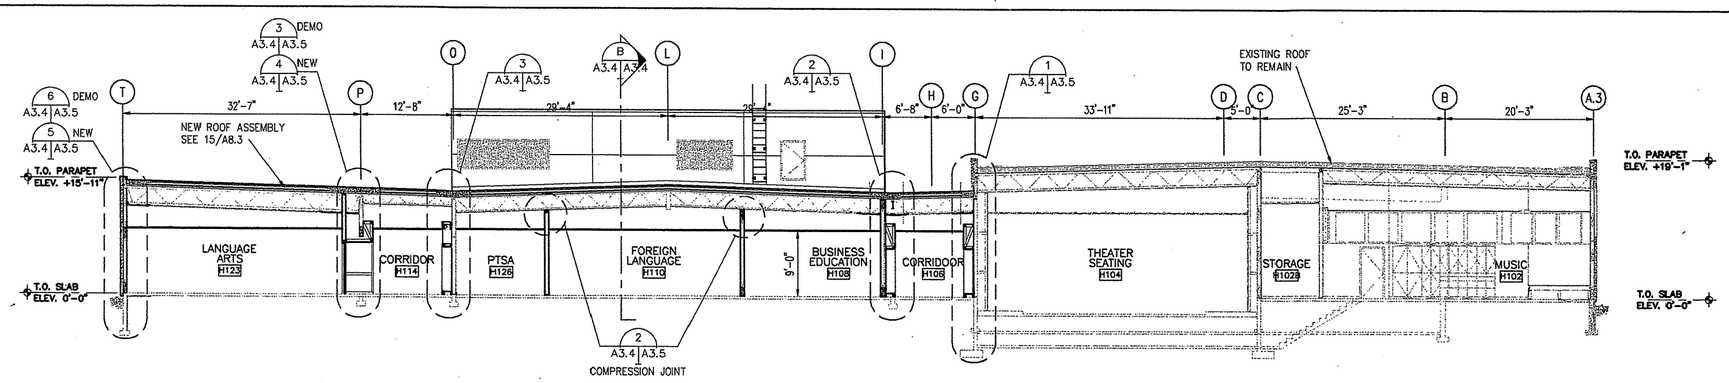

A BUILDING SECTION "A"
A2.1 A3.4 A2.2
SCALE: 1/8"=1'-0"

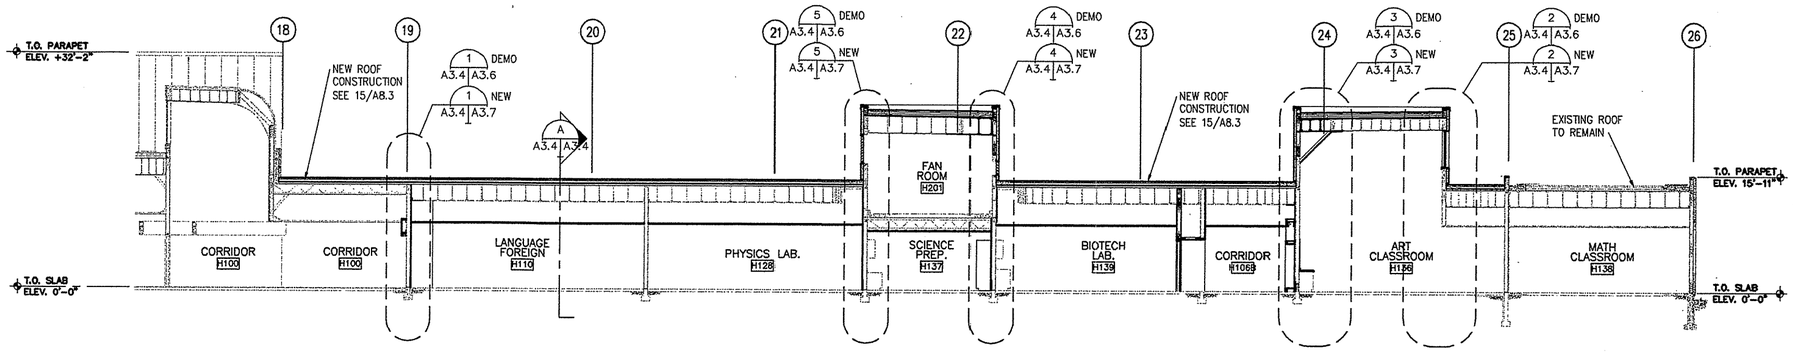

B BUILDING SECTION "B"
A2.1 A3.4 A2.2
SCALE: 1/8"=1'-0"

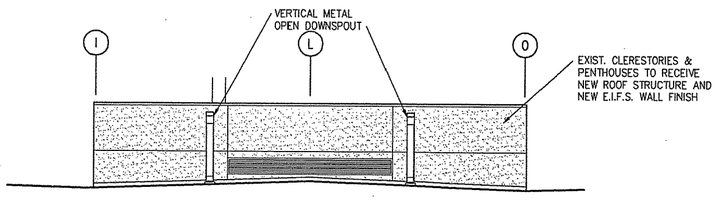

1 PARTIAL EAST EXTERIOR ELEVATION
A2.1 A3.4
SCALE: 1/8"=1'-0"

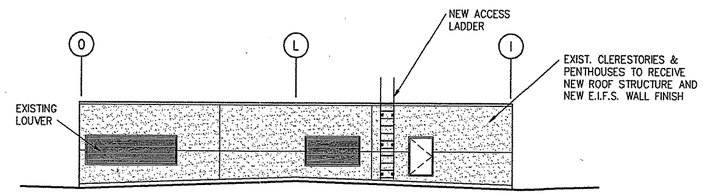

2 PARTIAL WEST EXTERIOR ELEVATION
A2.1 A3.4
SCALE: 1/8"=1'-0"

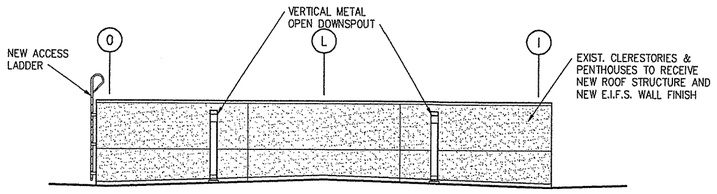

3 PARTIAL WEST EXTERIOR ELEVATION
A2.1 A3.4
SCALE: 1/8"=1'-0"

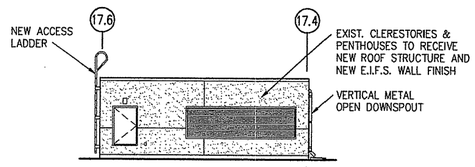

4 PARTIAL NORTH EXTERIOR ELEVATION
A2.1 A3.4
SCALE: 1/8"=1'-0"

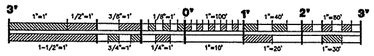

REV.	DATE	C.O.	ACTION	DESCRIPTION	BY	APP'D.

CONTRACTOR _____ CONTRACT NO. _____
CITY _____ STATE _____

RECOMMENDED: _____ PRIME CONTRACTOR
APPROVED: _____ RESIDENT ENGINEER
DATE:

USKH — A quarter century of design for Alaskans

ALASKA DISTRICT
CORPS OF ENGINEERS
ANCHORAGE, ALASKA

DESIGNED: HAP
DRAWN: MAF
TRACED:
CHECKED: JAH
SUBMITTED:
CH. SECT.

BEN EIELSON JR./SR. HIGH SCHOOL – PHASE 3
EIELSON AIR FORCE BASE, ALASKA
ARCHITECTURAL

BUILDING SECTIONS

RECOMMENDED: _____ CHIEF, MILITARY TECHNICAL ENGINEERING BRANCH
APPROVED: _____ CHIEF ENGINEERING DIVISION
DATE:

SCALE: AS SHOWN
SPEC. NO.
DRAWING NUMBER 29-02-38
SHEET OF

REFERENCE NO. A3.4