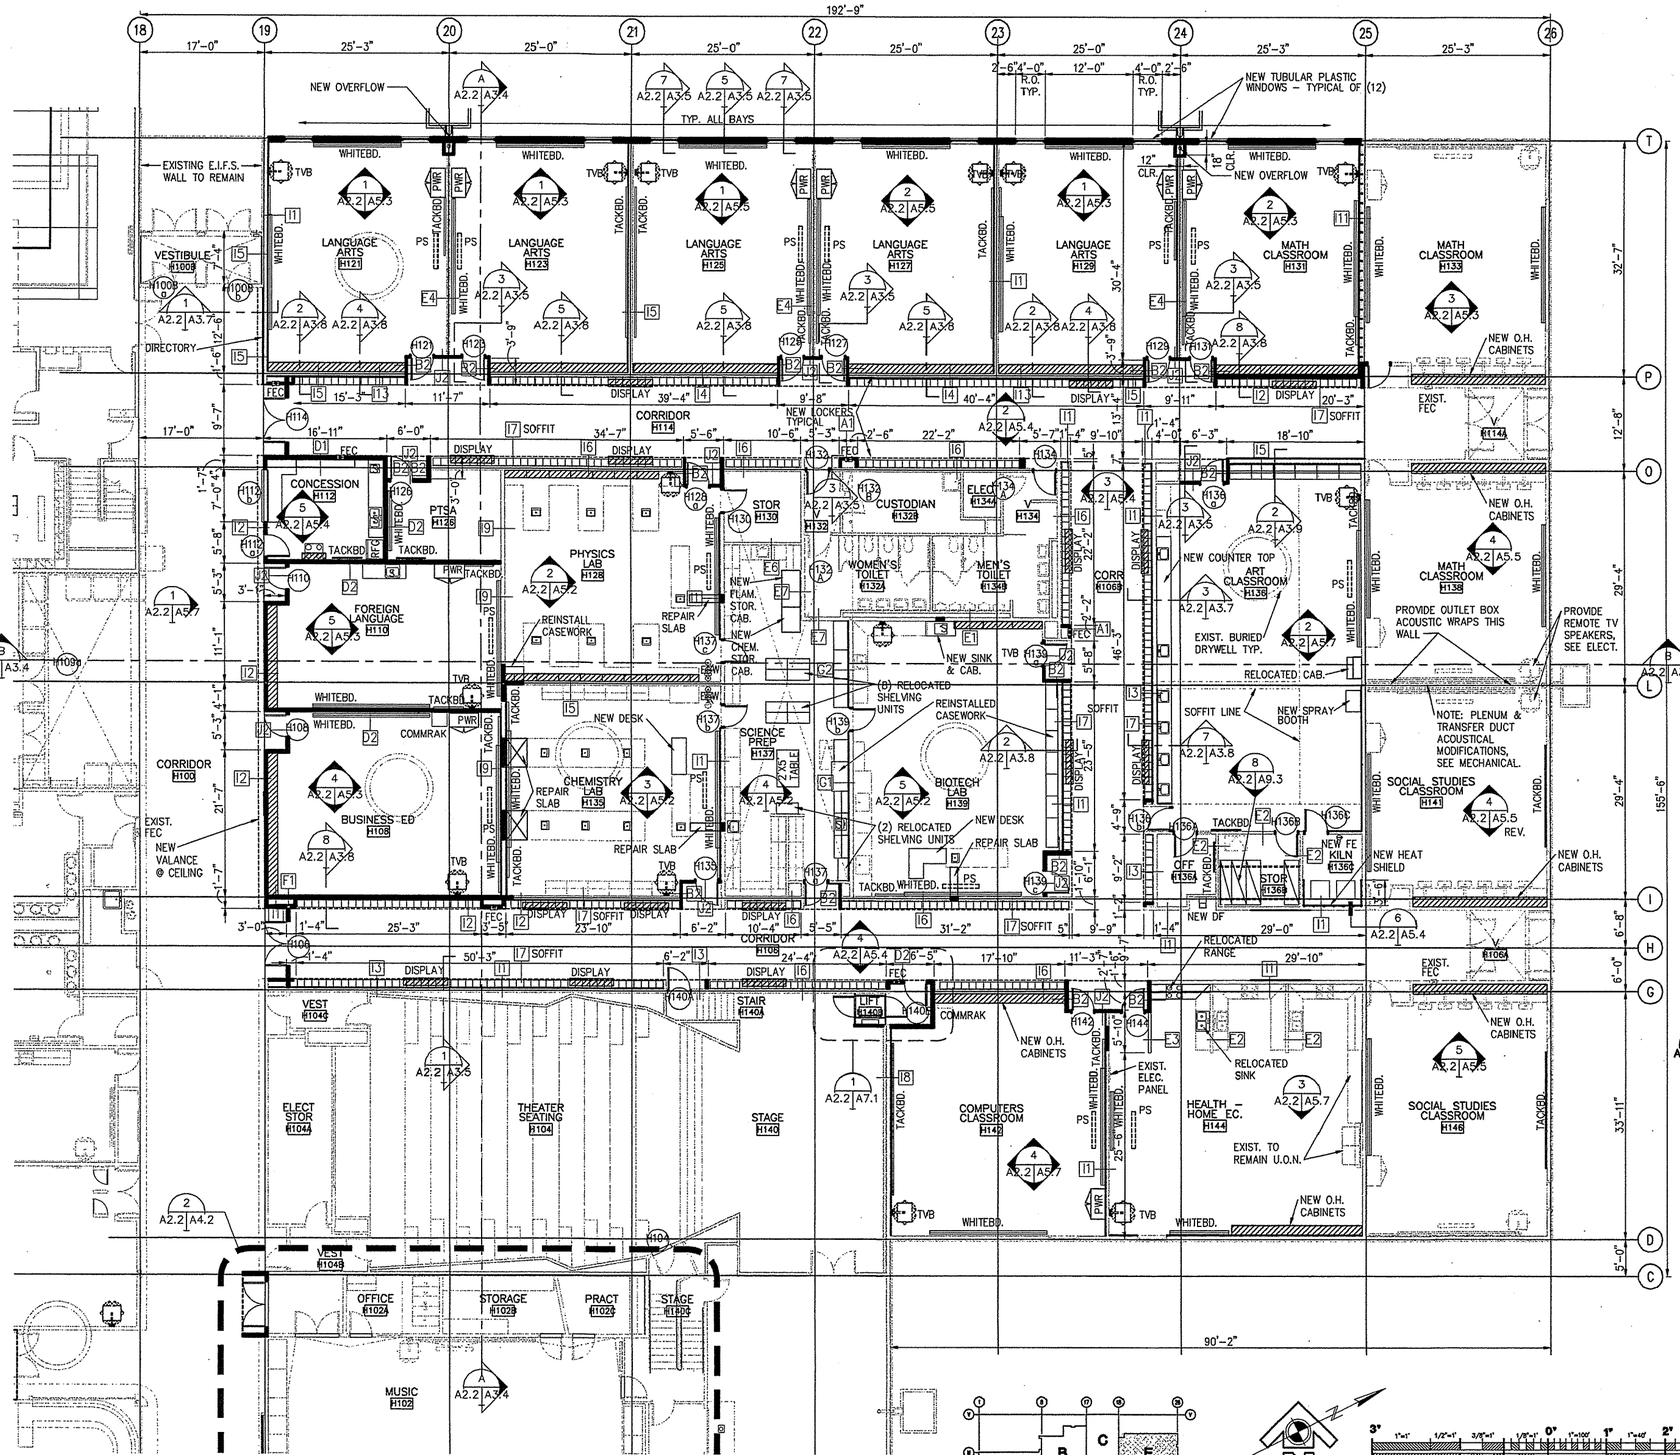

1 AREA 'E' FLOOR PLAN
A2.1 A2.2
SCALE: 1/8"=1'-0"

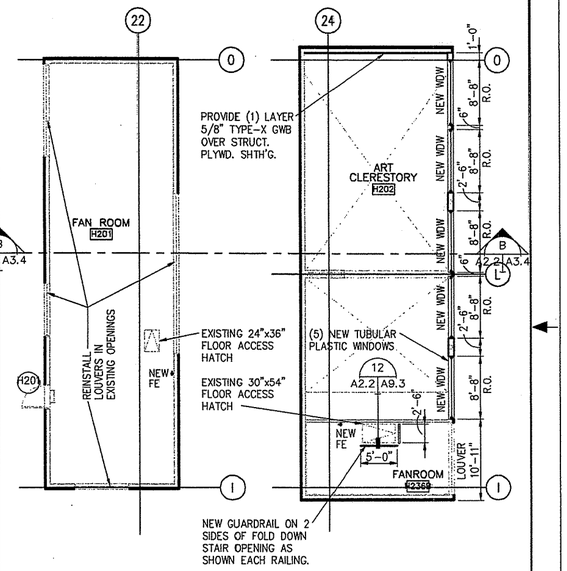

2 FAN ROOM PLAN
A2.1 A2.2
SCALE: 1/8"=1'-0"

3 CLERESTORY PLAN
A2.1 A2.2
SCALE: 1/8"=1'-0"

GENERAL NOTES:

1. PATCH EXISTING GYPSUM BOARD FINISH & PAINT WHERE NEW MARKER BOARDS & NEW TACKBOARDS DO NOT COVER OVER EXISTING CHALKBOARDS & TACKBOARDS TO BE REMOVED (6 CLASSROOMS)

2. SEE CORRESPONDING DEMOLITION PLAN FOR LOCATION OF EXISTING CASEWORK BEING REMOVED. WALL PATCHING & FINISH & PAINTING REQUIRED WHERE EXISTING CASEWORK IS REMOVED. NOTE CASEWORK SALVAGED AND RELOCATED/REINSTALLED IN NEW WORK.

3. PROVIDE CABINET LOCKS ON ALL NEW PRESSURE LAM. PARTICLE BD. CASEWORK.

4. ALL NEW & EXISTING ADJACENT WALL FINISHES TO ALIGN (I.E. CORRIDOR WALL GYPSUM BOARD, WING-WALL GYPSUM BOARD. FACES, & GYPSUM BOARD. WALL SURFACES OVER EXISTING AND NEW LOCKERS.)

5. EXTEND ALL NEW WALLS TO EXISTING ROOF GWB AT BOTTOM CHORD OF JOIST. SEAL W/ COMPRESSION DETAIL 15/A9.3. NOTE ALL WALLS WITH NEW SHEAR PLYWOOD TO EXTEND TO ROOF PLYWOOD. THIS WILL NECESSITATE REMOVING A PORTION OF 2 LAYERS OF 5/8" GWB AT BOTTOM CHORD OF ROOF JOISTS. EXTENDING WALL TO ROOF PLYWOOD & THEN REPLACING 2 LAYERS OF 5/8" GYPSUM BOARD & FIRE TAPING. SEE S3.2 FOR LOCATIONS.

6. ALL EXISTING WALLS ARE 2 X 6 WOOD STUDS @ 16" O.C. WITH 5/8" GYPSUM BOARD BOTH SIDES, UNLESS NOTED OTHERWISE.

7. SEE STRUCTURAL DRAWINGS FOR LOCATION OF NEW SHEAR PLYWOOD. NOTE, IN SOME CASES SHEAR PLYWOOD STOPS SHORT OF WALL END DUE TO MECH. OBSTRUCTION. ADJACENT WALL TO BE FILLED IN WITH 1\2" GYPSUM TO ALIGN WALL FINISH.

8. PROVIDE ADDITIONAL 5/8" TYPE X GYPSUM WALL BOARD TO PATCH BACK EXISTING WALL AT SHEAR WALL LOCATIONS NOTED ON S3.2 AND ON TYPICAL DETAILS SHOWN ON S4.1.

9. AREA E FLOOR PLAN ILLUSTRATES NORTH WALL OF THE HIGH SCHOOL (AREA E) AS DESIGNED FOR OPTION 4A OF THE TASK ORDER SCHEDULE, SCHEDULE A, OPTIONAL ITEMS. FOR THE EXISTING PLAN CONDITION OF THE NORTH WALL, SEE DRAWING SHEET A2.2A (EXISTING FLOOR PLAN).

REV.	DATE	C.O.	ACTION	DESCRIPTION	BY	APP'D.

CONTRACT NO.

CONTRACTOR

CITY STATE

RECOMMENDED: PRIME CONTRACTOR

APPROVED: RESIDENT ENGINEER

DATE:

USKH 25 YEARS — A quarter century of design for Alaskans

ALASKA DISTRICT
CORPS OF ENGINEERS
ANCHORAGE, ALASKA

DESIGNED: HAP
DRAWN: MAF
TRACED:
CHECKED: JAH
SUBMITTED:
CH. SECT.

BEN EIELSON JR./SR. HIGH SCHOOL – PHASE 3
EIELSON AIR FORCE BASE, ALASKA

ARCHITECTURAL

AREA 'E'
NEW WORK FLOOR PLAN

RECOMMENDED: CHIEF, MILITARY TECHNICAL ENGINEERING BRANCH

APPROVED: CHIEF ENGINEERING DIVISION

DATE:

SCALE: 1/8"=1'-0"

SPEC. NO.

DRAWING NUMBER 29-02-38

SHEET OF

GRAPHIC SCALES

REFERENCE NO. A2.2