CORPS OF ENGINEERS

U. S. ARMY

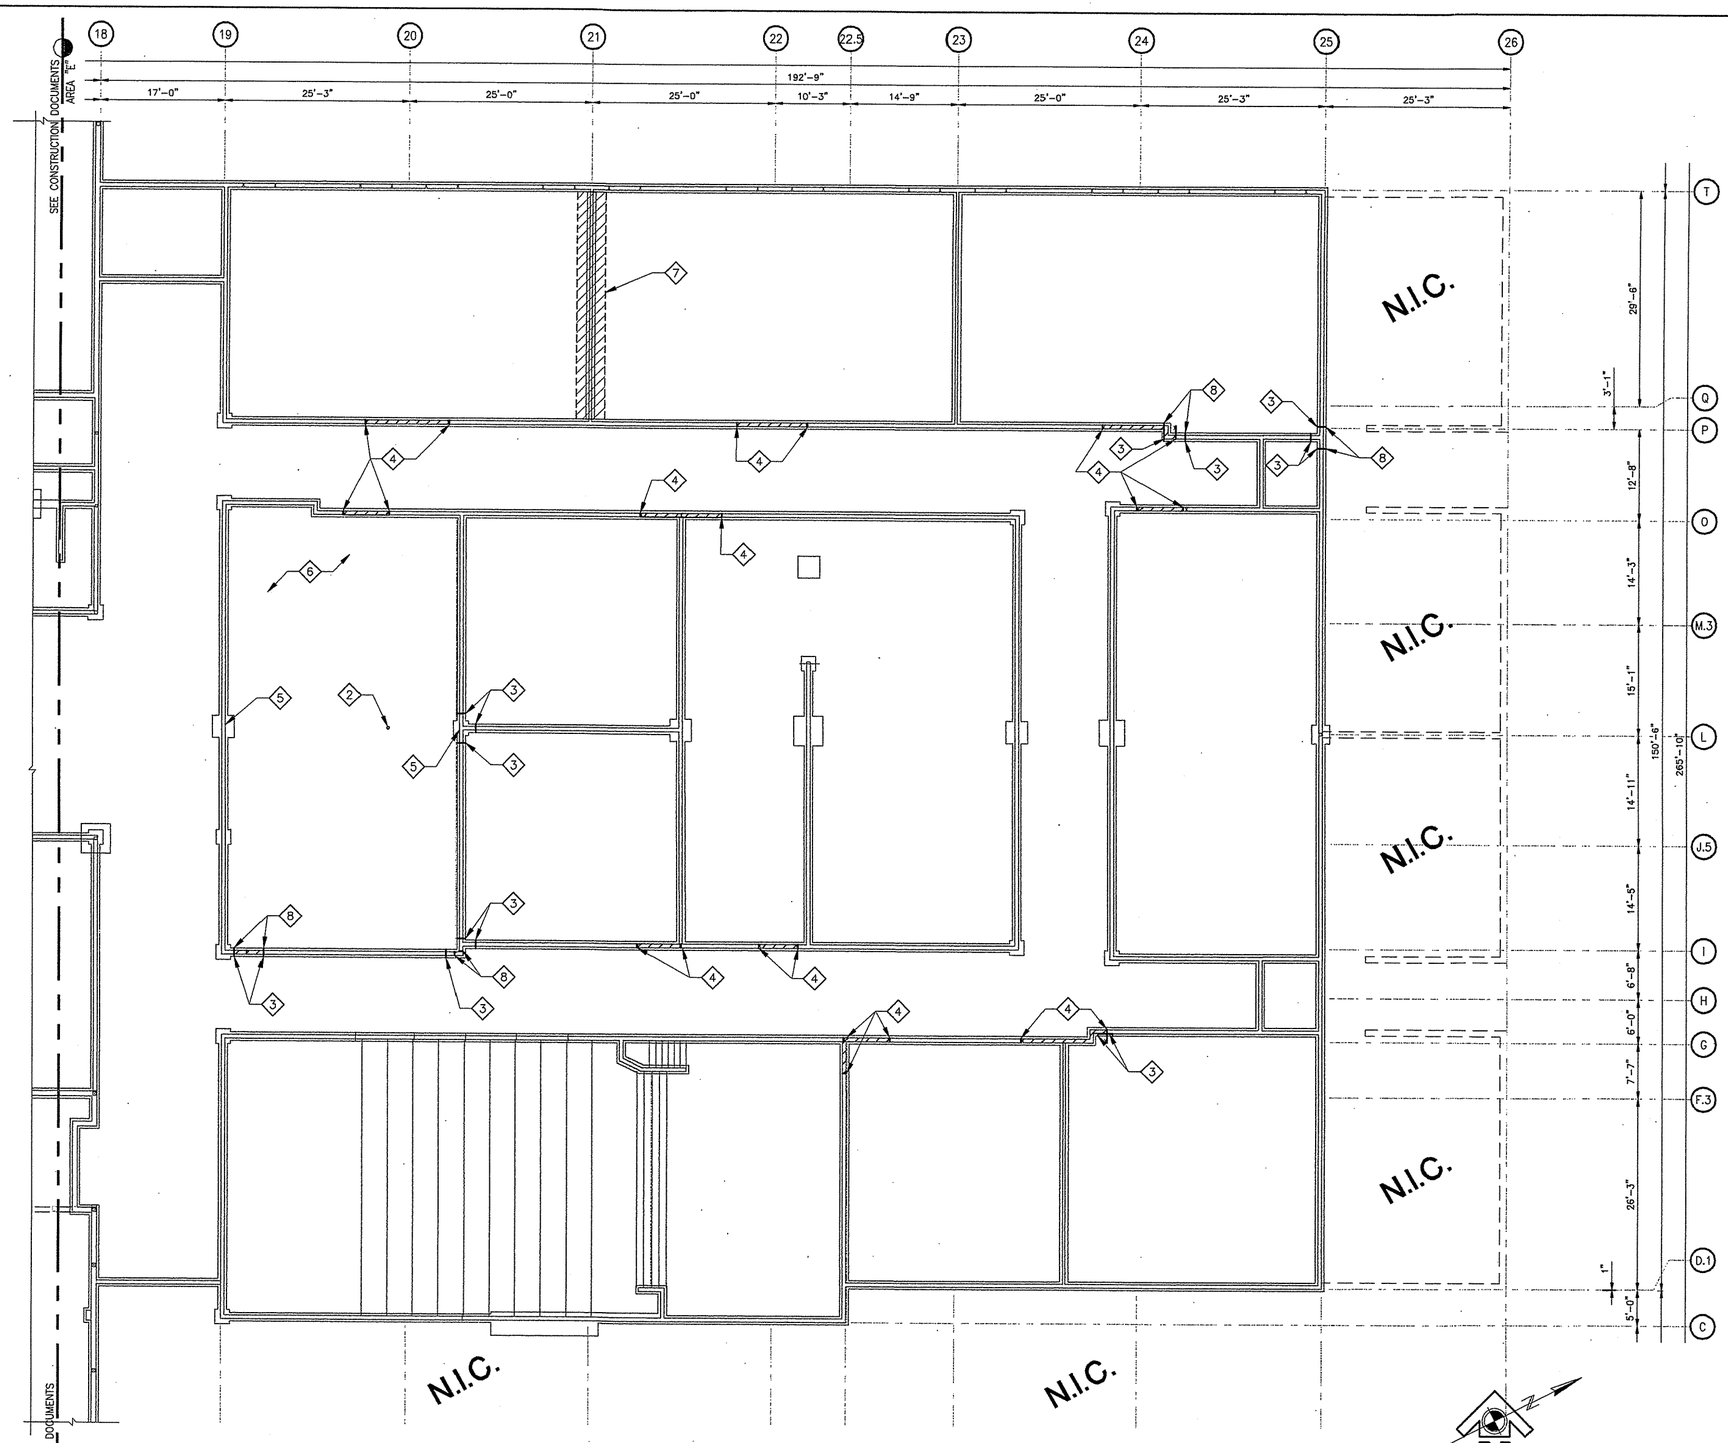

PLAN NOTES

1. NOT USED
2. EXISTING COLUMN TO BE REMOVED: CUT AT TOP OF SLAB AND PATCH EXISTING SLAB.
3. APPROXIMATE EDGE OF CONCRETE, SAW CUT FOR PLACEMENT OF NEW FOOTING. REMOVE EXISTING STEM WALL AND FOOTING FOR NEW INSTALLATION.
4. EDGE OF NEW FRAMING, REMOVE EXISTING WALL AND GWB CEILING AS REQUIRED FOR NEW ENTRY.
5. REMOVE EXISTING COLUMN AND REPLACE WITH NEW.
6. REFERENCE MECHANICAL DEMOLITION PLANS FOR RELATED DEMOLITION.
7. REMOVE ENTIRE GWB AND RE-FRAME, SEE 2/S3.2.
8. EDGE OF NEW FRAMING, SEE ARCHITECTURAL DRAWINGS. FOR NEW COLLUMN INSTALLATION, REMOVE EXISTING WALL AND GWB AS REQUIRED.

1 / S0.1 | S1.1 AREA "E" FOUNDATION DEMOLITION PLAN

SCALE: 1/8"=1'-0"

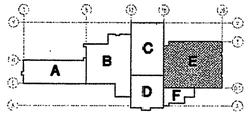

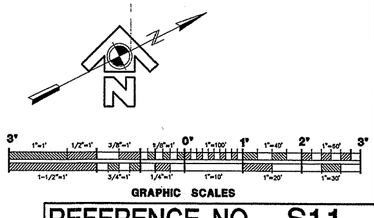

REFERENCE NO. S1.1

REV.	DATE	C.O.	ACTION	DESCRIPTION	BY	APP'D.

CONTRACT NO.

CONTRACTOR

CITY STATE

RECOMMENDED: PRIME CONTRACTOR | APPROVED: RESIDENT ENGINEER | DATE:

USKH — A quarter century of design for Alaska

ALASKA DISTRICT
CORPS OF ENGINEERS
ANCHORAGE, ALASKA

DESIGNED: MNA
DRAWN: DJR
TRACED:
CHECKED: BEH
SUBMITTED:
CH. SECT.

BEN EIELSON JR./SR. HIGH SCHOOL – PHASE 3
EIELSON AIR FORCE BASE, ALASKA
STRUCTURAL
AREA "E"
FOUNDATION DEMOLITION PLAN

RECOMMENDED: CHIEF, MILITARY TECHNICAL ENGINEERING BRANCH | APPROVED: CHIEF ENGINEERING DIVISION | DATE:

SCALE: 1/8"=1'-0" | SPEC. NO.

DRAWING NUMBER 29-02-38

SHEET OF