CORPS OF ENGINEERS

U. S. ARMY

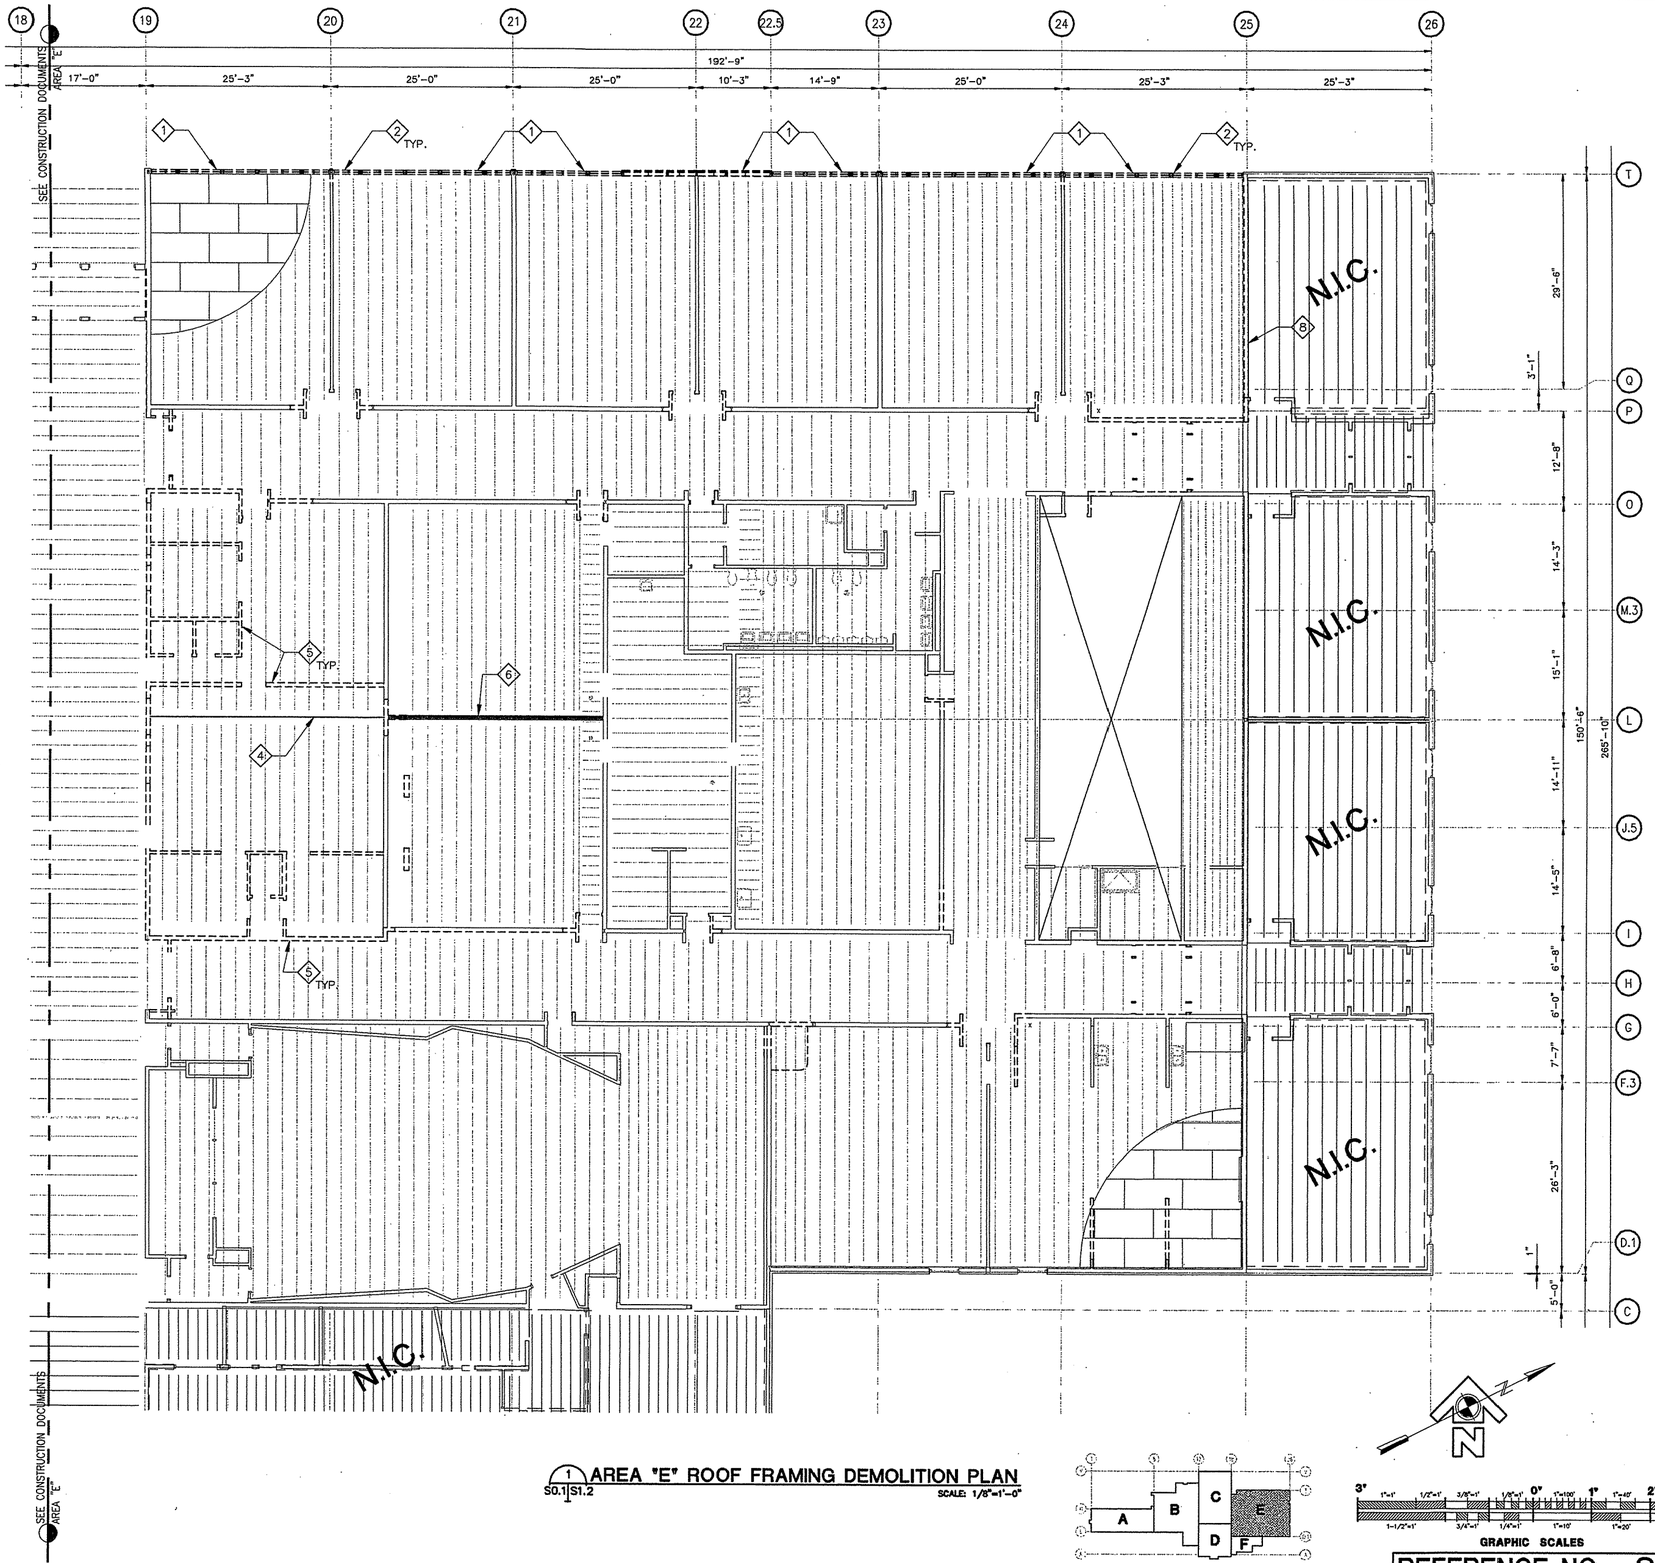

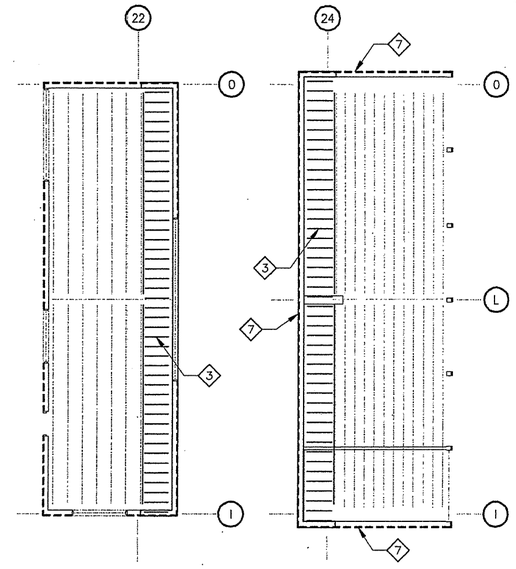

PLAN NOTES

1. EXISTING WINDOWS AND SHEAR WALL TO BE REMOVED. FOR NEW SHEAR WALLS, SEE SHEET S3.2.
2. EXISTING CS COIL STRAP DRAG STRUT TO REMAIN ALONG ENTIRE LENGTH OF WALL.
3. REMOVE EXISTING 2X ROOF FRAMING AND WALL AS REQUIRED. SHORE ROOF AS NECESSARY.
4. REMOVE EXISTING GLUE-LAMINATED BEAM AS REQUIRED AND SHORE EXISTING FRAMING.
5. EXISTING WALL TO BE REMOVED, SEE ARCHITECTURAL DRAWING D2.2.
6. EXISTING SHEAR WALL TO BE MODIFIED, SEE SHEET S3.2.
7. WALL TO BE MODIFIED, SEE ARCHITECTURAL DRAWINGS.
8. REMOVE ALL WALL SHEATHING ON WEST SIDE, SEE DETAIL 7/S4.2.

2 FAN ROOM ROOF FRAMING S3.1|S3.1 — SCALE: 1/8"=1'-0"

3 CLERESTORY ROOF FRAMING S3.1|S3.1 — SCALE: 1/8"=1'-0"

1 AREA "E" ROOF FRAMING DEMOLITION PLAN S0.1|S1.2 — SCALE: 1/8"=1'-0"

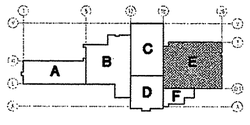

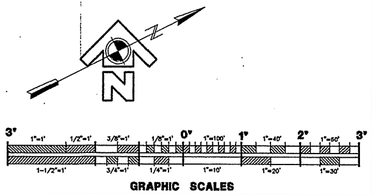

GRAPHIC SCALES

REFERENCE NO. S1.2

REV.	DATE	C.O.	ACTION	DESCRIPTION	BY	APP'D.

CONTRACT NO.

CONTRACTOR

CITY STATE

RECOMMENDED: PRIME CONTRACTOR | APPROVED: RESIDENT ENGINEER | DATE:

USKH — A quarter century of design for Alaskans

ALASKA DISTRICT
CORPS OF ENGINEERS
ANCHORAGE, ALASKA

DESIGNED:	MNA
DRAWN:	DJR
TRACED:	
CHECKED:	BEH
SUBMITTED:	
QA SECT.	

BEN EIELSON JR./SR. HIGH SCHOOL - PHASE 3
EIELSON AIR FORCE BASE, ALASKA
STRUCTURAL
AREA "E"
ROOF FRAMING DEMOLITION PLAN

RECOMMENDED: CHIEF, MILITARY TECHNICAL ENGINEERING BRANCH | APPROVED: CHIEF ENGINEERING DIVISION | DATE:

SCALE: 1/8"=1'-0" | SPEC. NO.

DRAWING NUMBER
29-02-38

SHEET OF