CORPS OF ENGINEERS

U. S. ARMY

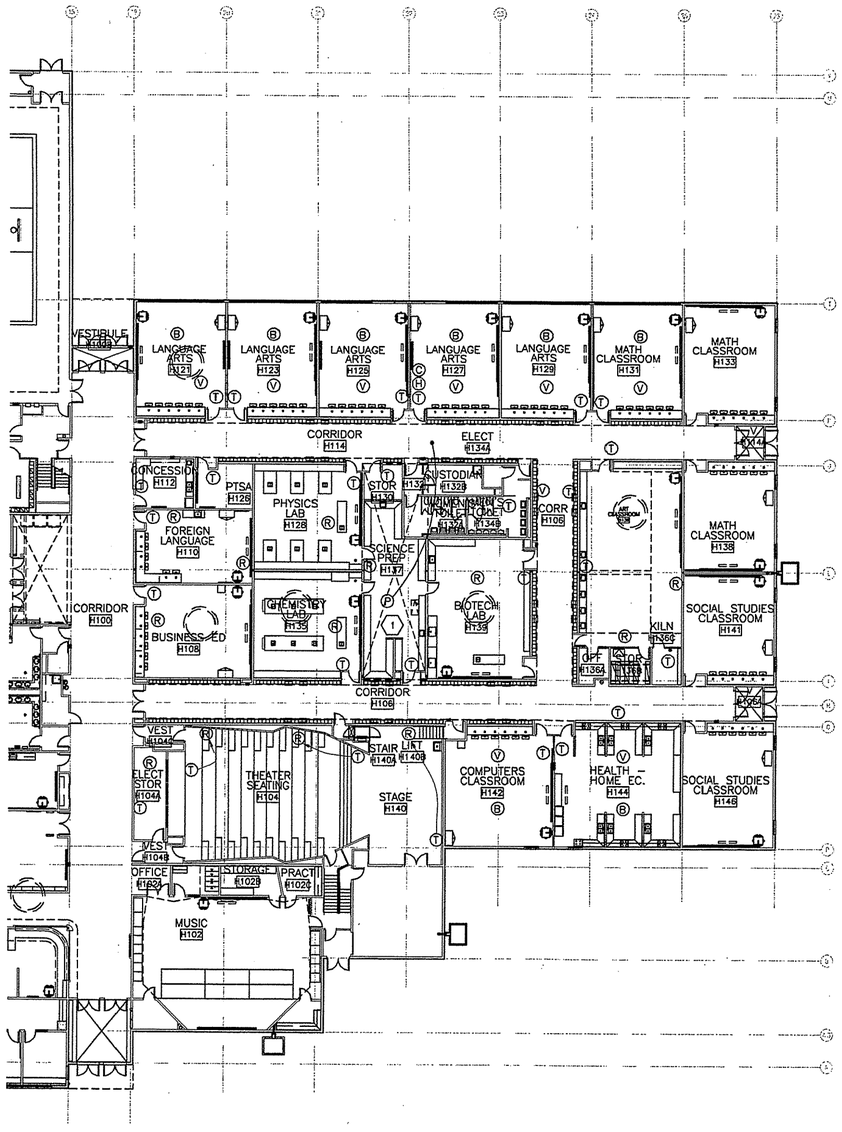

CONTROLS LEGEND	
T	THERMAL SENSOR
V	VAV BOX ACTUATOR
C	CO2 SENSOR
H	RELATIVE HUMIDITY SENSOR
B	HEATING CONTROL VALVE
R	VAV BOX WITH REHEAT COIL
P	STATIC PRESSURE SENSOR

SHEET NOTES	
1	LOCATE IN DDC PANEL IN MECHANICAL ROOM ABOVE.

N

1 CONTROLS PLAN
M8.1 M8.1 SCALE: 1/16"=1'-0"

REV.	DATE	C.O.	ACTION	DESCRIPTION	BY	APP'D.

CONTRACT NO.
CONTRACTOR
CITY STATE
RECOMMENDED: PRIME CONTRACTOR
APPROVED: RESIDENT ENGINEER
DATE:

USKH A quarter century of design for Alaskans

ALASKA DISTRICT
CORPS OF ENGINEERS
ANCHORAGE, ALASKA

DESIGNED: SVB
DRAWN: LDS/EFH
TRACED:
CHECKED: SVB
SUBMITTED:
CH. SECT.

BEN EIELSON JR./SR. HIGH SCHOOL - PHASE 3
EIELSON AIR FORCE BASE, ALASKA
MECHANICAL
CONTROLS PLAN

RECOMMENDED: CHIEF, MILITARY TECHNICAL ENGINEERING BRANCH
APPROVED: CHIEF ENGINEERING DIVISION
DATE:
SCALE: AS SHOWN
SPEC. NO.
DRAWING NUMBER 29-02-38
SHEET OF

REFERENCE NO. M8.1

5072020441(1=1)