CORPS OF ENGINEERS

U. S. ARMY

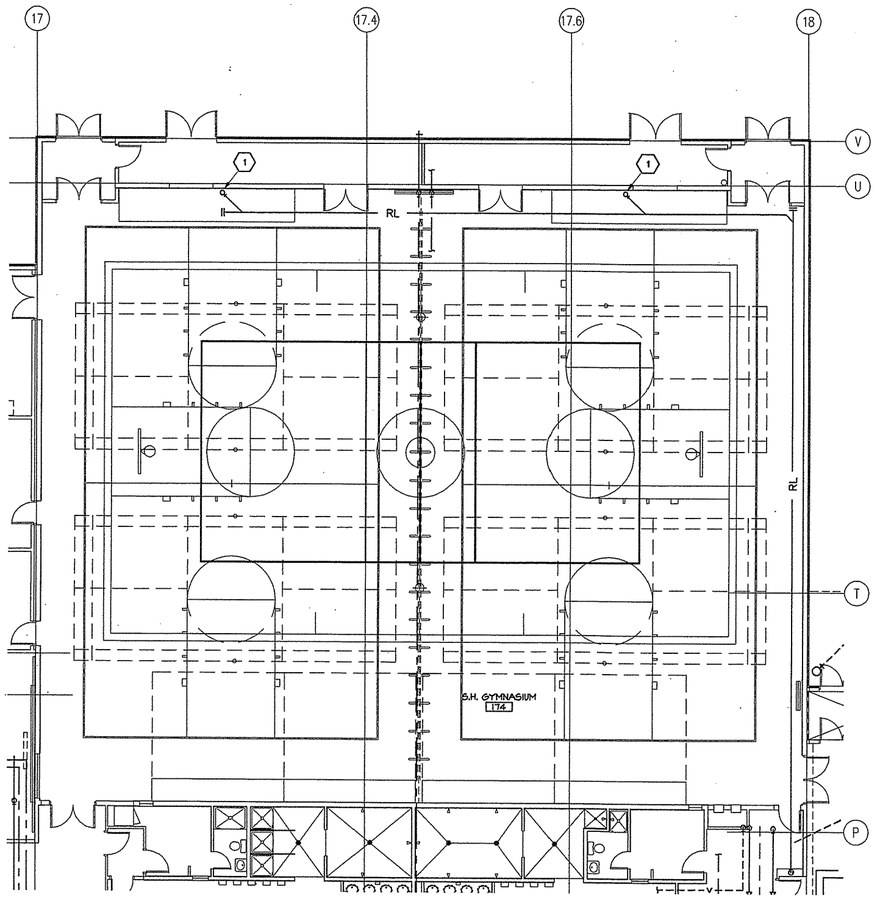

1 M2.3 | M2.3 **GYMNASIUM ROOF DRAIN DEMOLITION PLAN**

SCALE: 1/8"=1'-0"

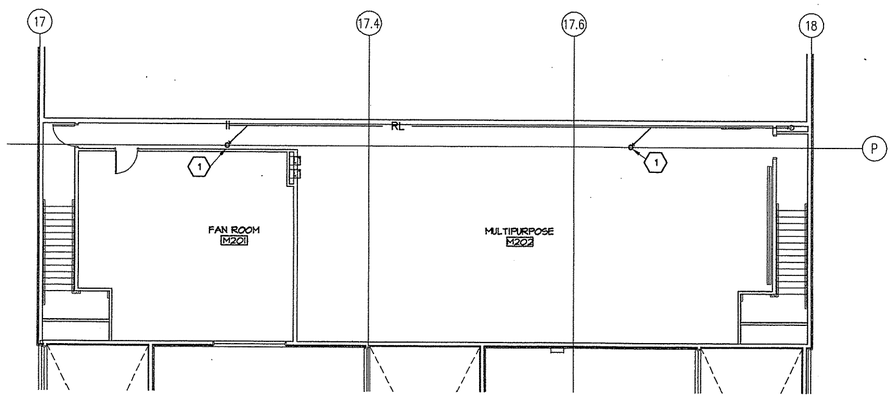

2 M2.3 | M2.3 **MEZZANINE ROOF DRAIN DEMOLITION PLAN**

SCALE: 1/8"=1'-0"

507202M23(1=1)

SHEET NOTES

1. REMOVE EXISTING 3" ROOF DRAIN. SEE 1/M5.1 FOR NEW WORK.

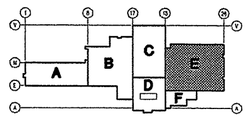

REFERENCE NO. M2.3

REV.	DATE	C.O.	ACTION	DESCRIPTION	BY	APP'D.

CONTRACT NO.

CONTRACTOR

CITY STATE

RECOMMENDED: PRIME CONTRACTOR

APPROVED: RESIDENT ENGINEER

DATE:

USKH — A quarter century of design for Alaskans

ALASKA DISTRICT
CORPS OF ENGINEERS
ANCHORAGE, ALASKA

DESIGNED: SVB
DRAWN: LDS
TRACED:
CHECKED: SVB
SUBMITTED:
OK: REF.

BEN EIELSON JR./SR. HIGH SCHOOL – PHASE 3
EIELSON AIR FORCE BASE, ALASKA

MECHANICAL

GYMNASIUM ROOF DRAINS & CONTROLS DEMOLITION PLANS

RECOMMENDED: CHIEF, MILITARY TECHNICAL ENGINEERING BRANCH

APPROVED: CHIEF ENGINEERING DIVISION

DATE:

SCALE: AS SHOWN

SPEC. NO.

DRAWING NUMBER 29-02-38

SHEET OF