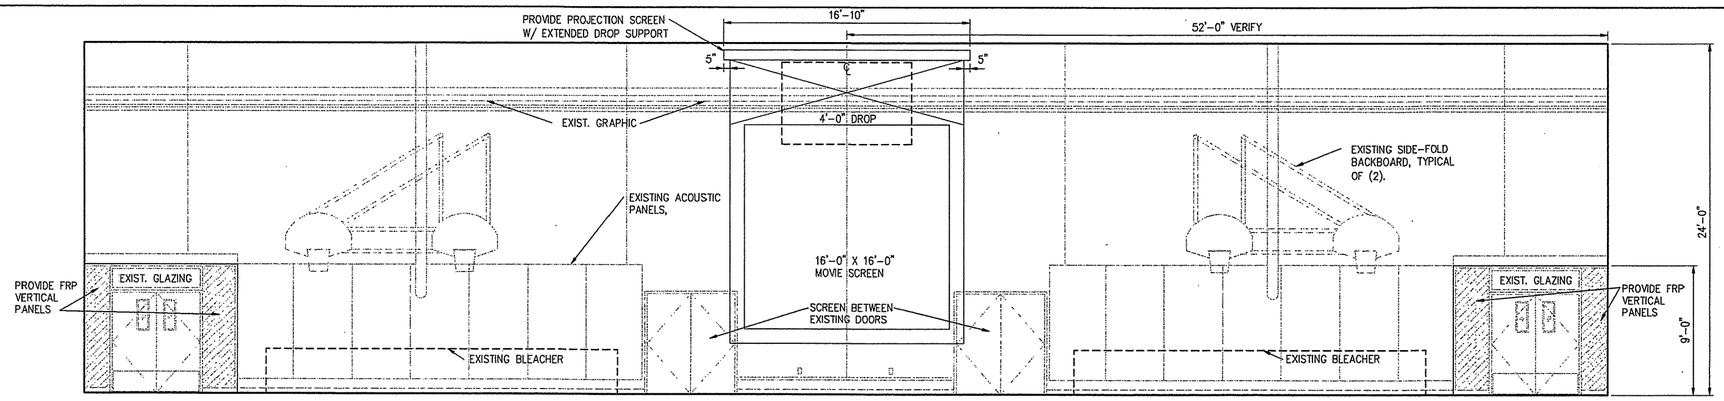

1 A4.3 A5.1 GYMNASIUM H113

SCALE: 1/4"=1'-0"

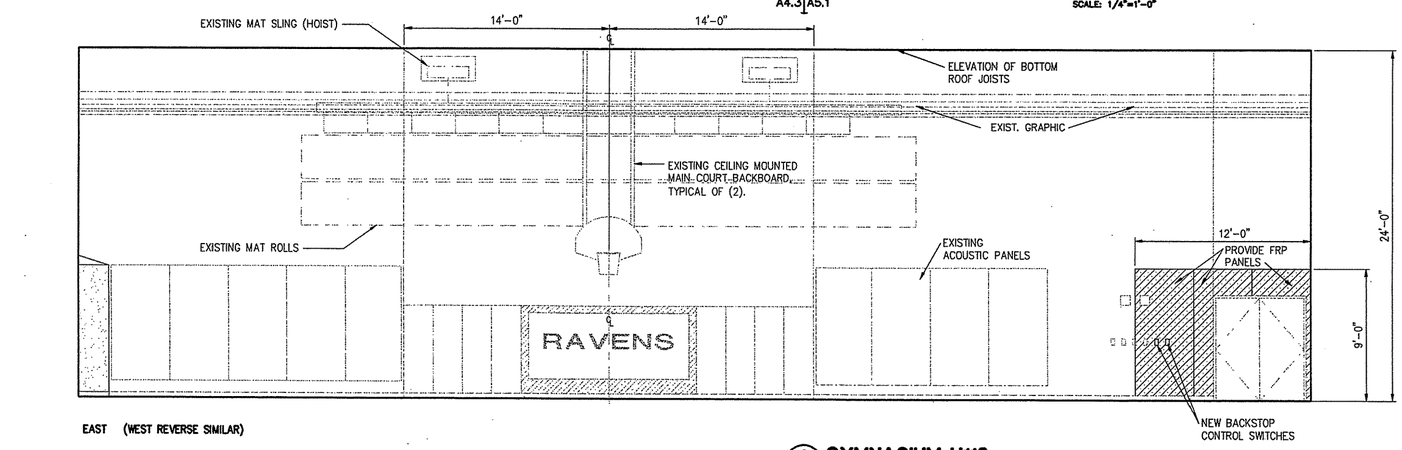

2 A4.3 A5.1 GYMNASIUM H113

SCALE: 1/4"=1'-0"

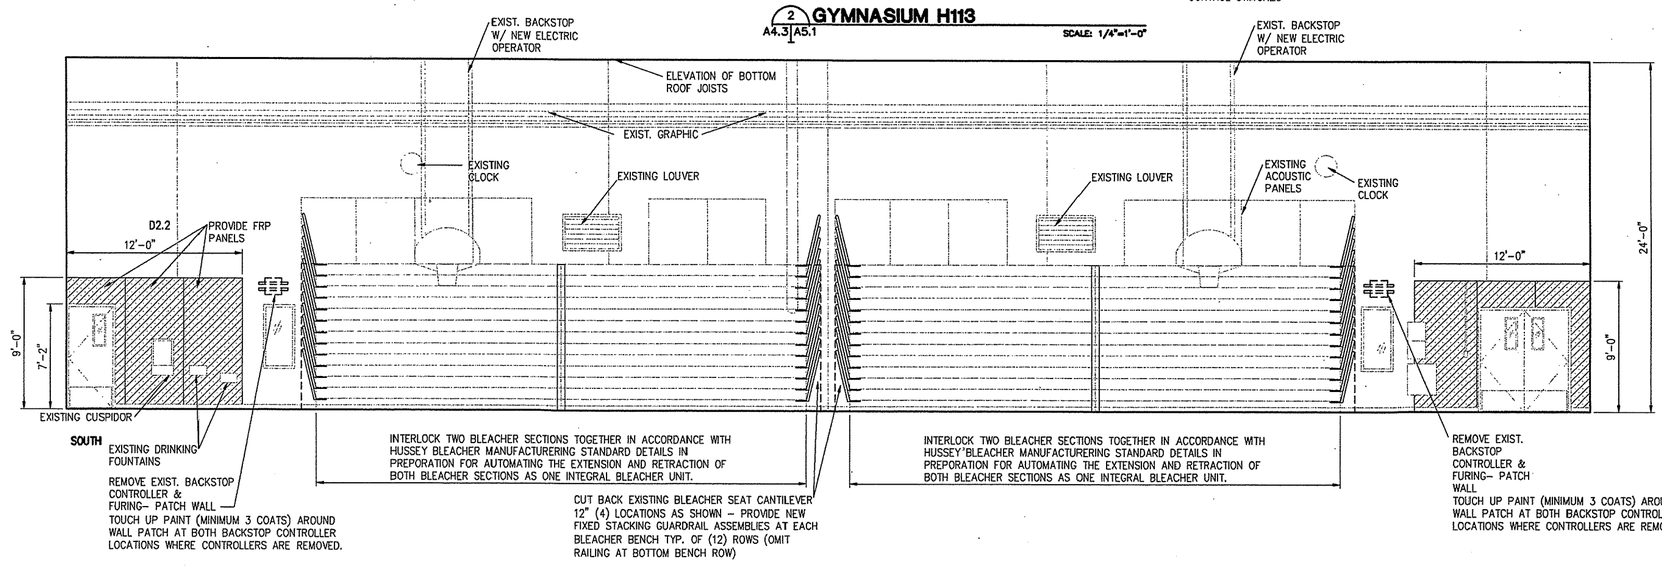

3 A4.3 A5.1 GYMNASIUM H113

SCALE: 1/4"=1'-0"

GENERAL NOTES:
PROVIDE KEY OPERATED CONTROLLERS & CONTROLS FOR TWO CEILING SUPPORTED BASKETBALL BACKSTOPS AS INDICATED ON 3/A5.1. REMOVE EXISTING CONTROLLER. POSITION KEY SWITCHES CONVENIENTLY NEAR DOOR ACCESS LOCATIONS. SEE ELECTRICAL.

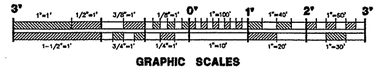

GRAPHIC SCALES

REFERENCE NO. A5.1

REV.	DATE	C.O.	ACTION	DESCRIPTION	BY	APP'D.

CONTRACT NO.
CONTRACTOR
CITY STATE
RECOMMENDED: PRIME CONTRACTOR
APPROVED: RESIDENT ENGINEER
DATE:

USKH — A quarter century of design for Alaskans

ALASKA DISTRICT
CORPS OF ENGINEERS
ANCHORAGE, ALASKA

DESIGNED:	HAP
DRAWN:	MAF
TRACED:	
CHECKED:	JAH
SUBMITTED:	
CH. SECT.	

BEN EIELSON JR./SR. HIGH SCHOOL - PHASE 3
EIELSON AIR FORCE BASE, ALASKA
ARCHITECTURAL

INTERIOR ELEVATIONS

RECOMMENDED: CHIEF, MILITARY TECHNICAL ENGINEERING BRANCH
APPROVED: CHIEF ENGINEERING DIVISION
DATE:
SCALE: AS SHOWN
SPEC. NO.
DRAWING NUMBER 29-02-38
SHEET OF