ACM Lab Results

Documents

Analysis Spreadsheet

Analysis Report

ACM

Photos

- 12" Brown Camo Floor Tile
- 2nd Layer (Brown Floor Tile) and Mastic under 12" Gray Speck Floor Tile
- 2nd Layer (Brown Floor Tile) and Mastic under 12" Green Camo Floor Tile
- 9" Brown, Gray, and Tan Floor Tile with Mastic
- Pipe Mastic

LBP Lab Results

Documents

Analysis Spreadsheets

Analysis Report (N/A)

LBP Key

*Photo Links on Floorplan

D Door with LBP

W Window with LBP

BUILDING 01

VA Kerrville Campus - Asbestos and Lead Based Paint Survey

WestEast Design Group

SCALE: Not to Scale
DATE: April 27th, 2015
JOB NO: 671-14-113
DRAWN BY: C.A.

◀ Previous Page

ACM Lab Results

Documents

Analysis Spreadsheet

Analysis Report

ACM

Photos

12" Brown Camo Floor Tile

12" Gray with Brown Speck Floor Tile and 2nd Layer Brown Floor Tile

Pipe Mastic

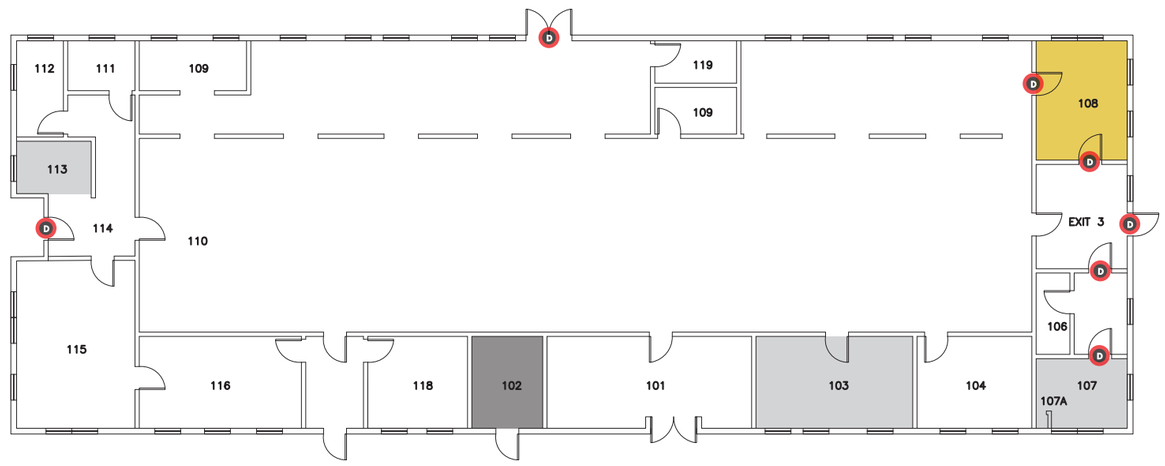

LBP Lab Results

Documents

Analysis Spreadsheets

Analysis Report (N/A)

LBP Key

*Photo Links on Floorplan

D Door with LBP

W Window with LBP

BUILDING 02

VA Kerrville Campus - Asbestos and Lead Based Paint Survey

WestEast Design Group

SCALE: Not to Scale
DATE: April 27th, 2015
JOB NO: 671-14-113
DRAWN BY: C.A.

◀ Previous Page

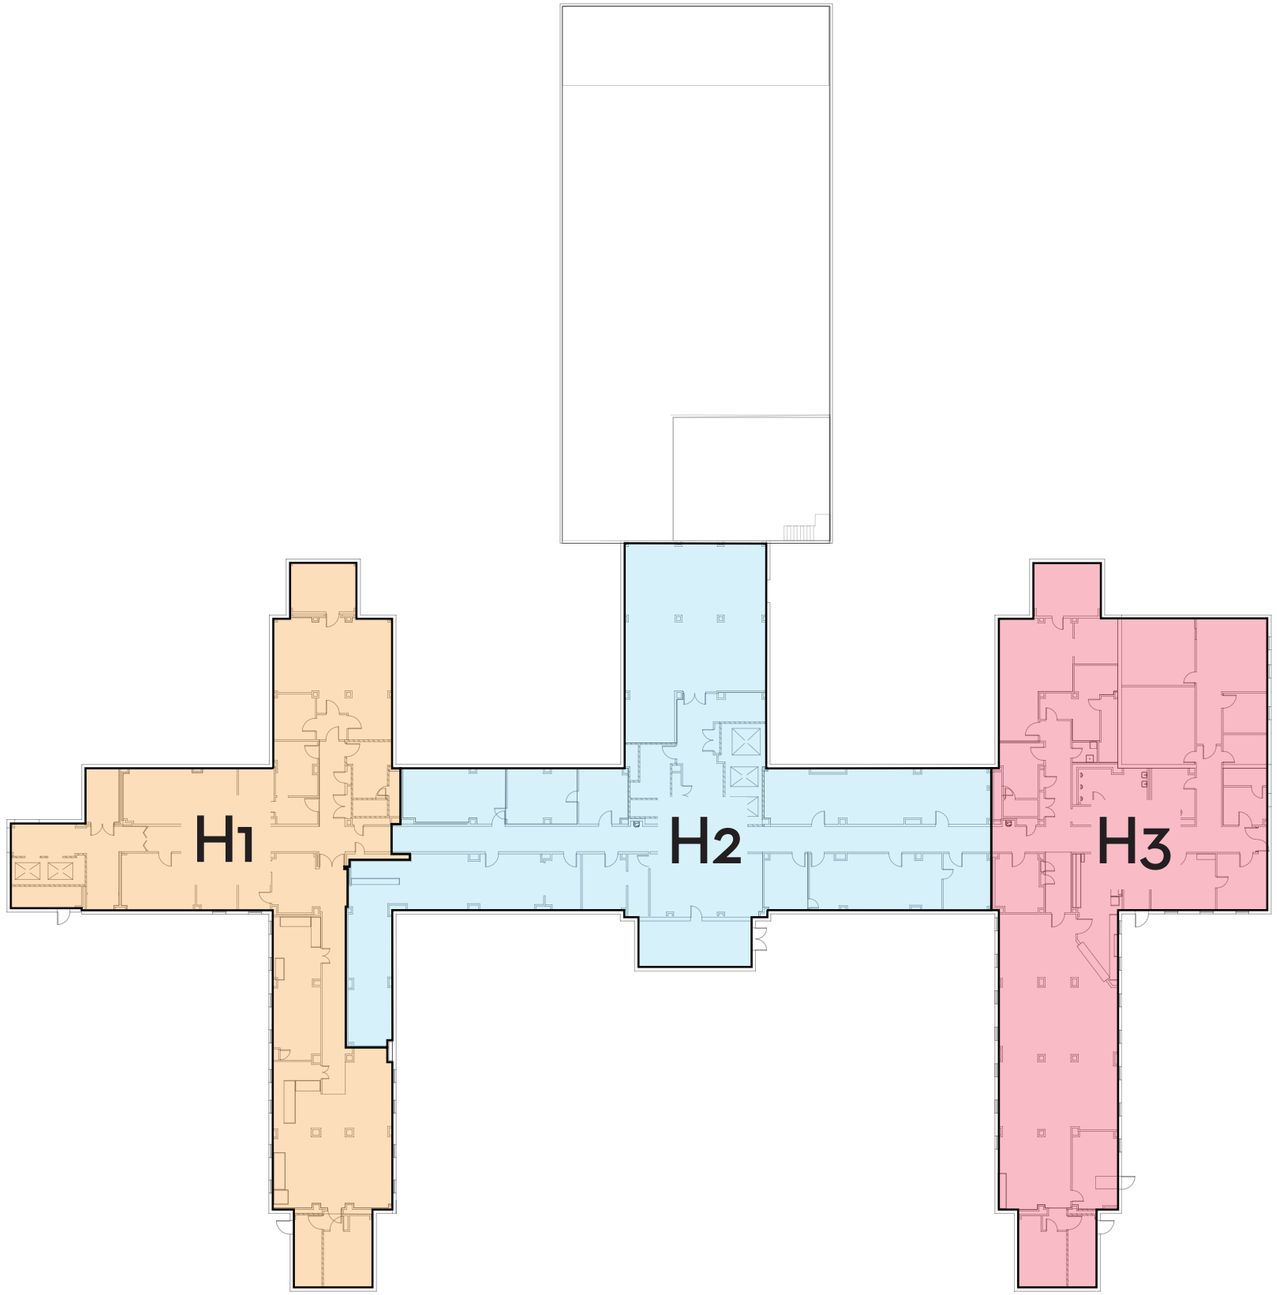

Asbestos

Links attached below

- H1
- H2
- H3

Lead Based Paint

Links attached below

- H1
- H2
- H3

BUILDING 11- BASEMENT-HOMOGENEOUS ZONES

VA Kerrville Campus - Asbestos and Lead Based Paint Survey

WestEast Design Group

SCALE: Not to Scale
DATE: April 27th, 2015
JOB NO: 671-14-113
DRAWN BY: C.A.

◀ Previous Page

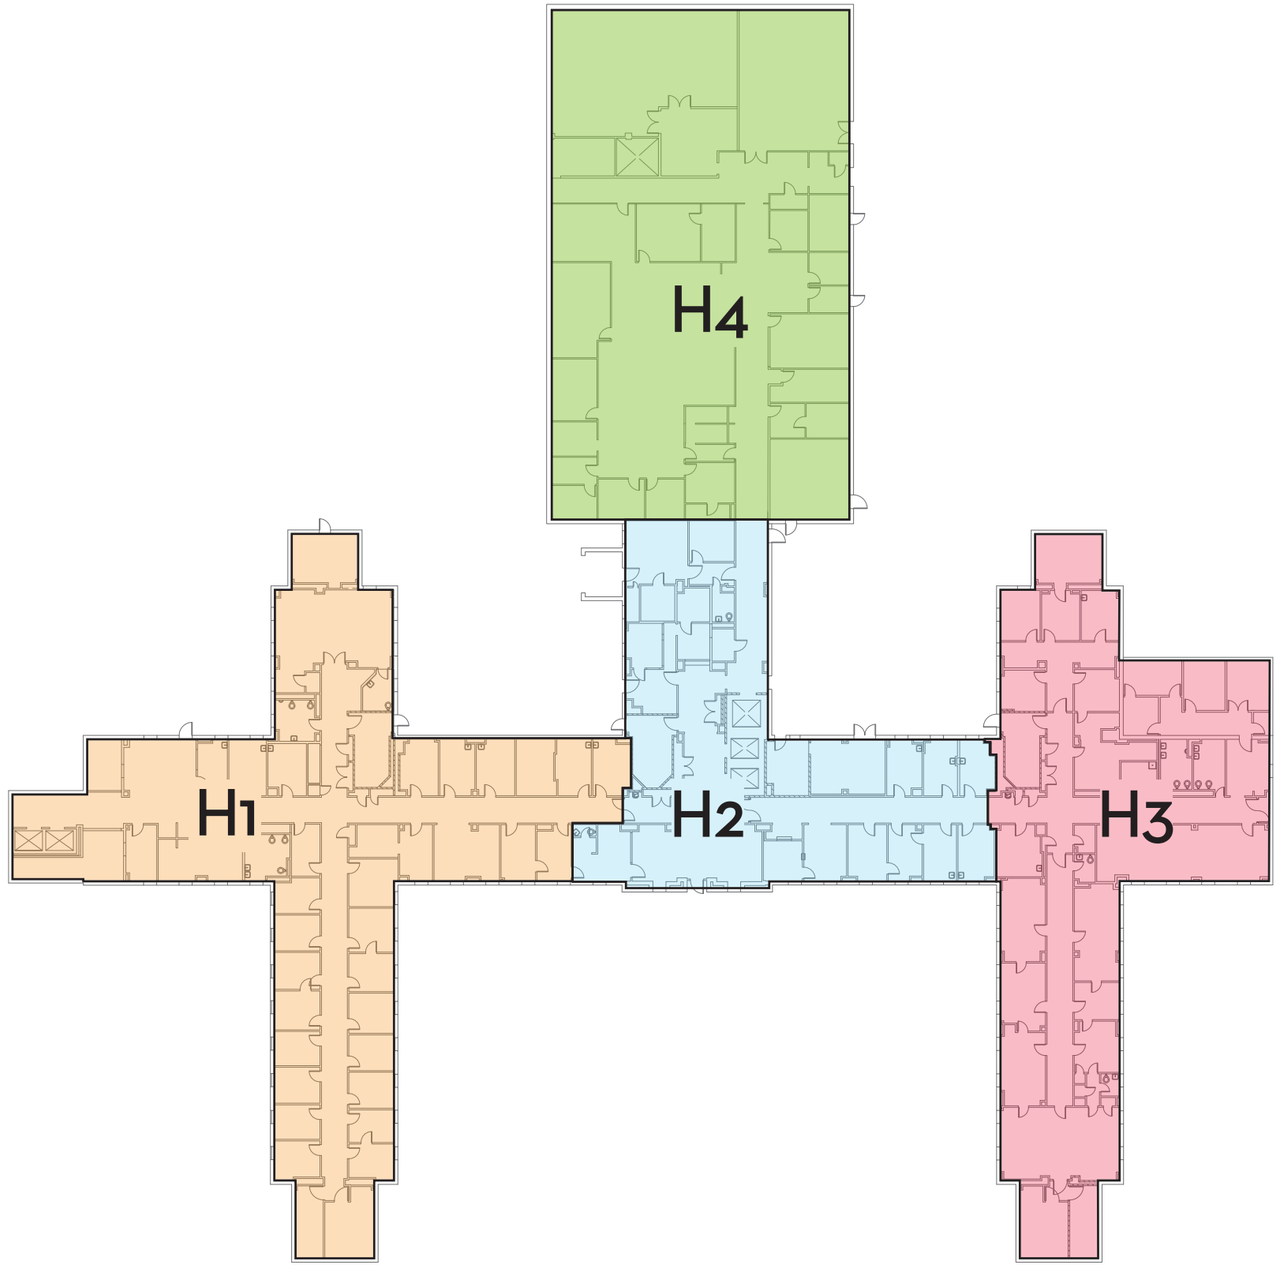

Asbestos

Links attached below

- H1
- H2
- H4

Lead Based Paint

Links attached below

- H1
- H2
- H3
- H4

BUILDING 11- 1ST FLOOR-HOMOGENEOUS ZONES

VA Kerrville Campus - Asbestos and Lead Based Paint Survey

WestEast Design Group

SCALE: Not to Scale
DATE: April 27th, 2015
JOB NO: 671-14-113
DRAWN BY: C.A.

◀ Previous Page

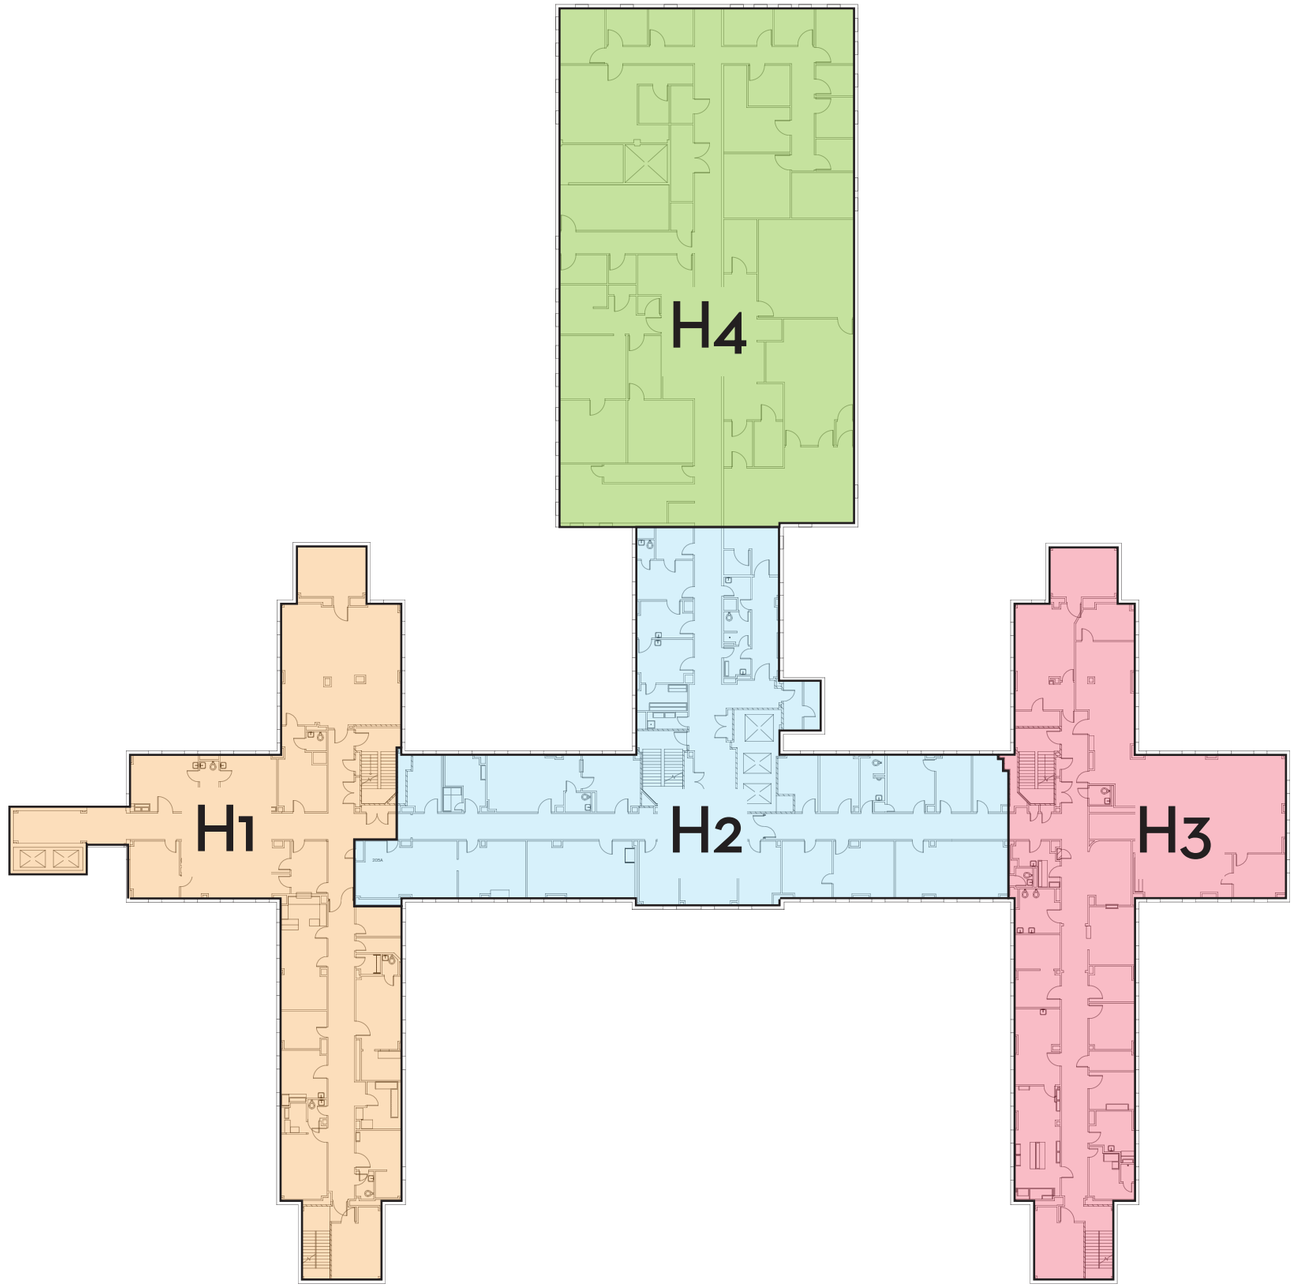

Asbestos

Links attached below

- H1
- H3
- H4

Lead Based Paint

Links attached below

- H1
- H2
- H3
- H4

BUILDING 11- 2ND FLOOR-HOMOGENEOUS ZONES

VA Kerrville Campus - Asbestos and Lead Based Paint Survey

WestEast Design Group

SCALE: Not to Scale
DATE: April 27th, 2015
JOB NO: 671-14-113
DRAWN BY: C.A.

◀ Previous Page

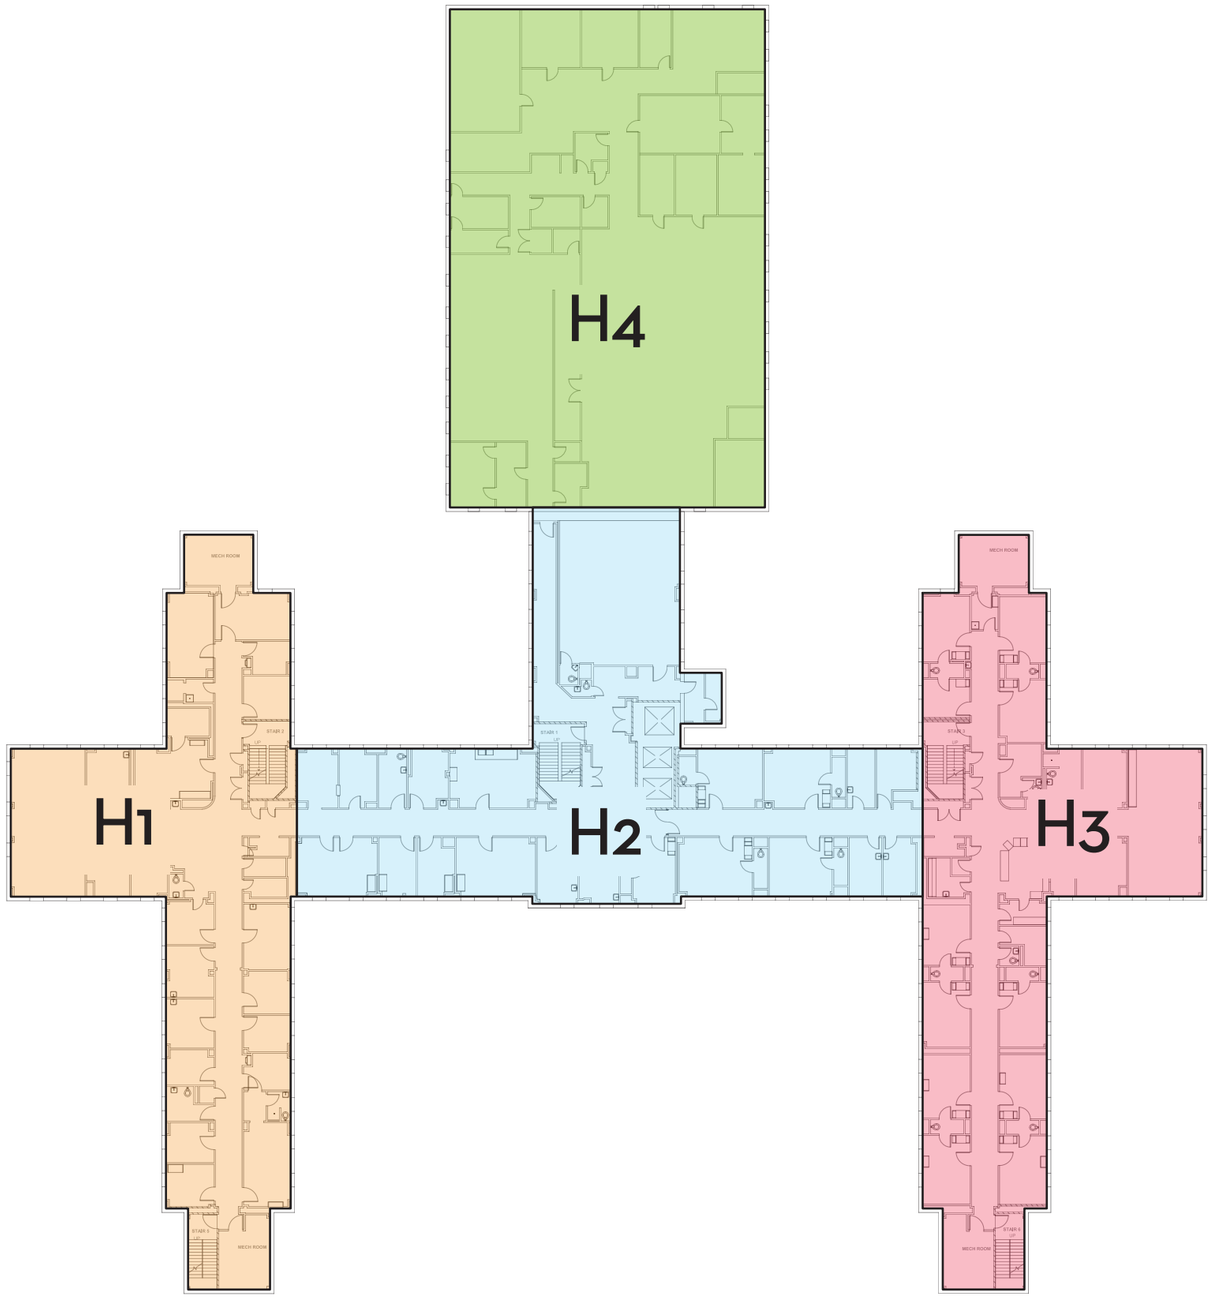

Asbestos

Links attached below

- H1
- H2
- H3
- H4

Lead Based Paint

Links attached below

- H1
- H2
- H3
- H4

BUILDING 11- 3RD FLOOR-HOMOGENEOUS ZONES

VA Kerrville Campus - Asbestos and Lead Based Paint Survey

WestEast Design Group

SCALE: Not to Scale
DATE: April 27th, 2015
JOB NO: 671-14-113
DRAWN BY: C.A.

◀ Previous Page

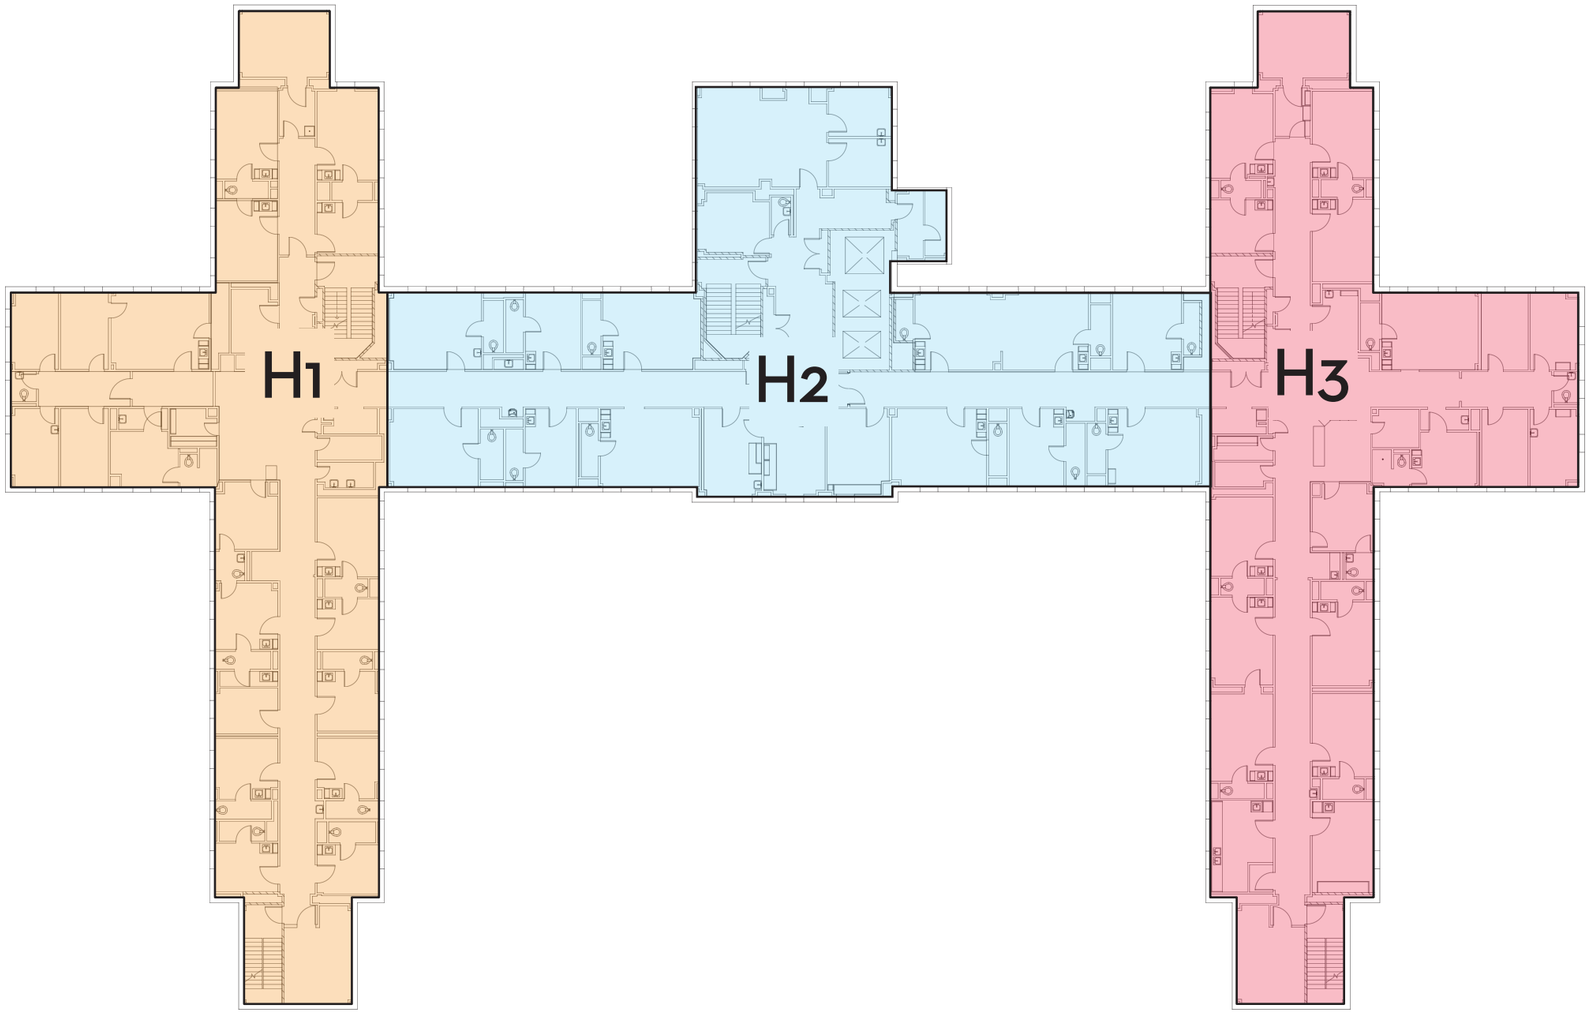

Asbestos

Links attached below

- H1
- H2
- H3

Lead Based Paint

Links attached below

- H1
- H2
- H3

BUILDING 11- 4TH FLOOR-HOMOGENEOUS ZONES

VA Kerrville Campus - Asbestos and Lead Based Paint Survey

WestEast Design Group

SCALE: Not to Scale
DATE: April 27th, 2015
JOB NO: 671-14-113
DRAWN BY: C.A.

◀ Previous Page

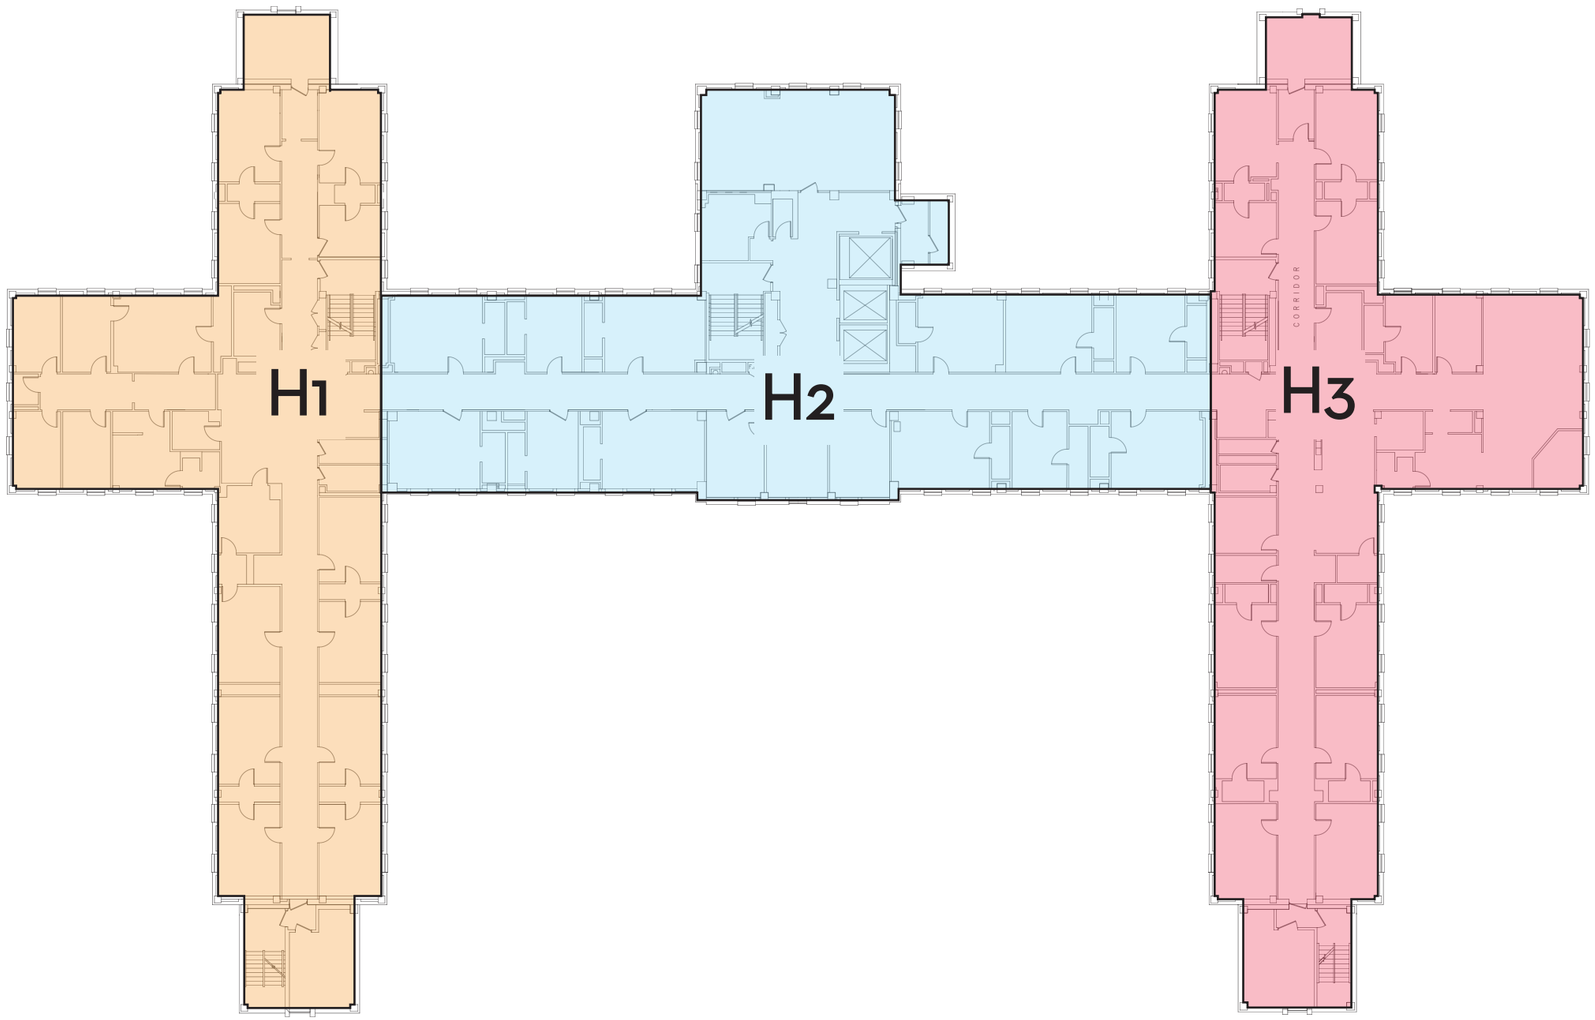

Asbestos

Links attached below

- H1
- H2
- H3

Lead Based Paint

Links attached below

- H1
- H2
- H3

BUILDING 11- 5TH FLOOR-HOMOGENEOUS ZONES

VA Kerrville Campus - Asbestos and Lead Based Paint Survey

WestEast Design Group

SCALE: Not to Scale
DATE: April 27th, 2015
JOB NO: 671-14-113
DRAWN BY: C.A.

◀ Previous Page

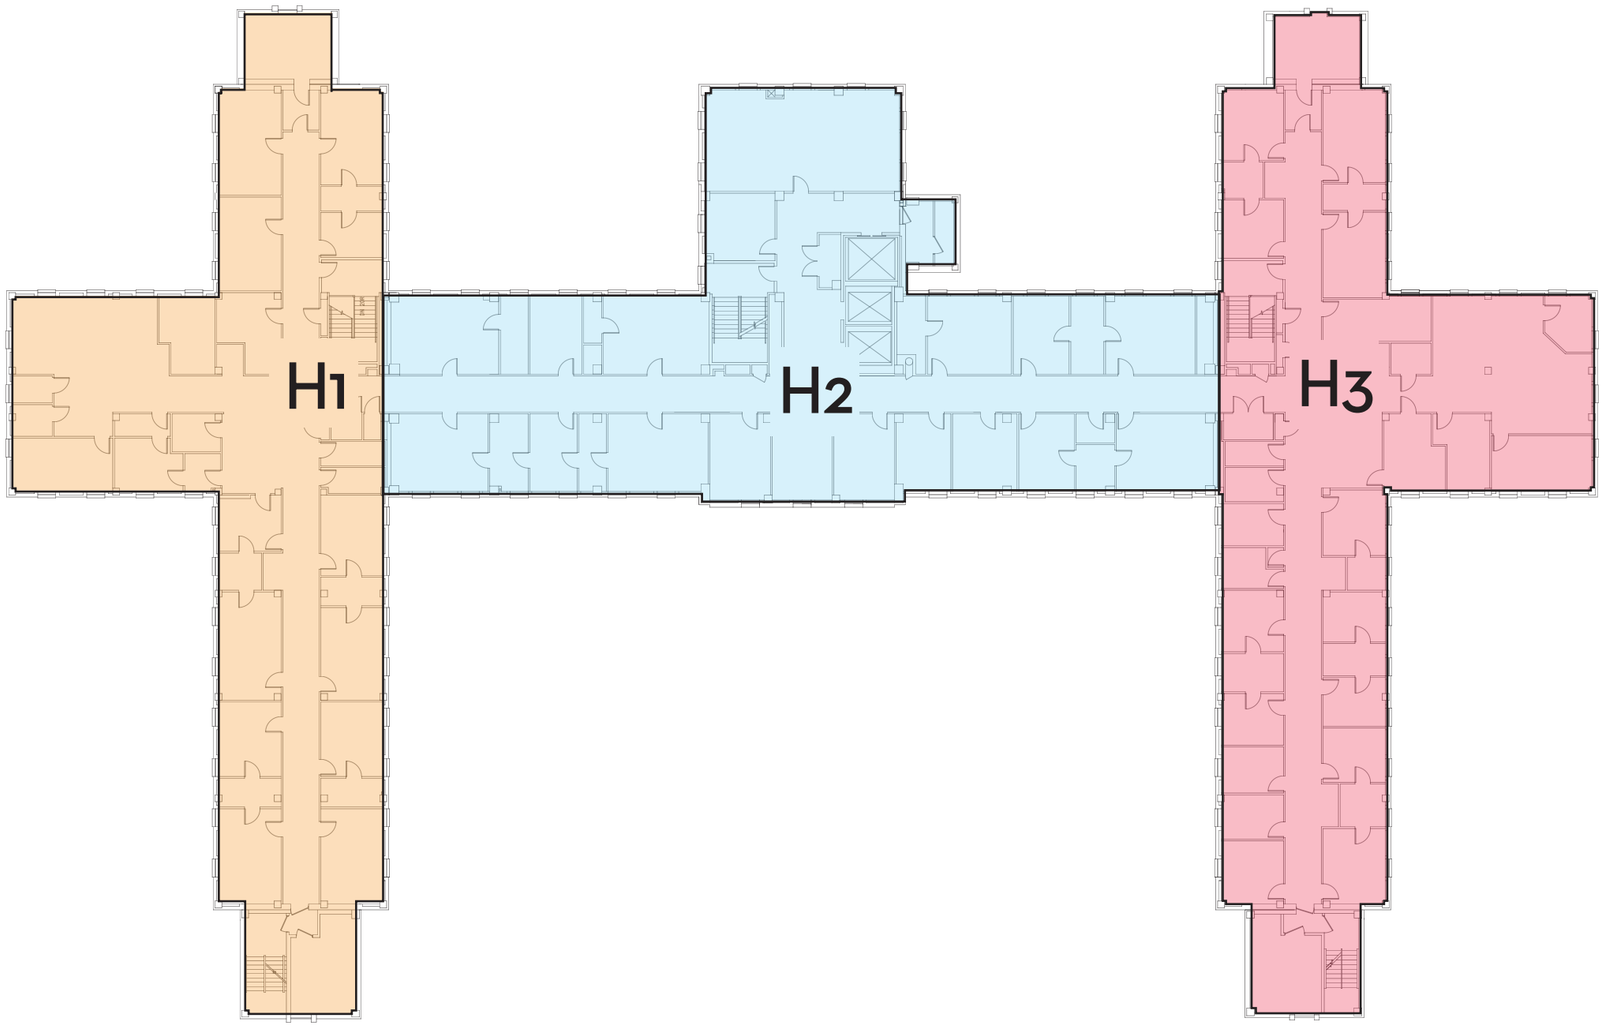

Asbestos

Links attached below

- H1
- H2
- H3

Lead Based Paint

Links attached below

- H1
- H2
- H3

BUILDING 11- 6TH FLOOR-HOMOGENEOUS ZONES

VA Kerrville Campus - Asbestos and Lead Based Paint Survey

WestEast Design Group

SCALE: Not to Scale
DATE: April 27th, 2015
JOB NO: 671-14-113
DRAWN BY: C.A.

◀ Previous Page

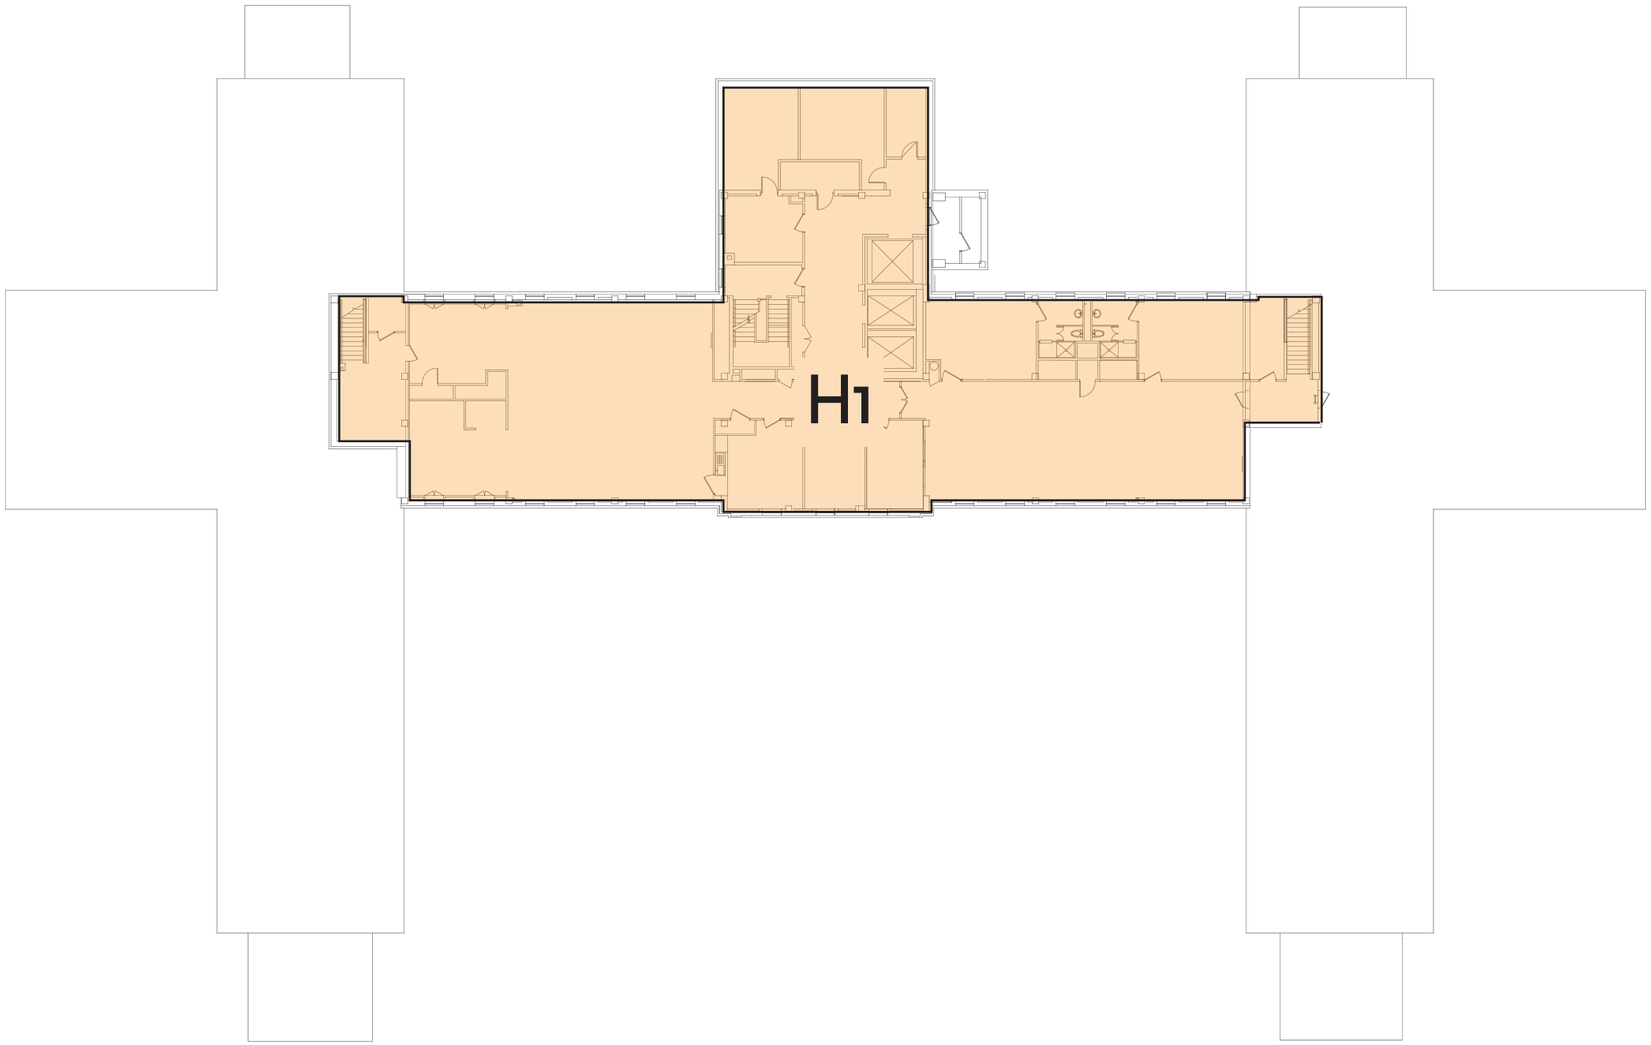

Asbestos

Links attached below

H1

Lead Based Paint

Links attached below

H1

BUILDING 11- 7TH FLOOR-HOMOGENEOUS ZONES

VA Kerrville Campus - Asbestos and Lead Based Paint Survey

WestEast Design Group

SCALE: Not to Scale
DATE: April 27th, 2015
JOB NO: 671-14-113
DRAWN BY: C.A.

◀ Previous Page

*Floor does not contain asbestos

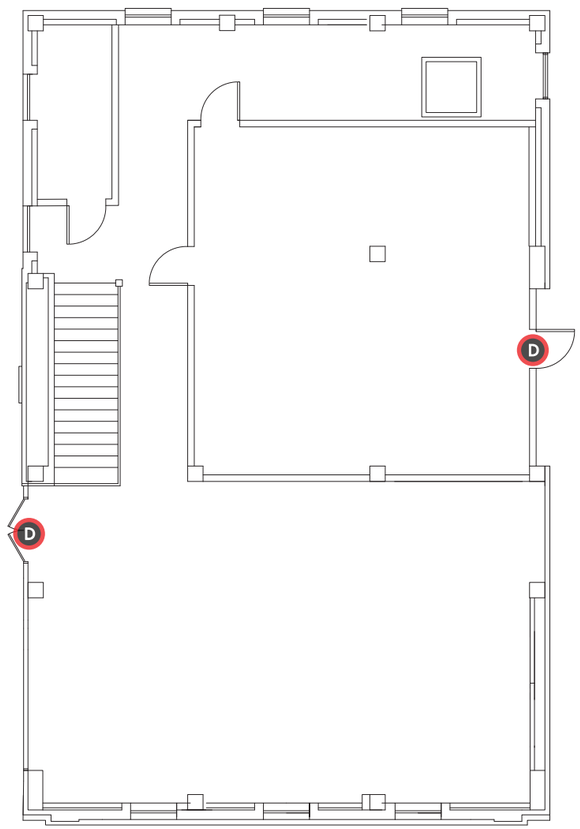

Lab Results

Documents

Analysis Spreadsheets

Analysis Report (N/A)

LBP Key

*Photo Links on Floorplan

D Door with LBP

W Window with LBP

BUILDING 11- PENTHOUSE

VA Kerrville Campus - LEAD BASED PAINT

WestEast Design Group

SCALE: Not to Scale
DATE: April 27th, 2015
JOB NO: 671-14-113
DRAWN BY: C.A.

◀ Previous Page

ACM Lab Results

Documents

Analysis Spreadsheet

Analysis Report

ACM

Photos

12" Tan Speck Floor Tile

12" Gray Speck Floor Tile

12" Brown Camo Floor Tile

12" Lt. Gray Floor Tile

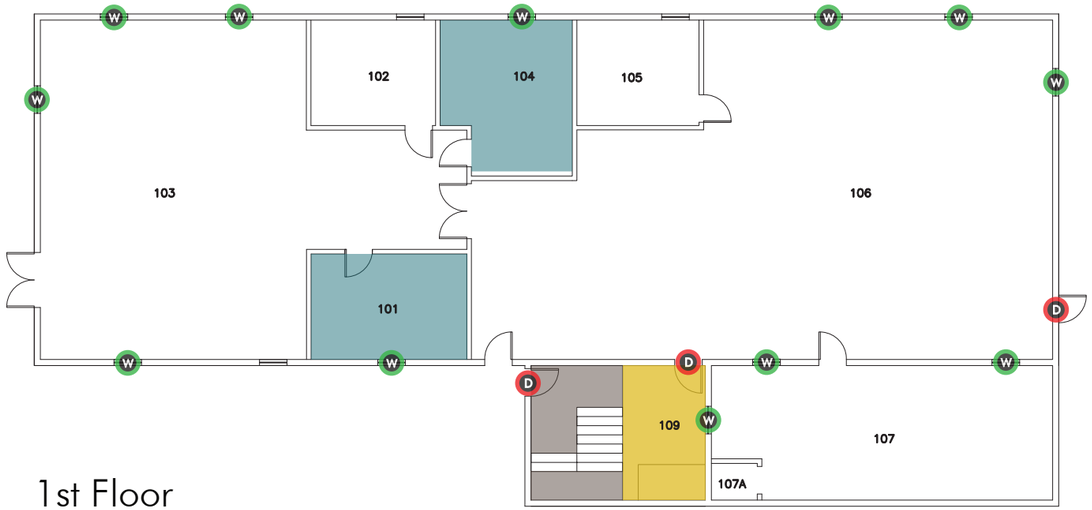

1st Floor

2nd Floor

LBP Lab Results

Documents

Analysis Spreadsheets

Analysis Report (N/A)

LBP Key

*Photo Links on Floorplan

D Door with LBP

W Window with LBP

BUILDING 29

VA Kerrville Campus - Asbestos and Lead Based Paint

WestEast Design Group

SCALE: Not to Scale
DATE: April 27th, 2015
JOB NO: 671-14-113
DRAWN BY: C.A.

◀ Previous Page

*Building does not contain asbestos

LBP Lab Results

Documents

Analysis Spreadsheets

Analysis Report (N/A)

LBP Key

*Photo Links on Floorplan

D Door with LBP

W Window with LBP

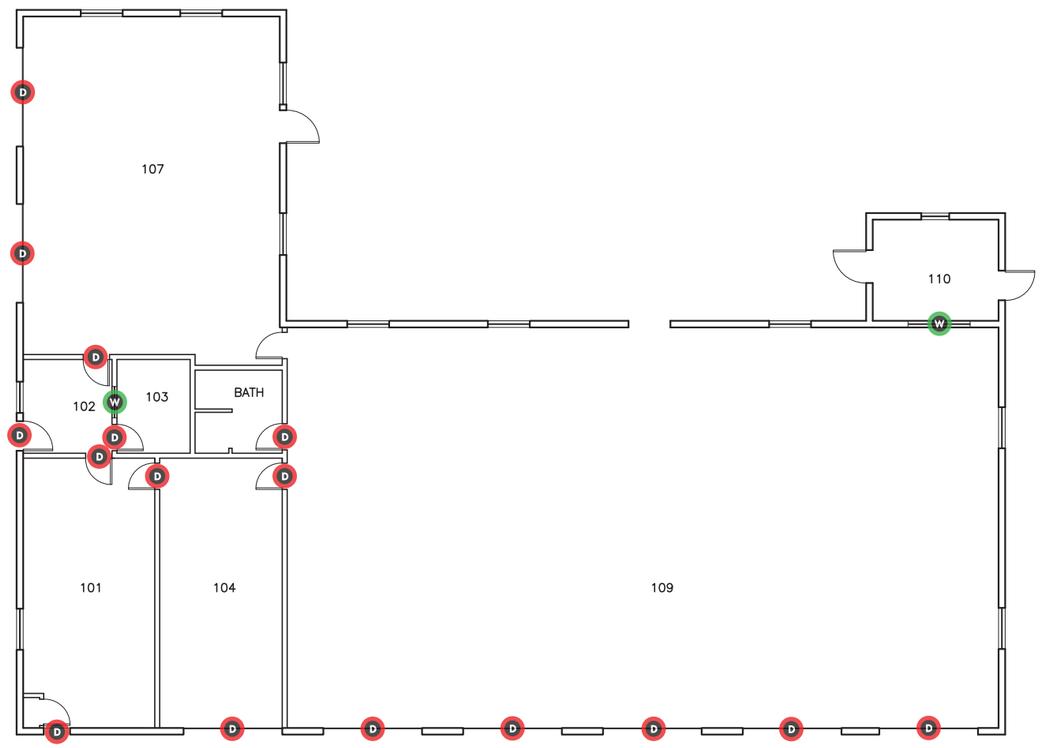

BUILDING 46

VA Kerrville Campus - Asbestos and Lead Based Paint

WestEast Design Group

SCALE: Not to Scale
DATE: April 27th, 2015
JOB NO: 671-14-113
DRAWN BY: C.A.

◀ Previous Page

1st Floor

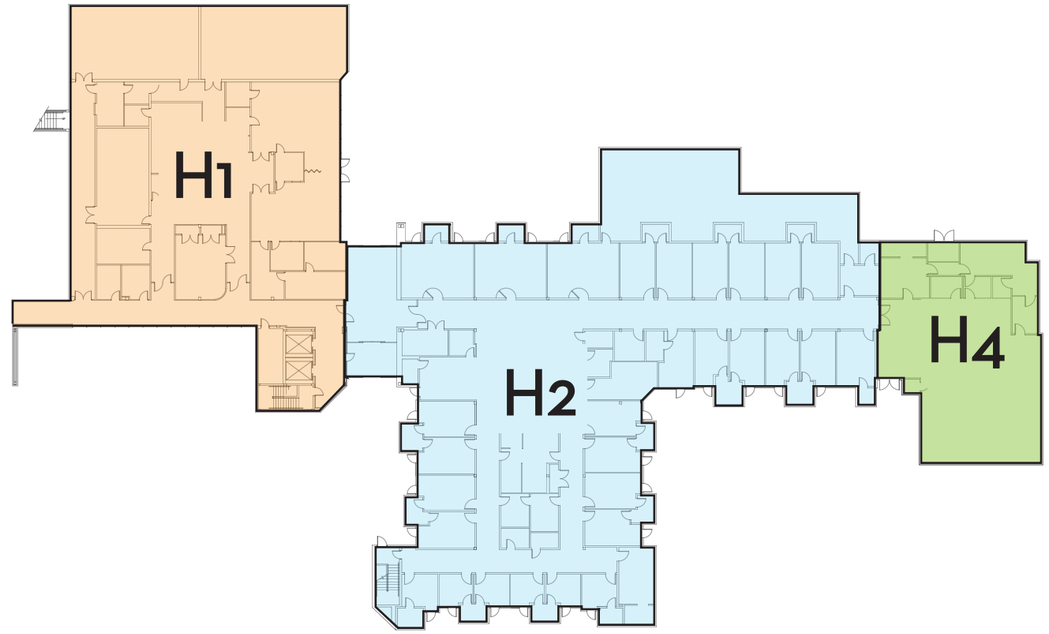

2nd Floor

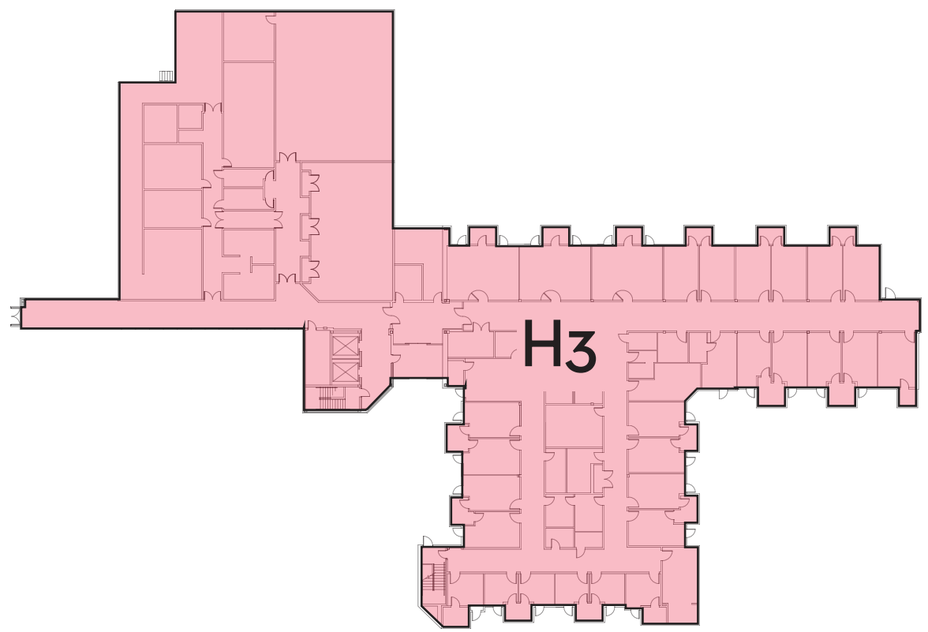

Asbestos

Links attached below

H3

Lead Based Paint

Links attached below

H1

H2

H3

BUILDING 96-1ST AND 2ND FLOOR

VA Kerrville Campus - Asbestos and Lead Based Paint Survey

WestEast Design Group

SCALE: Not to Scale
DATE: April 27th, 2015
JOB NO: 671-14-113
DRAWN BY: C.A.

◀ Previous Page