Plan View

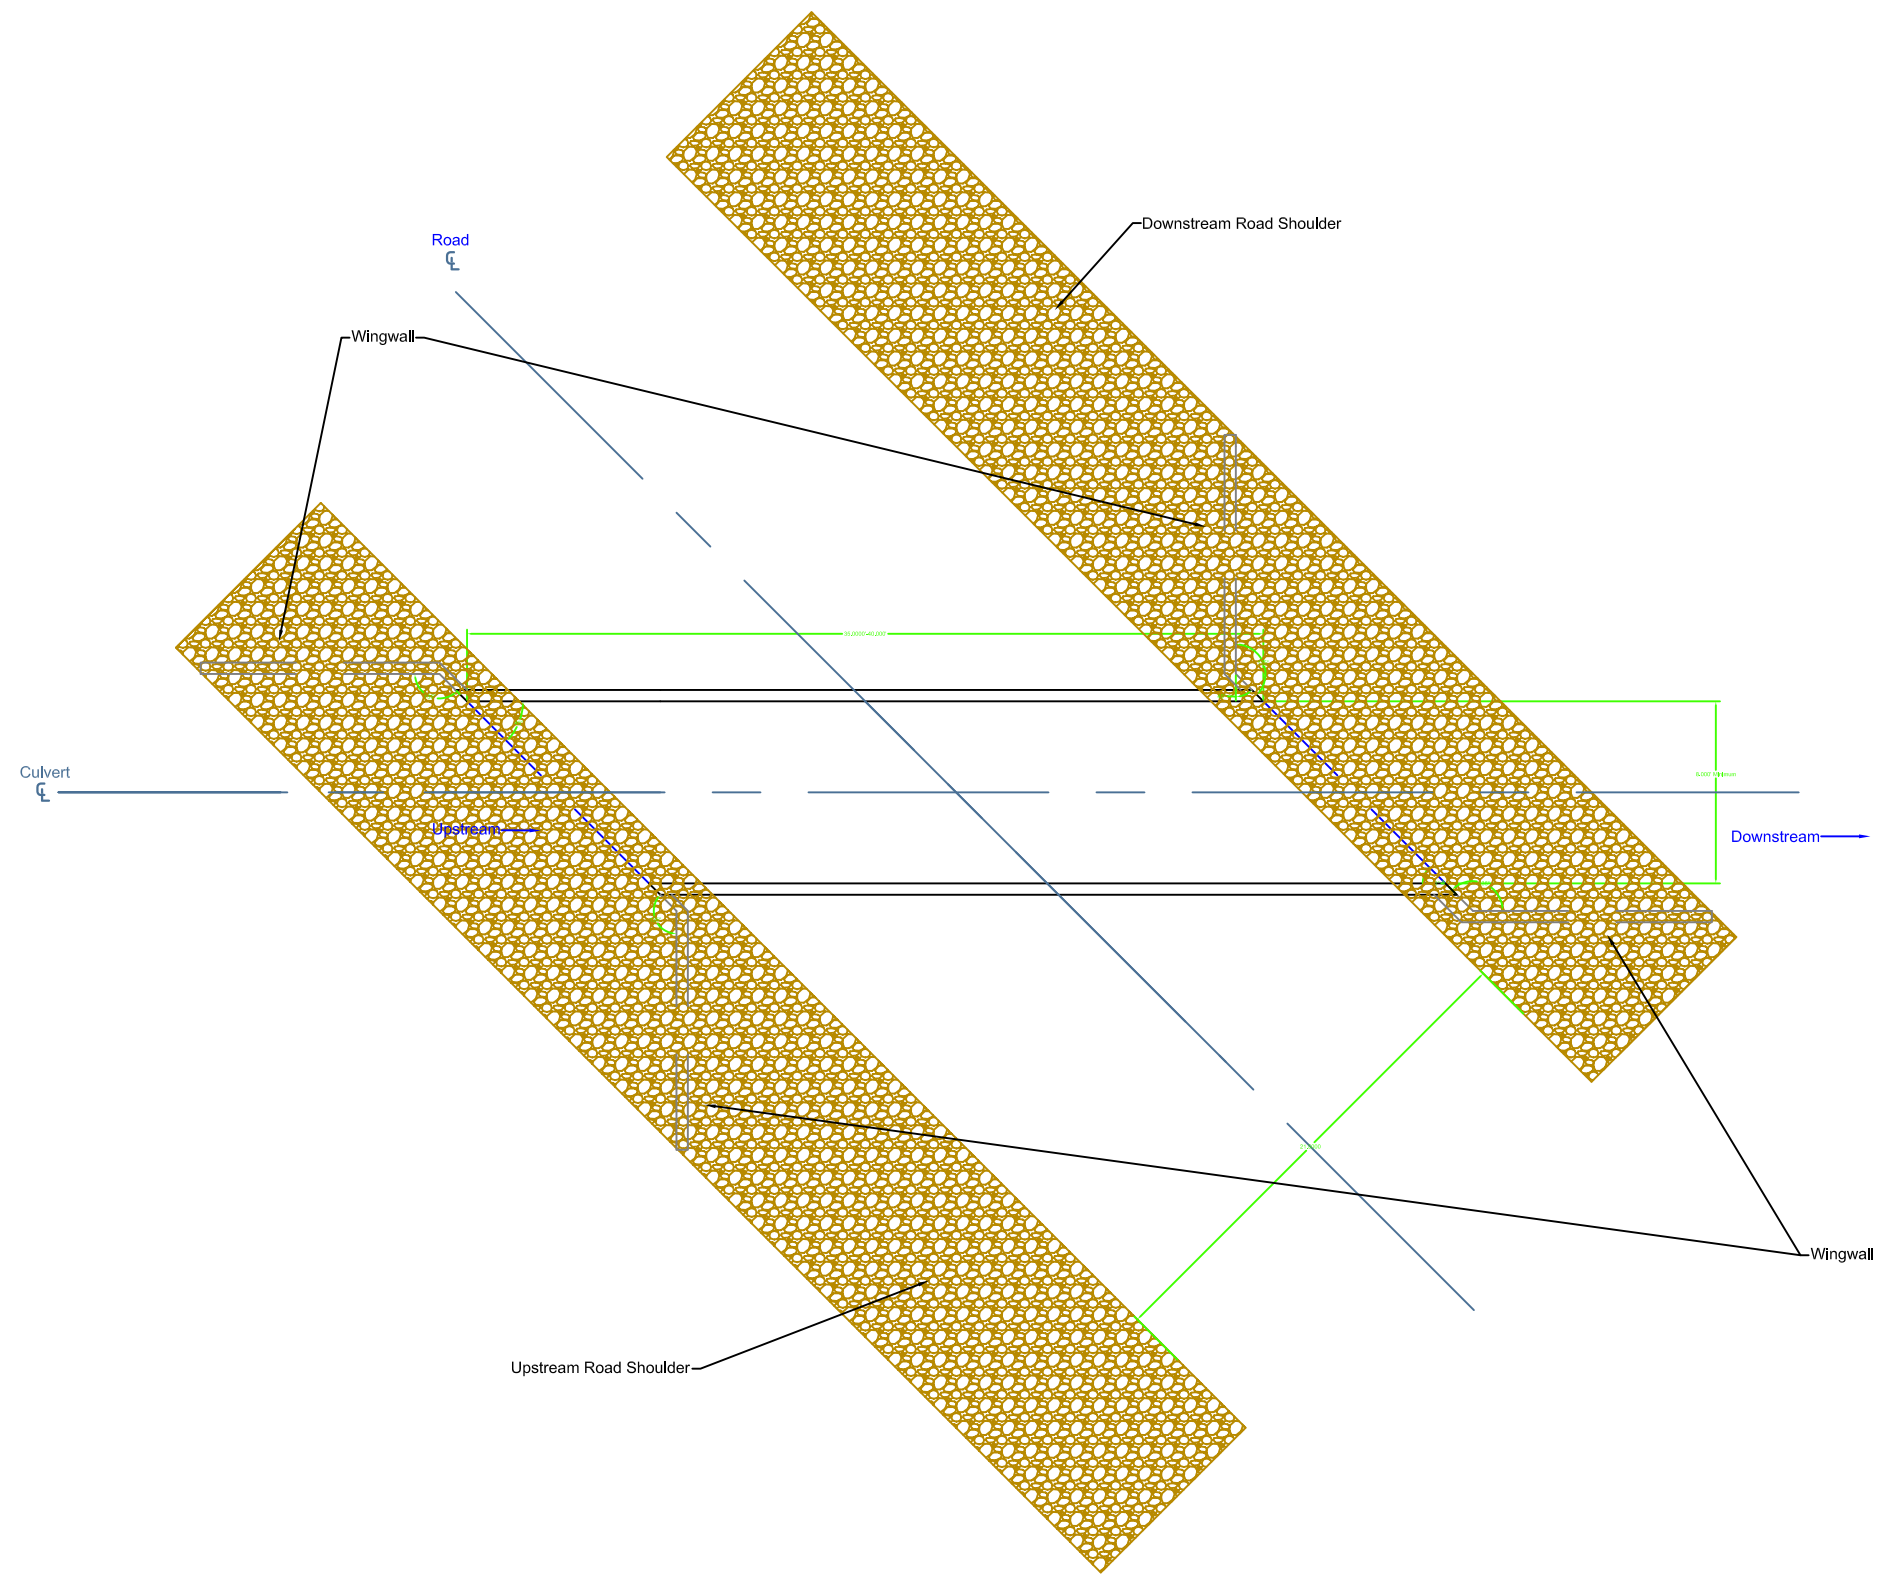

United States Department of Agriculture
Forest Service

R02
ROCKY MOUNTAIN REGION

PROJECT NAME

Wuanita Road Culvert

GRAND MESA, UNCOMPAHGRE, AND GUNNISON NATIONAL FORESTS

GUNNISON RANGER DISTRICT

DRAWING TITLE

PIlan View

DATE

ARCHIVE NO.

DESIGNER
R. WILLIAMS

DRAWN
R. WILLIAMS

DWG SHEET NO.
D1

CHECKED

PROJECT NO.

SHEET OF

4/15/26 13:16 RACHELLEWILLIAMS C:\USERS\RACHELLEWILLIAMS\ONEDRIVE - USDA\PROJECTS\IN-PROGRESS\BRIDGES\WUANITA BRIDGE REPLACEMENT 2025\LONGTERM SOLUTION- BOX CULVERT\WUANITA_CULVERT_DRAWING.DWG;