VA ACCEPTANCE/APPROVAL
AN AUTHORIZED SIGNATURE BELOW INDICATES THE APPROVAL/ ACKNOWLEDGEMENT OF THE CONTENTS SHOWN HEREIN.

SIGNATURE DATE
NAME: MICHAEL L. KIEFER, MHA, FACHE
EXECUTIVE DIRECTOR

SIGNATURE DATE
NAME: KRISTAN MURRAY, MHA, FACHE
DEPUTY DIRECTOR

SIGNATURE DATE
NAME: JONATHAN G. SANCHEZ
CHIEF, ENGINEERING SERVICE

SIGNATURE DATE
NAME: JOB SAINT-CYR
CHIEF OF PROJECTS

SIGNATURE DATE
NAME: BLAIR SANTA MARIA
CHIEF OF MAINTENANCE

SIGNATURE DATE
NAME: FRANK DALOG
MAINTENANCE SUPERVISOR

SIGNATURE DATE
NAME: ERIK PENARANDA
MAINTENANCE MECHANIC SUPERVISOR

SIGNATURE DATE
NAME: GIL TABILE
MAINTENANCE MECHANIC SUPERVISOR

U.S. Department of Veterans Affairs
Veterans Health Administration
Southern Nevada Healthcare System
Engineering Service

VA SOUTHERN NEVADA HEALTHCARE SYSTEM (VASNHS)

Upgrade Exterior Campus Signage & Wayfinding

SITE PLAN

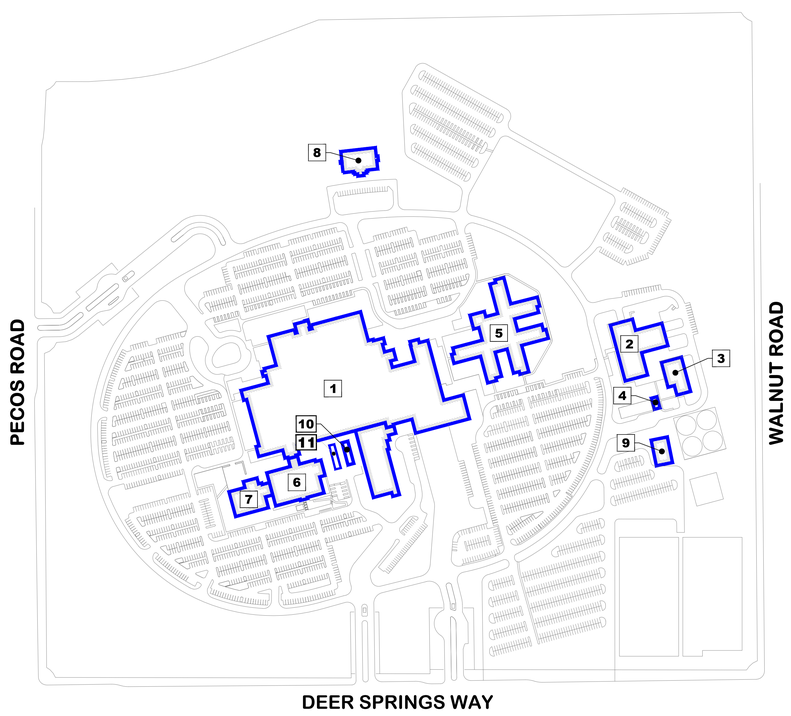

BUILDING DESIGNATIONS

1. MAIN HOSPITAL
2. ENERGY PLANT
3. GENERATORS
4. PUMP ROOM
5. COMMUNITY LIVING CENTER
6. ADMINISTRATION BUILDING
7. EDUCATION BUILDING
8. FISHER HOUSE
9. RE TRAILER
10. MRI TRAILER
11. CT TRAILER

NORTH

VA ACCEPTANCE/APPROVAL
AN AUTHORIZED SIGNATURE BELOW INDICATES THE APPROVAL/ ACKNOWLEDGEMENT OF THE CONTENTS SHOWN HEREIN.

SIGNATURE DATE
NAME: LESHEAN LAWSON
CHIEF, OPERATIONS

SIGNATURE DATE
NAME: DWIGHT BRYAN
UTILITY SYSTEMS OPERATOR

SIGNATURE DATE
NAME: WILLIAM SCOTT
OFFICE OF OCCUPATIONAL SAFETY AND HEALTH (OSHE):

SIGNATURE DATE
NAME (PRINT):
INFECTION CONTROL:

SIGNATURE DATE
NAME: NICHOLAS SUMMARY
HEALTHCARE TECHNOLOGY MANAGEMENT (HTM)

SIGNATURE DATE
NAME (PRINT):
SERVICE:

SIGNATURE DATE
NAME (PRINT):
SERVICE:

SIGNATURE DATE
NAME (PRINT):
SERVICE:

Location Plan

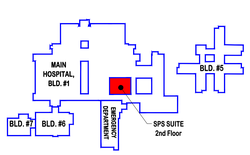

Site Location

VISN 21, Station 593
VA SOUTHERN NEVADA HEALTHCARE SYSTEM
6900 North Pecos Road
North Las Vegas, NV 89086

Revisions:	Date

Drawing Title: **SIGNATURE SHEET**
Scale: **NTS**
Status: **35% SUBMITTAL**

Project Title: **Upgrade Exterior Campus Signage & Wayfinding**
Service: **Projects Section**
Date: **11/24/2025** Checked: **JSC** Drawn: **BH**

Project Number: **593-26-101**
Building Number: **1**
Drawing Number: **G-001**
Dwg. **1** of **1**

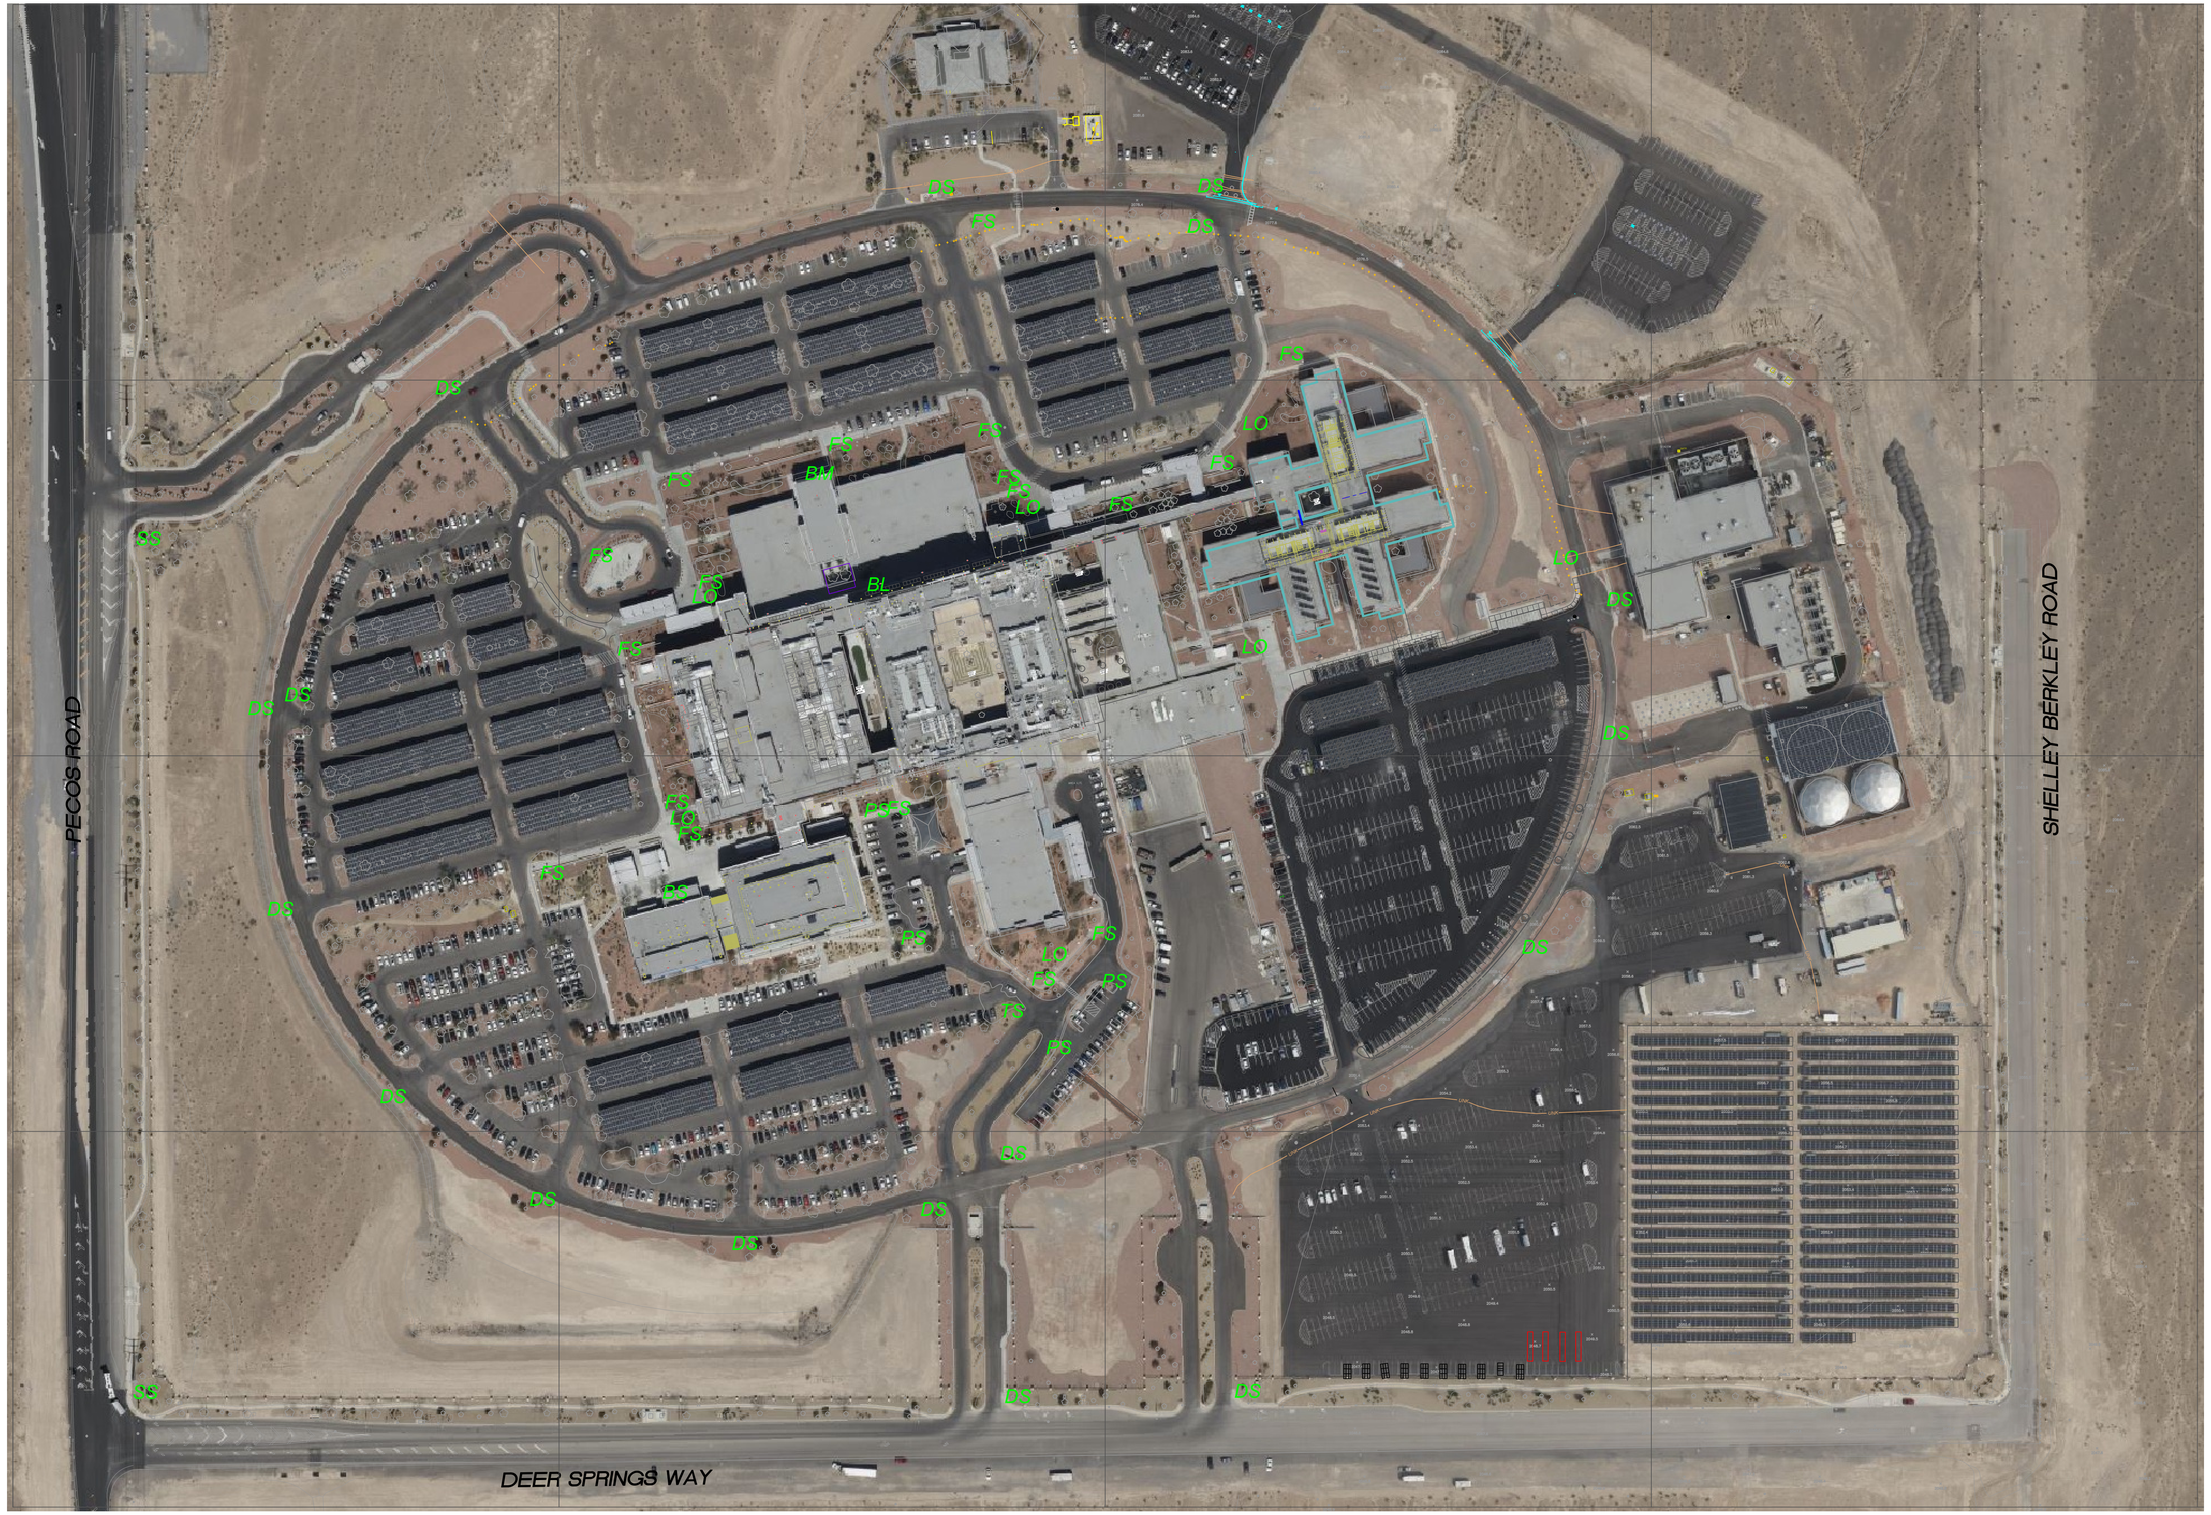

Legend:

BL	Building Signage Large
BM	Building Signage Medium
BS	Building Signage Small
FS	Facility Signage
LO	Location Signage
SS	Site Signage
XX	Place Holder
XX	Place Holder
XX	Place Holder
XX	Place Holder

GRAPHIC SCALE

40 0 20 40 80 160

(IN FEET)
1 inch = 40 ft.

Sheet 00

S:\FMS\06 Projects_00 - Projects Standardized Folder Structure\01 - Projects\01A - Design\593-26-101 - Upgrade Exterior Campus Signage & Wayfinding\Drawings\SIGNAGE MAP.dwg, 4/20/2026 11:37:00 AM, AutoCAD PDF (General Documentation).pc3

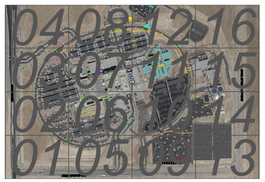

Legend:

BL	Building Signage Large
BM	Building Signage Medium
BS	Building Signage Small
FS	Facility Signage
LO	Location Signage
SS	Site Signage
XX	Place Holder
XX	Place Holder
XX	Place Holder
XX	Place Holder

GRAPHIC SCALE

40 0 20 40 80 160

(IN FEET)
1 inch = 40 ft.

Sheet 01

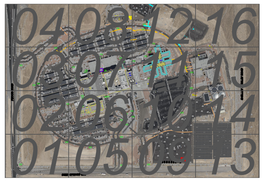

Legend:

BL	Building Signage Large
BM	Building Signage Medium
BS	Building Signage Small
FS	Facility Signage
LO	Location Signage
SS	Site Signage
XX	Place Holder
XX	Place Holder
XX	Place Holder
XX	Place Holder

GRAPHIC SCALE

40 0 20 40 80 160

(IN FEET)
1 inch = 40 ft.

Sheet 02

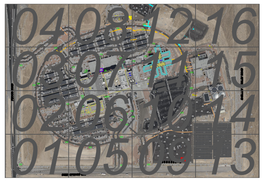

Legend:

BL	Building Signage Large
BM	Building Signage Medium
BS	Building Signage Small
FS	Facility Signage
LO	Location Signage
SS	Site Signage
XX	Place Holder
XX	Place Holder
XX	Place Holder
XX	Place Holder

GRAPHIC SCALE

40 0 20 40 80 160

(IN FEET)
1 inch = 40 ft.

Sheet 03

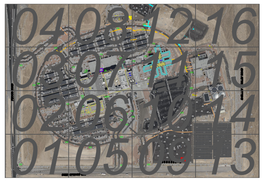

Legend:

BL	Building Signage Large
BM	Building Signage Medium
BS	Building Signage Small
FS	Facility Signage
LO	Location Signage
SS	Site Signage
XX	Place Holder
XX	Place Holder
XX	Place Holder
XX	Place Holder

GRAPHIC SCALE

40 0 20 40 80 160

(IN FEET)
1 inch = 40 ft.

Sheet 05

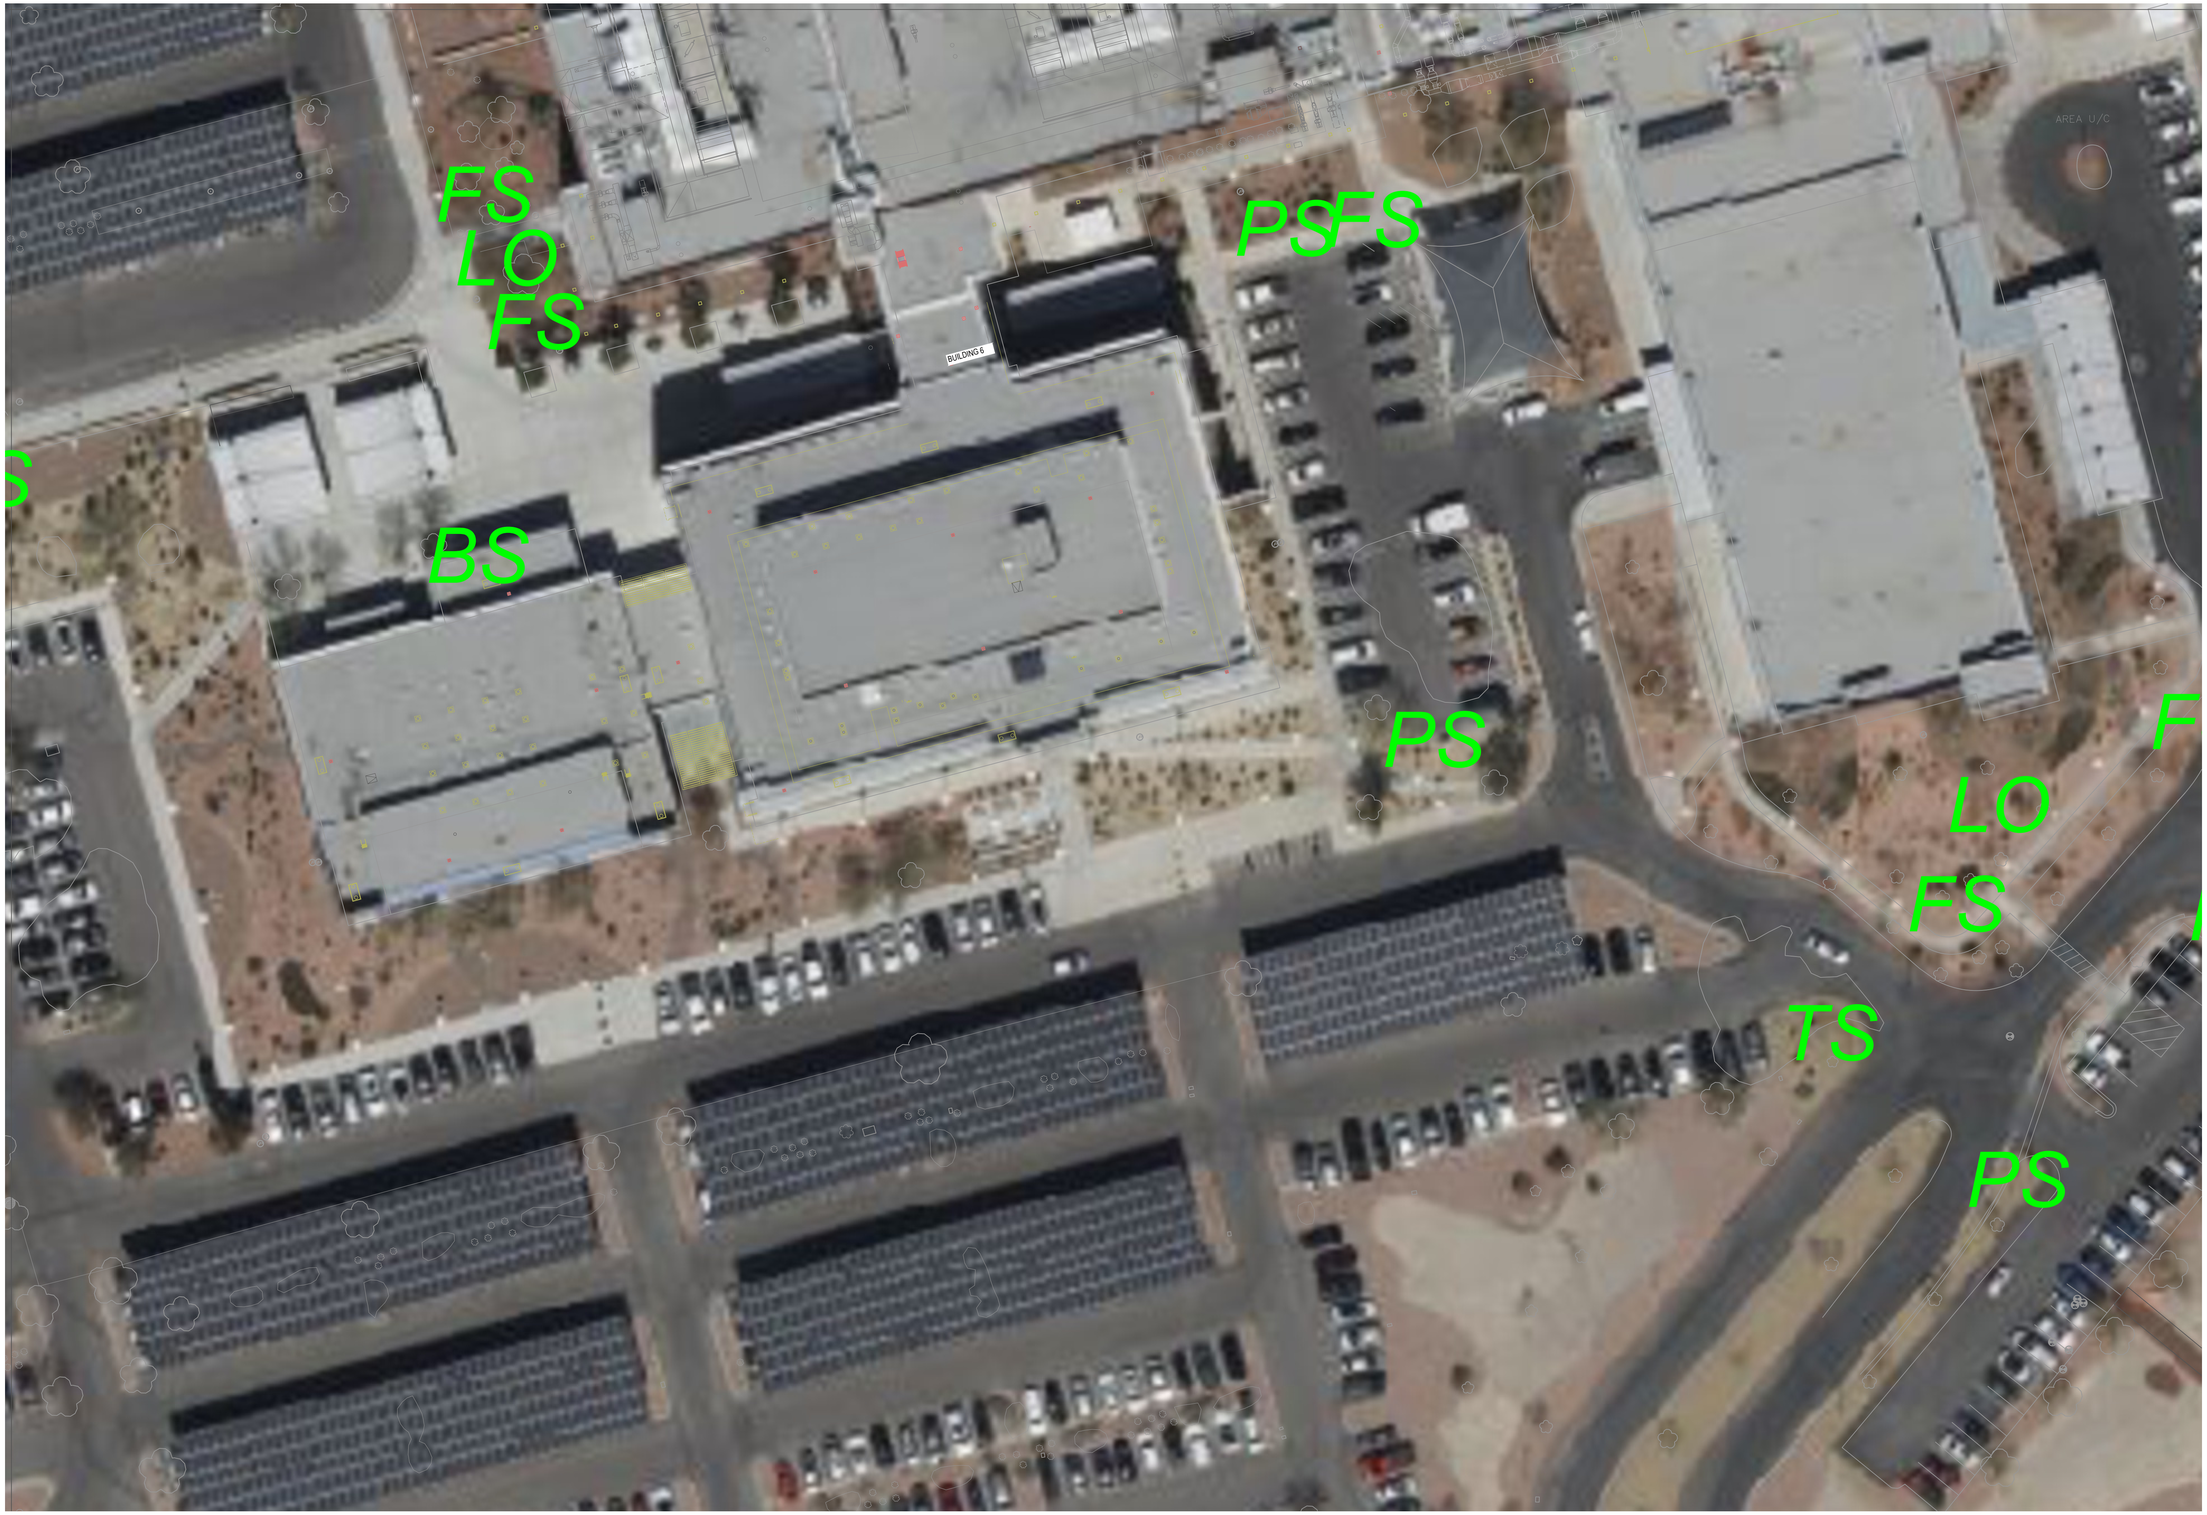

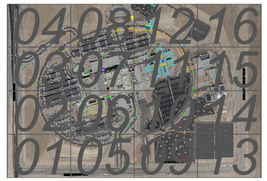

Legend:

BL	Building Signage Large
BM	Building Signage Medium
BS	Building Signage Small
FS	Facility Signage
LO	Location Signage
SS	Site Signage
XX	Place Holder
XX	Place Holder
XX	Place Holder
XX	Place Holder

GRAPHIC SCALE

40 0 20 40 80 160

(IN FEET)
1 inch = 40 ft.

Sheet 06

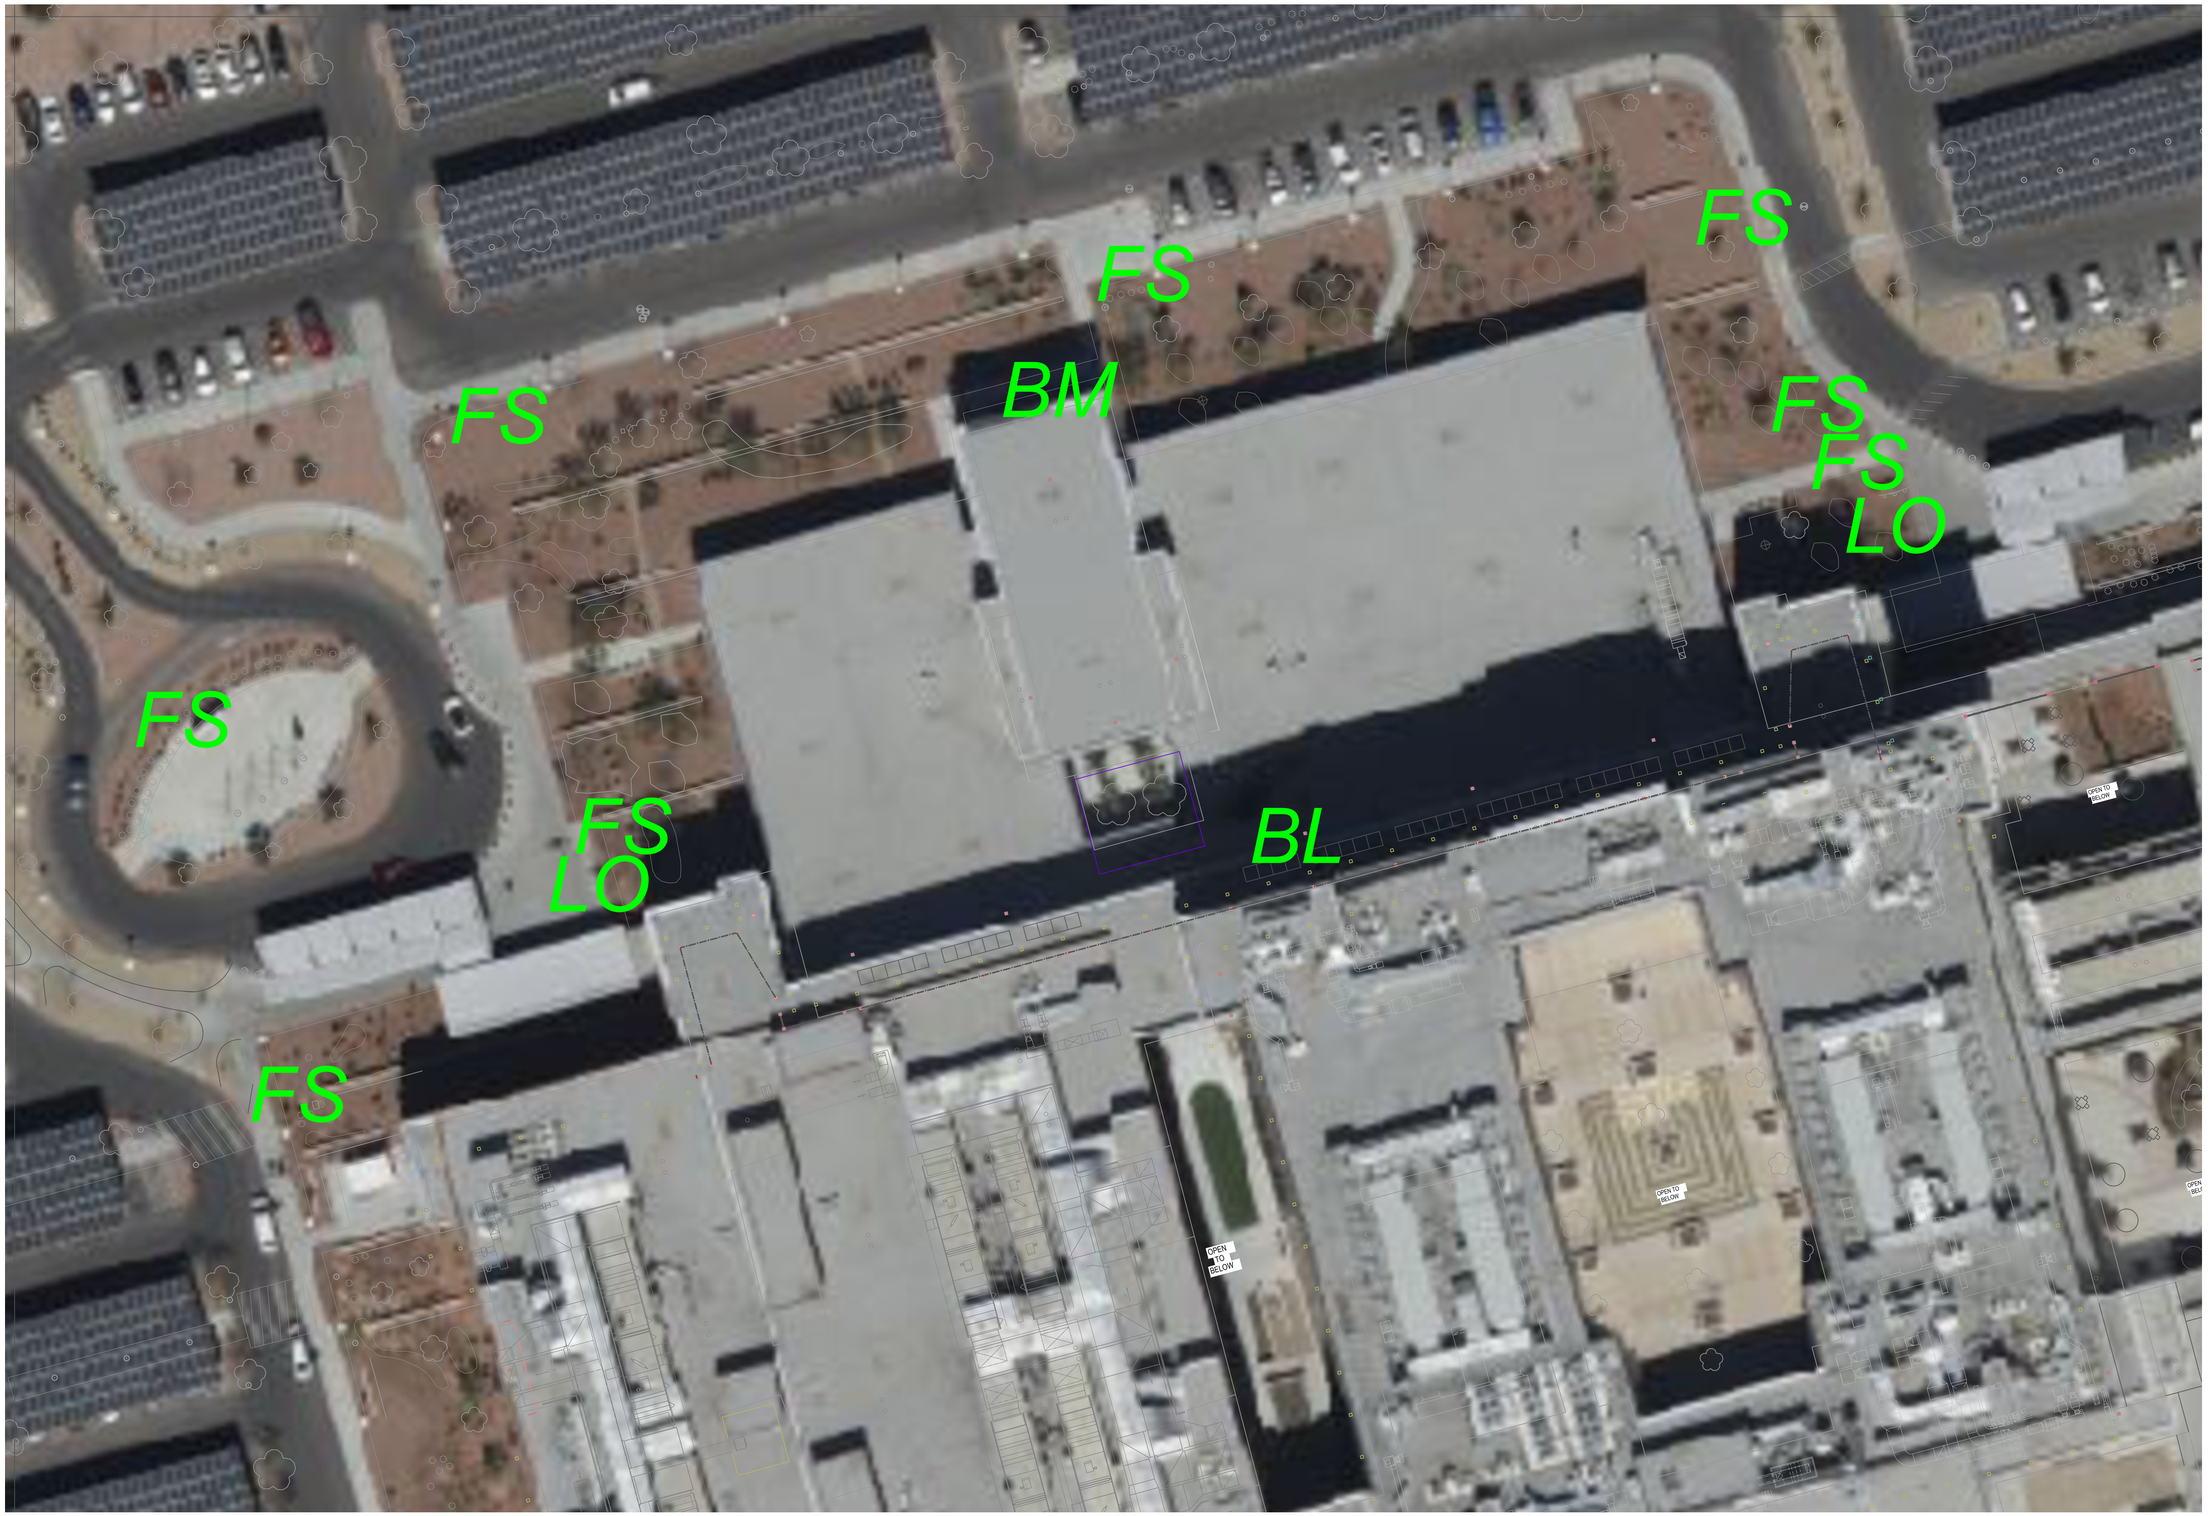

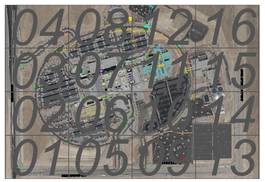

Legend:

BL	Building Signage Large
BM	Building Signage Medium
BS	Building Signage Small
FS	Facility Signage
LO	Location Signage
SS	Site Signage
XX	Place Holder
XX	Place Holder
XX	Place Holder
XX	Place Holder

GRAPHIC SCALE

40 0 20 40 80 160

(IN FEET)
1 inch = 40 ft.

Sheet 07

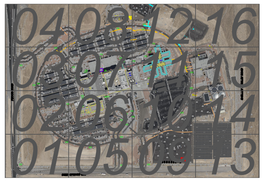

Legend:

BL	Building Signage Large
BM	Building Signage Medium
BS	Building Signage Small
FS	Facility Signage
LO	Location Signage
SS	Site Signage
XX	Place Holder
XX	Place Holder
XX	Place Holder
XX	Place Holder

GRAPHIC SCALE

40 0 20 40 80 160

(IN FEET)
1 inch = 40 ft.

Sheet 08

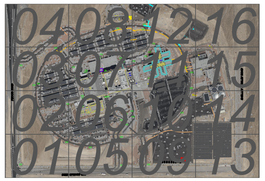

Legend:

BL	Building Signage Large
BM	Building Signage Medium
BS	Building Signage Small
FS	Facility Signage
LO	Location Signage
SS	Site Signage
XX	Place Holder
XX	Place Holder
XX	Place Holder
XX	Place Holder

GRAPHIC SCALE

40 0 20 40 80 160

(IN FEET)
1 inch = 40 ft.

Sheet 09

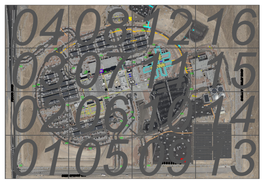

Legend:

BL	Building Signage Large
BM	Building Signage Medium
BS	Building Signage Small
FS	Facility Signage
LO	Location Signage
SS	Site Signage
XX	Place Holder
XX	Place Holder
XX	Place Holder
XX	Place Holder

GRAPHIC SCALE

40 0 20 40 80 160

(IN FEET)
1 inch = 40 ft.

Sheet 10

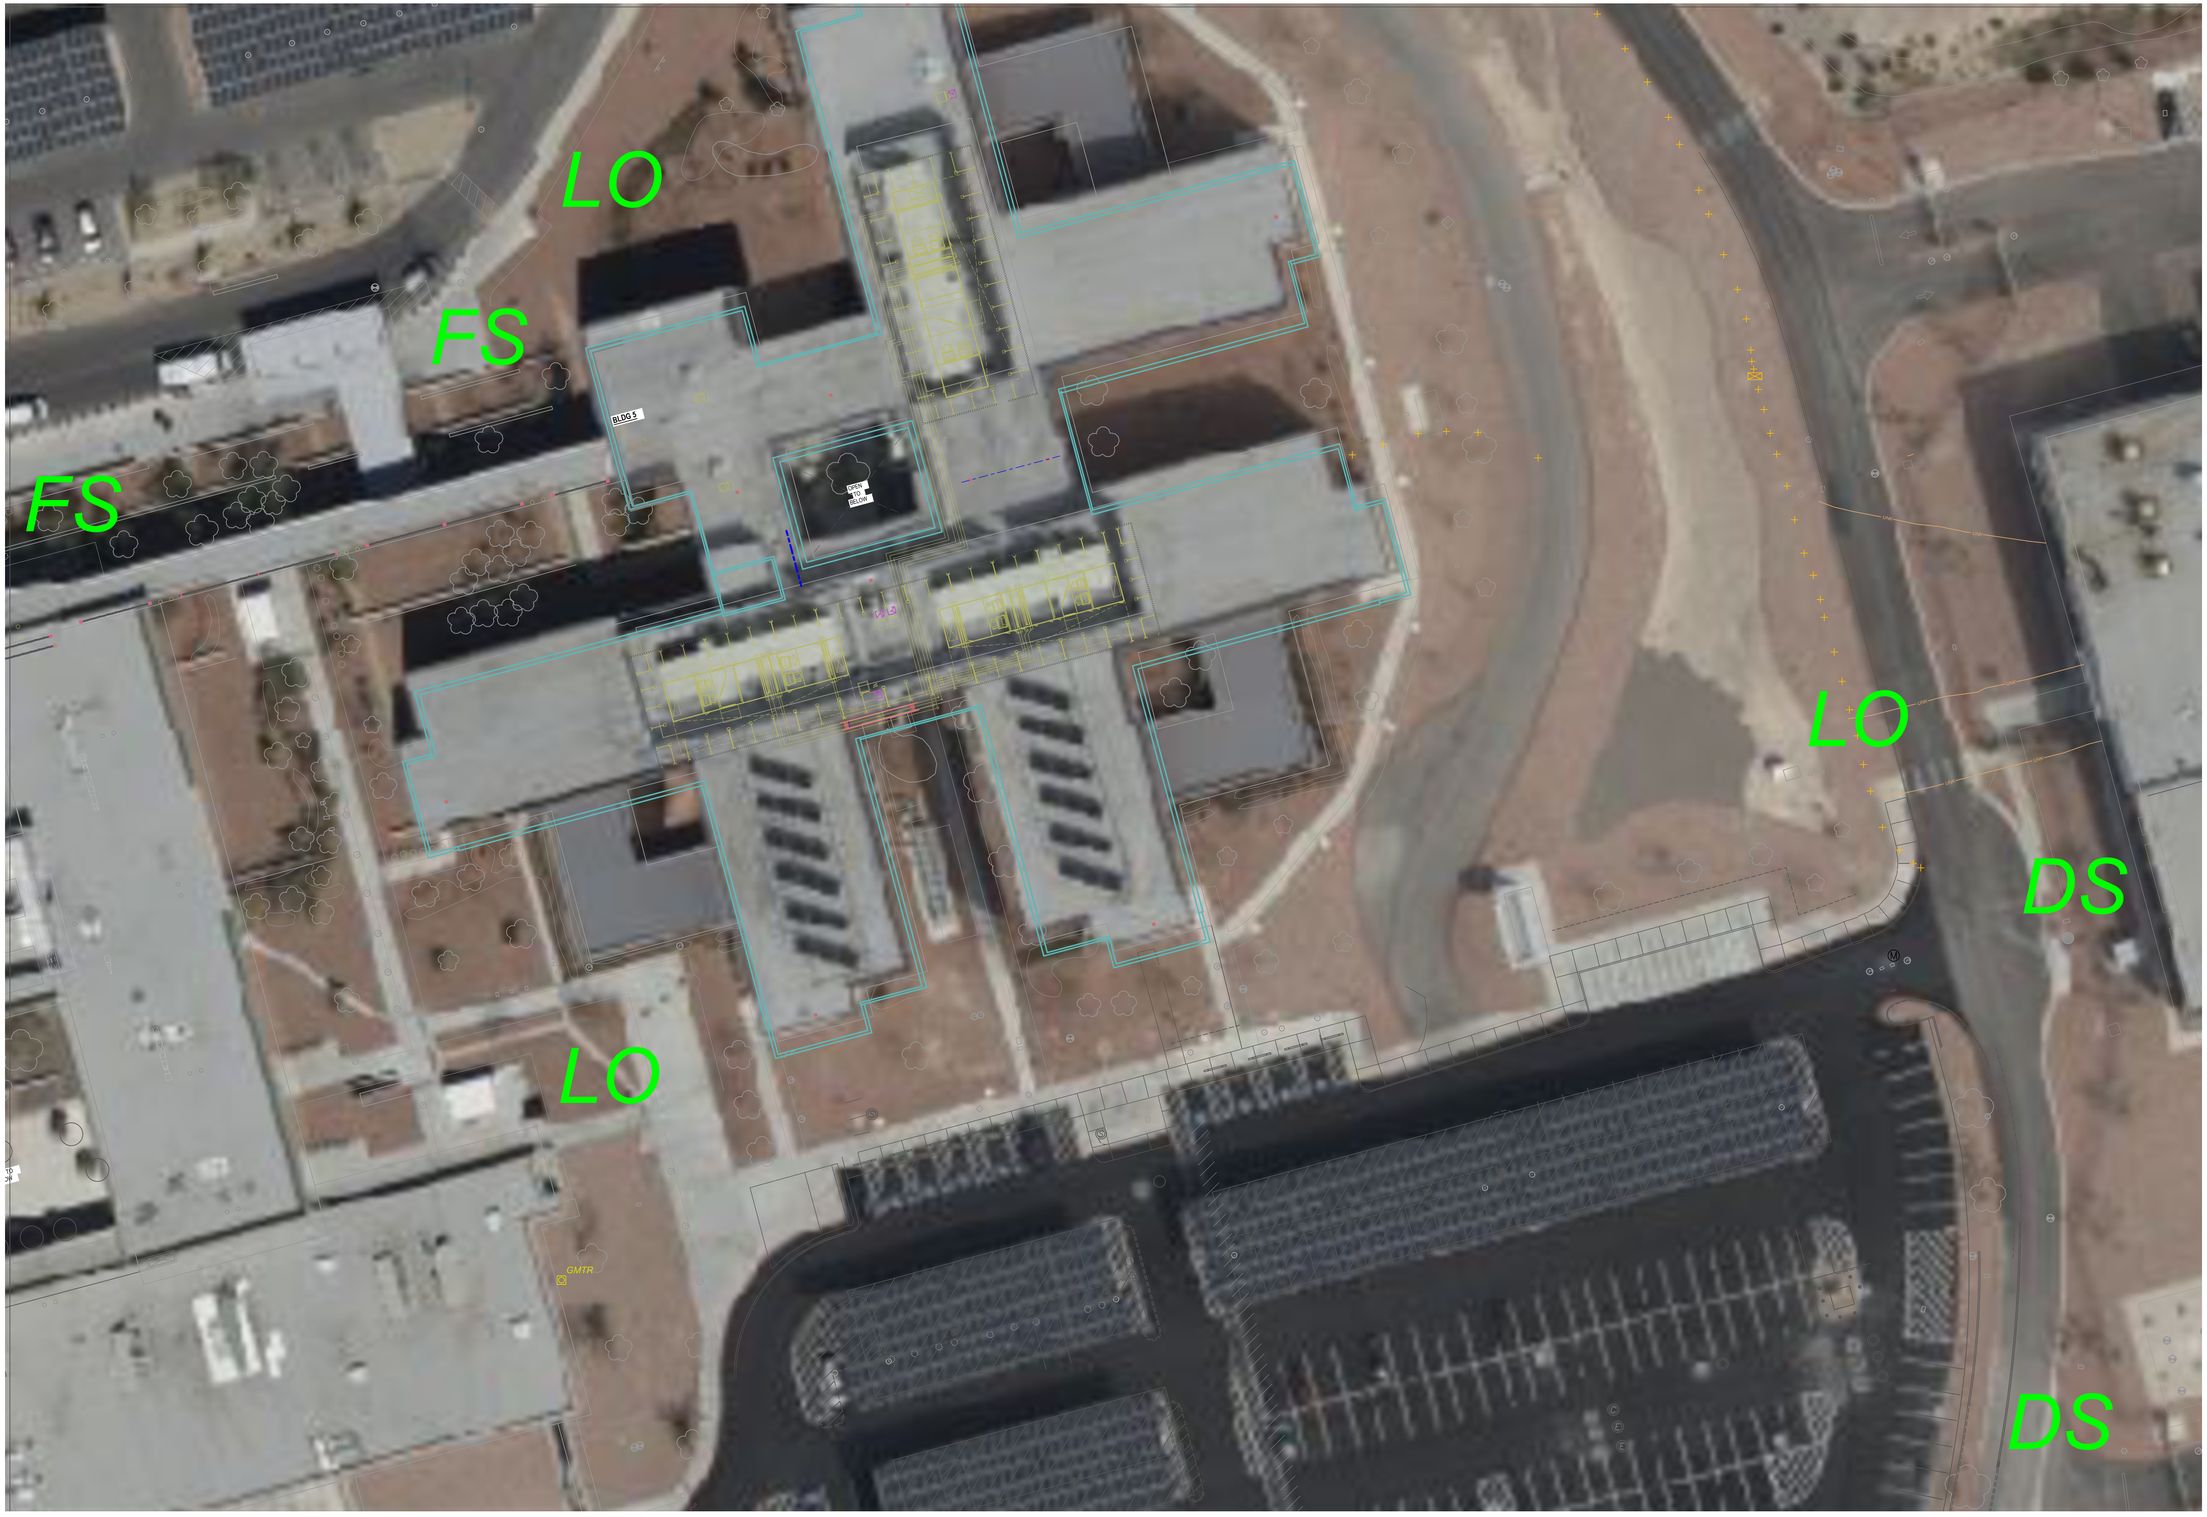

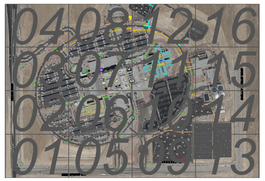

Legend:

BL	Building Signage Large
BM	Building Signage Medium
BS	Building Signage Small
FS	Facility Signage
LO	Location Signage
SS	Site Signage
XX	Place Holder
XX	Place Holder
XX	Place Holder
XX	Place Holder

GRAPHIC SCALE

40 0 20 40 80 160

(IN FEET)
1 inch = 40 ft.

Sheet 11

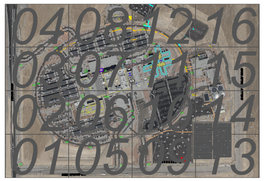

Legend:

BL	Building Signage Large
BM	Building Signage Medium
BS	Building Signage Small
FS	Facility Signage
LO	Location Signage
SS	Site Signage
XX	Place Holder
XX	Place Holder
XX	Place Holder
XX	Place Holder

GRAPHIC SCALE

40 0 20 40 80 160

(IN FEET)
1 inch = 40 ft.

Sheet 12

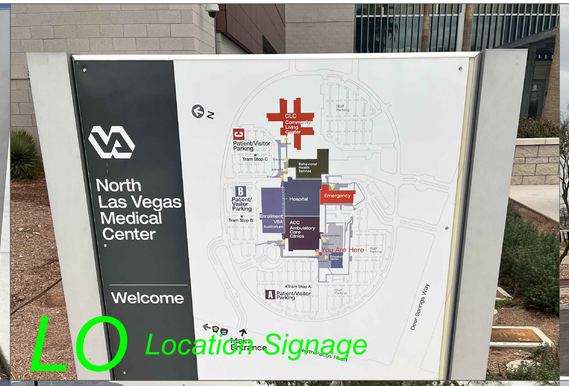

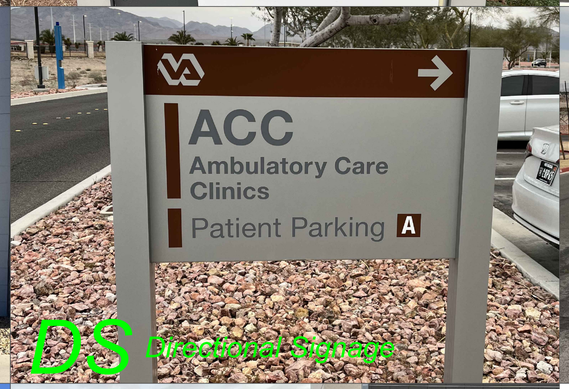

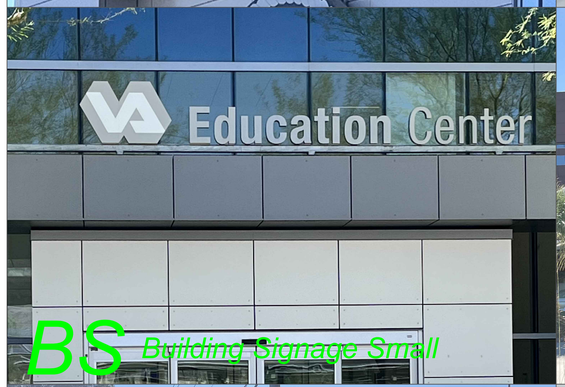

Legend:

BL	Building Signage Large
BM	Building Signage Medium
BS	Building Signage Small
FS	Facility Signage
LO	Location Signage
SS	Site Signage
DS	Directional Signage
PS	Parking Signage
LS	Lighted Signage

Sign Types

LOGO PAGE

VA | U.S. Department of Veterans Affairs

1a New VA logo, seal, name and graphic layout

VA | U.S. Department of Veterans Affairs

1b New VA logo, name and graphic layout without the seal

VA | U.S. Department of Veterans Affairs

2
Horizonal Version
New VA logo, name and graphic layout without the seal, modified for signage use.

VA

U.S. Department of Veterans Affairs

3
Vertical Version
New VA logo, name and graphic layout without the seal, modified for signage use.

FINAL VERSION
New "VA" & Name Graphic
for Sign Applications

LOGO Types

North Elevation W/Logo

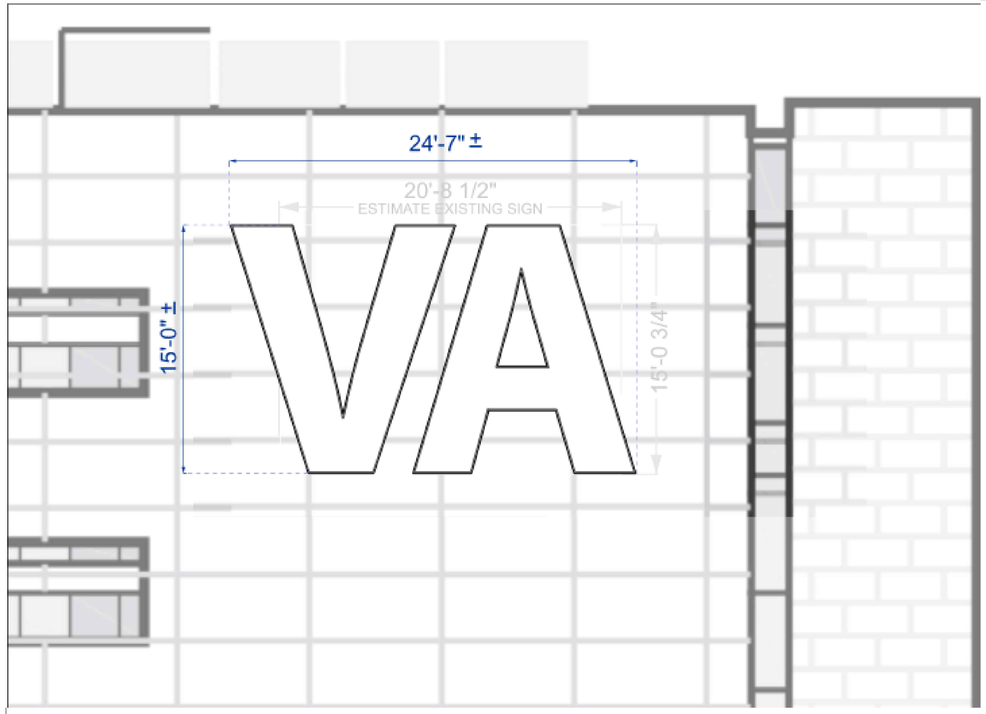

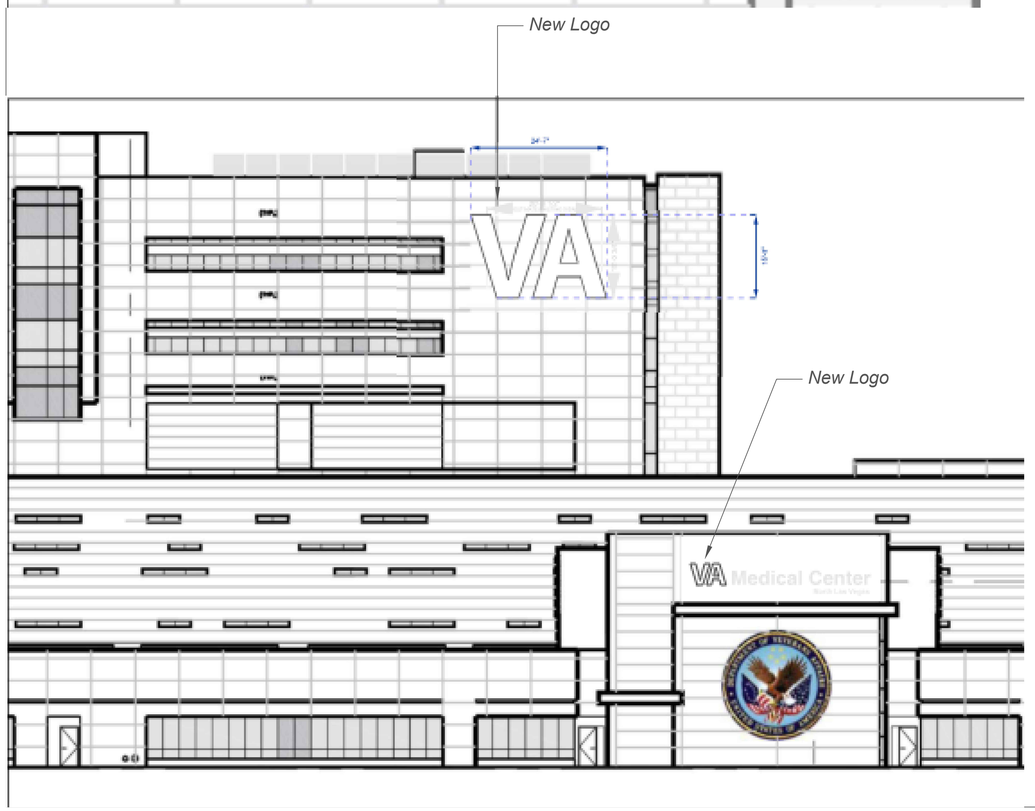

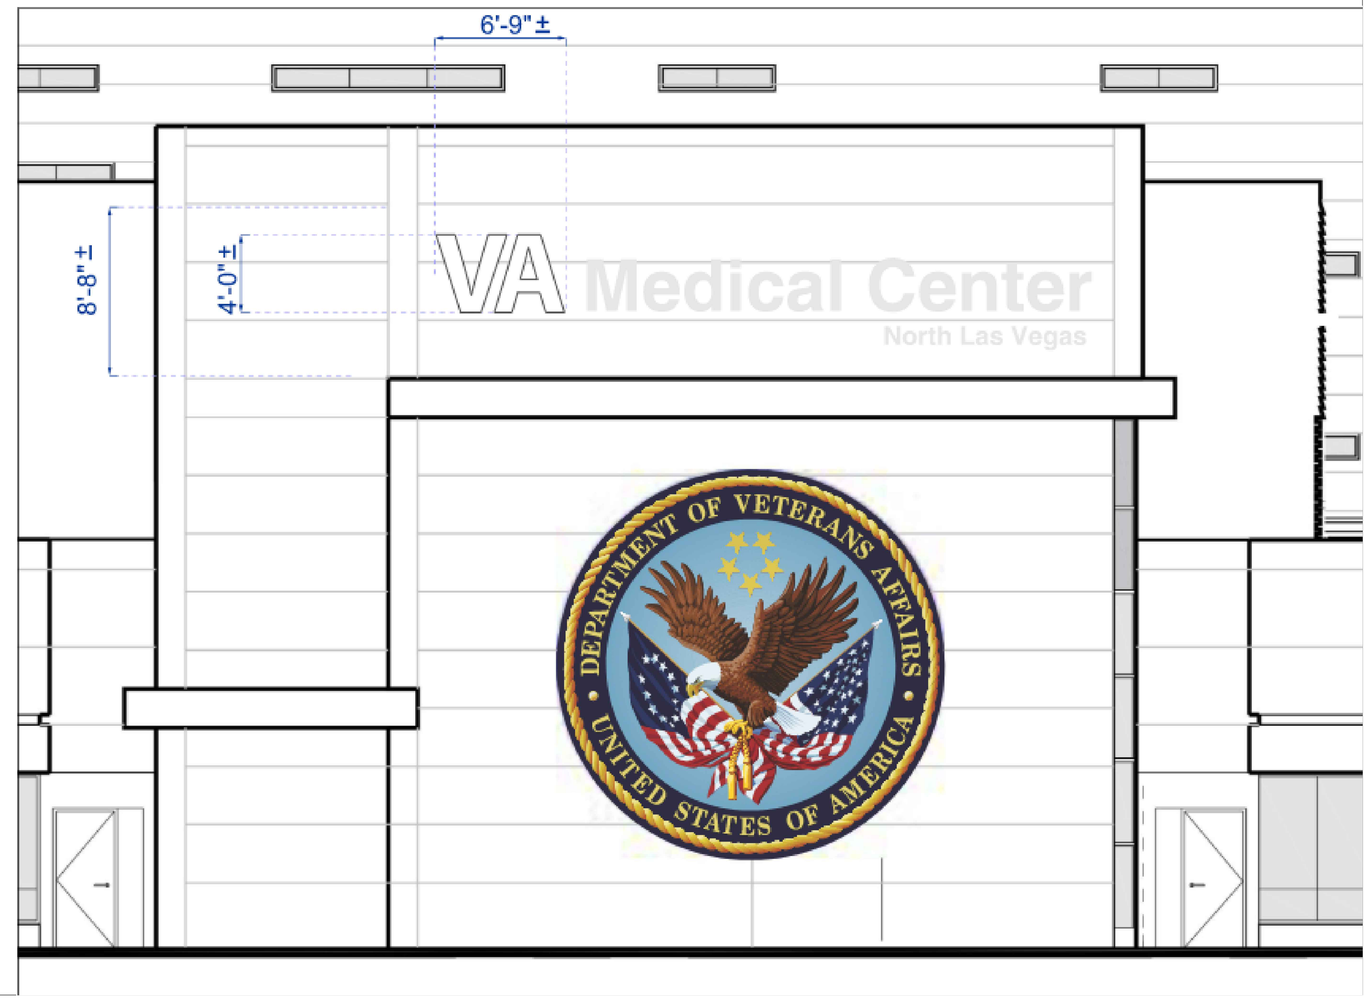

North Elevation W/Logo

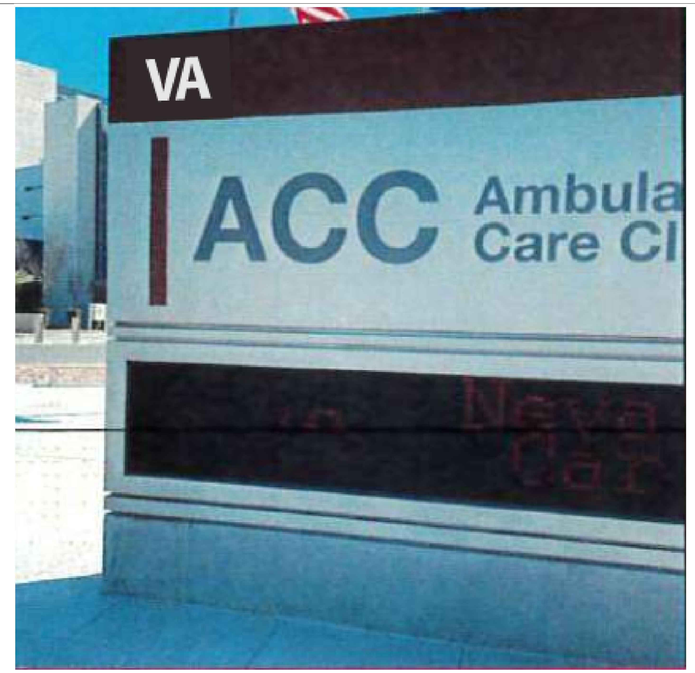

PROPOSED

EXISTING

Small VA Logo

REMOVE

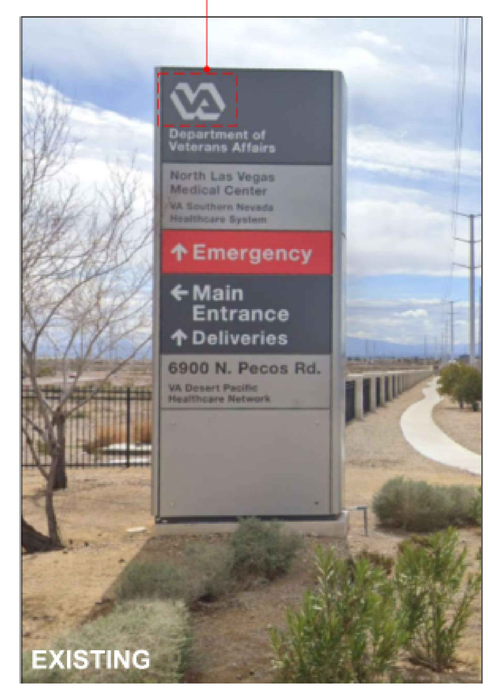

North Elevation W/Logo

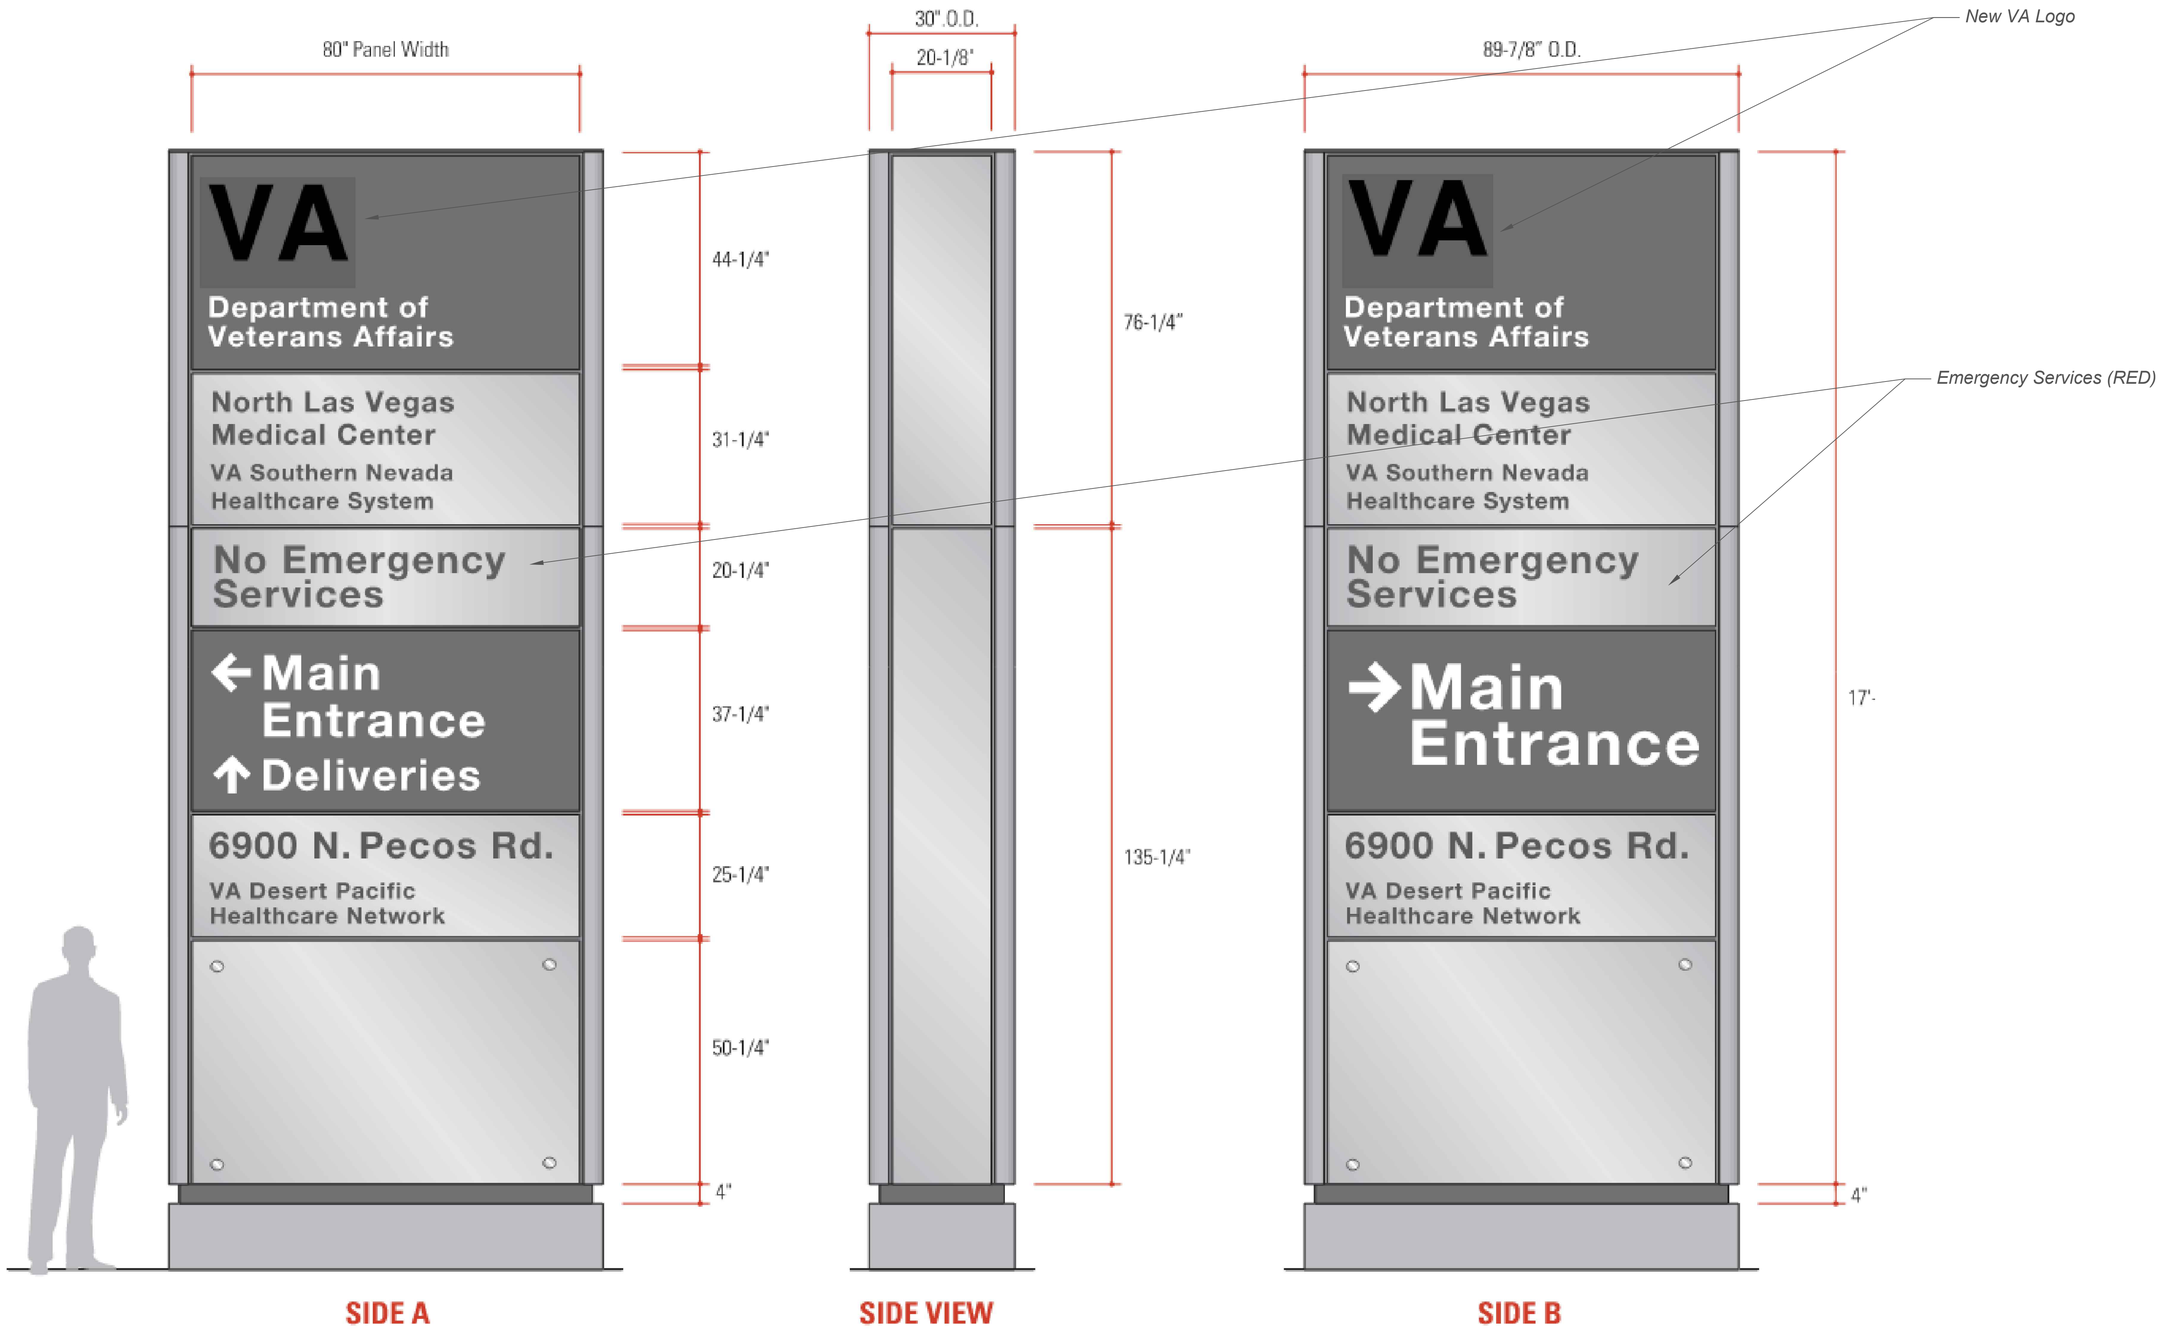

Site Signage