FACILITY 316

Room is exposed to structure, from finished floor to bottom cord of truss is 22'-10". Truss spacing is 4'-0" o.c.

LEGEND:

Proposed 10-ft diameter ceiling fan

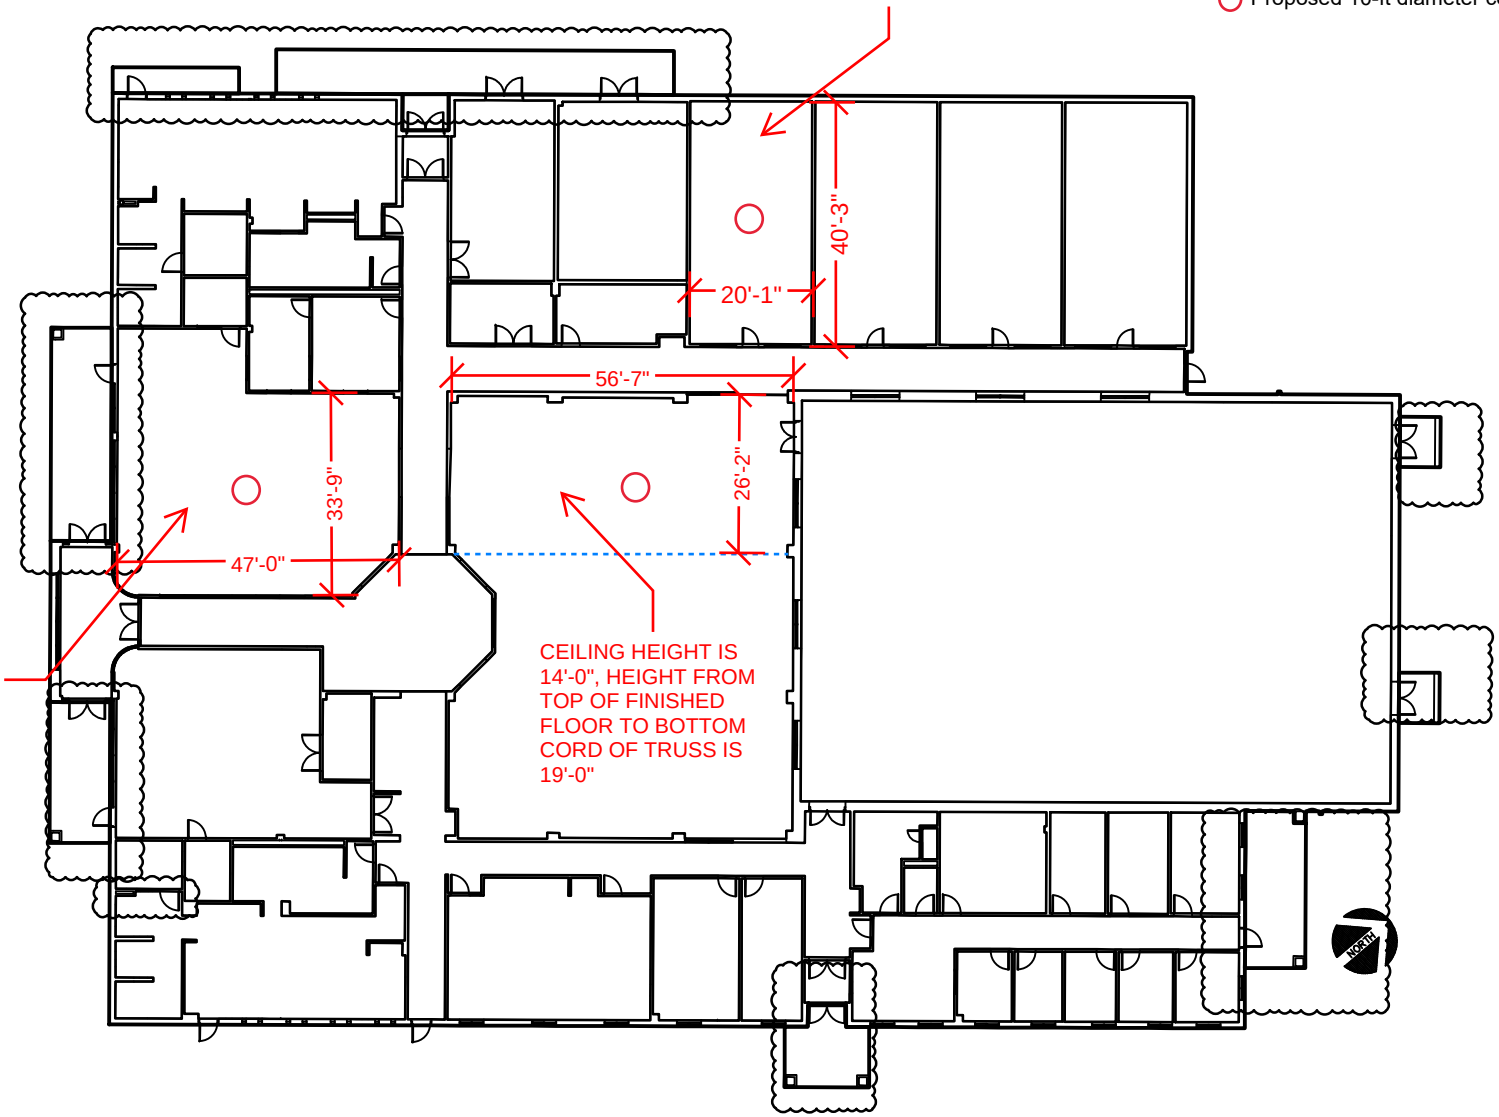

CEILING HEIGHT IS 12'-0", HEIGHT FROM TOP OF FINISHED FLOOR TO BOTTOM CORD OF TRUSS IS 19'-0"

CEILING HEIGHT IS 14'-0", HEIGHT FROM TOP OF FINISHED FLOOR TO BOTTOM CORD OF TRUSS IS 19'-0"

9-Mar-26 J. Ortiz