P1

P2

P3

P4

P5

P6

P7

P8

P9

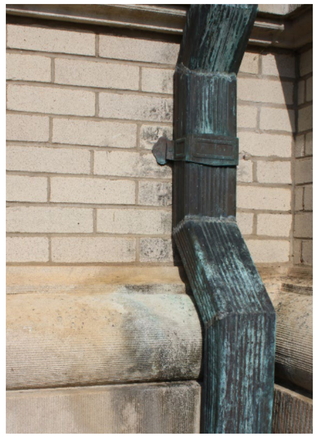

P10

P11

P12

P13

P14

P15

P16

P17

P18

P19

P20

	BID DOCUMENTS	07/01/2025
No.	Revisions:	Date:

CONSULTANT

ARCHITECT/ENGINEER OF RECORD

FFE | HEAPY

STAMP

STATE OF OHIO
PATRICK R. QUINN
1616637
REGISTERED ARCHITECT

JAMES H. QUILLEN VA MEDICAL CENTER

VA U.S. Department of Veterans Affairs

Drawing Title: PHOTOS - EXISTING CONDITIONS - P1-20

Approved: Owner

Phase: BID DOCUMENTS

FULLY SPRINKLERED

Project Title: RESTORATION OF BUILDING 35 HISTORIC THEATER

Location: MT. HOME, TENNESSEE

Issue Date: 05/30/2025

Checked: SS

Drawn: CD

Project Number: 621-24-103

Building Number: 35

Drawing Number: AE700

Autodesk Docs://Mt Home VA - Restoration of B35 Theater/FFE_Mt Home - Theater_B35_ARCH (2024).rvt

7/1/2025 4:21:20 PM

VA FORM 08 - 6231

P21

P22

P23

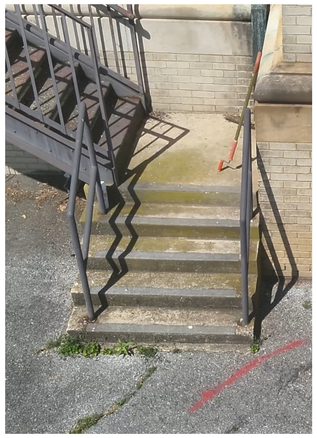

P24

P25

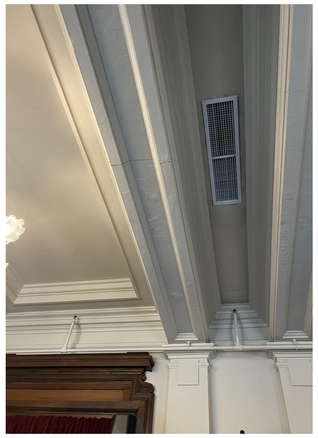

P26

P27

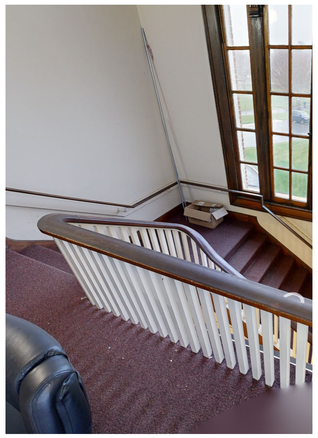

P28

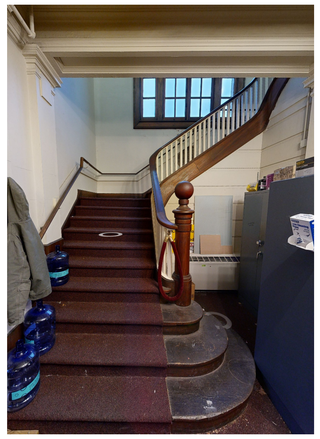

P29

P30

P31

P32

P33

P34

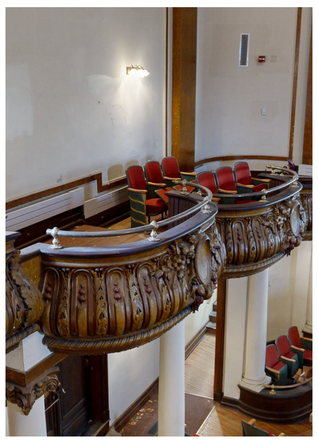

P35

P36

P37

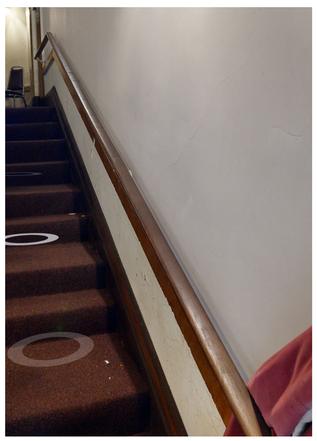

P38

P39

P40

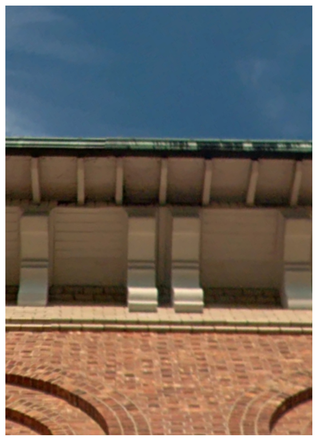

P41

	BID DOCUMENTS	07/01/2025
No.	Revisions:	Date:

CONSULTANT

ARCHITECT/ENGINEER OF RECORD

FFE | HEAPY

STAMP

STATE OF OHIO
PATRICK R. QUINN
1616837
REGISTERED ARCHITECT

JAMES H. QUILLEN VA MEDICAL CENTER

VA U.S. Department of Veterans Affairs

Drawing Title: PHOTOS - EXISTING CONDITIONS - P21-41

Phase: BID DOCUMENTS

Project Title: RESTORATION OF BUILDING 35 HISTORIC THEATER

Project Number: 621-24-103

Building Number: 35

Approved: Owner

FULLY SPRINKLERED

Location: MT. HOME, TENNESSEE

Issue Date: 05/30/2025

Checked: SS

Drawn: CD

Drawing Number: AE701

Autodesk Docs://MtHome VA - Restoration of B35 Theater/FFE_Mt Home - Theater_B35_ARCH (2024).rvt

7/1/2025 4:21:25 PM

VA FORM 08 - 6231

P42

P43

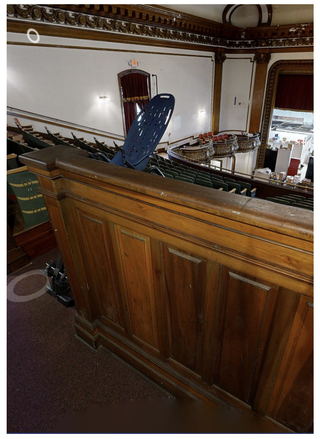

P44

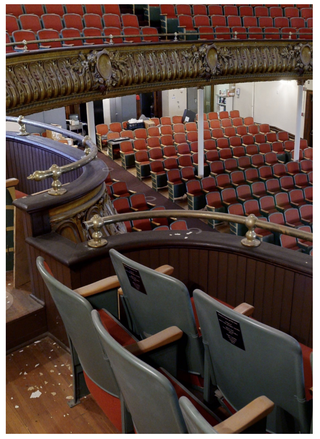

P45

P46

	BID DOCUMENTS	07/01/2025
No.	Revisions:	Date:

CONSULTANT

ARCHITECT/ENGINEER OF RECORD

FFE | HEAPY

STAMP

STATE OF OHIO
PATRICK R. QUINN
1616637
REGISTERED ARCHITECT

JAMES H. QUILLEN VA MEDICAL CENTER

VA U.S. Department of Veterans Affairs

Drawing Title: PHOTOS - EXISTING CONDITIONS - P42-46

Phase: BID DOCUMENTS

Project Title: RESTORATION OF BUILDING 35 HISTORIC THEATER

Project Number: 621-24-103

Building Number: 35

Approved: Owner

FULLY SPRINKLERED

Location: MT. HOME, TENNESSEE

Issue Date: 05/30/2025

Checked: SS

Drawn: CD

Drawing Number: AE702

Autodesk Docs://Mt Home VA - Restoration of B35 Theater/FFE_Mt Home - Theater_B35_ARCH (2024).rvt

7/1/2025 4:21:30 PM

VA FORM 08 - 6231

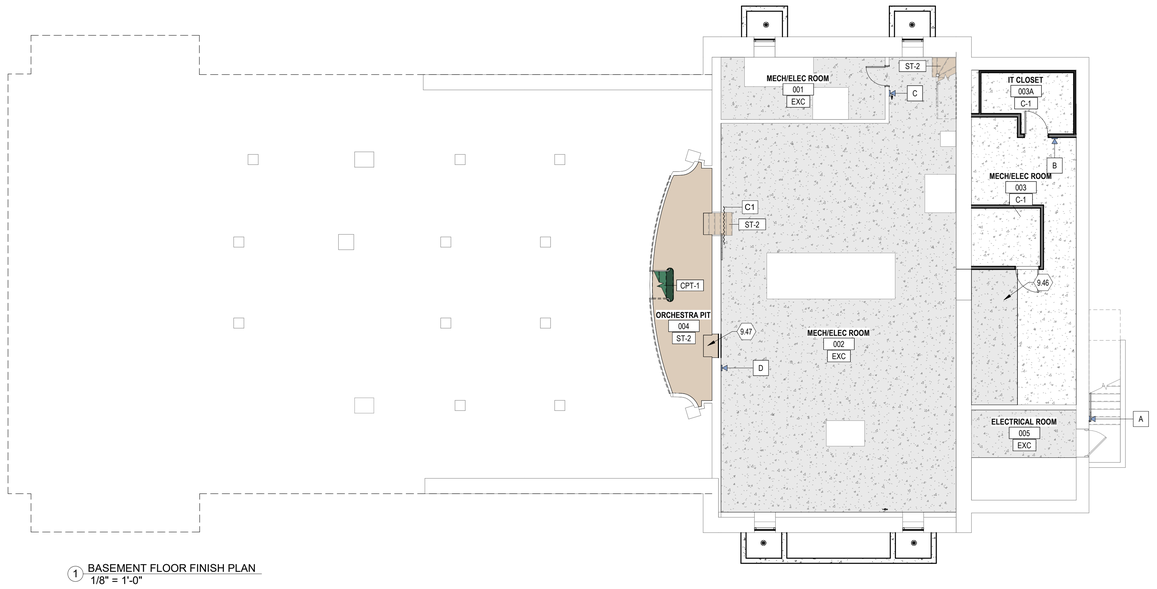

1 BASEMENT FLOOR FINISH PLAN
1/8" = 1'-0"

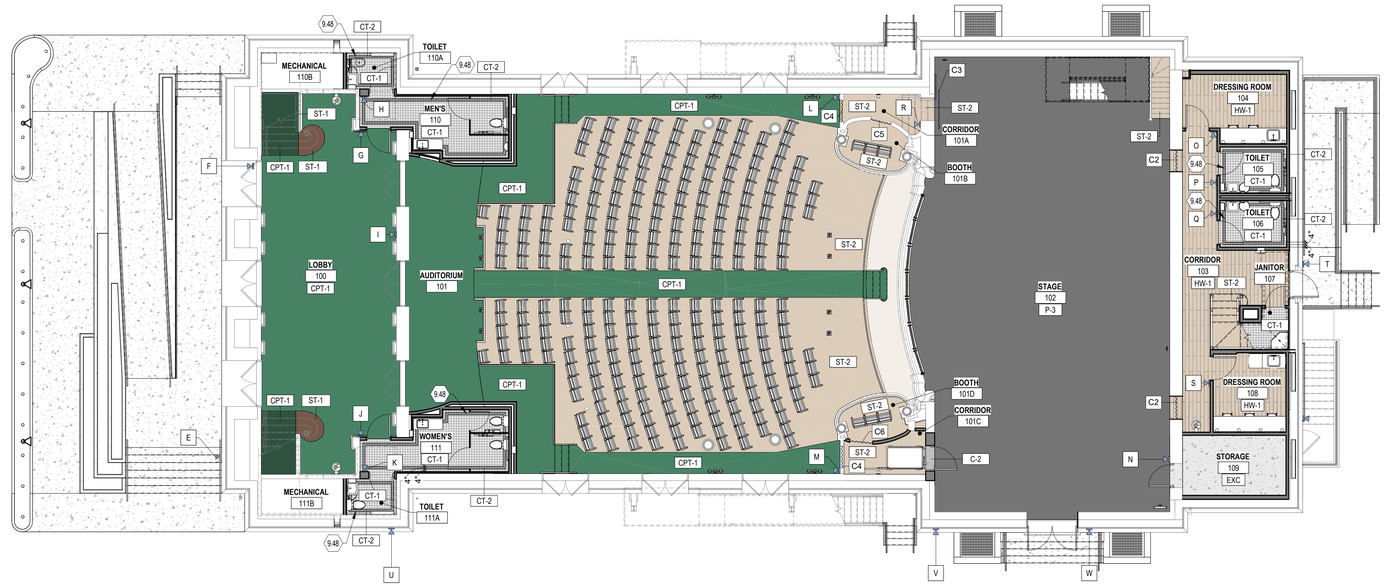

2 FIRST FLOOR FINISH PLAN
1/8" = 1'-0"

GENERAL FINISH NOTES

A. PROVIDE CONTROL JOINTS IN GYPSUM BOARD PER INDUSTRY STANDARDS AND STANDARD PRACTICES FOR GYPSUM BOARD INSTALLATION.
B. ALL GYPSUM BOARD WALLS SHALL RECEIVE A LEVEL 4 FINISH, UNLESS NOTES OTHERWISE.
C. ALL EXPOSED GYPSUM BOARD IN RESTROOMS, BELOW GRADE, AND MECHANICAL ROOMS TO BE MOISTURE RESISTANCE.
D. SEE ROOM FINISH SCHEDULE FOR ALL WALL FINISHES.
E. PATCH, REPAIR, AND CLEAN ALL EXISTING WALL SURFACES AND FLOOR STRUCTURES - PREPARE SURFACE TO RECEIVE NEW PAINT.

SIGNAGE GENERAL NOTES

1. ALL FINAL NAMES, NUMBERS, MESSAGES AND SIGN TYPES TO BE CHOSEN BY THE VA DURING CONSTRUCTION.
2. REFER TO VA INTERIOR SIGN GUIDE FOR ADDITIONAL REQUIREMENTS. https://www.cfm.va.gov/til/dManual/dmSignage.pdf
3. SOME SIGN TYPES REQUIRE MESSAGES TO BE ENTIRELY CAPITALIZED WHILE OTHER REQUIRE INITIAL CAPITALIZATION - AN EXAMPLE OF INITIAL CAPITALIZATION IS 'Fire Equipment'.
4. ALL DOOR SIGNS ARE WALL MOUNTED ADJACENT TO FRAME UNLESS NOTED OTHERWISE. IF SPACE ADJACENT TO DOOR IS NOT AVAILABLE, COORDINATE WITH VA COR FOR LOCATION OF SIGN.
5. WRITE ALL ROOM NUMBERS ON WALL MOUNTED SIGNS IN BOTH ENGLISH LETTERS AND NUMBERS AS WELL AS IN BRAILLE.

DRAWING NOTES:

9.46 APPLY NEW C-1 FINISH TO EXISTING CONCRETE SLAB - CLEAN AND REPAIR SLAB TO RECEIVE NEW FINISH.

9.47 TOOTH IN NEW HARDWOOD FLOORING WITH EXISTING - MATCH EXISTING SIZE AND SPECIES.

9.48 4" CERAMIC TILE BORDER (CT-2) AT PERIMETER OF ROOM

LEGEND

X-X MATERIAL TAG - SEE INTERIOR FINISH SCHEDULE

X SIGNAGE TAG - SEE SIGNAGE SCHEDULE

CX CURTAIN TAG - SEE FINISH SCHEDULE

SIGNAGE SCHEDULE

DRAWING MARK	VA SIGNAGE TYPE	ROOM NUMBER	SIGNAGE MESSAGE	COMMENTS
00-BASEMENT				
A	IN-04.02	005	ELECTRICAL ROOM	
C	IN-04.02	001	MECHANICAL / ELECTRICAL ROOM	
D	IN-04.02	004	ORCHESTRA PIT ENTRY	
01.1-STAGE				
N	IN-04.02	109	STORAGE ROOM	
O	IN-07.01	104	DRESSING ROOM #	
P	IN-09.03	105	SINGLE OCCUPANT TOILET	
Q	IN-09.03	106	SINGLE OCCUPANT TOILET	
S	IN-07.01	108	DRESSING ROOM #	
01.2-FIRST FLOOR				
B	IN-04.02	003A	IT CLOSET	
E	TBD	--	B35 BUILDING SIGNAGE	ETR
F	TBD	100	MANDATORY VA SIGNAGE	IN-02.01, IN-02.10, IN-02.03, IN-02.14, IN-02.15, IN-02.02
G	IN-09.01	110	MEN'S RESTROOM	
H	IN-09.04	110A	MEN'S SINGLE OCCUPANT TOILET	
I	IN-04.02	101	AUDITORIUM	
J	IN-09.02	111	WOMEN'S RESTROOM	
K	IN-09.05	111A	WOMEN'S SINGLE OCCUPANT TOILET	
L	IN-04.02	101A	SECTION # & STAGE ENTRANCE	
M	IN-04.02	101C	SECTION # & STAGE ENTRANCE	
R	IN-04.02	101A	SECTION # & STAGE ENTRANCE	
T	TBD	--	THEATER STAGE BACK OF HOUSE	
U	TBD	--	NO PARKING	
V	TBD	--	NO PARKING	
W	TBD	--	B35 STAGE ENTRY	

KEY PLAN

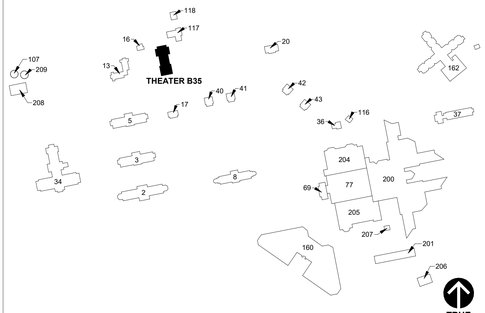

TRUE NORTH

TRUE NORTH

No.	Revisions:	Date:
	BID DOCUMENTS	07/01/2025

CONSULTANT

ARCHITECT/ENGINEER OF RECORD

FFE | HEAPY

STAMP

STATE OF OHIO
PATRICK R. QUINN
1616637
REGISTERED ARCHITECT

JAMES H. QUILLEN VA MEDICAL CENTER

VA U.S. Department of Veterans Affairs

Drawing Title: BASEMENT & FIRST FLOOR FINISH & SIGNAGE PLAN

Approved: Owner

Phase: BID DOCUMENTS

FULLY SPRINKLERED

Project Title: RESTORATION OF BUILDING 35 HISTORIC THEATER

Location: MT. HOME, TENNESSEE

Issue Date: 05/30/2025 | Checked: SS | Drawn: CD

Project Number: 621-24-103

Building Number: 35

Drawing Number: AE801

Autodesk Docs://IM Home VA - Restoration of B35 Theater/FFE_IM Home - Theater_B35_ARCH (2024).rvt

7/1/2025 4:22:11 PM

VA FORM 08 - 6231