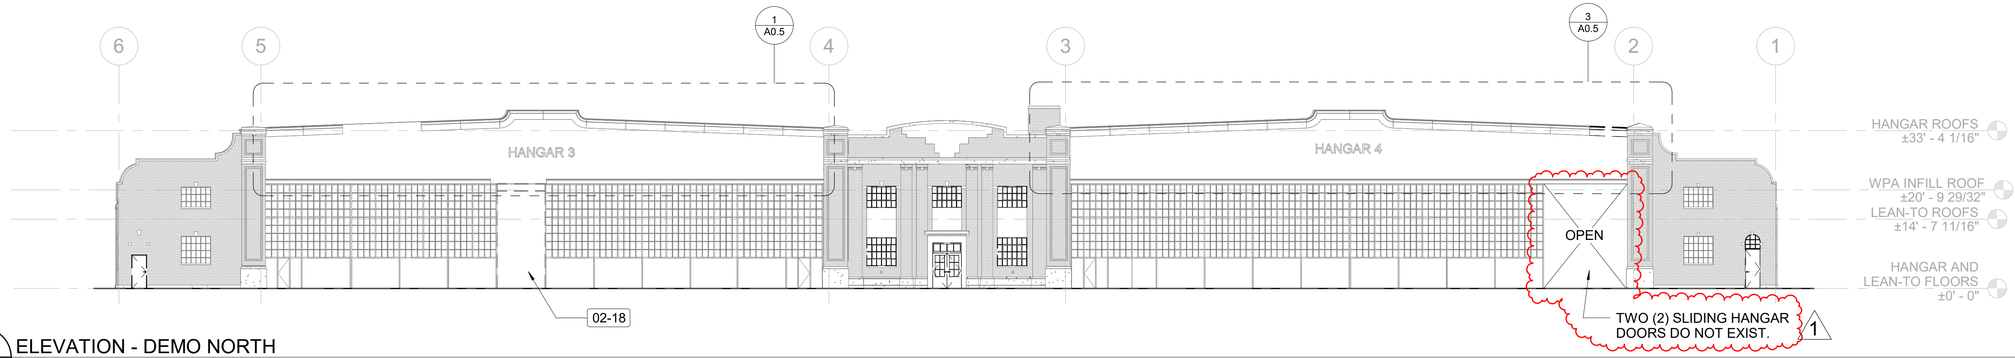

1 / A0.4 ELEVATION - DEMO NORTH
SCALE (A)

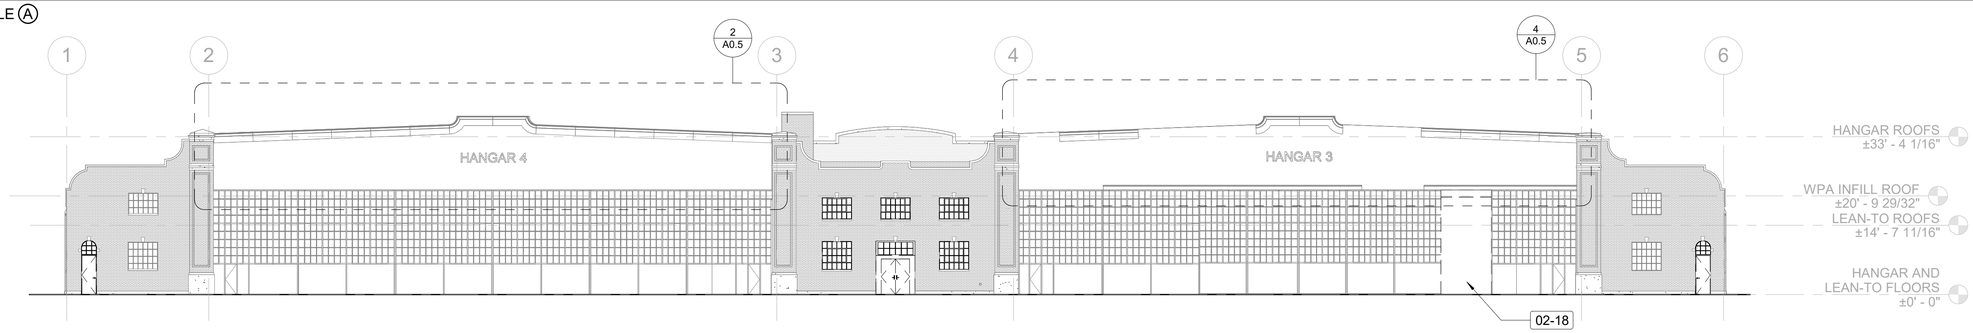

2 / A0.4 ELEVATION - DEMO SOUTH
SCALE (A)

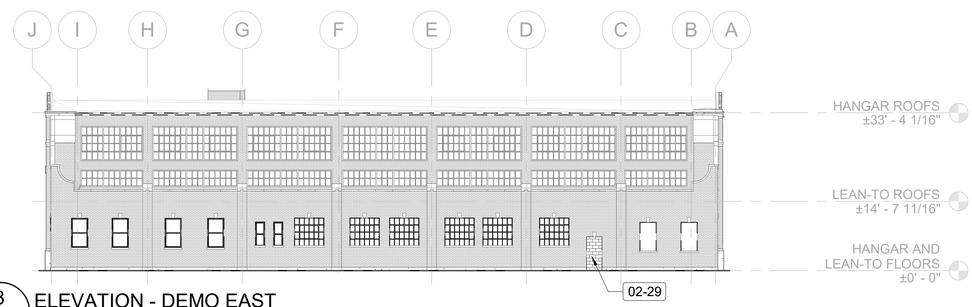

3 / A0.4 ELEVATION - DEMO EAST
SCALE (A)

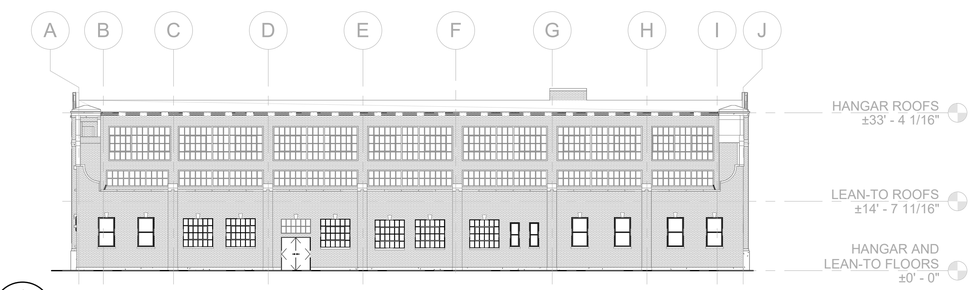

4 / A0.4 ELEVATION - DEMO WEST
SCALE (A)

SHEET NOTES

1. ALL EXTERIOR MASONRY WALL REBUILD SCOPE IS INDICATED ON THE NEW WORK ELEVATIONS.

2. SEE NEW WORK EXTERIOR ELEVATIONS AND WINDOW SCHEDULE FOR REPAIR/REPLACEMENT WINDOW SCOPE.

KEYNOTES	
KEY VALUE	TEXT
02-18	REMOVE EXISTING OVERHEAD COILING DOORS.
02-29	EXISTING CMU INFILL TO REMAIN.

SCALE (A) 16 8 0 16 32
SCALE OF FEET

DESIGNED: CT	SUB SHEET NO.	TITLE OF SHEET	DRAWING NO.
DRAWN: SW	A0.4	EXTERIOR ELEVATIONS - DEMOLITION	646 190066
TECH. REVIEW: AK			PMIS/PKG NO. GATE 308504
DATE: 10/17/2025		GATEWAY NATIONAL RECREATION AREA	SHEET 33 OF 153

Autodesk Docs://GATE Floyd Bennett Field/GATE_Floyd Bennett Field_R26.rvt
6/9/2026 12:48:17 PM