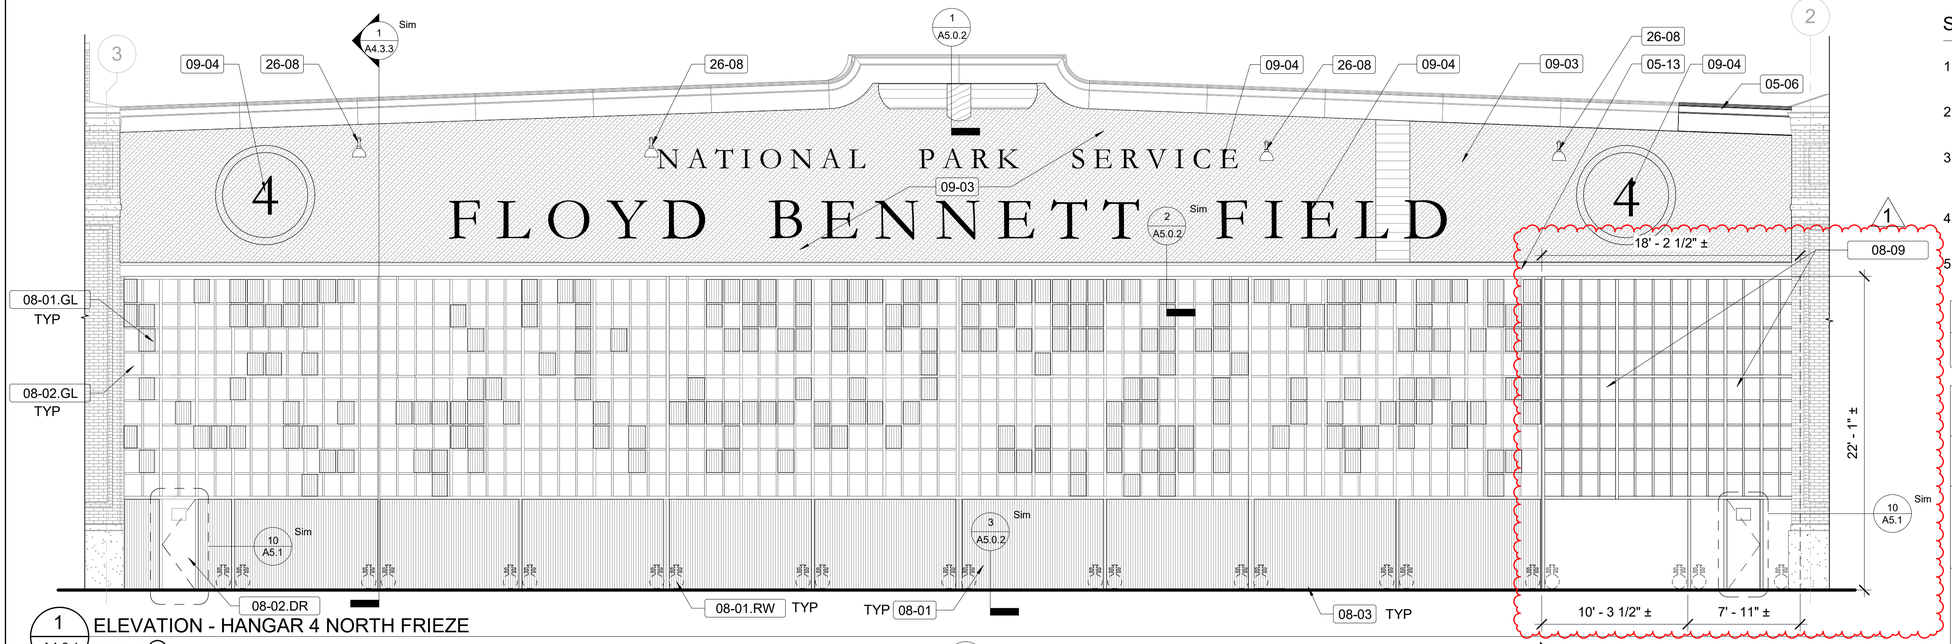

1 A4.2.1 ELEVATION - HANGAR 4 NORTH FRIEZE
SCALE (A)

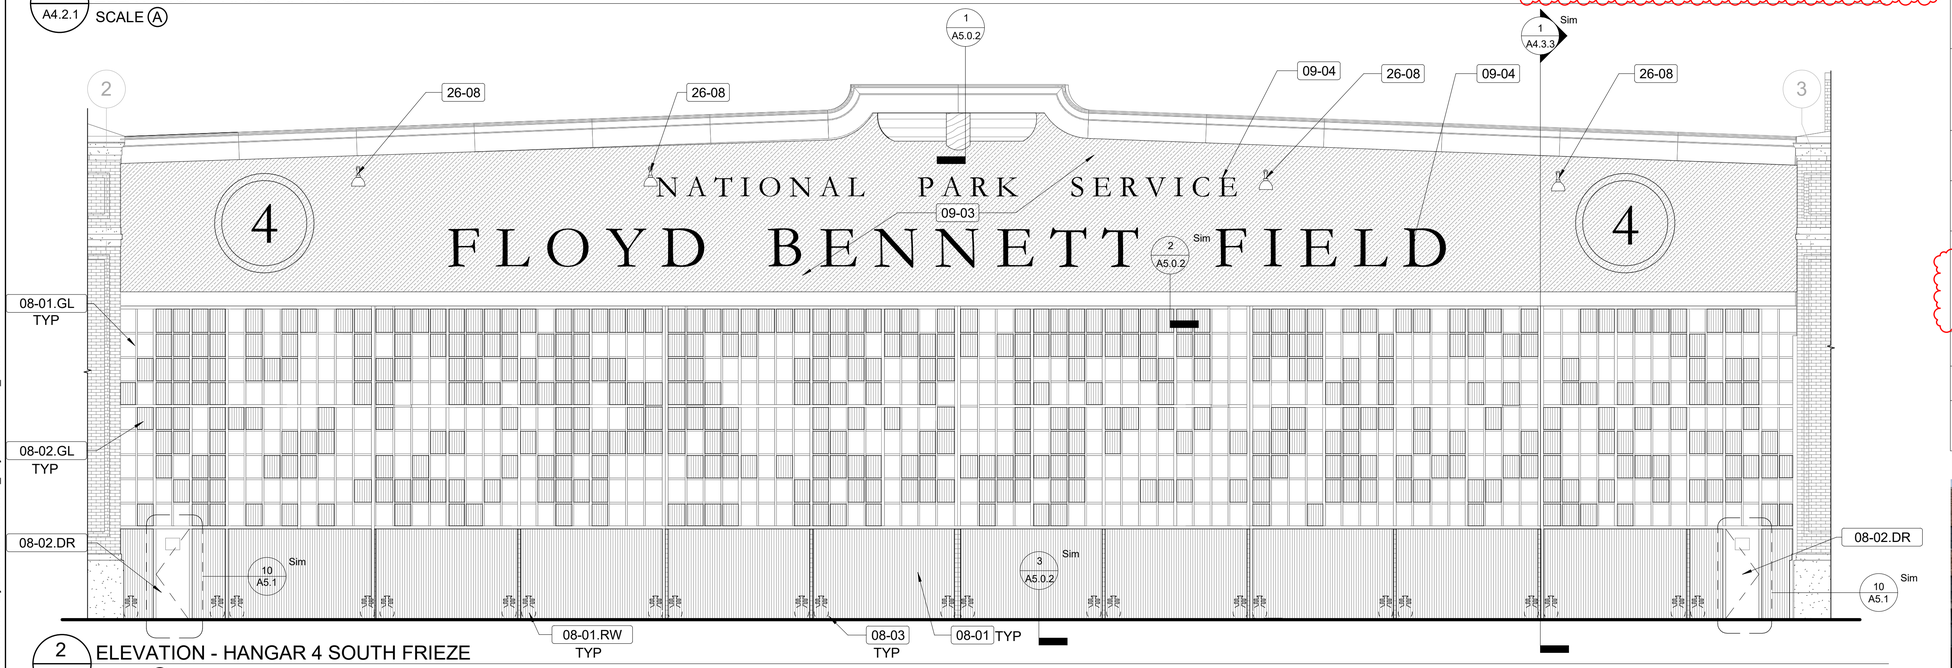

2 A4.2.1 ELEVATION - HANGAR 4 SOUTH FRIEZE
SCALE (A)

SHEET NOTES

1. CONTRACTOR TO VERIFY ALL EXISTING DIMENSIONS IN FIELD.
2. ALL HANGAR DOORS SHOULD BE REMOVED COMPLETELY FROM THEIR TRACKS FOR RESTORATION.
3. REFER TO STRUCTURAL DRAWINGS FOR REPLACEMENT/REPAIR OF HANGAR DOOR STRUCTURAL MEMBERS.
4. HANGAR DOORS ARE TO BE REINSTALLED TO BE FULLY OPERABLE.
5. FOR HANGAR DOOR STRUTURAL MEMBER REPAIRS, SEE DETAILS ON STRUCTURAL DRAWINGS.

KEYNOTES	
KEY VALUE	TEXT
05-06	IN-KIND REPLACEMENT SHEET METAL TRIM PANEL. PRIME AND PAINT. COLOR TO MATCH HANGARS 1&2 TRIM.
05-13	ABATE LEAD PAINT ON EXISTING METAL TRIM. CLEAN, PRIME AND PAINT TO MATCH HANGARS 1&2.
08-01	REMOVE EXISTING ALUMINUM PANEL. STRIP EXISTING PAINT. SHOP PRIME AND PAINT. REINSTALL WITH ALUMINUM RIVETS TO MATCH EXISTING HISTORIC FASTENERS. PRIME AND PAINT RIVETS TO MATCH.
08-01.GL	CAREFULLY REMOVE EXISTING WIREGLASS FROM STEEL FRAME. CLEAN AND REINSTALL. IF GLAZING APPEARS TO BE DAMAGED ONCE CONTRACTOR HAS REMOVED IT, THE EXISTING GLAZING SHOULD BE REPLACED WITH REPLICA GLAZING.
08-01.RW	DISMANTLE EXISTING WHEEL. BLAST TO BARE METAL. SHOP PRIME AND PAINT. REINSTALL TO BE OPERATIONAL. REPLACE WITH ON SITE SALVAGED WHEEL AS-NEEDED.
08-02.DR	REPLACE EXISTING DOOR WITH IN-KIND REPLACEMENT HISTORIC ALUMINUM DOOR AND HARDWARE.
08-02.GL	REMOVE EXISTING GLAZING. REPLACE WITH REPLICA ETCHED CHICKENWIRE SINGLE PANE GLAZING.
08-03	CAREFULLY REMOVE EXISTING GASKETING.
08-09	REPLICATE TWO (2) SLIDING HANGAR DOORS TO MATCH EXISTING ALUMINUM FRAME AND SHEET METAL DOORS. UTILIZE SALVAGED WHEEL HARDWARE. GLAZING SHALL BE REPLICA GLAZING, GL-1.
09-03	PRIME AND PAINT CORRUGATED COPPER SHEETING. COLOR TO MATCH HANGARS 1&2.
09-04	PAINT TEXT AND SYMBOLS TO MATCH HANGARS 1&2 IN SIZE AND TEXT TYPE.
26-08	INSTALL LIGHT FIXTURE AT EXISTING ORIGINAL JBOX LOCATIONS. SEE ELECTRICAL.

HANGAR 3&4 FRIEZES MATCH EXISTING HANGAR 1&2 FRIEZES.

SCALE (A) 4' 2' 0 4' 8'
SCALE OF FEET

GLAZING AND HANGAR DOOR REPAIR LEGEND

GLAZING		ALUMINUM PANEL		ROLLING DOOR HARDWARE	
	08-01.GL		08-01.AL		08-01.RW
	08-02.GL		08-02.AL		08-02.RW
			08-02.DR		

KEY PLAN

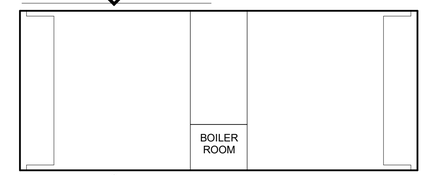

DESIGNED: CT	SUB SHEET NO.	TITLE OF SHEET	DRAWING NO. 646 190066
CADD SW	A4.2.1	ENLARGED ELEVATIONS - HANGAR 4 DOORS	PMIS/PKG NO. GATE 308504
TECH. REVIEW: AK			SHEET 47 OF 153
DATE: 10/17/2025		GATEWAY NATIONAL RECREATION AREA	

Autodesk Docs://GATE Floyd Bennett Field/GATE_Floyd Bennett Field_R26.rvt
6/9/2026 12:57:54 PM