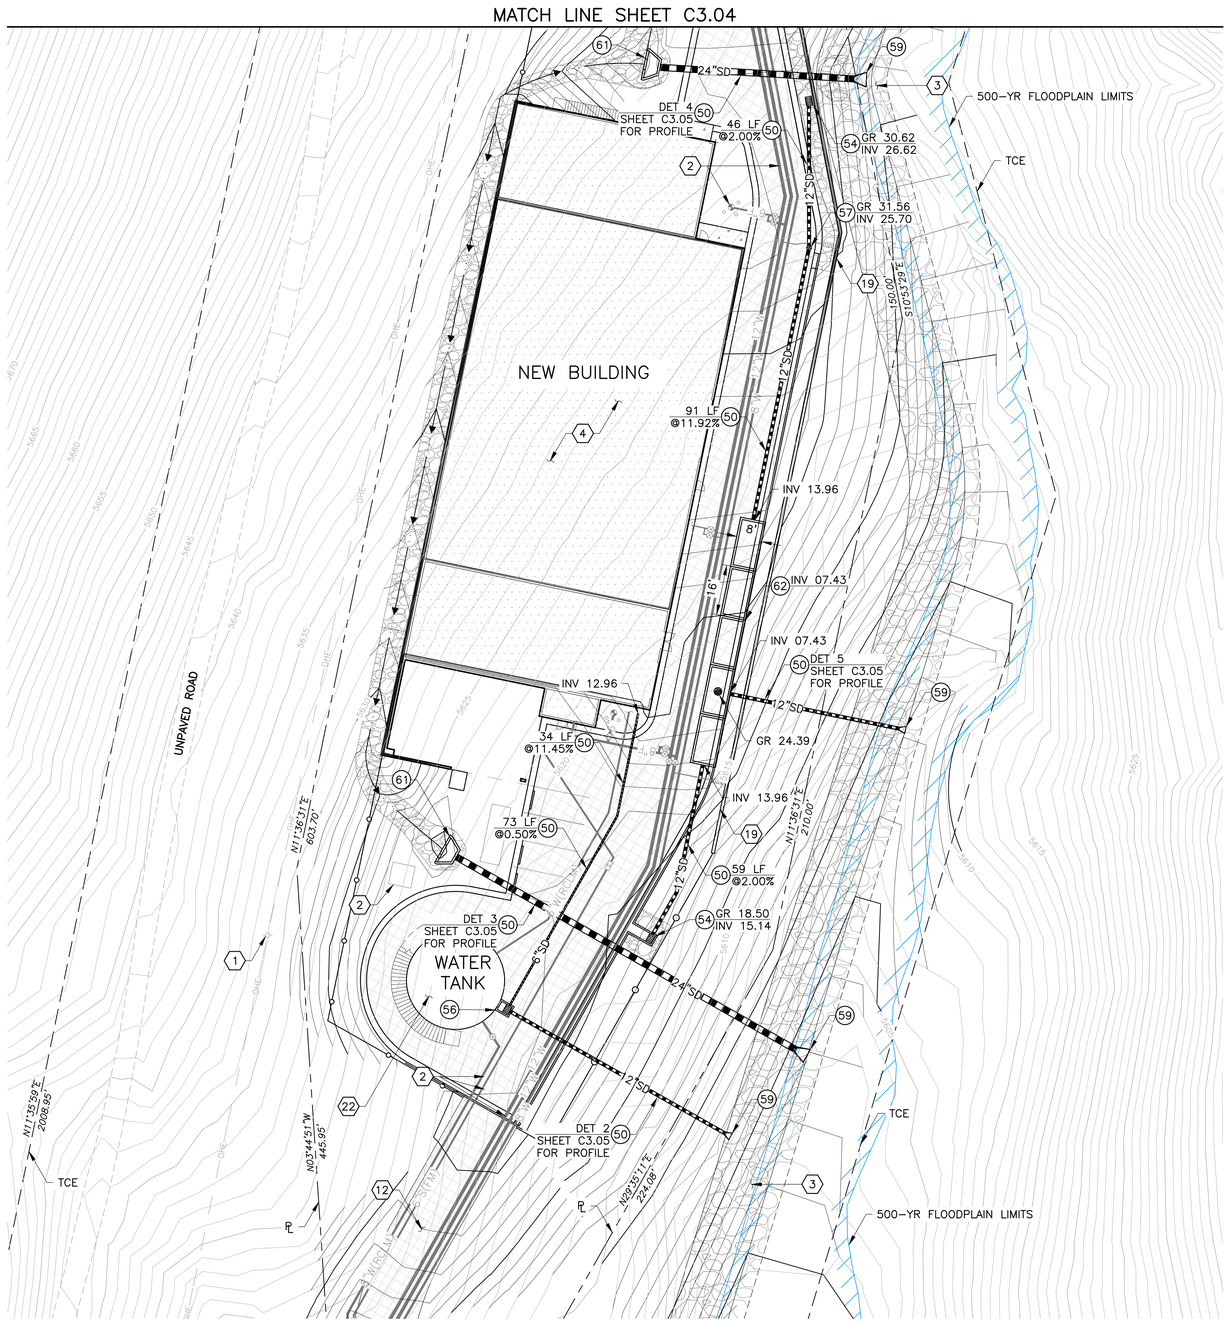

CONSTRUCTION NOTES

(50) STORM DRAIN, HDPE (WATER TIGHT)
SIZE PER PLAN
ADS N-12 WT OR APPROVED EQUAL

A (54) DRAIN BASIN W/2'X3' MAG GRATE
(H-20 TRAFFIC), DET 3, SHEET C8.04
ADS NYLOPLAST OR APPROVED EQUAL

(56) DRAIN BASIN W/2'X3' GRATED SUMP INLET
DET 3, SHEET C8.04
ADS NYLOPLAST OR APPROVED EQUAL

(57) DRAIN BASIN W/GRATED LID (H-20 TRAFFIC)
DET 3, SHEET C8.04
ADS NYLOPLAST OR APPROVED EQUAL

(59) FLARED END SECTION
ADS OR APPROVED EQUAL

(61) CONCRETE HEADWALL DROP INLET
MAG STD DET 501-5

(62) UNDERGROUND RETENTION
PRECAST CONCRETE TANKS 5 EA, 7'WX15'LX8'H, W/ MANHOLE ACCESS RISER. DESIGNED FOR H20 LOADING AND SOIL COVER SHOWN, 4,200 CF TOTAL VOLUME. OLD CASTLE PRECAST STORMCAPTURE OR APPROVED EQUAL

REFERENCE NOTES

(1) PROTECT IN PLACE

(2) UTILITY IMPROVEMENTS
REFER TO UTILITY PLANS

(3) DRAINAGE IMPROVEMENTS
REFER TO GRADING & DRAINAGE SHEETS C3.X

(4) NEW BUILDING
REFER TO ARCHITECTURAL PLANS

(12) UTILITY CAMPUS ACCESS ROAD
REFER TO ROADWAY PLANS

(19) RETAINING WALL
REFER TO ARCHITECTURAL PLANS

(22) RECLAIMED WATER TANK
REFER TO TANK DETAIL SHEETS C8.X

Contact Arizona 811 at least two full working days before you begin excavation
ARIZONA811
Call 811 or click Arizona811.com

0' 10' 20' 40'
SCALE: 1"=20'

IHS Whiteriver Hospital

200 W Hospital Drive
Whiteriver, Arizona, 85941

IHS Project #: 131445
IHS Contract #: 75H70123R00008
IHS Award Date: 02/02/2024

BASED ON PROGRAM OF REQUIREMENTS DATED [03/26/22], POR AMENDMENT DATED [02/03/25], AND ON SCHEMATIC DRAWINGS APPROVED [11/19/24].

SMITHGROUP
455 NORTH THIRD STREET
SUITE 250
PHOENIX, AZ 85004
602.265.2200
smithgroup.com

DIBBLE
1626 NORTH LITCHFIELD RD
SUITE 150
GOODYEAR, AZ 85395
623.935.2258
dibblecorp.com

ISSUED FOR	DATE
BID ADDENDUM-A	16APR26
FINAL CONSTRUCTION DOCUMENTS	05MAR26

SEALS AND SIGNATURES

Registered Professional Engineer
CHRISTINA SHANNON MAUCK
43320
Date Signed 04/15/26
ARIZONA U.S.A.
C Shannon Mauck

SHEET TITLE
STORM DRAIN PLAN

DRAWN BY: DIBBLE CHECKED BY: SM

UTILITY CAMPUS

PROJECT NUMBER
BP2 C3.03
PHASE SHEET NUMBER

Plot Date: 4/15/2026 3:54 PM
G:\2024\10240134_IHS_WHITERIVER\CAD\UTILITY CAMPUS\10240134-C3.X-STRM

CONSTRUCTION NOTES

50 STORM DRAIN, HDPE (WATER TIGHT)
SIZE PER PLAN
ADS N-12 WT OR APPROVED EQUAL

A 55 DRAIN BASIN W/2'X3' GRATED CURB INLET
DET 3, SHEET C8.04
ADS NYLOPLAST OR APPROVED EQUAL

56 DRAIN BASIN W/2'X3' GRATED SUMP INLET
DET 3, SHEET C8.04
ADS NYLOPLAST OR APPROVED EQUAL

59 FLARED END SECTION
ADS OR APPROVED EQUAL

REFERENCE NOTES

1 PROTECT IN PLACE

2 UTILITY IMPROVEMENTS
REFER TO UTILITY PLANS

19 RETAINING WALL
REFER TO ARCHITECTURAL PLANS

28 WATER TANK
REFER TO TANK DETAIL SHEETS C8.01

Contact Arizona 811 at least two full working days before you begin excavation
ARIZONA811
Call 811 or click Arizona811.com

0' 10' 20' 40'
SCALE: 1"=20'

IHS Whiteriver Hospital

200 W Hospital Drive
Whiteriver, Arizona, 85941

IHS Project #: 131445
IHS Contract #: 75H70123R00008
IHS Award Date: 02/02/2024

BASED ON PROGRAM OF REQUIREMENTS DATED [03/26/22], POR AMENDMENT DATED [02/03/25], AND ON SCHEMATIC DRAWINGS APPROVED [11/19/24].

SMITHGROUP
455 NORTH THIRD STREET
SUITE 250
PHOENIX, AZ 85004
602.265.2200
smithgroup.com

DIBBLE
1626 NORTH LITCHFIELD RD
SUITE 150
GOODYEAR, AZ 85395
623.935.2258
dibblecorp.com

ISSUED FOR	DATE
BID ADDENDUM-A	16APR26
FINAL CONSTRUCTION DOCUMENTS	09MAR26

SEALS AND SIGNATURES

Registered Professional Engineer (Civil)
43320
CHRISTINA SHANNON MAUCK
Date Signed 04/15/26
ARIZONA U.S.A.

SHEET TITLE
STORM DRAIN PLAN

DRAWN BY: DIBBLE CHECKED BY: SM

UTILITY CAMPUS

PROJECT NUMBER
BP2 C3.04
PHASE SHEET NUMBER

Plot Date: 4/15/2026 3:54 PM
G:\2024\1024034_IHS_WHITERIVER\CAD\UTILITY CAMPUS\1024034-C3.X-STRM

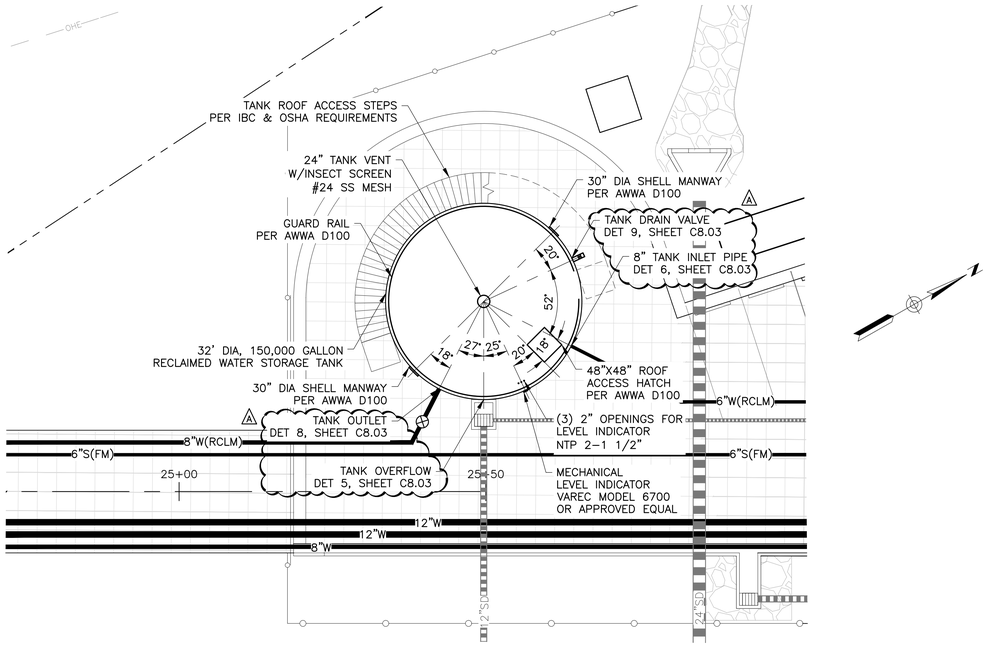

1 RECLAIMED WATER TANK
1"=10'

NOTE:
TANK MANUFACTURER SHALL PROVIDE SHOP DRAWINGS FOR ALL COMPONENTS, INCLUDING BUT NOT LIMITED TO THE TANKS, STAIRS & RAILINGS, ALL PENETRATIONS, HATCHES AND ALL RELATED APPURTENANCES.

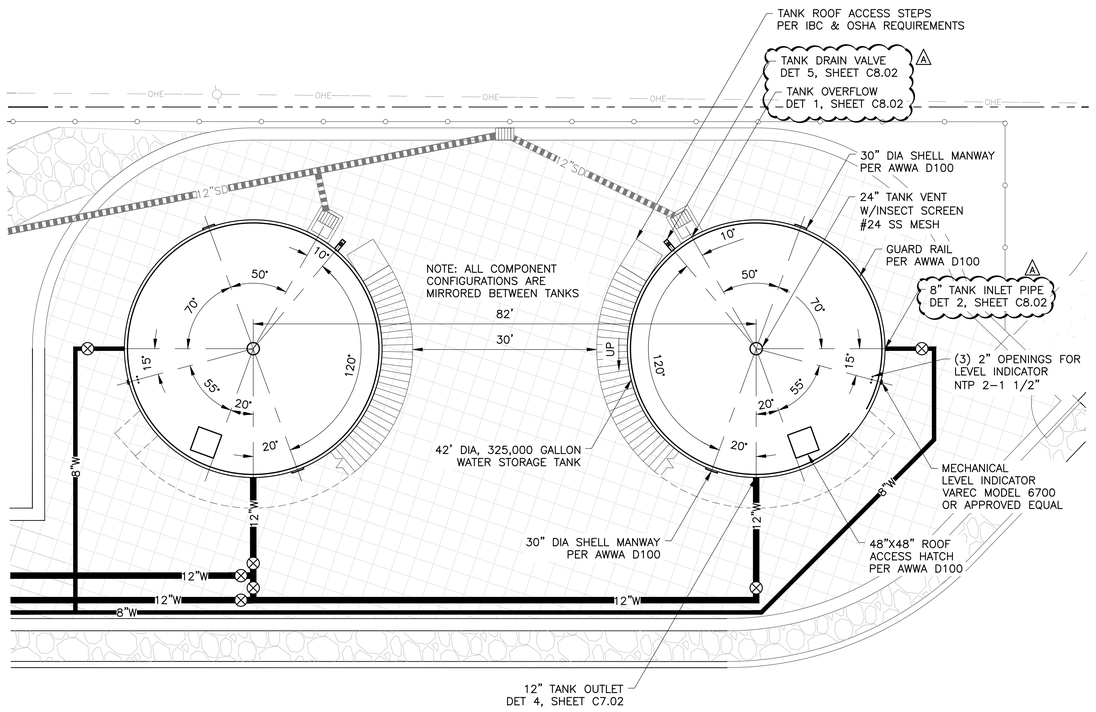

2 DOMESTIC WATER TANKS
1"=10'

0' 5' 10' 20'
SCALE: 1"=10'

IHS Whiteriver Hospital
200 W Hospital Drive
Whiteriver, Arizona, 85941

IHS Project #: 131445
IHS Contract #: 75H70123R00008
IHS Award Date: 02/02/2024

BASED ON PROGRAM OF REQUIREMENTS DATED [03/26/22], POR AMENDMENT DATED [02/03/25], AND ON SCHEMATIC DRAWINGS APPROVED [11/19/24].

SMITHGROUP
455 NORTH THIRD STREET
SUITE 250
PHOENIX, AZ 85004
602.265.2200
smithgroup.com

DIBBLE
1626 NORTH LITCHFIELD RD
SUITE 150
GOODYEAR, AZ 85395
623.935.2258
dibblecorp.com

ISSUED FOR	DATE
BID ADDENDUM-A	16APR26
FINAL CONSTRUCTION DOCUMENTS	05MAR26

SEALS AND SIGNATURES

Registered Professional Engineer (Civil)
CERTIFICATE NO.
43320
CHRISTINA
SHANNON
MAUCK
Date Signed 04/16/26
ARIZONA U.S.A.

SHEET TITLE
DETAILS

DRAWN BY: DIBBLE CHECKED BY: SM

UTILITY CAMPUS

PROJECT NUMBER
BP2 C8.01
PHASE SHEET NUMBER

Plot Date: 4/15/2026 3:54 PM
G:\2024\1024034_IHS_WHITERIVER\CAD\UTILITY CAMPUS\1024034-C8.0X-DETL