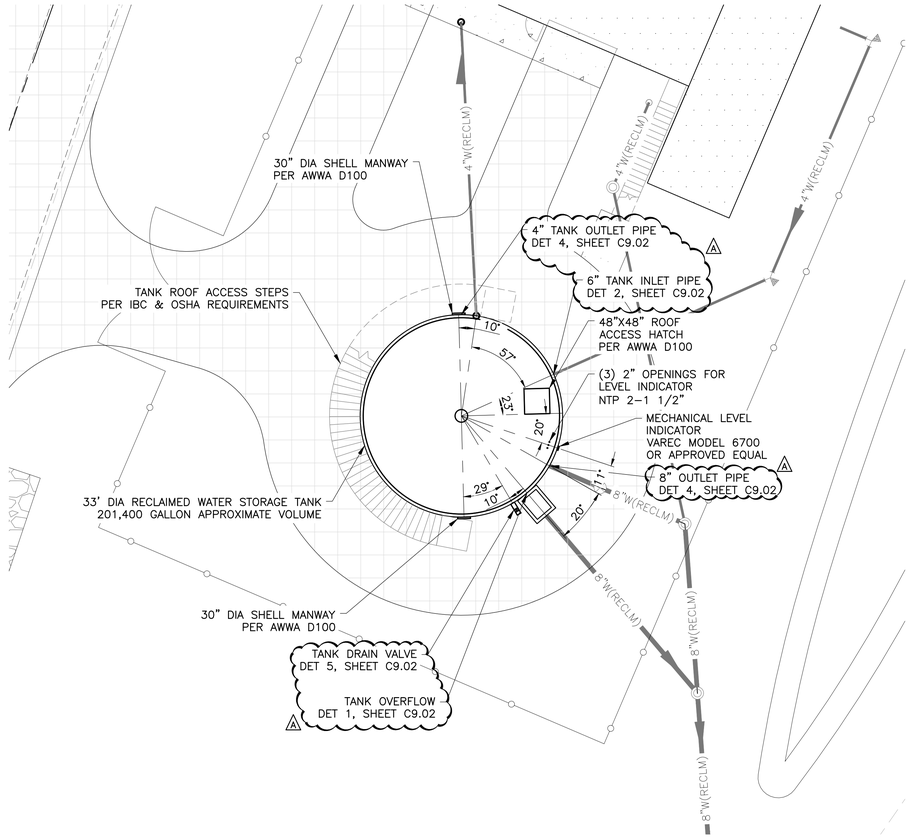

NOTE:
TANK MANUFACTURER SHALL PROVIDE SHOP DRAWINGS FOR ALL COMPONENTS, INCLUDING BUT NOT LIMITED TO THE TANK, STAIRS & RAILINGS, ALL PENETRATIONS, HATCHES AND ALL RELATED APPURTENANCES.

1 RECLAIMED WATER TANK
1"=5'

0' 2.5' 5' 10'
SCALE: 1"=5'

IHS Whiteriver Hospital
200 W Hospital Drive
Whiteriver, Arizona, 85941

IHS Project #: 131445
IHS Contract #: 75H70123R00008
IHS Award Date: 02/02/2024

BUILDING PACKAGE 3 (BP3)
HON-DAH UTILITY CAMPUS

SMITHGROUP
455 NORTH THIRD STREET
SUITE 250
PHOENIX, AZ 85004
602.265.2200
smithgroup.com

DIBBLE
1626 NORTH LITCHFIELD RD
SUITE 150
GOODYEAR, AZ 85395
623.935.2258
dibblecorp.com

ISSUED FOR	DATE
BID ADDENDUM-A	16APR26
FINAL CONSTRUCTION DOCUMENTS	05MAR26

SEALS AND SIGNATURES

Registered Professional Engineer (Civil)
43320
CHRISTINA SHANNON MAUCK
04/15/26
STATE OF ARIZONA U.S.A.

SHEET TITLE
DETAILS

DRAWN BY: DIBBLE CHECKED BY: SM

PROJECT NUMBER
BP3 C9.01
PHASE SHEET NUMBER

Plot Date: 4/15/2026 4:06 PM
G:\2024\1024034_IHS_WHITERIVER\CAD HON-DAH\C9.01 DETAILS.DWG