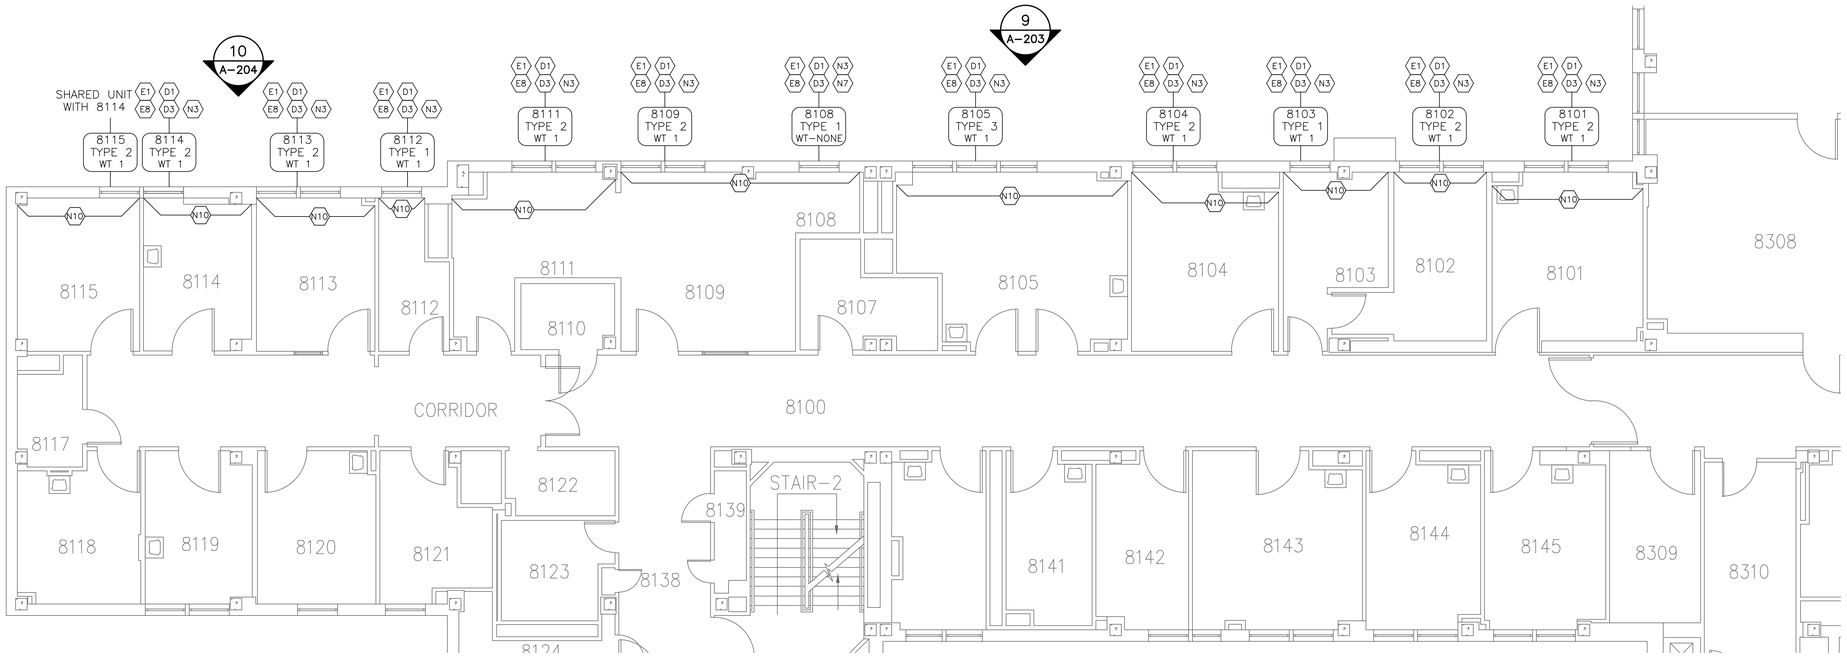

1 AREA A EIGHTH FLOOR PLAN
A-116 3/16"=1'-0"

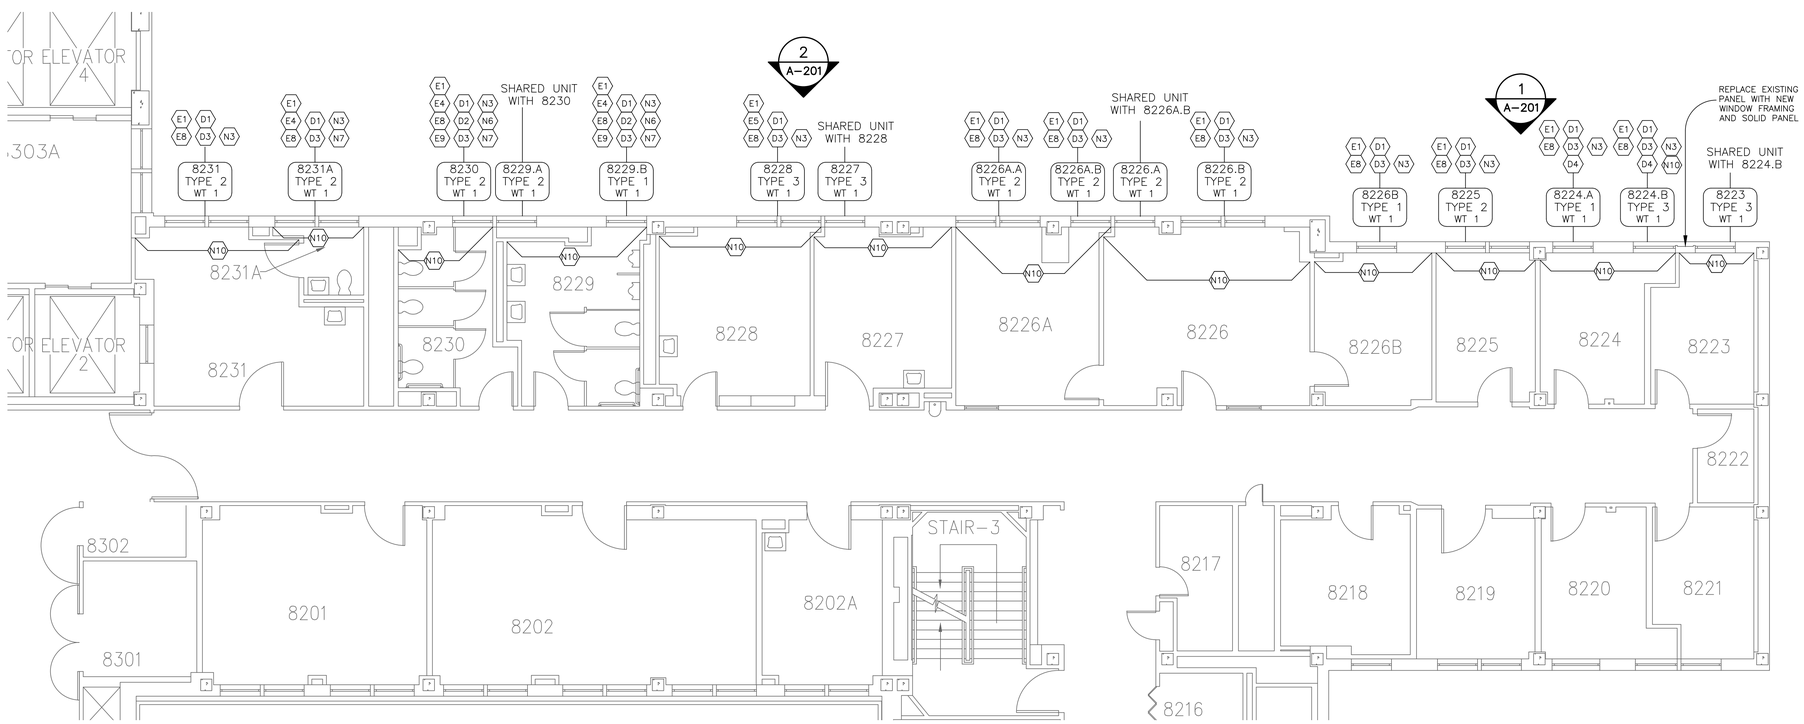

2 AREA B EIGHTH FLOOR PLAN
A-116 3/16"=1'-0"

GENERAL NOTES

A. CEILING SYSTEM MUST BE INTACT AT THE END OF EACH SHIFT TO MAINTAIN FIRE RATING. DO NOT REUSE ANY REMOVED CEILING SYSTEM MATERIALS.

B. PRIOR TO WINDOW DEMOLITION CLEAN STONE/ BRICK AT ALL SEALANT LOCATIONS SEE DETAIL AND DRAWING NOTES.

C. TYPICAL INTERIOR WALL RETURN AT ALL WINDOWS SEE 2/A303. FINISHES TO MATCH EXISTING.

EXISTING CONSTRUCTION NOTES (E1)

E1. WALL – PLASTER

E2. WALL – DRYWALL

E3. WALL – CONCRETE AND/OR CMU

E4. WALL – CERAMIC

E5. EXISTING DEVICES SUCH AS ELECTRICAL OR TELECOM OUTLETS ARE PRESENT ON THIS WALL. COVER AND PROTECT ALL EXISTING DEVICE(S) IN-PLACE THROUGHOUT CONSTRUCTION.

E6. WALL – DECORATIVE TRIM ON WALL

E7. WALL – TERMINATES INTO WINDOW

E8. CEILING – DRYWALL AND/OR PLASTER

E9. CEILING – SUSPENDED ACOUSTICAL GRID

E10. CHAIR MOLD ON WALL

E11. WINDOW ALARM; REMOVE AND REINSTALL

E12. BARS ON WINDOW; REMOVE AND REINSTALL

E13. MODULAR WALL SYSTEM

E14. LEAD PAINT PRESENT

DEMOLITION PHASE NOTES (D1)

D1. WALL – REMOVE AND REPLACE AS NEEDED

D2. CEILING – REMOVE AND REPLACE WITH NEW COMPONENTS

D3. WINDOW – REMOVE SEE DETAIL

D4. WINDOW – SILL TO BE REPLACED SEE DETAIL

NEW CONSTRUCTION NOTES (N1)

N1. REUSE EXISTING LOUVER IN NEW INSULATED WINDOW PANEL. REATTACH TO EXISTING MECHANICAL.

N2. NEW LOUVER IN NEW WINDOW FRAME. REATTACH TO EXISTING MECHANICAL.

N3. NEW WINDOW UNIT SEE DETAIL

N4. NEW WINDOWSILL

N5. FRAMED PANEL SEE DETAIL #6 ON SHEET A-302

N6. INSTALL DECORATIVE FILM ON WINDOW

N7. SPANDREL GLASS (WINDOW IS FULLY OR PARTIALLY COVERED ON INTERIOR SIDE BY EXISTING ARCHITECTURAL ELEMENTS)

N8. INSTALL SECURITY SCREEN

N9. NEW ROOM DARKENING BLIND WITH CHANNEL

N10. PREPARE WALLS TO A LEVEL 4 FINISH THEN PRIME AND PAINT SELECT WALLS TO MATCH EXISTING COLOR.

N11. INSTALL NEW ALUMINUM TRIM BELOW WINDOW AS SHOWN IN DETAIL #1 ON SHEET A-303. MATCH WINDOW THICKNESS AND FINISH.

N12. PREPARE AND PAINT EXISTING TO MATCH WINDOWS. NEW SEALANT ON AT ALL JOINTS.

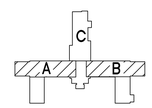

KEY PLAN: 8TH FLOOR

N

DRAWING NOTE:
ARCHITECTURAL FLOOR PLAN SHOWN ON THIS SHEET IS BASED ON RECORD DRAWINGS PROVIDED BY VAMC. ACTUAL CONDITIONS MAY VARY. CONTRACTOR TO VERIFY.

Revisions:	Date:

CONSULTANT

ARCHITECT/ENGINEER OF RECORD
WEST POINT ENGINEERS LLC
(502) 890-2210 • WESTPOINTENGINEERS.COM
1941 BISHOP LN. STE. 400 • LOUISVILLE KY 40218

STAMP: 14 July 2023 ALABAMA LICENSED No. 39893 PROFESSIONAL ENGINEER BLAKE VAN GAMBACH

BIRMINGHAM VA MEDICAL CENTER

VA U.S. Department of Veterans Affairs

Drawing Title	Phase	Project Title	Project Number
EIGHTH FLOOR AREA A AND B PLANS	BID DOCUMENTS FOR CONSTRUCTION	REPLACE WINDOWS PHASE 3	521-22-119
Approved: Project Director	FULLY SPRINKLERED	Location: BIRMINGHAM VA MEDICAL CENTER, 700 S. 19TH STREET, BIRMINGHAM, AL 35233	Building Number: 1
		Issue Date: 07-14-2023 / Checked: BVG / Drawn: SAB	Drawing Number: A-116

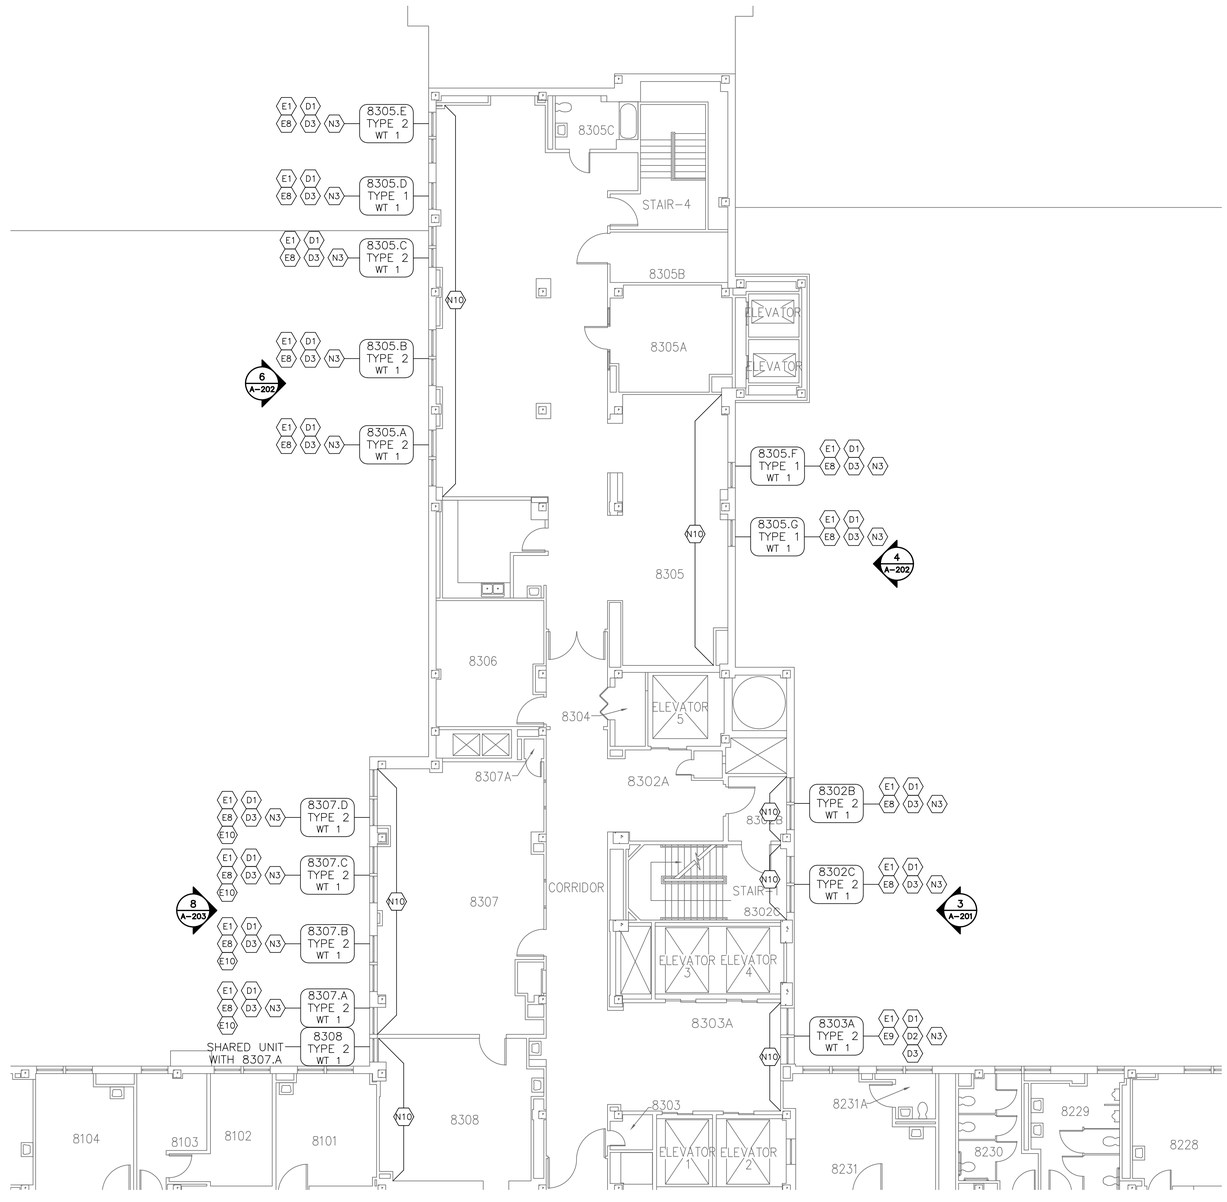

1 A-117 AREA C EIGHTH FLOOR PLAN
1/8"=1'-0"

GENERAL NOTES

A. CEILING SYSTEM MUST BE INTACT AT THE END OF EACH SHIFT TO MAINTAIN FIRE RATING. DO NOT REUSE ANY REMOVED CEILING SYSTEM MATERIALS.

B. PRIOR TO WINDOW DEMOLITION CLEAN STONE/ BRICK AT ALL SEALANT LOCATIONS SEE DETAIL AND DRAWING NOTES.

C. TYPICAL INTERIOR WALL RETURN AT ALL WINDOWS SEE 2/A303. FINISHES TO MATCH EXISTING.

EXISTING CONSTRUCTION NOTES (E1)

E1. WALL – PLASTER

E2. WALL – DRYWALL

E3. WALL – CONCRETE AND/OR CMU

E4. WALL – CERAMIC

E5. EXISTING DEVICES SUCH AS ELECTRICAL OR TELECOM OUTLETS ARE PRESENT ON THIS WALL. COVER AND PROTECT ALL EXISTING DEVICE(S) IN–PLACE THROUGHOUT CONSTRUCTION.

E6. WALL – DECORATIVE TRIM ON WALL

E7. WALL – TERMINATES INTO WINDOW

E8. CEILING – DRYWALL AND/OR PLASTER

E9. CEILING – SUSPENDED ACOUSTICAL GRID

E10. CHAIR MOLD ON WALL

E11. WINDOW ALARM; REMOVE AND REINSTALL

E12. BARS ON WINDOW; REMOVE AND REINSTALL

E13. MODULAR WALL SYSTEM

E14. LEAD PAINT PRESENT

DEMOLITION PHASE NOTES (D1)

D1. WALL – REMOVE AND REPLACE AS NEEDED

D2. CEILING – REMOVE AND REPLACE WITH NEW COMPONENTS

D3. WINDOW – REMOVE SEE DETAIL

D4. WINDOW – SILL TO BE REPLACED SEE DETAIL

NEW CONSTRUCTION NOTES (N1)

N1. REUSE EXISTING LOUVER IN NEW INSULATED WINDOW PANEL. REATTACH TO EXISTING MECHANICAL.

N2. NEW LOUVER IN NEW WINDOW FRAME. REATTACH TO EXISTING MECHANICAL.

N3. NEW WINDOW UNIT SEE DETAIL

N4. NEW WINDOWSILL

N5. FRAMED PANEL SEE DETAIL #6 ON SHEET A–302

N6. INSTALL DECORATIVE FILM ON WINDOW

N7. SPANDREL GLASS (WINDOW IS FULLY OR PARTIALLY COVERED ON INTERIOR SIDE BY EXISTING ARCHITECTURAL ELEMENTS)

N8. INSTALL SECURITY SCREEN

N9. NEW ROOM DARKENING BLIND WITH CHANNEL

N10. PREPARE WALLS TO A LEVEL 4 FINISH THEN PRIME AND PAINT SELECT WALLS TO MATCH EXISTING COLOR.

N11. INSTALL NEW ALUMINUM TRIM BELOW WINDOW AS SHOWN IN DETAIL #1 ON SHEET A–303. MATCH WINDOW THICKNESS AND FINISH.

N12. PREPARE AND PAINT EXISTING TO MATCH WINDOWS. NEW SEALANT ON AT ALL JOINTS.

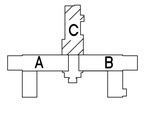

KEY PLAN: 8TH FLOOR N

DRAWING NOTE:
ARCHITECTURAL FLOOR PLAN SHOWN ON THIS SHEET IS BASED ON RECORD DRAWINGS PROVIDED BY VAMC. ACTUAL CONDITIONS MAY VARY. CONTRACTOR TO VERIFY.

Revisions:	Date:

CONSULTANT

ARCHITECT/ENGINEER OF RECORD
WEST POINT ENGINEERS LLC
(502) 890-2210 • WESTPOINTENGINEERS.COM
1941 BISHOP LN. STE. 400 • LOUISVILLE KY 40218

STAMP: 14 JUN 2023 ALABAMA LICENSED No. 39893 PROFESSIONAL ENGINEER BRIAN VAN GUILDER

BIRMINGHAM VA MEDICAL CENTER

VA U.S. Department of Veterans Affairs

Drawing Title	Phase	Project Title	Project Number
EIGHTH FLOOR AREA C PLANS	BID DOCUMENTS FOR CONSTRUCTION	REPLACE WINDOWS PHASE 3	521-22-119
			Building Number: 1
Approved: Project Director	FULLY SPRINKLERED	Location: BIRMINGHAM VA MEDICAL CENTER, 700 S. 19TH STREET, BIRMINGHAM, AL 35233	Drawing Number: A-117
		Issue Date: 07-14-2023 / Checked: BVG / Drawn: SAB	

VA FORM 08 - 6231

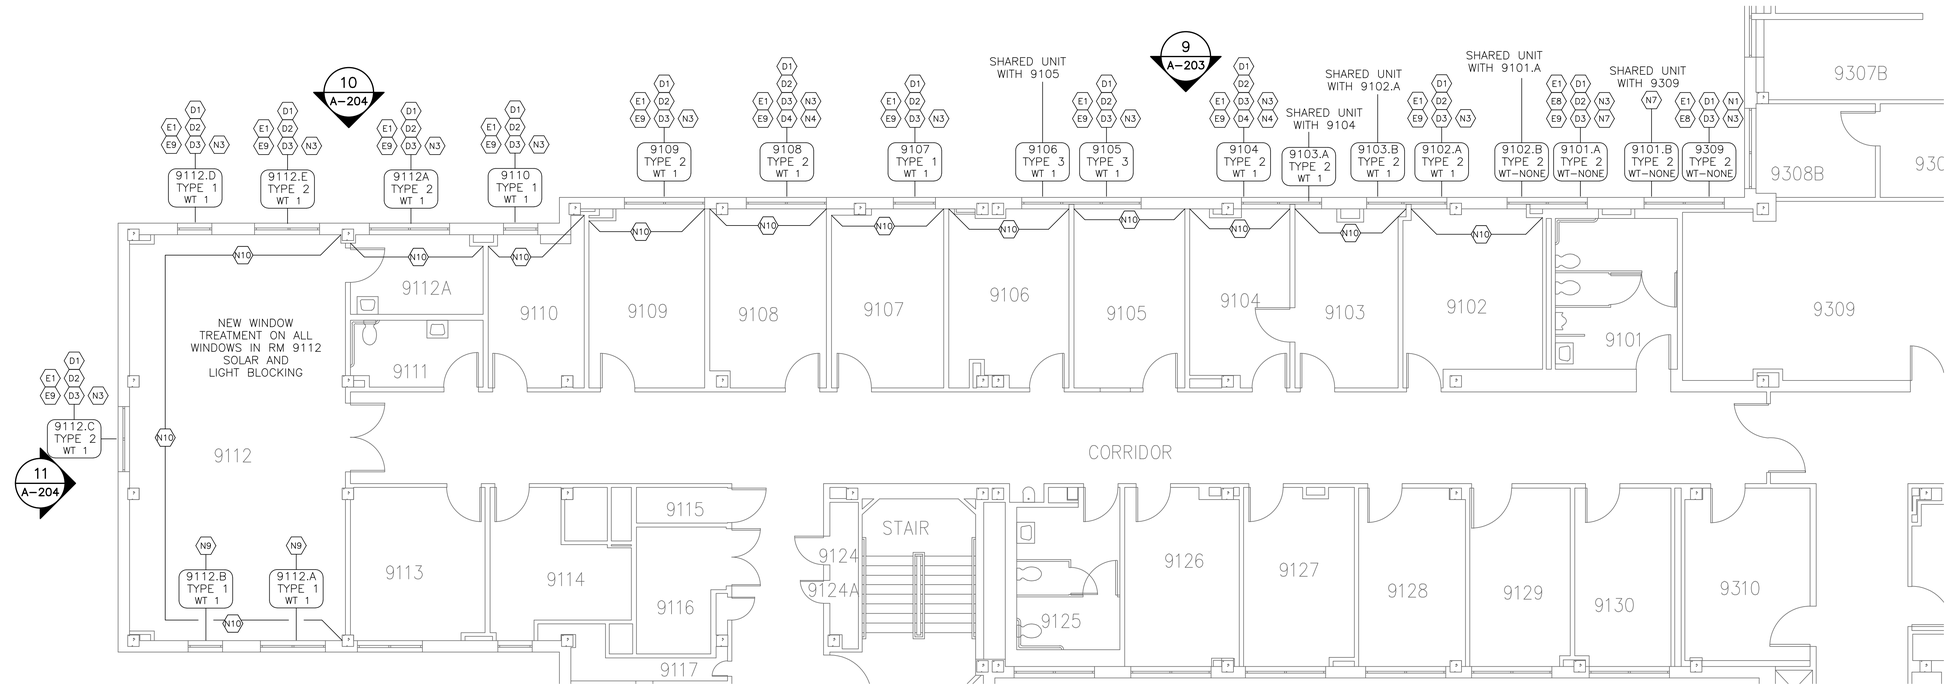

1 A-118 AREA A NINTH FLOOR PLAN
3/16"=1'-0"

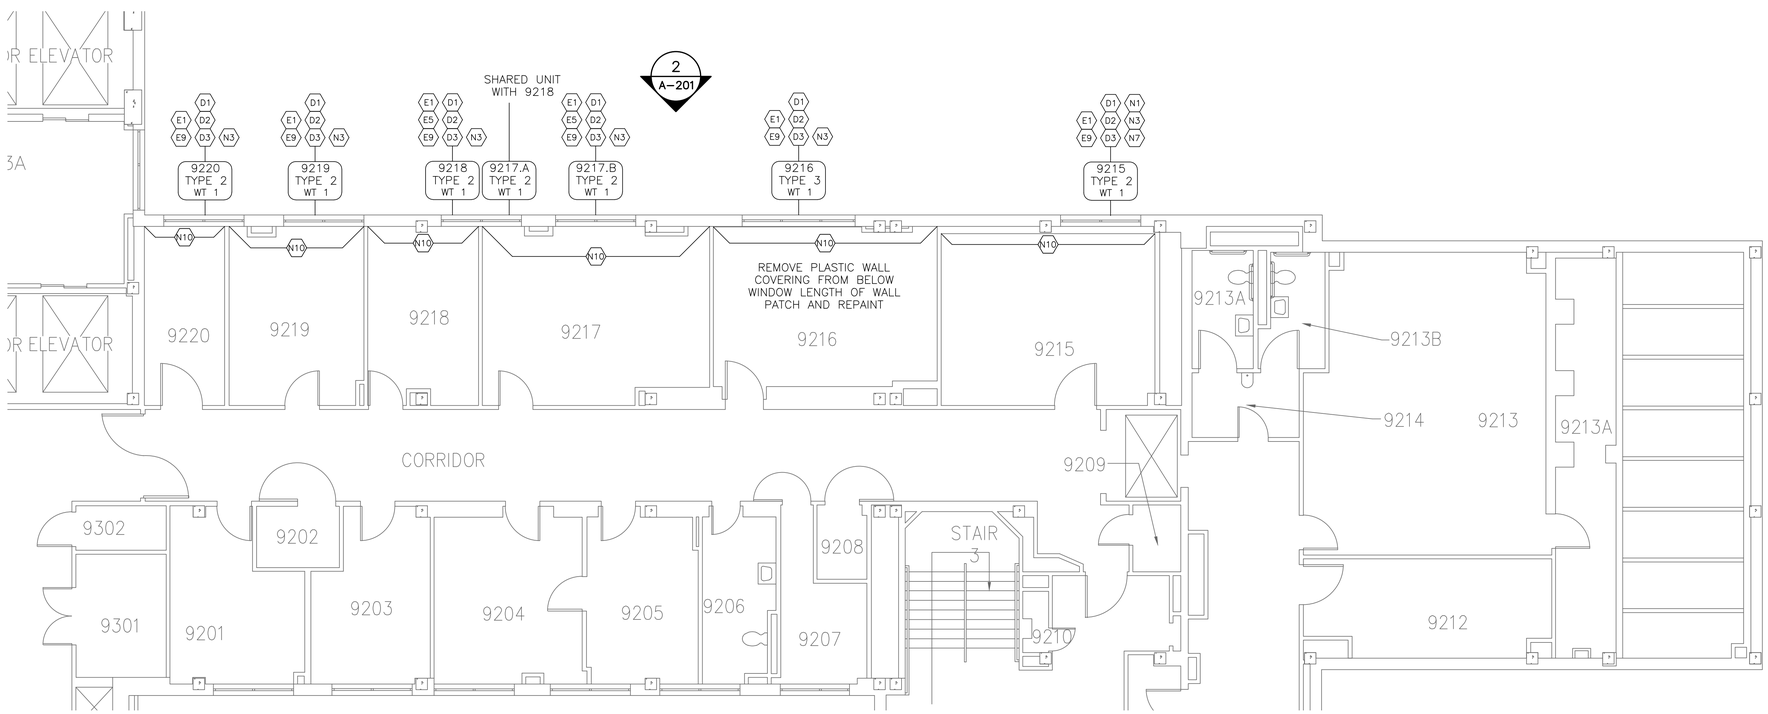

2 A-118 AREA B NINTH FLOOR PLAN
3/16"=1'-0"

GENERAL NOTES

A. CEILING SYSTEM MUST BE INTACT AT THE END OF EACH SHIFT TO MAINTAIN FIRE RATING. DO NOT REUSE ANY REMOVED CEILING SYSTEM MATERIALS.

B. PRIOR TO WINDOW DEMOLITION CLEAN STONE/ BRICK AT ALL SEALANT LOCATIONS SEE DETAIL AND DRAWING NOTES.

C. TYPICAL INTERIOR WALL RETURN AT ALL WINDOWS SEE 2/A303. FINISHES TO MATCH EXISTING.

EXISTING CONSTRUCTION NOTES (E1)

E1. WALL – PLASTER

E2. WALL – DRYWALL

E3. WALL – CONCRETE AND/OR CMU

E4. WALL – CERAMIC

E5. EXISTING DEVICES SUCH AS ELECTRICAL OR TELECOM OUTLETS ARE PRESENT ON THIS WALL. COVER AND PROTECT ALL EXISTING DEVICE(S) IN-PLACE THROUGHOUT CONSTRUCTION.

E6. WALL – DECORATIVE TRIM ON WALL

E7. WALL – TERMINATES INTO WINDOW

E8. CEILING – DRYWALL AND/OR PLASTER

E9. CEILING – SUSPENDED ACOUSTICAL GRID

E10. CHAIR MOLD ON WALL

E11. WINDOW ALARM; REMOVE AND REINSTALL

E12. BARS ON WINDOW; REMOVE AND REINSTALL

E13. MODULAR WALL SYSTEM

E14. LEAD PAINT PRESENT

DEMOLITION PHASE NOTES (D1)

D1. WALL – REMOVE AND REPLACE AS NEEDED

D2. CEILING – REMOVE AND REPLACE WITH NEW COMPONENTS

D3. WINDOW – REMOVE SEE DETAIL

D4. WINDOW – SILL TO BE REPLACED SEE DETAIL

NEW CONSTRUCTION NOTES (N1)

N1. REUSE EXISTING LOUVER IN NEW INSULATED WINDOW PANEL. REATTACH TO EXISTING MECHANICAL.

N2. NEW LOUVER IN NEW WINDOW FRAME. REATTACH TO EXISTING MECHANICAL.

N3. NEW WINDOW UNIT SEE DETAIL

N4. NEW WINDOWSILL

N5. FRAMED PANEL SEE DETAIL #6 ON SHEET A-302

N6. INSTALL DECORATIVE FILM ON WINDOW

N7. SPANDREL GLASS (WINDOW IS FULLY OR PARTIALLY COVERED ON INTERIOR SIDE BY EXISTING ARCHITECTURAL ELEMENTS)

N8. INSTALL SECURITY SCREEN

N9. NEW ROOM DARKENING BLIND WITH CHANNEL

N10. PREPARE WALLS TO A LEVEL 4 FINISH THEN PRIME AND PAINT SELECT WALLS TO MATCH EXISTING COLOR.

N11. INSTALL NEW ALUMINUM TRIM BELOW WINDOW AS SHOWN IN DETAIL #1 ON SHEET A-303. MATCH WINDOW THICKNESS AND FINISH.

N12. PREPARE AND PAINT EXISTING TO MATCH WINDOWS. NEW SEALANT ON AT ALL JOINTS.

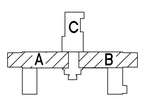

KEY PLAN: 9TH FLOOR

N

DRAWING NOTE:
ARCHITECTURAL FLOOR PLAN SHOWN ON THIS SHEET IS BASED ON RECORD DRAWINGS PROVIDED BY VAMC. ACTUAL CONDITIONS MAY VARY. CONTRACTOR TO VERIFY.

Revisions:	Date:

CONSULTANT

ARCHITECT/ENGINEER OF RECORD
WEST POINT ENGINEERS LLC
(502) 890-2210 • WESTPOINTENGINEERS.COM
1941 BISHOP LN. STE. 400 • LOUISVILLE KY 40218

STAMP
14 JUL 2023
ALABAMA LICENSED No. 39893 PROFESSIONAL ENGINEER
BRIAN VOGT

BIRMINGHAM VA MEDICAL CENTER

VA U.S. Department of Veterans Affairs

Drawing Title: NINTH FLOOR AREA A AND B PLANS	Phase: BID DOCUMENTS FOR CONSTRUCTION	Project Title: REPLACE WINDOWS PHASE 3	Project Number: 521-22-119
			Building Number: 1
Approved: Project Director	FULLY SPRINKLERED	Location: BIRMINGHAM VA MEDICAL CENTER, 700 S. 19TH STREET, BIRMINGHAM, AL 35233	Drawing Number: A-118
		Issue Date: 07-14-2023 / Checked: BVQ / Drawn: SAB	

VA FORM 08 - 6231

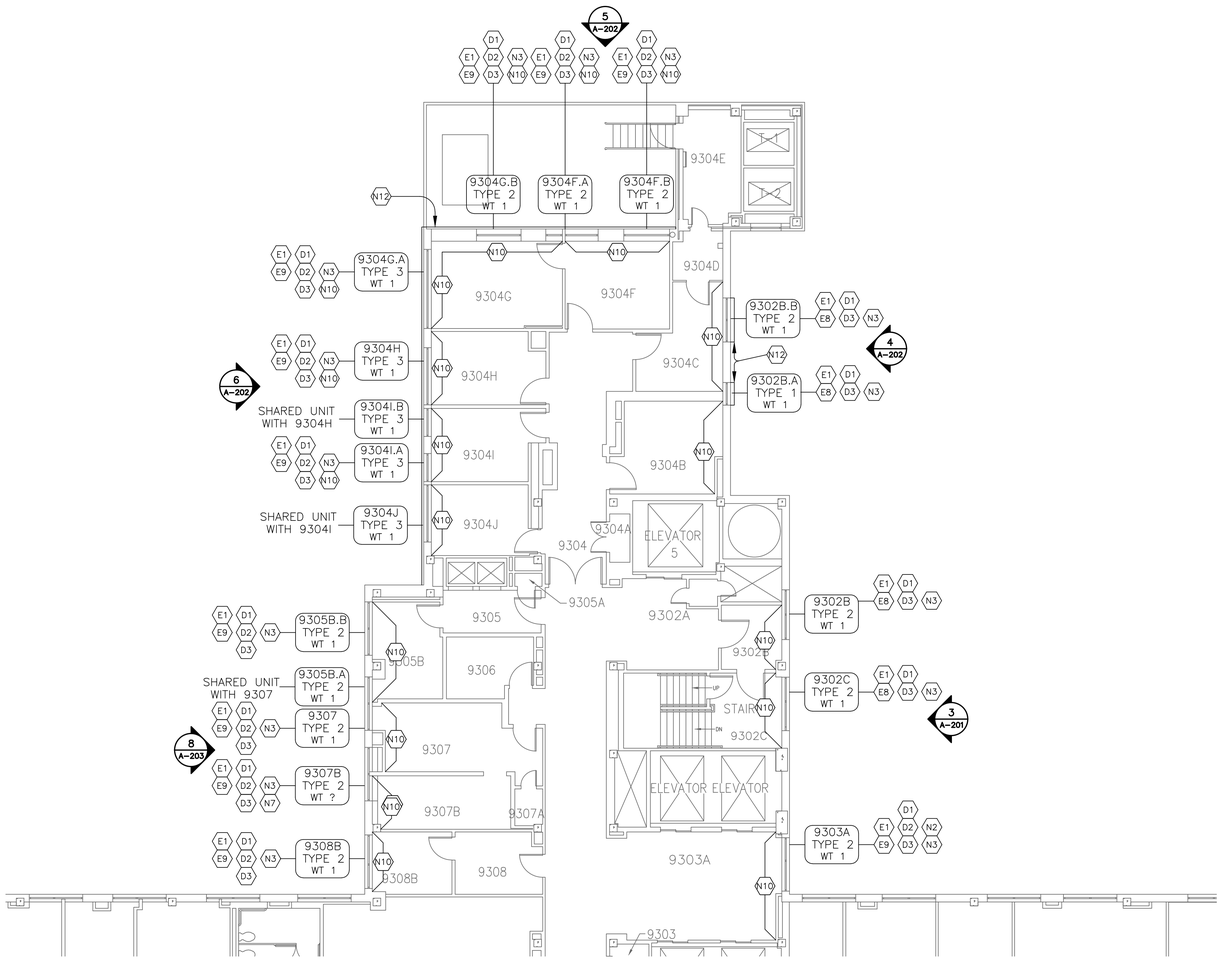

1 A-119 AREA C NINTH FLOOR PLAN
1/8"=1'-0"

GENERAL NOTES

A. CEILING SYSTEM MUST BE INTACT AT THE END OF EACH SHIFT TO MAINTAIN FIRE RATING. DO NOT REUSE ANY REMOVED CEILING SYSTEM MATERIALS.

B. PRIOR TO WINDOW DEMOLITION CLEAN STONE/ BRICK AT ALL SEALANT LOCATIONS SEE DETAIL AND DRAWING NOTES.

C. TYPICAL INTERIOR WALL RETURN AT ALL WINDOWS SEE 2/A303. FINISHES TO MATCH EXISTING.

EXISTING CONSTRUCTION NOTES (E1)

E1. WALL – PLASTER

E2. WALL – DRYWALL

E3. WALL – CONCRETE AND/OR CMU

E4. WALL – CERAMIC

E5. EXISTING DEVICES SUCH AS ELECTRICAL OR TELECOM OUTLETS ARE PRESENT ON THIS WALL. COVER AND PROTECT ALL EXISTING DEVICE(S) IN–PLACE THROUGHOUT CONSTRUCTION.

E6. WALL – DECORATIVE TRIM ON WALL

E7. WALL – TERMINATES INTO WINDOW

E8. CEILING – DRYWALL AND/OR PLASTER

E9. CEILING – SUSPENDED ACOUSTICAL GRID

E10. CHAIR MOLD ON WALL

E11. WINDOW ALARM; REMOVE AND REINSTALL

E12. BARS ON WINDOW; REMOVE AND REINSTALL

E13. MODULAR WALL SYSTEM

E14. LEAD PAINT PRESENT

DEMOLITION PHASE NOTES (D1)

D1. WALL – REMOVE AND REPLACE AS NEEDED

D2. CEILING – REMOVE AND REPLACE WITH NEW COMPONENTS

D3. WINDOW – REMOVE SEE DETAIL

D4. WINDOW – SILL TO BE REPLACED SEE DETAIL

NEW CONSTRUCTION NOTES (N1)

N1. REUSE EXISTING LOUVER IN NEW INSULATED WINDOW PANEL. REATTACH TO EXISTING MECHANICAL.

N2. NEW LOUVER IN NEW WINDOW FRAME. REATTACH TO EXISTING MECHANICAL.

N3. NEW WINDOW UNIT SEE DETAIL

N4. NEW WINDOWSILL

N5. FRAMED PANEL SEE DETAIL #6 ON SHEET A–302

N6. INSTALL DECORATIVE FILM ON WINDOW

N7. SPANDREL GLASS (WINDOW IS FULLY OR PARTIALLY COVERED ON INTERIOR SIDE BY EXISTING ARCHITECTURAL ELEMENTS)

N8. INSTALL SECURITY SCREEN

N9. NEW ROOM DARKENING BLIND WITH CHANNEL

N10. PREPARE WALLS TO A LEVEL 4 FINISH THEN PRIME AND PAINT SELECT WALLS TO MATCH EXISTING COLOR.

N11. INSTALL NEW ALUMINUM TRIM BELOW WINDOW AS SHOWN IN DETAIL #1 ON SHEET A–303. MATCH WINDOW THICKNESS AND FINISH.

N12. PREPARE AND PAINT EXISTING TO MATCH WINDOWS. NEW SEALANT ON AT ALL JOINTS.

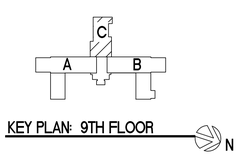

KEY PLAN: 9TH FLOOR

DRAWING NOTE:
ARCHITECTURAL FLOOR PLAN SHOWN ON THIS SHEET IS BASED ON RECORD DRAWINGS PROVIDED BY VAMC. ACTUAL CONDITIONS MAY VARY. CONTRACTOR TO VERIFY.

Revisions:	Date:

CONSULTANT

ARCHITECT/ENGINEER OF RECORD
WEST POINT ENGINEERS LLC
(502) 890-2210 • WESTPOINTENGINEERS.COM
1941 BISHOP LN. STE. 400 • LOUISVILLE KY 40218

STAMP: 14 JUL 2023 ALABAMA LICENSED No. 39893 PROFESSIONAL ENGINEER BLAINE VAN GAMPEN

BIRMINGHAM VA MEDICAL CENTER

VA U.S. Department of Veterans Affairs

Drawing Title	Phase	Project Title	Project Number
NINTH FLOOR AREA C PLANS	BID DOCUMENTS FOR CONSTRUCTION	REPLACE WINDOWS PHASE 3	521-22-119
Approved: Project Director	FULLY SPRINKLERED	Location: BIRMINGHAM VA MEDICAL CENTER, 700 S. 19TH STREET, BIRMINGHAM, AL 35233	Building Number: 1
		Issue Date: 07-14-2023 / Checked: BVG / Drawn: SAB	Drawing Number: A-119

VA FORM 08 - 6231

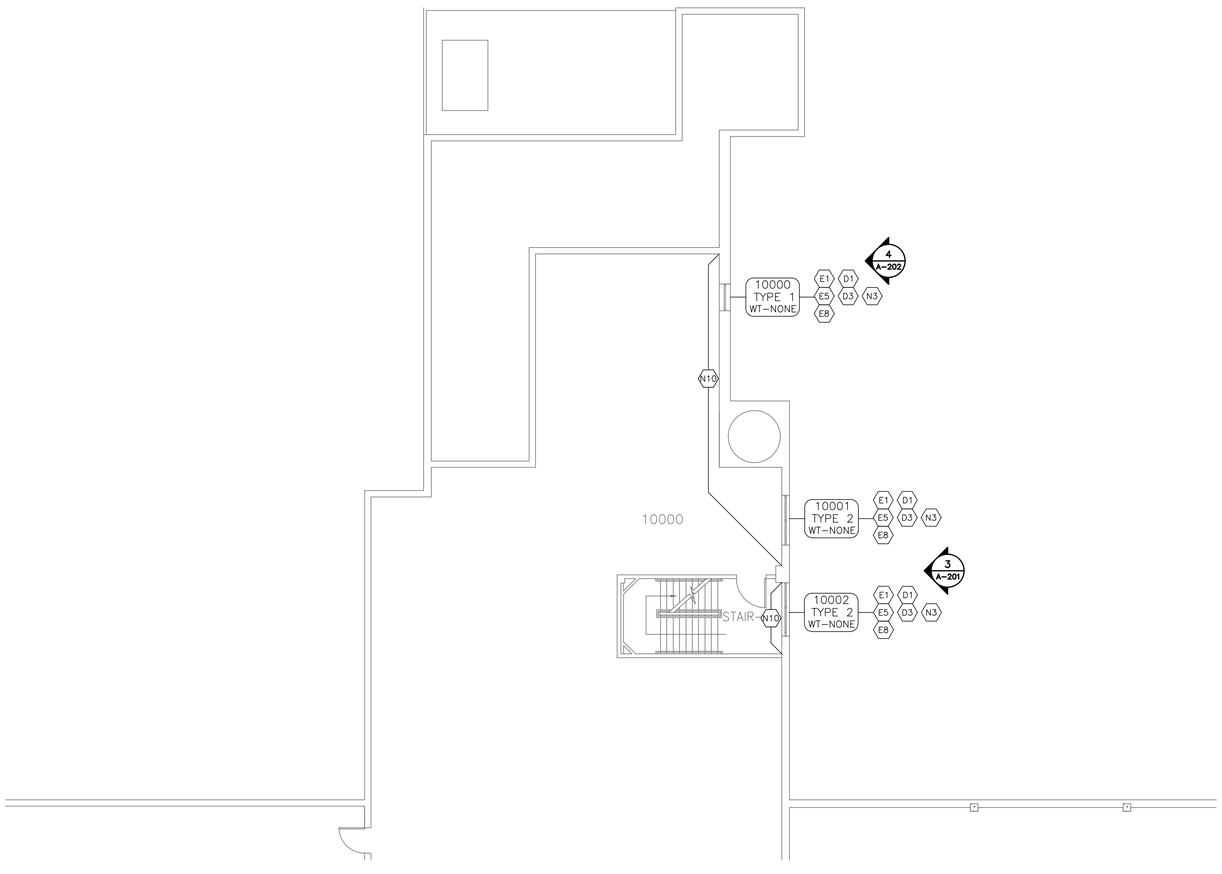

1 / A-120 AREA C TENTH FLOOR PLAN
1/8"=1'-0"

GENERAL NOTES

A. CEILING SYSTEM MUST BE INTACT AT THE END OF EACH SHIFT TO MAINTAIN FIRE RATING. DO NOT REUSE ANY REMOVED CEILING SYSTEM MATERIALS.

B. PRIOR TO WINDOW DEMOLITION CLEAN STONE/ BRICK AT ALL SEALANT LOCATIONS SEE DETAIL AND DRAWING NOTES.

C. TYPICAL INTERIOR WALL RETURN AT ALL WINDOWS SEE 2/A303. FINISHES TO MATCH EXISTING.

EXISTING CONSTRUCTION NOTES (E1)

E1. WALL – PLASTER

E2. WALL – DRYWALL

E3. WALL – CONCRETE AND/OR CMU

E4. WALL – CERAMIC

E5. EXISTING DEVICES SUCH AS ELECTRICAL OR TELECOM OUTLETS ARE PRESENT ON THIS WALL. COVER AND PROTECT ALL EXISTING DEVICE(S) IN–PLACE THROUGHOUT CONSTRUCTION.

E6. WALL – DECORATIVE TRIM ON WALL

E7. WALL – TERMINATES INTO WINDOW

E8. CEILING – DRYWALL AND/OR PLASTER

E9. CEILING – SUSPENDED ACOUSTICAL GRID

E10. CHAIR MOLD ON WALL

E11. WINDOW ALARM; REMOVE AND REINSTALL

E12. BARS ON WINDOW; REMOVE AND REINSTALL

E13. MODULAR WALL SYSTEM

E14. LEAD PAINT PRESENT

DEMOLITION PHASE NOTES (D1)

D1. WALL – REMOVE AND REPLACE AS NEEDED

D2. CEILING – REMOVE AND REPLACE WITH NEW COMPONENTS

D3. WINDOW – REMOVE SEE DETAIL

D4. WINDOW – SILL TO BE REPLACED SEE DETAIL

NEW CONSTRUCTION NOTES (N1)

N1. REUSE EXISTING LOUVER IN NEW INSULATED WINDOW PANEL. REATTACH TO EXISTING MECHANICAL.

N2. NEW LOUVER IN NEW WINDOW FRAME. REATTACH TO EXISTING MECHANICAL.

N3. NEW WINDOW UNIT SEE DETAIL

N4. NEW WINDOWSILL

N5. FRAMED PANEL SEE DETAIL #6 ON SHEET A–302

N6. INSTALL DECORATIVE FILM ON WINDOW

N7. SPANDREL GLASS (WINDOW IS FULLY OR PARTIALLY COVERED ON INTERIOR SIDE BY EXISTING ARCHITECTURAL ELEMENTS)

N8. INSTALL SECURITY SCREEN

N9. NEW ROOM DARKENING BLIND WITH CHANNEL

N10. PREPARE WALLS TO A LEVEL 4 FINISH THEN PRIME AND PAINT SELECT WALLS TO MATCH EXISTING COLOR.

N11. INSTALL NEW ALUMINUM TRIM BELOW WINDOW AS SHOWN IN DETAIL #1 ON SHEET A–303. MATCH WINDOW THICKNESS AND FINISH.

N12. PREPARE AND PAINT EXISTING TO MATCH WINDOWS. NEW SEALANT ON AT ALL JOINTS.

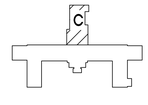

KEY PLAN: 10TH FLOOR

N

DRAWING NOTE:
ARCHITECTURAL FLOOR PLAN SHOWN ON THIS SHEET IS BASED ON RECORD DRAWINGS PROVIDED BY VAMC. ACTUAL CONDITIONS MAY VARY. CONTRACTOR TO VERIFY.

Revisions:	Date:

CONSULTANT

ARCHITECT/ENGINEER OF RECORD

WEST POINT ENGINEERS LLC
(502) 890-2210 • WESTPOINTENGINEERS.COM
1941 BISHOP LN. STE. 400 • LOUISVILLE KY 40218

STAMP
14 JUN 2023
ALABAMA LICENSED No. 39893 PROFESSIONAL ENGINEER BLAKE VAN DAMME

BIRMINGHAM VA MEDICAL CENTER

VA U.S. Department of Veterans Affairs

Drawing Title	Phase	Project Title	Project Number
TENTH FLOOR AREA C PLANS	BID DOCUMENTS FOR CONSTRUCTION	REPLACE WINDOWS PHASE 3	521-22-119
			Building Number: 1
Approved: Project Director	FULLY SPRINKLERED	Location: BIRMINGHAM VA MEDICAL CENTER, 700 S. 19TH STREET, BIRMINGHAM, AL 35233	Drawing Number: A-120
		Issue Date: 07-14-2023 / Checked: BVG / Drawn: SAB	

VA FORM 08 - 6231

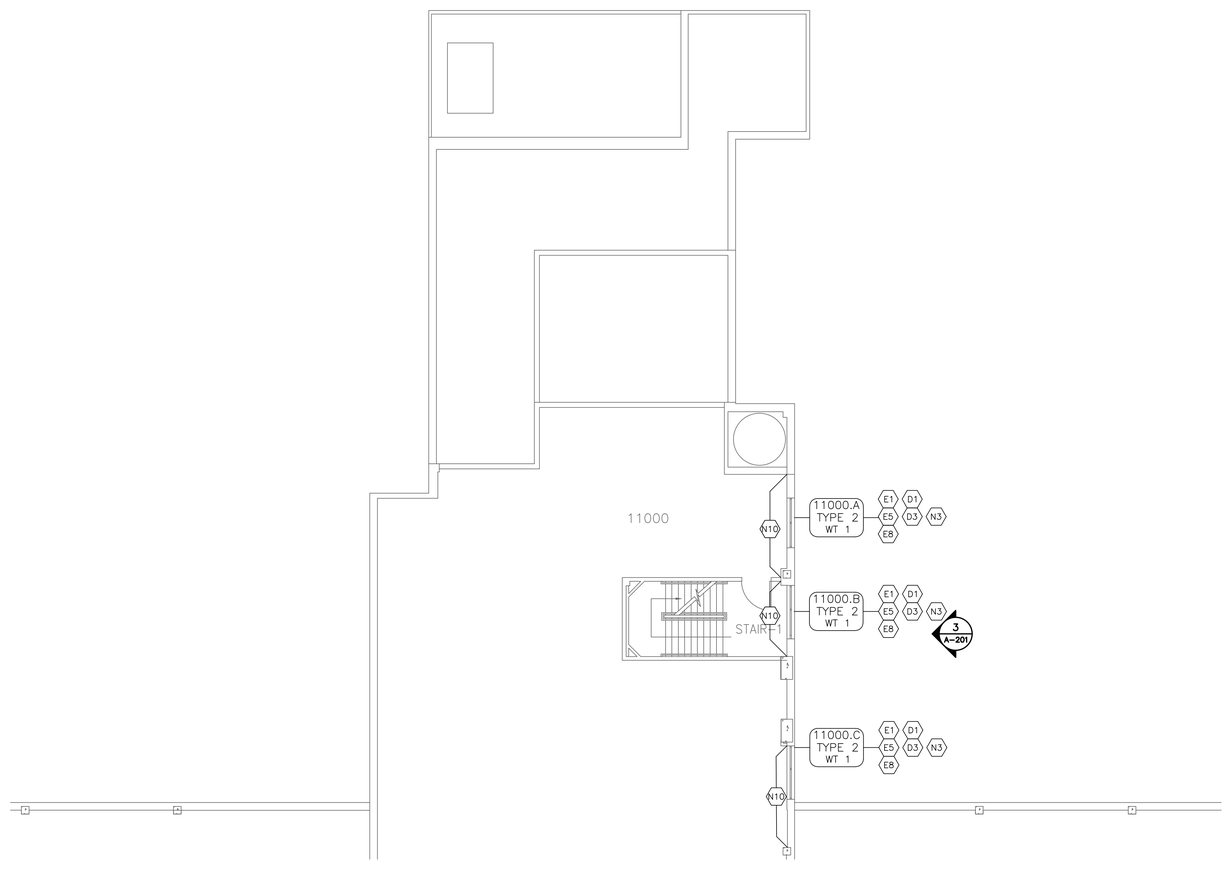

1 / A-121 AREA C ELEVENTH FLOOR PLAN
1/8"=1'-0"

GENERAL NOTES

A. CEILING SYSTEM MUST BE INTACT AT THE END OF EACH SHIFT TO MAINTAIN FIRE RATING. DO NOT REUSE ANY REMOVED CEILING SYSTEM MATERIALS.

B. PRIOR TO WINDOW DEMOLITION CLEAN STONE/ BRICK AT ALL SEALANT LOCATIONS SEE DETAIL AND DRAWING NOTES.

C. TYPICAL INTERIOR WALL RETURN AT ALL WINDOWS SEE 2/A303. FINISHES TO MATCH EXISTING.

EXISTING CONSTRUCTION NOTES (E1)

E1. WALL – PLASTER

E2. WALL – DRYWALL

E3. WALL – CONCRETE AND/OR CMU

E4. WALL – CERAMIC

E5. EXISTING DEVICES SUCH AS ELECTRICAL OR TELECOM OUTLETS ARE PRESENT ON THIS WALL. COVER AND PROTECT ALL EXISTING DEVICE(S) IN–PLACE THROUGHOUT CONSTRUCTION.

E6. WALL – DECORATIVE TRIM ON WALL

E7. WALL – TERMINATES INTO WINDOW

E8. CEILING – DRYWALL AND/OR PLASTER

E9. CEILING – SUSPENDED ACOUSTICAL GRID

E10. CHAIR MOLD ON WALL

E11. WINDOW ALARM; REMOVE AND REINSTALL

E12. BARS ON WINDOW; REMOVE AND REINSTALL

E13. MODULAR WALL SYSTEM

E14. LEAD PAINT PRESENT

DEMOLITION PHASE NOTES (D1)

D1. WALL – REMOVE AND REPLACE AS NEEDED

D2. CEILING – REMOVE AND REPLACE WITH NEW COMPONENTS

D3. WINDOW – REMOVE SEE DETAIL

D4. WINDOW – SILL TO BE REPLACED SEE DETAIL

NEW CONSTRUCTION NOTES (N1)

N1. REUSE EXISTING LOUVER IN NEW INSULATED WINDOW PANEL. REATTACH TO EXISTING MECHANICAL.

N2. NEW LOUVER IN NEW WINDOW FRAME. REATTACH TO EXISTING MECHANICAL.

N3. NEW WINDOW UNIT SEE DETAIL

N4. NEW WINDOWSILL

N5. FRAMED PANEL SEE DETAIL #6 ON SHEET A–302

N6. INSTALL DECORATIVE FILM ON WINDOW

N7. SPANDREL GLASS (WINDOW IS FULLY OR PARTIALLY COVERED ON INTERIOR SIDE BY EXISTING ARCHITECTURAL ELEMENTS)

N8. INSTALL SECURITY SCREEN

N9. NEW ROOM DARKENING BLIND WITH CHANNEL

N10. PREPARE WALLS TO A LEVEL 4 FINISH THEN PRIME AND PAINT SELECT WALLS TO MATCH EXISTING COLOR.

N11. INSTALL NEW ALUMINUM TRIM BELOW WINDOW AS SHOWN IN DETAIL #1 ON SHEET A–303. MATCH WINDOW THICKNESS AND FINISH.

N12. PREPARE AND PAINT EXISTING TO MATCH WINDOWS. NEW SEALANT ON AT ALL JOINTS.

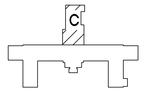

KEY PLAN: 11TH FLOOR N

DRAWING NOTE:
ARCHITECTURAL FLOOR PLAN SHOWN ON THIS SHEET IS BASED ON RECORD DRAWINGS PROVIDED BY VAMC. ACTUAL CONDITIONS MAY VARY. CONTRACTOR TO VERIFY.

Revisions:	Date:

CONSULTANT

ARCHITECT/ENGINEER OF RECORD
WEST POINT ENGINEERS LLC
(502) 890-2210 • WESTPOINTENGINEERS.COM
1941 BISHOP LN. STE. 400 • LOUISVILLE KY 40218

STAMP: 14 JUN 2023 ALABAMA LICENSED No. 39893 PROFESSIONAL ENGINEER BLAKE VAN DAMME

BIRMINGHAM VA MEDICAL CENTER

VA U.S. Department of Veterans Affairs

Drawing Title	Phase	Project Title	Project Number
ELEVENTH FLOOR AREA C	BID DOCUMENTS FOR CONSTRUCTION	REPLACE WINDOWS PHASE 3	521-22-119
			Building Number: 1
Approved: Project Director	FULLY SPRINKLERED	Location: BIRMINGHAM VA MEDICAL CENTER, 700 S. 19TH STREET, BIRMINGHAM, AL 35233	Drawing Number: A-121
		Issue Date: 07-14-2023 / Checked: BVQ / Drawn: SAB	

VA FORM 08 - 6231

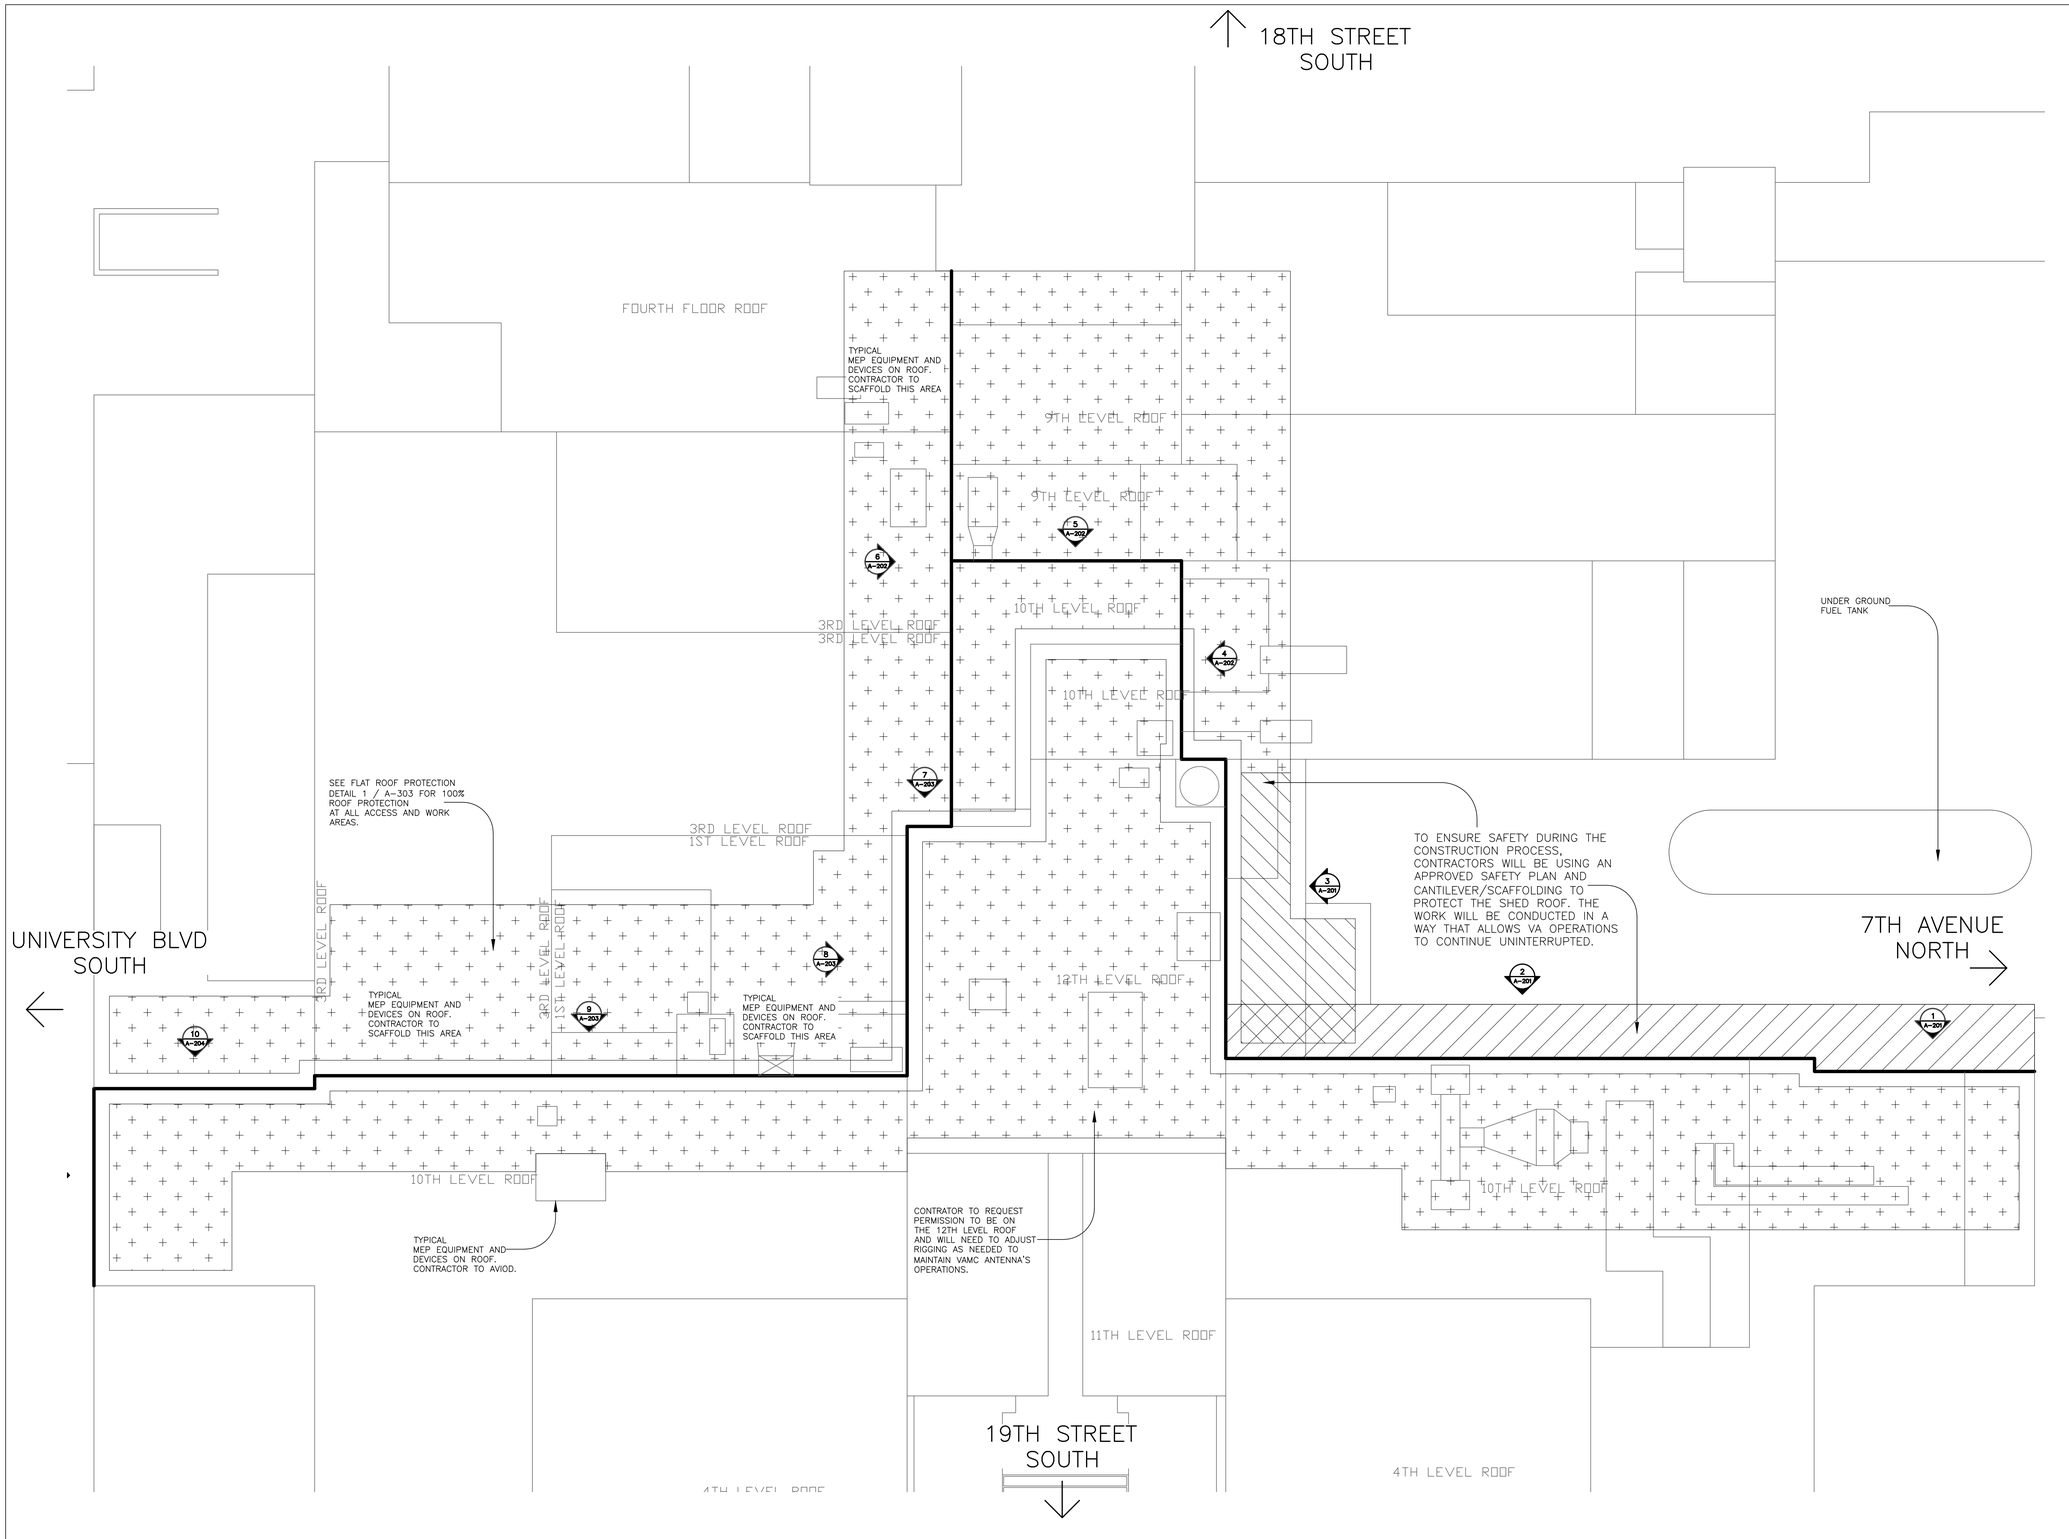

GENERAL NOTES

A. CONTRACTOR TO PROVIDE STAINLESS STEEL CORROSION RESISTANT FEMALE MASONRY ANCHORS IN PARAPET LOCATED ON OPPOSITE SIDE OF SWING STAGE SCAFFOLDING AS NEEDED FOR TIE-OFFS. EACH LINE TO BE RATED TO SWING STAGE SCAFFOLD SPECIFICATIONS. ANCHORS TO REMAIN UPON COMPLETION AND CAPPED WITH STAINLESS STEEL BOLT. CAULK USING TREMCO DYMONIC 100 / SIKAFLEX (COLOR MATCH TO MORTAR) TO PREVENT WATER PENETRATION.

B. CONTRACTOR IS REQUIRED TO INSTALL FLAT ROOF PROTECTION AS NEEDED. SEE DETAIL 1/A-303 FOR FLAT ROOFS.

C. TO ENSURE UNINTERRUPTED VA OPERATIONS, CONTRACTORS MUST HAVE AN APPROVED PLAN FOR WORKING IN THE LOADING DOCK AREA. THE VA DUMPSTER AND LOADING DOCK CAN ONLY BE BLOCKED IF SCHEDULED. THE CONTRACTOR WILL KEEP A FORKLIFT IN THIS AREA TO ACCESS THE ELEVATED PLATFORM. ADDITIONALLY, ONE TEMPORARY STAIR SHALL BE INSTALLED FOR PERSONNEL TO ACCESS THE ELEVATED PLATFORM. VA WORK WILL CONTINUE BELOW THE PLATFORM AND UNDER THE METAL ROOFS.

D. CONTRACTOR TO PROVIDE ALL ELECTRICAL CONNECTIONS TO EXISTING VAMC GEAR TO OPERATE TOOLS AND SCAFFOLDING. THIS WORK MAY REQUIRE CORE DRILLING WALLS FOR CORD ACCESS. PATCH ONCE COMPLETED TO MATCH EXISTING FINISHES.

E. ROOF LOAD RATING 75 LBS PER FOOT.

F. GENERAL CONTRACTOR SHALL COORDINATE PROVISIONS FOR TEMPORARY POWER WITH COR.

Revisions:	Date:

CONSULTANT

ARCHITECT/ENGINEER OF RECORD
WEST POINT ENGINEERS LLC
(502) 890-2210 • WESTPOINTENGINEERS.COM
1941 BISHOP LN. STE. 400 • LOUISVILLE KY 40218

STAMP
14 July 2023
ALABAMA LICENSED No. 39893 PROFESSIONAL ENGINEER BRIAN VAN GANSBERGEN

BIRMINGHAM VA MEDICAL CENTER

VA U.S. Department of Veterans Affairs

Drawing Title	Phase	Project Title	Project Number
ROOF PROTECTION PLANS ROOF LAYOUT	BID DOCUMENTS FOR CONSTRUCTION	REPLACE WINDOWS PHASE 3	521-22-119
			Building Number: 1
Approved: Project Director	FULLY SPRINKLERED	Location: BIRMINGHAM VA MEDICAL CENTER, 700 S. 19TH STREET, BIRMINGHAM, AL 35233	Drawing Number: A-200
		Issue Date: 07-14-2023 / Checked: BVG / Drawn: SAB	

VA FORM 08 - 6231

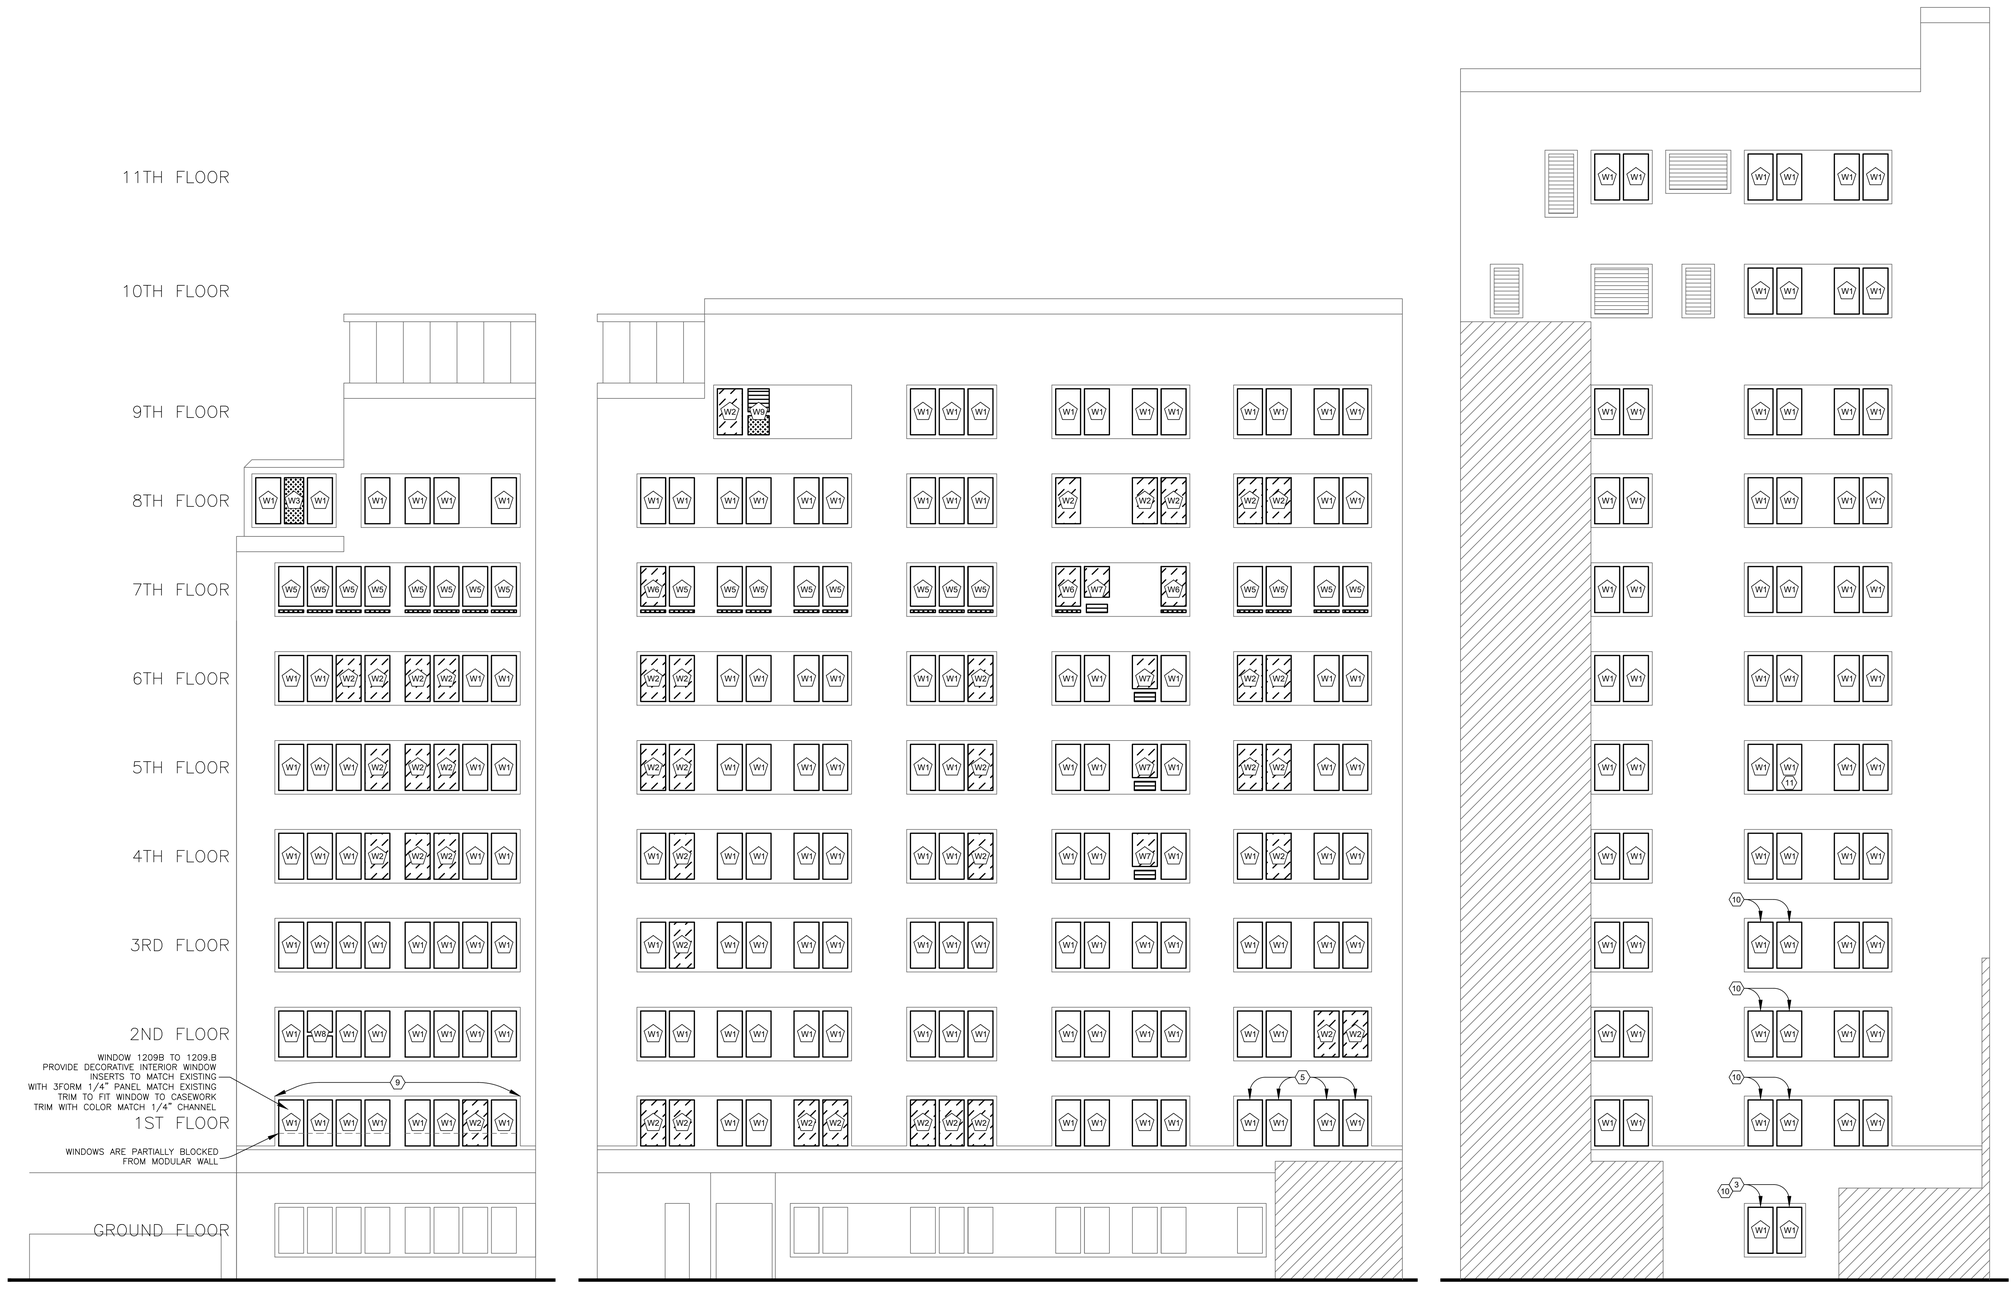

1 A-201 EXTERIOR BUILDING ELEVATION 1
NTS

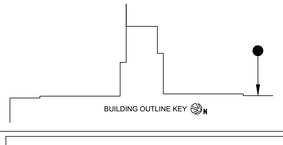

2 A-201 EXTERIOR BUILDING ELEVATION 2
NTS

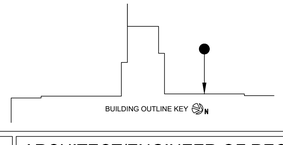

3 A-201 EXTERIOR BUILDING ELEVATION 3
NTS

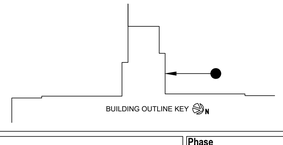

KEY NOTES

1. SECURITY SCREEN. SEE DETAIL 2/A-302.
2. NOT USED
3. PRODUCT TESTING WINDOW UNIT.
4. REUSE DUCTWORK IN NEW INSULATED PANEL.
5. REMOVE BARS ON WINDOWS FILL HOLES AS NEEDED.
6. PREP,PAINT AND SEAL EXISTING CONTINUOUS FLASHING
7. EXISTING DOOR TO REMAIN. NEW PAINT AND SEALANT.
8. SEE DETAIL 1/A303
9. PROVIDE 1/2" PLASTIC LAMINATED FILLER AT CASEWORK MATCH EXISTING.
10. PAINT ON WINDOWS TESTED POSITIVE FOR LEAD.
11. ASBESTOS PRESENT SEE SPECIFICATION 02 82 11

-SEE A-306 FOR WINDOW SCHEDULE
-WINDOW CALLOUTS ARE NOT SPECIFIC. ORIENTATION AND SIZING TO MATCH EXISTING.

Revisions:	Date:

CONSULTANT

ARCHITECT/ENGINEER OF RECORD
WEST POINT ENGINEERS LLC
(502) 890-2210 • WESTPOINTENGINEERS.COM
1941 BISHOP LN. STE. 400 • LOUISVILLE KY 40218

STAMP
14 JUL 2023
ALABAMA LICENSED No. 39893 PROFESSIONAL ENGINEER BLAKE A. BOLDEN

BIRMINGHAM VA MEDICAL CENTER

VA U.S. Department of Veterans Affairs

Drawing Title: EXTERIOR ELEVATIONS 1, 2, 3	Phase: BID DOCUMENTS FOR CONSTRUCTION	Project Title: REPLACE WINDOWS PHASE 3	Project Number: 521-22-119
			Building Number: 1
Approved: Project Director	FULLY SPRINKLERED	Location: BIRMINGHAM VA MEDICAL CENTER, 700 S. 19TH STREET, BIRMINGHAM, AL 35233	Drawing Number: A-201
		Issue Date: 07-14-2023 / Checked: BVG / Drawn: SAB	

VA FORM 08 - 6231

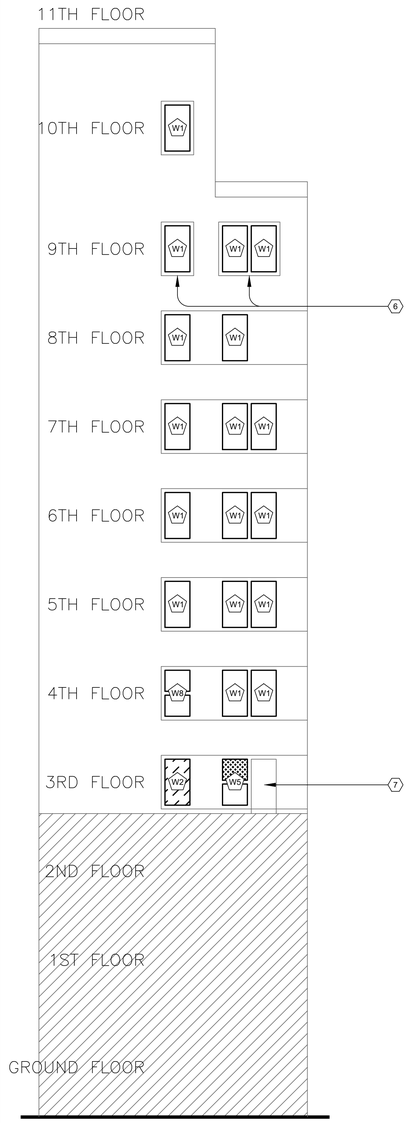

4 A-202 EXTERIOR BUILDING ELEVATION 4
NTS

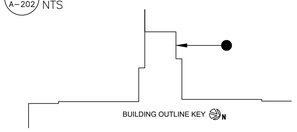

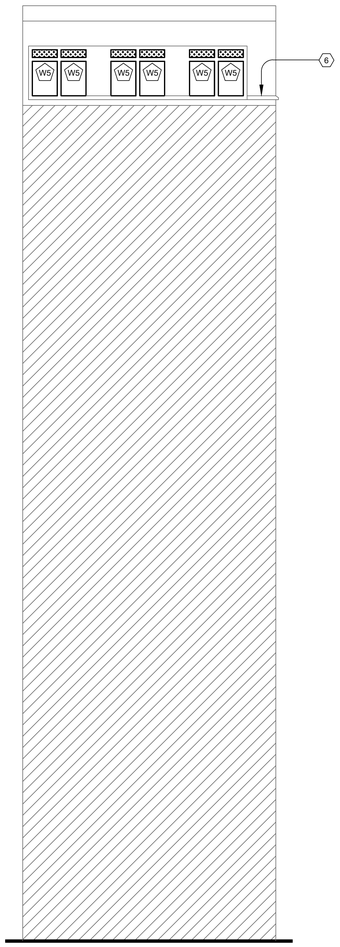

5 A-202 EXTERIOR BUILDING ELEVATION 5
NTS

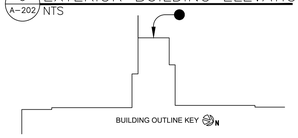

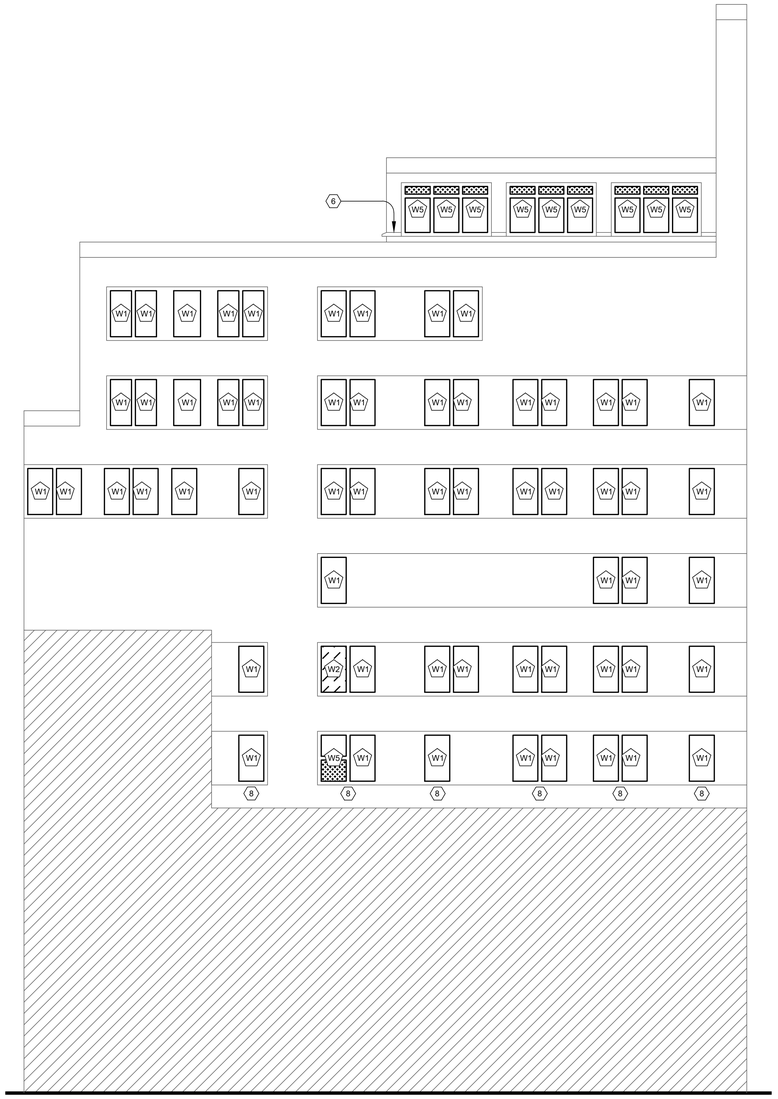

6 A-202 EXTERIOR BUILDING ELEVATION 6
NTS

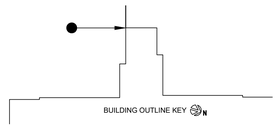

KEY NOTES

1. SECURITY SCREEN. SEE DETAIL 2/A-302.
2. NOT USED
3. PRODUCT TESTING WINDOW UNIT.
4. REUSE DUCTWORK IN NEW INSULATED PANEL.
5. REMOVE BARS ON WINDOWS FILL HOLES AS NEEDED.
6. PREP,PAINT AND SEAL EXISTING CONTINUOUS FLASHING
7. EXISTING DOOR TO REMAIN. NEW PAINT AND SEALANT.
8. SEE DETAIL 1/A303
9. PROVIDE 1/2" PLASTIC LAMINATED FILLER AT CASEWORK MATCH EXISTING.
10. PAINT ON WINDOWS TESTED POSITIVE FOR LEAD.
11. ASBESTOS PRESENT SEE SPECIFICATION 02 82 11

-SEE A-306 FOR WINDOW SCHEDULE
-WINDOW CALLOUTS ARE NOT SPECIFIC. ORIENTATION AND SIZING TO MATCH EXISTING.

Revisions:	Date:

CONSULTANT

ARCHITECT/ENGINEER OF RECORD
WEST POINT ENGINEERS LLC
(502) 890-2210 • WESTPOINTENGINEERS.COM
1941 BISHOP LN. STE. 400 • LOUISVILLE KY 40218

STAMP
14 July 2023
ALABAMA LICENSED No. 39893 PROFESSIONAL ENGINEER BLAKE WILLIAM GAMBRICH

BIRMINGHAM VA MEDICAL CENTER

VA U.S. Department of Veterans Affairs

Drawing Title	Phase	Project Title	Project Number
EXTERIOR ELEVATIONS 4, 5, 6	BID DOCUMENTS FOR CONSTRUCTION	REPLACE WINDOWS PHASE 3	521-22-119
Approved: Project Director	FULLY SPRINKLERED	Location: BIRMINGHAM VA MEDICAL CENTER, 700 S. 19TH STREET, BIRMINGHAM, AL 35233	Building Number: 1
		Issue Date: 07-14-2023 / Checked: BVG / Drawn: SAB	Drawing Number: A-202

VA FORM 08 - 6231

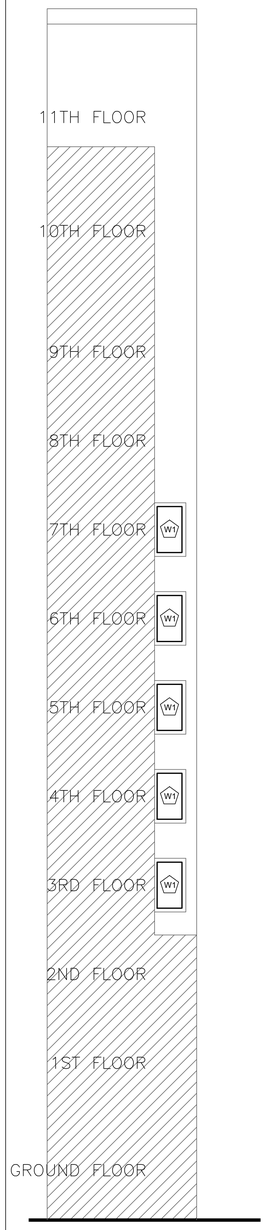

7 A-203 EXTERIOR BLDG ELEV 7
NTS

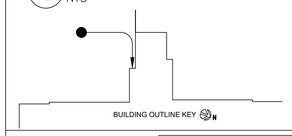

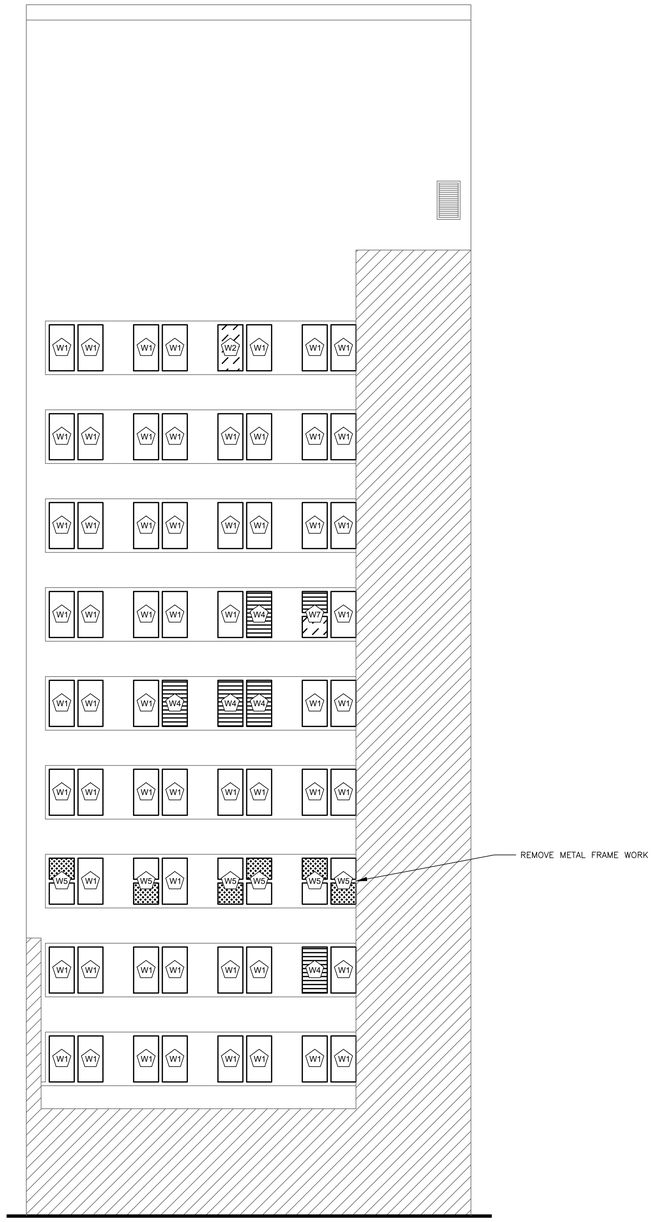

8 A-203 EXTERIOR BUILDING ELEVATION 8
NTS

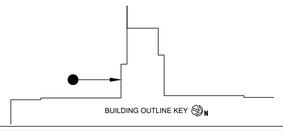

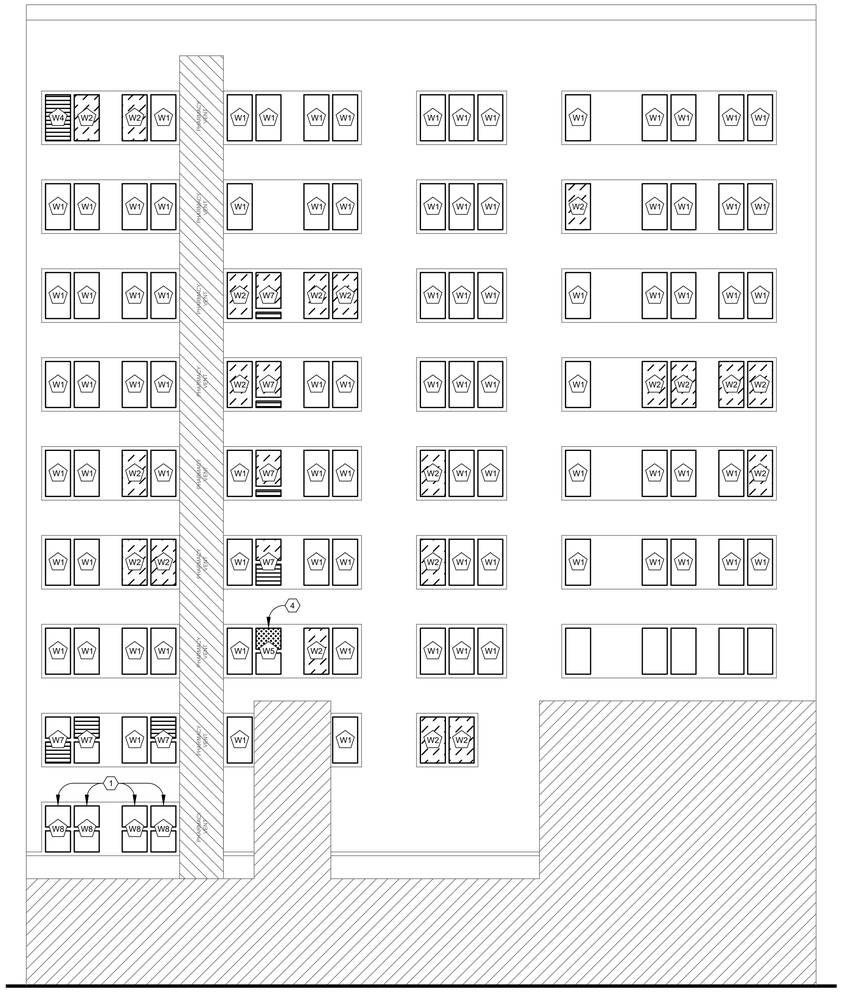

9 A-203 EXTERIOR BUILDING ELEVATION 9
NTS

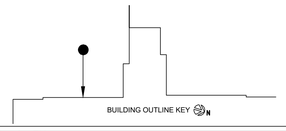

KEY NOTES

1. SECURITY SCREEN. SEE DETAIL 2/A-302.
2. NOT USED
3. PRODUCT TESTING WINDOW UNIT.
4. REUSE DUCTWORK IN NEW INSULATED PANEL.
5. REMOVE BARS ON WINDOWS FILL HOLES AS NEEDED.
6. PREP,PAINT AND SEAL EXISTING CONTINUOUS FLASHING
7. EXISTING DOOR TO REMAIN. NEW PAINT AND SEALANT.
8. SEE DETAIL 1/A303
9. PROVIDE 1/2" PLASTIC LAMINATED FILLER AT CASEWORK MATCH EXISTING.
10. PAINT ON WINDOWS TESTED POSITIVE FOR LEAD.
11. ASBESTOS PRESENT SEE SPECIFICATION 02 82 11

-SEE A-306 FOR WINDOW SCHEDULE
-WINDOW CALLOUTS ARE NOT SPECIFIC. ORIENTATION AND SIZING TO MATCH EXISTING.

Revisions:	Date:

CONSULTANT

ARCHITECT/ENGINEER OF RECORD
WEST POINT ENGINEERS LLC
(502) 890-2210 • WESTPOINTENGINEERS.COM
1941 BISHOP LN. STE. 400 • LOUISVILLE KY 40218

STAMP
14 JULY 2023
ALABAMA
LICENSED
No. 39893
PROFESSIONAL ENGINEER
BLAINE VAN GAMBER

BIRMINGHAM VA MEDICAL CENTER

VA U.S. Department of Veterans Affairs

Drawing Title: EXTERIOR ELEVATIONS 7, 8, 9

Approved: Project Director

Phase: BID DOCUMENTS FOR CONSTRUCTION

FULLY SPRINKLERED

Project Title: REPLACE WINDOWS PHASE 3

Location: BIRMINGHAM VA MEDICAL CENTER
700 S. 19TH STREET, BIRMINGHAM, AL 35233

Issue Date: 07-14-2023
Checked: BVG
Drawn: SAB

Project Number: 521-22-119
Building Number: 1
Drawing Number: A-203

VA FORM 08 - 6231

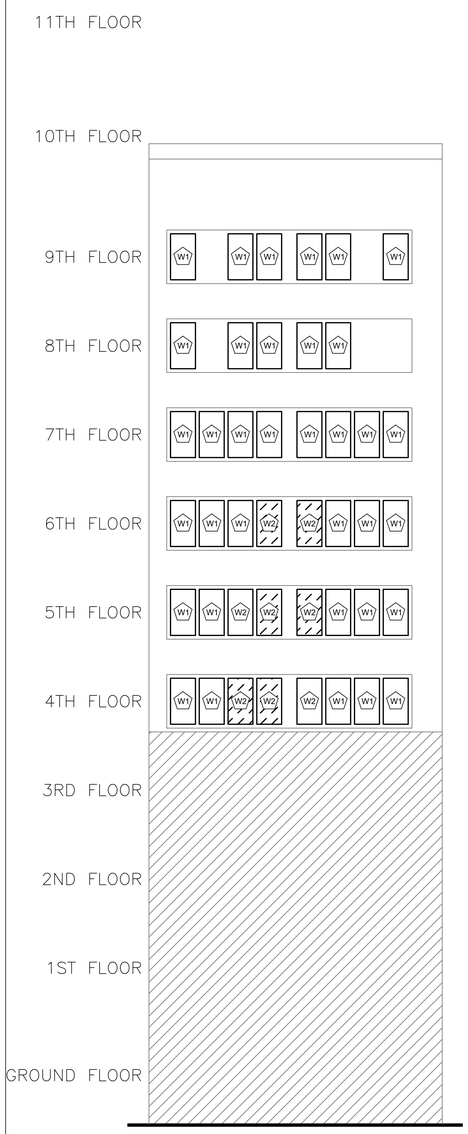

10 A-204 EXTERIOR BUILDING ELEVATION 10
NTS

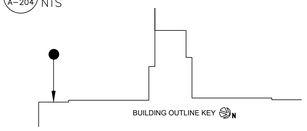

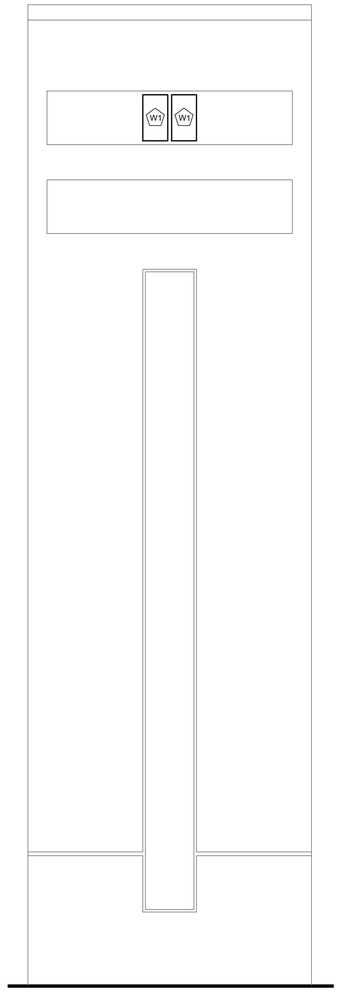

11 A-204 EXTERIOR BUILDING ELEVATION 11
NTS

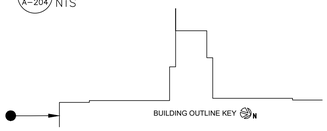

KEY NOTES

1. SECURITY SCREEN. SEE DETAIL 2/A-302.
2. NOT USED
3. PRODUCT TESTING WINDOW UNIT.
4. REUSE DUCTWORK IN NEW INSULATED PANEL.
5. REMOVE BARS ON WINDOWS FILL HOLES AS NEEDED.
6. PREP,PAINT AND SEAL EXISTING CONTINUOUS FLASHING
7. EXISTING DOOR TO REMAIN. NEW PAINT AND SEALANT.
8. SEE DETAIL 1/A303
9. PROVIDE 1/2" PLASTIC LAMINATED FILLER AT CASEWORK MATCH EXISTING.
10. PAINT ON WINDOWS TESTED POSITIVE FOR LEAD.
11. ASBESTOS PRESENT SEE SPECIFICATION 02 82 11

W1 —SEE A-306 FOR WINDOW SCHEDULE
—WINDOW CALLOUTS ARE NOT SPECIFIC. ORIENTATION AND SIZING TO MATCH EXISTING.

W2 W3 W4 W5 W6 W7 W8 W9

Revisions:	Date:

CONSULTANT

ARCHITECT/ENGINEER OF RECORD
WEST POINT ENGINEERS LLC
(502) 890-2210 • WESTPOINTENGINEERS.COM
1941 BISHOP LN. STE. 400 • LOUISVILLE KY 40218

STAMP
14 JUN 2023
ALABAMA LICENSED No. 39893 PROFESSIONAL ENGINEER BLAKE VAN CLEAVE

BIRMINGHAM VA MEDICAL CENTER

VA U.S. Department of Veterans Affairs

Drawing Title	Phase	Project Title	Project Number
EXTERIOR ELEVATIONS 10, 11	BID DOCUMENTS FOR CONSTRUCTION	REPLACE WINDOWS PHASE 3	521-22-119
Approved: Project Director	FULLY SPRINKLERED	Location: BIRMINGHAM VA MEDICAL CENTER, 700 S. 19TH STREET, BIRMINGHAM, AL 35233	Building Number: 1
		Issue Date: 07-14-2023 / Checked: BVG / Drawn: SAB	Drawing Number: A-204

VA FORM 08 - 6231

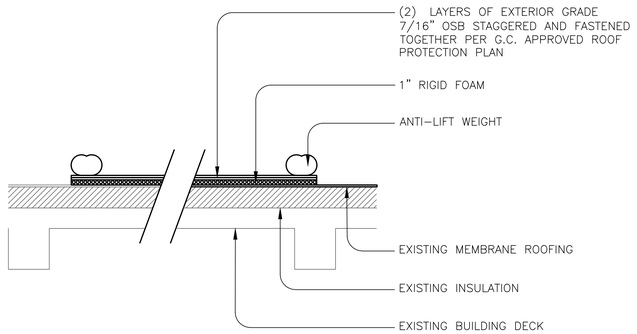

TYPICAL DETAIL
1 / A–301 ROOFING PROTECTION
NTS

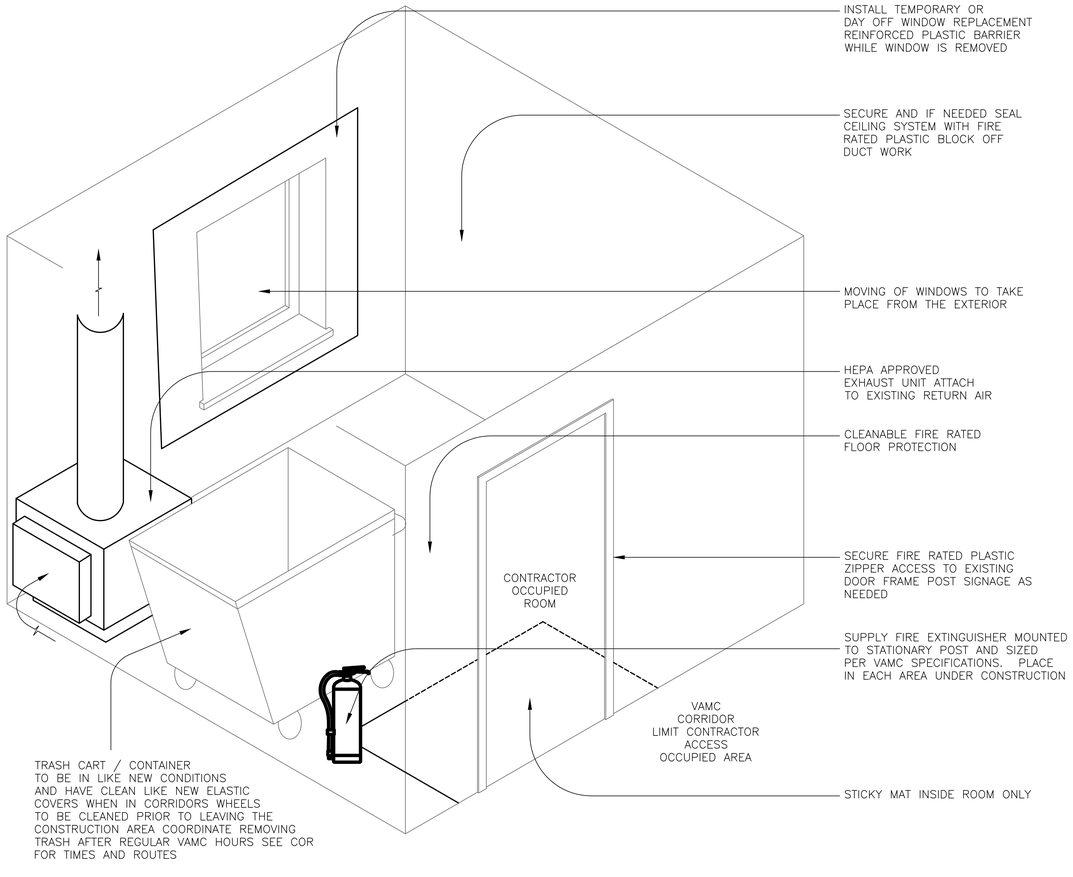

TYPICAL DETAIL
3 / A–301 ICRA CONTAINTMENT TYPICAL
NTS – CONTRACTOR IS TO CLEAN EACH WORK SPACE DAILY

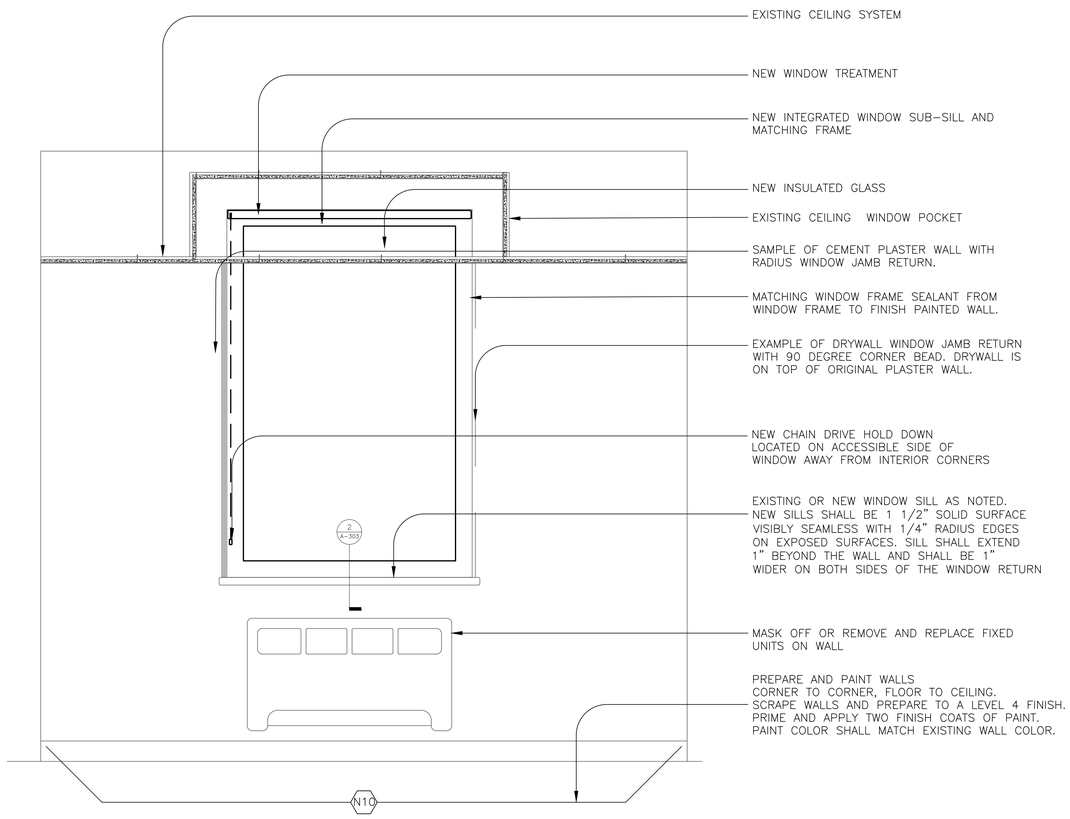

TYPICAL DETAIL
2 / A–301 INTERIOR FINISHES
NTS

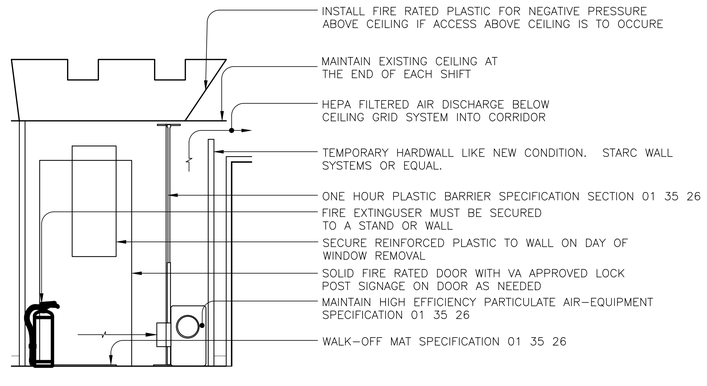

TYPICAL DETAIL
4 / A–301 1HR FIRE RATED WALL
NTS

Revisions:	Date:

CONSULTANT

ARCHITECT/ENGINEER OF RECORD
WEST POINT ENGINEERS LLC
(502) 890-2210 • WESTPOINTENGINEERS.COM
1941 BISHOP LN. STE. 400 • LOUISVILLE KY 40218

STAMP: 14 JUN 2023 ALABAMA LICENSED No. 39893 PROFESSIONAL ENGINEER BLAKE VAN CLEAVE

BIRMINGHAM VA MEDICAL CENTER

VA U.S. Department of Veterans Affairs

Drawing Title: ROOF PROTECTION, FINISHES, AND ICRA CONTAINMENT DETAILS	Phase: BID DOCUMENTS FOR CONSTRUCTION	Project Title: REPLACE WINDOWS PHASE 3	Project Number: 521-22-119
			Building Number: 1
Approved: Project Director	FULLY SPRINKLERED	Location: BIRMINGHAM VA MEDICAL CENTER, 700 S. 19TH STREET, BIRMINGHAM, AL 35233	Drawing Number: A-301
		Issue Date: 07-14-2023 / Checked: BVG / Drawn: SAB	

VA FORM 08 - 6231

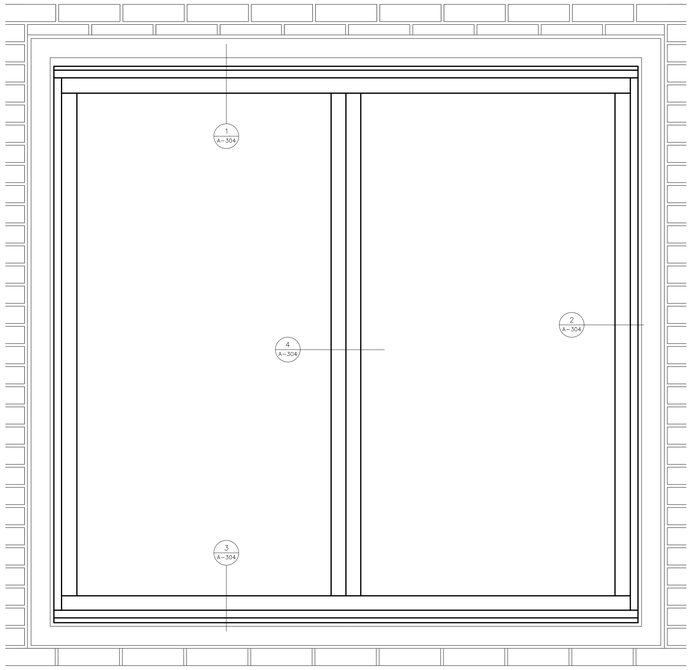

TYPICAL DETAIL

1 A-302 TYP. EXTERIOR WINDOW TYPE 1 / 2 / 3 / 4
NTS

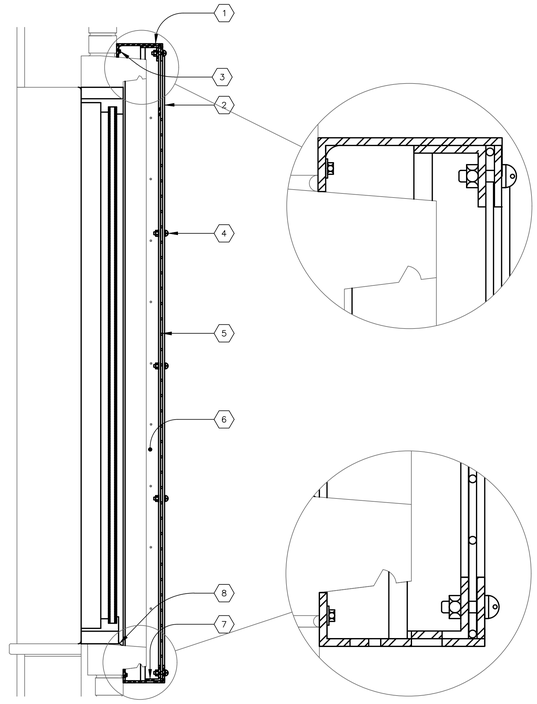

TYPICAL DETAIL

2 A-302 TYP. SECURITY SCREEN
NTS

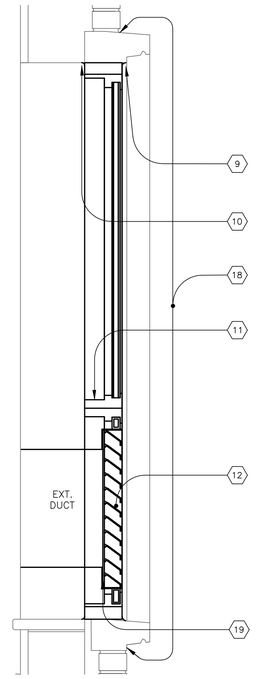

TYPICAL DETAIL

3 A-302 TYP. TRANSOM DETAIL
NTS

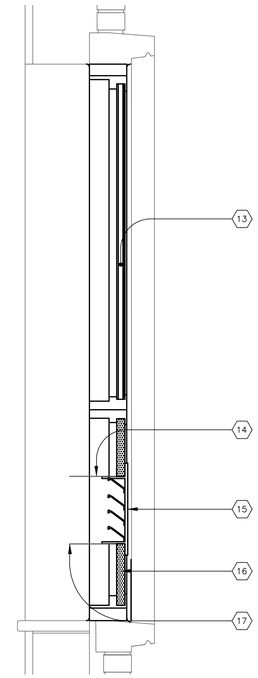

TYPICAL DETAIL

4 A-302 TYP. LOUVER DETAIL
NTS

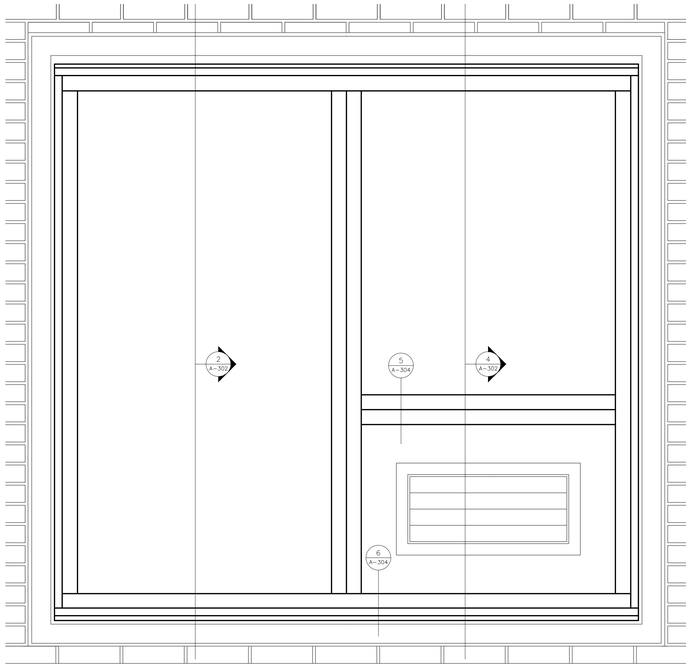

TYPICAL DETAIL

5 A-302 TYP WINDOW TYPE 1.L / 2.L / 3.L / 4.L (LOUVER PANEL)
NTS

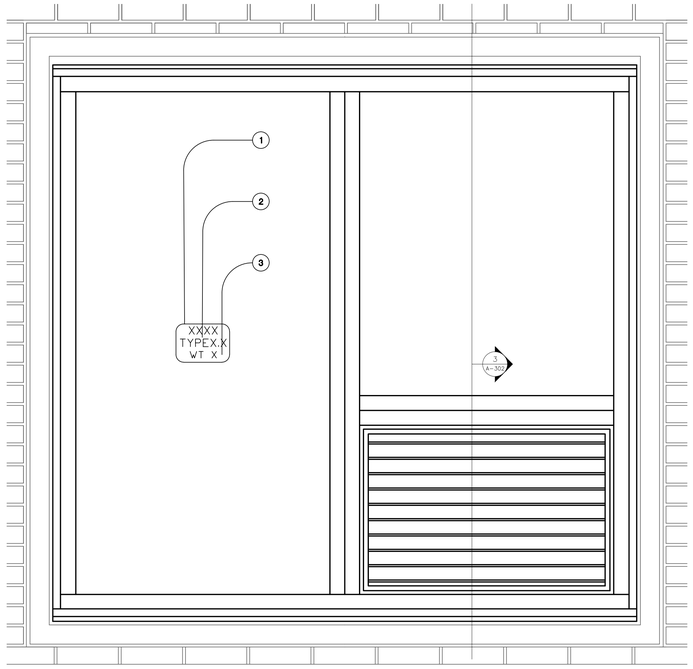

TYPICAL DETAIL

6 A-302 TYP WINDOW TYPE 1.S / 2.S / 3.S/ 4.S (SOLID PANEL)
NTS

GENERAL NOTES

WINDOW LEGEND KEY: (SEE A306 FOR ADDITIONAL DETAIL)

1. ROOM NUMBER (.A,.B,.C,.D.... ROOMS WITH MORE THAN ONE UNIT)
2. WINDOW TYPE 1/2/3/4 (.2/.3/.4 MISC. CONFIG)
3. WINDOW TREATMENT – 1/2/NONE

REMOVE EXISTING CAULKING FLUSH WITH EXISTING BUILDING SURFACES.

A. CLEAN AREA BRICK/STONE, HEAD,SILL AND JAMB AT WINDOW SEAT AND FACE OF LIMESTONE VISIBLE FROM STREET TO BE FREE OF CONTAMINANTS BEFORE INSTALLING NEW WINDOW/SEALANT. (BASIS OF DESIGN SURE KLEAN 766 AND NEUTRALIZING AGENT)

KEY NOTES

1. ANODIZED 1/4" ALUMINUM FOUR SIDED FRAME. COLOR SHALL MATCH NEW WINDOW FINISH.
2. ANODIZED 2" X 1/4" CONTINUOUS BAR STOCK TO SECURE WELDED WIRE MESH. COLOR SHALL MATCH NEW WINDOW FINISH.
3. EPOXY MASONRY ANCHOR HARDWARE
4. STAINLESS STEEL LOCKING NUTS AND SNAKE EYE SECURITY–HEADED TAMPER–PROOF SCREWS. CONTRACTOR SHALL PREPARE AND PAINT TO MATCH NEW WINDOW FINISH.
5. T–316 STAINLESS STEEL 2" X 2" X 0.063 MESH WELDED WIRE FABRIC. COLOR SHALL MATCH NEW WINDOW FINISH.
6. 2" X 2" X 1/4" ANODIZED ANGLE SECURED TO FRAME. MATCH WINDOW FINISH.
7. CONTRACTOR SHALL PUNCH TWO ROWS OF STAGGERED 1" DIAMETER HOLES AT 3" INTERVALS ALONG BOTTOM OF FRAME, STARTING 2" FROM ENDS.
8. APPLY DRY TOOLED SEALANT AROUND EXTERIOR OF FRAME. BASIS OF DESIGN IS TREMCO DYMONIC 100 OR APPROVED EQUAL. SEALANT COLOR SHALL MATCH ALUMINUM FRAME.
9. COLOR–MATCHING ANODIZED WINDOW FRAME SEALANT.
10. COLOR–MATCHING EXTERIOR WINDOW FRAME SEALANT.
11. NEW INTERMEDIATE RAIL TO MATCH EXISTING WINDOW CONFIGURATION.
12. ALL WINDOW PANELS SHALL MATCH THE CONFIGURATION OF THE EXISTING WINDOW, AND SHALL BE MADE OF GLASS, SPANDREL GLASS, OR ALUMINUM INSULATED PANELS.
13. INSULATED GLASS PANEL.
14. REATTACH OR PROVIDE NEW LOUVER ADJUSTMENT COLLAR. COLOR SHALL MATCH NEW WINDOWS.
15. PREPARE AND PAINT THE EXISTING LOUVER TO MATCH THE NEW ANODIZED WINDOW. SIT THE LOUVER IN A BED OF SEALANT, THEN SEAL THE PERIMETER WITH DRY TOOLED SEALANT.
16. INSULATED ALUMINUM PANEL SHALL MATCH ANODIZED WINDOW.
17. APPLY NEW FIBER REINFORCED ZERO VOC DUCT SEALANT.
18. EXTENT OF STONE AND/OR BRICK CLEANING IS TYPICAL OF ALL WINDOW LOCATIONS.
19. CONTRACTOR SHALL INSTALL THE NEW LOUVERS WITH TRIMMED BLANK–OFF PANELS TO FIT THE EXISTING DUCT SIZE. THE TRIMMED PANEL SHALL BE COLOR–MATCHED TO THE LOUVER, SECURED IN PLACE, AND COLOR–MATCHED DRY TOOLED SEALANT APPLIED.

Revisions:	Date:

CONSULTANT

ARCHITECT/ENGINEER OF RECORD
WEST POINT ENGINEERS LLC
(502) 890-2210 • WESTPOINTENGINEERS.COM
1941 BISHOP LN. STE. 400 • LOUISVILLE KY 40218

STAMP
14 JUN 2023
ALABAMA
LICENSED
No. 39893
PROFESSIONAL ENGINEER
BRIAN VAN DAMME
Brian Van Damme

BIRMINGHAM VA MEDICAL CENTER

VA U.S. Department of Veterans Affairs

Drawing Title: ELEVATIONS AND SECTIONS WINDOW DETAILS	Phase: BID DOCUMENTS FOR CONSTRUCTION	Project Title: REPLACE WINDOWS PHASE 3	Project Number: 521-22-119
			Building Number: 1
Approved: Project Director	FULLY SPRINKLERED	Location: BIRMINGHAM VA MEDICAL CENTER, 700 S. 19TH STREET, BIRMINGHAM, AL 35233	Drawing Number: A-302
		Issue Date: 07-14-2023 / Checked: BVG / Drawn: SAB	

VA FORM 08 - 6231

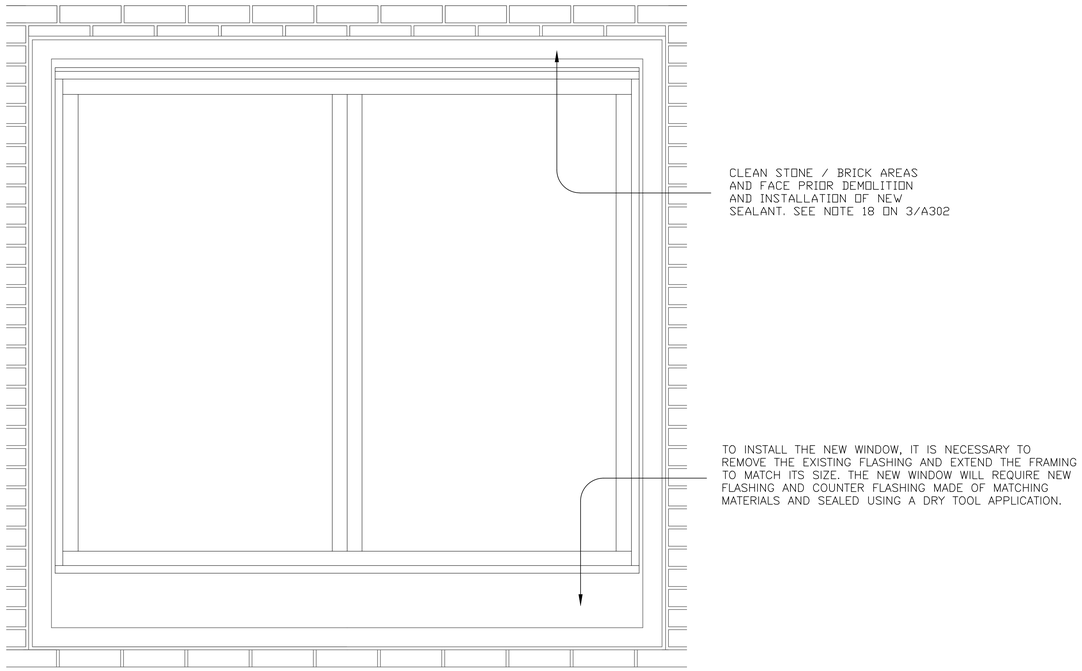

1 / A-303 TYP. WINDOW ON RAISED FRAMING
NTS

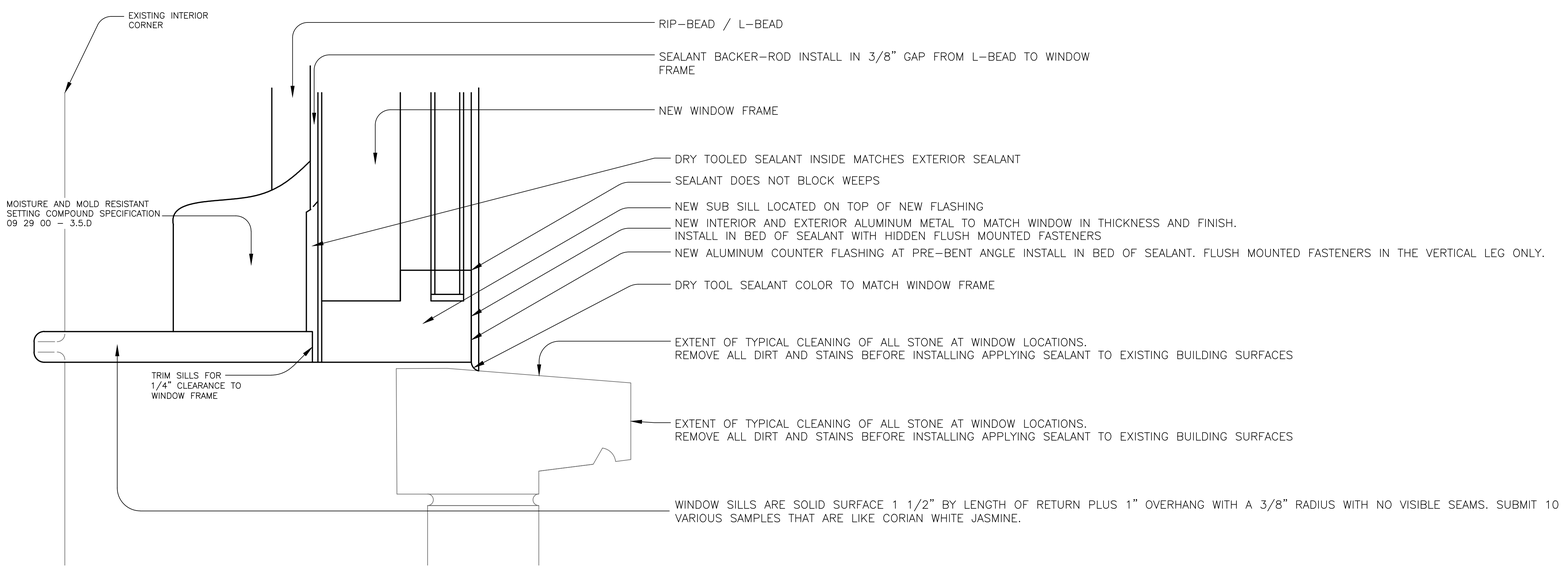

2 / A-303 TYP. INTERIOR WALL REPAIR AT NEW WINDOWS
NTS

GENERAL NOTES

A. PREPARATION FOR INSTALLATION OF NEW WINDOWS:

REMOVE EXISTING CAULKING UNTIL IT IS FLUSH WITH BUILDING SURFACES.

THOROUGHLY CLEAN THE AREA AROUND THE WINDOW, INCLUDING THE BRICK OR STONE, HEAD, SILL, AND JAMB.

CLEANING SHALL EXTEND TO THE WINDOW SEAT AND THE FACE OF THE LIMESTONE THAT IS VISIBLE FROM THE STREET.

CLEANING AGENT USED SHALL BE "SURE KLEAN 766" AND NEUTRALIZING AGENT (OR EQUAL).

THE STONE OR BRICK SHALL BE COMPLETELY FREE OF ANY CONTAMINANTS BEFORE NEW WINDOWS ARE INSTALLED.

APPLY NEW, COLOR-MATCHED DRY-TOOLED SEALANTS.

B. ALL INTERIOR WINDOW RETURN WALLS SHALL MATCH DETAIL 2 THIS PAGE.

Revisions:	Date:

CONSULTANT

ARCHITECT/ENGINEER OF RECORD
WEST POINT ENGINEERS LLC
(502) 890-2210 • WESTPOINTENGINEERS.COM
1941 BISHOP LN. STE. 400 • LOUISVILLE KY 40218

STAMP
14 JULY 2023
ALABAMA LICENSED No. 39893 PROFESSIONAL ENGINEER
BRIAN WILLIAM GAMBRELL

BIRMINGHAM VA MEDICAL CENTER

VA U.S. Department of Veterans Affairs

Drawing Title: ARCHITECTURAL DETAILS

Approved: Project Director

Phase: BID DOCUMENTS FOR CONSTRUCTION

FULLY SPRINKLERED

Project Title: REPLACE WINDOWS PHASE 3

Location: BIRMINGHAM VA MEDICAL CENTER, 700 S. 19TH STREET, BIRMINGHAM, AL 35233

Issue Date: 07-14-2023 | Checked: BVQ | Drawn: SAB

Project Number: 521-22-119

Building Number: 1

Drawing Number: A-303

VA FORM 08 - 6231

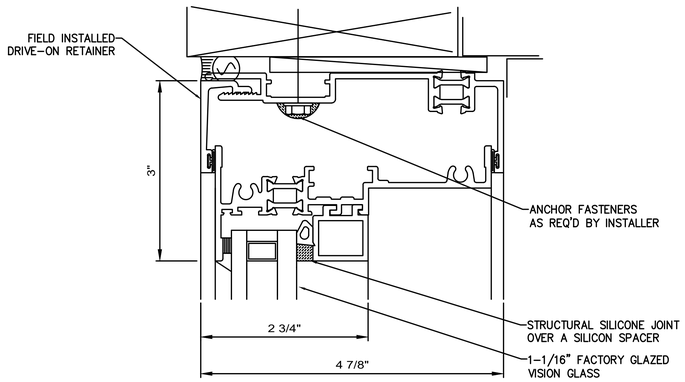

1 A-304 TYP. WINDOW HEAD DETAIL
NTS – DETAILS PROVIDED BY WAUSAU WINDOWS

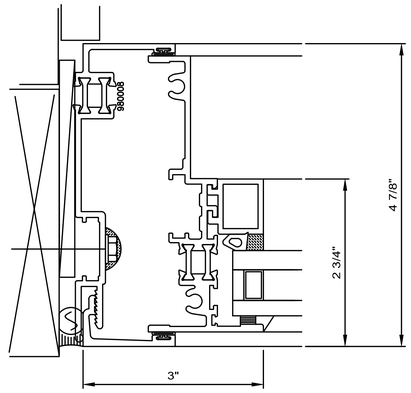

2 A-304 TYP. WINDOW JAMB DETAIL
NTS – DETAILS PROVIDED BY WAUSAU WINDOWS

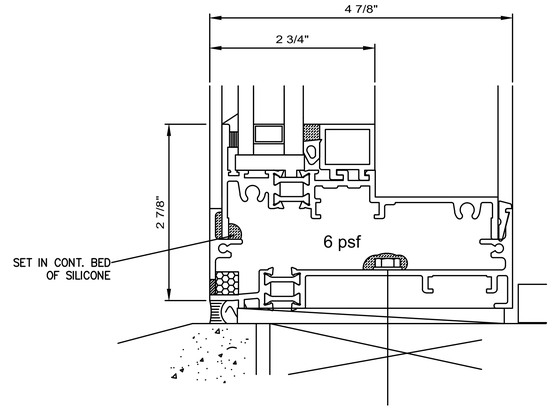

3 A-304 TYP. WINDOW SILL DETAIL
NTS – DETAILS PROVIDED BY WAUSAU WINDOWS

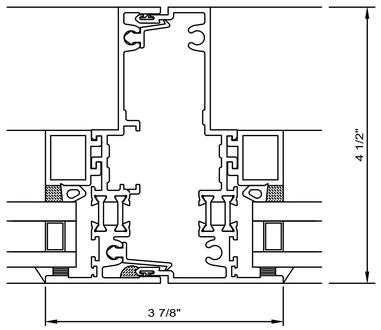

4 A-304 TYP. WINDOW HORIZONTAL DETAIL
NTS – DETAILS PROVIDED BY WAUSAU WINDOWS

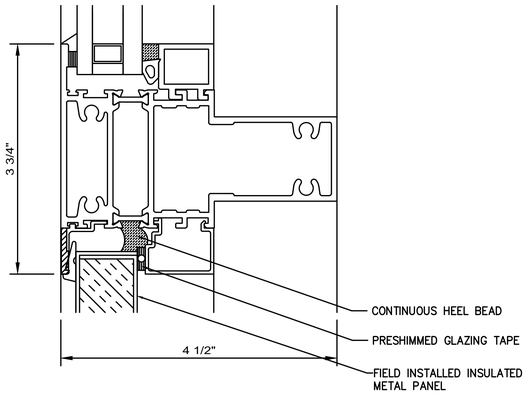

5 A-304 TYP. WINDOW HORIZONTAL DETAIL W/ INSULATED PANEL
NTS – DETAILS PROVIDED BY WAUSAU WINDOWS

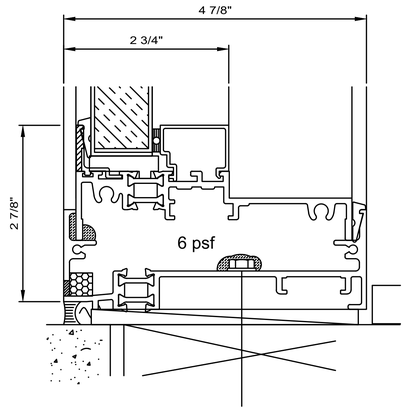

6 A-304 TYP. WINDOW SILL DETAIL W/ INSULATED PANEL
NTS – DETAILS PROVIDED BY WAUSAU WINDOWS

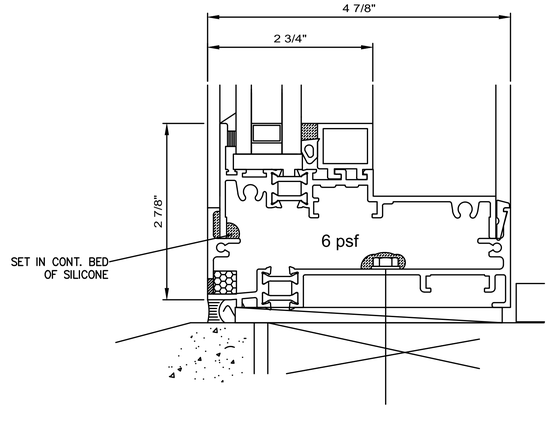

7 A-304 TYP. WINDOW SILL DETAIL W/ INSULATED PANEL
NTS – DETAILS PROVIDED BY WAUSAU WINDOWS

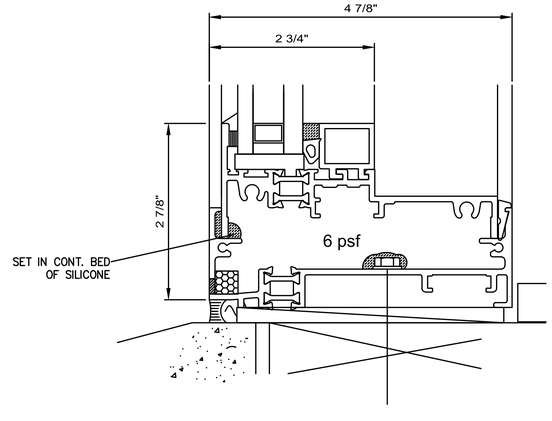

8 A-304 TYP. WINDOW SILL DETAIL W/ INSULATED PANEL
NTS – DETAILS PROVIDED BY WAUSAU WINDOWS

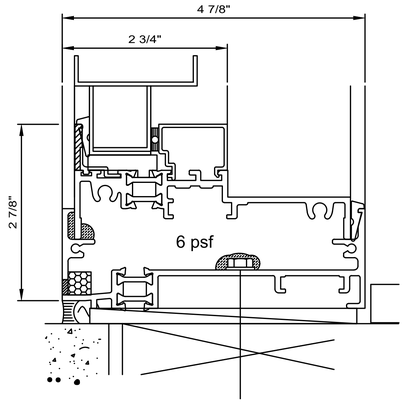

9 A-304 TYP. LOUVER INSERT IN WINDOW CHANNEL
NTS – DETAILS PROVIDED BY WAUSAU WINDOWS

Revisions:	Date:

CONSULTANT

ARCHITECT/ENGINEER OF RECORD
WEST POINT ENGINEERS LLC
(502) 890-2210 • WESTPOINTENGINEERS.COM
1941 BISHOP LN. STE. 400 • LOUISVILLE KY 40218

STAMP
14 JUN 2023
ALABAMA LICENSED No. 39893 PROFESSIONAL ENGINEER BLAKE VANDAGRIFF

BIRMINGHAM VA MEDICAL CENTER

VA U.S. Department of Veterans Affairs

Drawing Title: WINDOW SECTIONS DETAILS

Approved: Project Director

Phase: BID DOCUMENTS FOR CONSTRUCTION

FULLY SPRINKLERED

Project Title: REPLACE WINDOWS PHASE 3

Location: BIRMINGHAM VA MEDICAL CENTER, 700 S. 19TH STREET, BIRMINGHAM, AL 35233

Issue Date: 07-14-2023 | Checked: BVG | Drawn: SAB

Project Number: 521-22-119

Building Number: 1

Drawing Number: A-304

VA FORM 08 - 6231

ROOF ACCESS DOOR

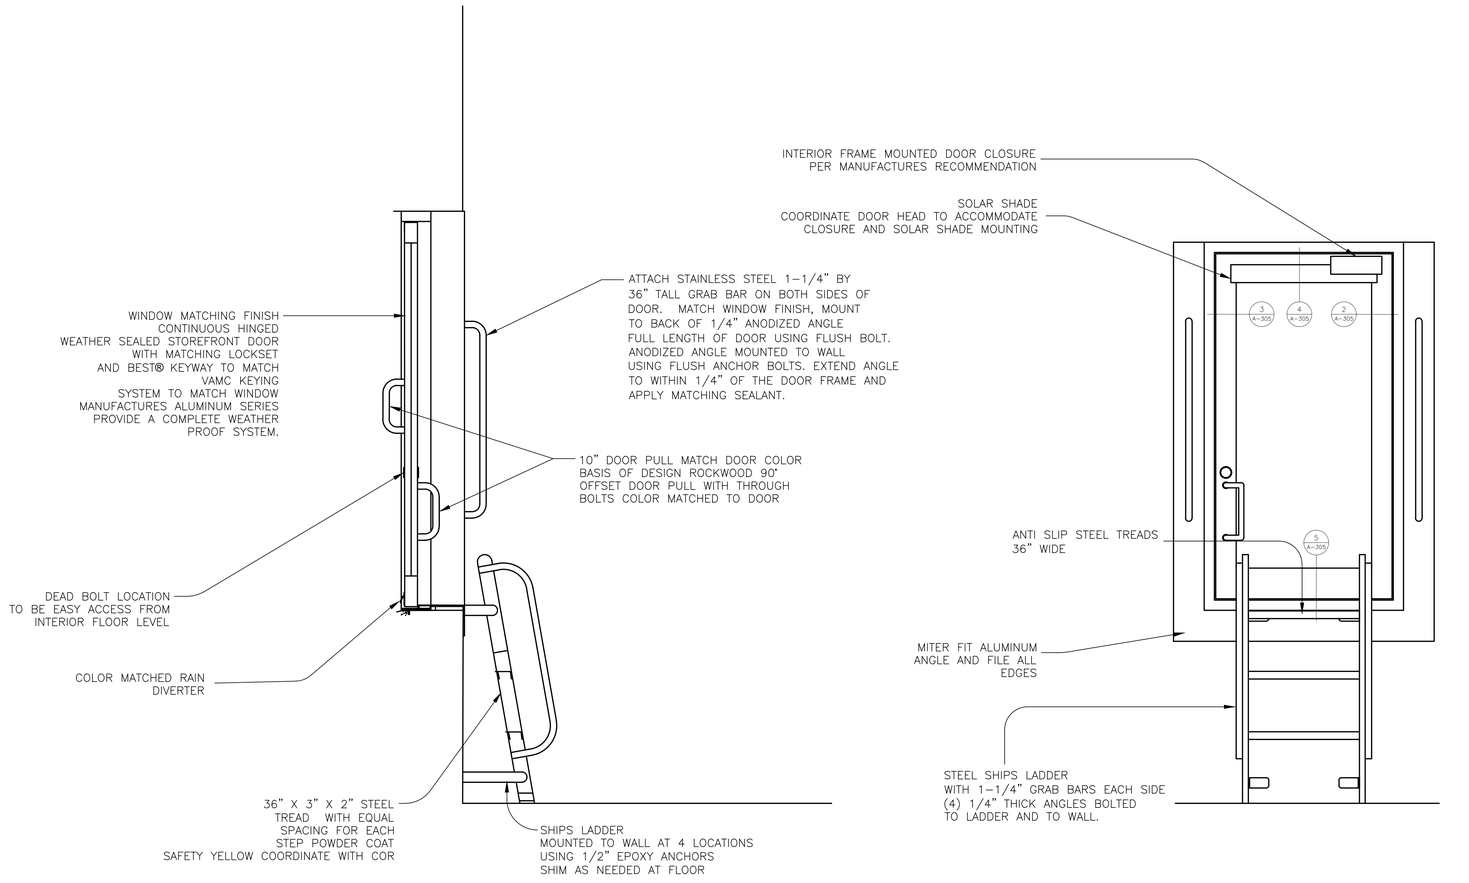

1 A-305 WINDOW STOREFRONT DETAIL
NTS – LOCATED IN ROOM 3336

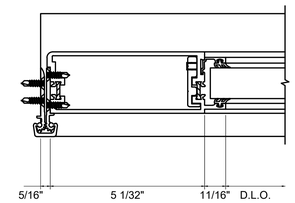

2 A-305 D502 – STILE HINGE SIDE DETAIL
NTS–DETAILS PROVIDED BY WAUSAU WINDOWS

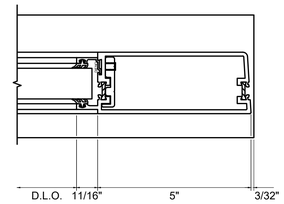

3 A-305 D503 – STILE DETAIL
NTS–DETAILS PROVIDED BY WAUSAU WINDOWS

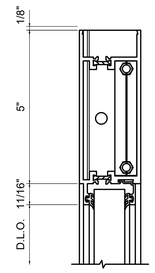

4 A-305 D–502 TOP RAIL DETAIL
NTS–DETAILS PROVIDED BY WAUSAU WINDOWS

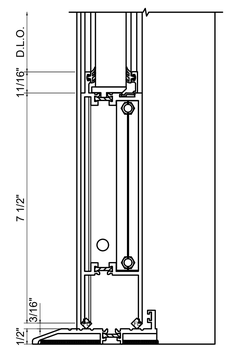

5 A-305 D–502 BOTTOM RAIL DETAIL
NTS–DETAILS PROVIDED BY WAUSAU WINDOWS

GENERAL NOTES

REMOVE EXISTING CAULKING FLUSH WITH EXISTING BUILDING SURFACES.

A. ADJUST CEILING SYSTEM ABOVE LADDER FOR HEAD CLEARANCE. COORDINATE WITH COR.

B. WORK WILL BE PREFORMED OUT OF PHASE AND MUST COMPLETE PRIOR TO ANY PHASES STARTING IN THIS ROOF AREA. THIS DOOR WILL ACT AS THE MAIN EGRESS PATH FOR CONSTRUCTION WORKERS.

C. 1HOUR HARD WALL ICRA CONTAINMENT WILL BE NEEDED WHILE WORK PROGRESSES OUT OF PHASE.

D. ROOF PROTECTION WILL BE NEEDED WHILE DOOR INSTALLATION TAKES PLACE OUT OF PHASE

E. THIS WORK SHALL TAKE PLACE AFTER NORMAL HOSPITAL WORKING HOURS.

Revisions:	Date:

CONSULTANT

ARCHITECT/ENGINEER OF RECORD
WEST POINT ENGINEERS LLC
(502) 890-2210 • WESTPOINTENGINEERS.COM
1941 BISHOP LN. STE. 400 • LOUISVILLE KY 40218

STAMP
14 July 2023
ALABAMA LICENSED No. 39893 PROFESSIONAL ENGINEER BLAKE VAN GAMBERG

BIRMINGHAM VA MEDICAL CENTER

VA U.S. Department of Veterans Affairs

Drawing Title: ROOF ACCESS DOOR / LADDER DETAILS	Phase: BID DOCUMENTS FOR CONSTRUCTION	Project Title: REPLACE WINDOWS PHASE 3	Project Number: 521-22-119
			Building Number: 1
Approved: Project Director	FULLY SPRINKLERED	Location: BIRMINGHAM VA MEDICAL CENTER, 700 S. 19TH STREET, BIRMINGHAM, AL 35233	Drawing Number: A-305
		Issue Date: 07-14-2023 / Checked: BVG / Drawn: SAB	

VA FORM 08 - 6231

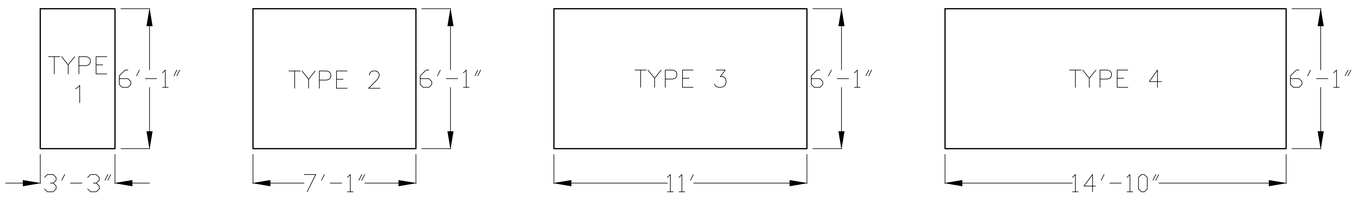

1 A-306 WINDOW TYPES ALL FLOORS
NTS – CONTRACTOR TO FIELD VARIFY ALL WINDOWS PRIOR TO ORDERING

WINDOW TYPE	HEIGHT	WIDTH	PIVOT TYPE	FINISH	GLAZING	FRAME MATERIAL	NOTES
W1	6'-1"	3'-3"	FIXED	ANODIZED	INSULATED	ALUMINUM	SEE BELOW
W2	6'-1"	3'-3"	FIXED	ANODIZED	INSULATED	ALUMINUM	SEE BELOW
W3	6'-1"	3'-3"	FIXED	ANODIZED	PANEL	ALUMINUM	SEE BELOW
W4	6'-1"	3'-3"	FIXED	ANODIZED	PANEL	ALUMINUM	SEE BELOW
W5	6'-1"	3'-3"	FIXED	ANODIZED	INSULATED	ALUMINUM	SEE BELOW
W6	6'-1"	3'-3"	FIXED	ANODIZED	INSULATED	ALUMINUM	SEE BELOW
W7	6'-1"	3'-3"	FIXED	ANODIZED	INSULATED	ALUMINUM	SEE BELOW
W8	6'-1"	3'-3"	FIXED	ANODIZED	INSULATED	ALUMINUM	SEE BELOW
W9	6'-1"	3'-3"	FIXED	ANODIZED	PANEL	ALUMINUM	SEE BELOW

NOTES:
- BASIS OF DESIGN IS WAUSAU WINDOWS
- WINDOWS SCHEDULE DEPICTS WINDOW PROPERTIES. ORIENTATION AND SIZING SHOULD BE ADJUSTED TO MATCH EXISTING. ALL WINDOW UNITS TO HAVE FACTORY FITTED SUBSILLS, JAMB RECEIVERS AND HEAD RECEIVERS SEE TYPICAL WINDOW DETAILS ON A304.
- THE NEW WINDOW CONFIGURATIONS SHALL MATCH THE EXISTING WINDOW CONFIGURATIONS WITH NO SURFACE MOUNTED PANELS APPLIED TO THE FACE OF THE WINDOW SYSTEM.
- ALUMINUM FINISH, VISION GLASS AND SPANDREL GLASS TO MATCH EXISTING PHASE 2 WINDOWS.

WINDOW TYPE DESCRIPTION

W1 – FACTORY–GLAZED VISION GLASS FIXED UNIT MOUNTED TO SUBSILLS FROM THE INSIDE, WHEN POSSIBLE, MAY BE MOUNTED FROM THE EXTERIOR.

W2 – FACTORY–GLAZED SPANDREL GLASS INSULATED FIXED UNIT MOUNTED TO SUBSILLS FROM THE INSIDE, WHEN POSSIBLE, MAY BE MOUNTED FROM THE EXTERIOR.

W3 – FIELD–INSTALLED INSULATED PANEL COLOR MATCHED TO THE WINDOW FINISH. MOUNTED TO SUBSILLS SYSTEM FROM THE INSIDE WHEN POSSIBLE MAY BE MOUNTED FROM THE EXTERIOR.

W4 – FIELD–INSTALLED FULL LOUVER INSERT MAY REQUIRE A FIELD–TRIMMED INSULATED ALUMINUM INNER PANEL. FIT EXISTING DUCT WORK TO MATCH EXISTING. MOUNT FROM THE EXTERIOR.

W5 – FACTORY GLAZED VISION GLASS FIXED UNIT MOUNTED TO SUBSILLS. HORIZONTAL FRAMING HAS A FIELD–INSTALLED INSULATED ALUMINUM PANEL.

W6 – FACTORY–INSTALLED SPANDREL GLASS INSULATED FIXED UNIT MOUNTED TO SUBSILLS. HORIZONTAL FRAMING HAS A FIELD–INSTALLED INSULATED ALUMINUM PANEL.

W7 – FACTORY–INSTALLED SPANDREL GLASS INSULATED FIXED UNIT MOUNTED TO SUBSILLS. HORIZONTAL FRAMING HAS A FIELD–INSTALLED INSULATED ALUMINUM PANEL, AND THE EXISTING LOUVER IS FIELD INSTALLED IN THE PANEL. LOUVER TO BE PAINTED TO MATCH WINDOWS.

W8 – FACTORY–GLAZED VISION GLASS FIXED UNITS MOUNTED TO SUBSILLS. SYSTEM TO BE INSTALLED FROM THE INTERIOR WHEN POSSIBLE. NEW WINDOW TO MATCH THE EXISTING WINDOW LAYOUT.

W9 – FIELD–INSTALLED LOUVER AND FACTORY–INSTALLED SPANDREL GLASS COMBINATION MAY REQUIRE AN ALUMINUM INSULATED PANEL BEHIND THE LOUVER. ATTACH TO EXISTING DUCTWORK. THIS UNIT WILL BE INSTALLED FROM THE EXTERIOR. MATCH EXISTING WINDOW LAYOUT.

2 A-306 WINDOW SCHEDULE
NTS

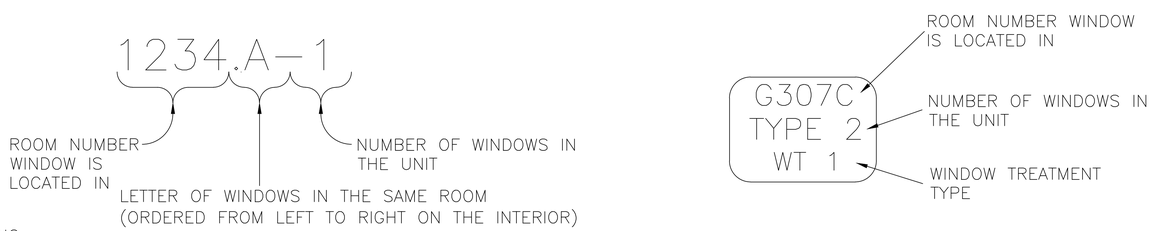

3 A-306 WINDOW NAMING
NTS

WINDOW TREATMENT #	DESCRIPTION
WT–1	SOLAR
WT–2	BLACK OUT
WT–NONE	NONE

NOTES:
- BASIS OF DESIGN IS INSOLROLL
- NO WINDOW TREATMENT AT SPANDREL GLASS LOCATIONS, MECHANICAL ROOMS, OR AS NOTED.
- NO WINDOW TREATMENT WHERE WALLS FULLY BLOCK THE WINDOW
- CONTRACTOR TO PROVIDE BEAD CHAIN LOCATION DRAWING FOR APPROVAL.

4 A-306 WINDOW TREATMENT SCHEDULE
NTS

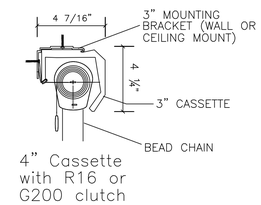

NOTES:
1. MAXIMUM CLUTCH LIFT CAPACITY FOR 4" CASSETTE = 24LBS.
2. SHADE ROLL DIAMETER VARIES DEPENDING UPON SHADE HEIGHT, FABRIC, AND ROLLER TUBE SPECIFIED.
3. ALL CLUTCH OPERATED SHADES MUST HAVE CHILD SAFE METAL SELECT OR UNIVERSAL LOCKING CHAIN GUIDE.TENSION DEVICE COMPLIANT WITH AMERICAN NATIONAL STANDARD FOR SAFETY OF CORDED WINDOW COVERING PRODUCTS (ANSI/WCMA A100.1–2018).

5 A-306 WT–1 – SOLAR SHADE
NTS

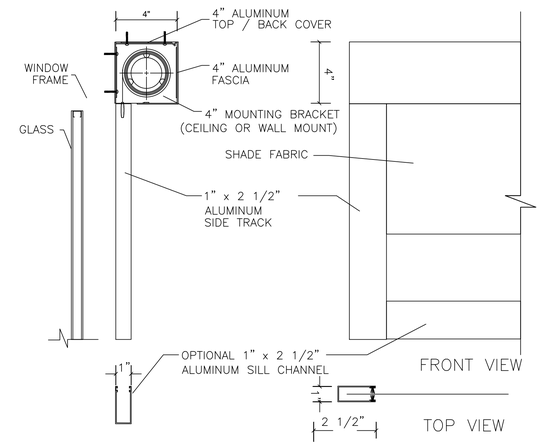

NOTES:
1. SHADE ROLL DIAMETER VARIES DEPENDING UPON SHADE HEIGHT AND FABRIC AND ROLLER TUBE SPECIFIED.
2. ALL CLUTCH OPERATED SHADES MUST HAVE CHILD SAFE METAL SELECT OR UNIVERSAL LOCKING CHAIN GUIDE.TENSION DEVICE COMPLIANT WITH AMERICAN NATIONAL STANDARD FOR SAFETY OF CORDED WINDOW COVERING PRODUCTS (ANSI/WCMA A100.1–2018).

6 A-306 WT–2 – BLACK OUT SHADE
NTS

Revisions:	Date:

CONSULTANT

ARCHITECT/ENGINEER OF RECORD
WEST POINT ENGINEERS LLC
(502) 890-2210 • WESTPOINTENGINEERS.COM
1941 BISHOP LN. STE. 400 • LOUISVILLE KY 40218

STAMP
14 July 2023
ALABAMA LICENSED No. 39893 PROFESSIONAL ENGINEER BRIAN VAN GANSBEKE

BIRMINGHAM VA MEDICAL CENTER

VA U.S. Department of Veterans Affairs

Drawing Title	Phase	Project Title	Project Number
WINDOW SCHEDULE	BID DOCUMENTS FOR CONSTRUCTION	REPLACE WINDOWS PHASE 3	521-22-119
Approved: Project Director	FULLY SPRINKLERED	Location: BIRMINGHAM VA MEDICAL CENTER, 700 S. 19TH STREET, BIRMINGHAM, AL 35233	Building Number: 1
		Issue Date: 07-14-2023 / Checked: BVG / Drawn: SAB	Drawing Number: A-306