ATTACHMENT III

AOC MAP

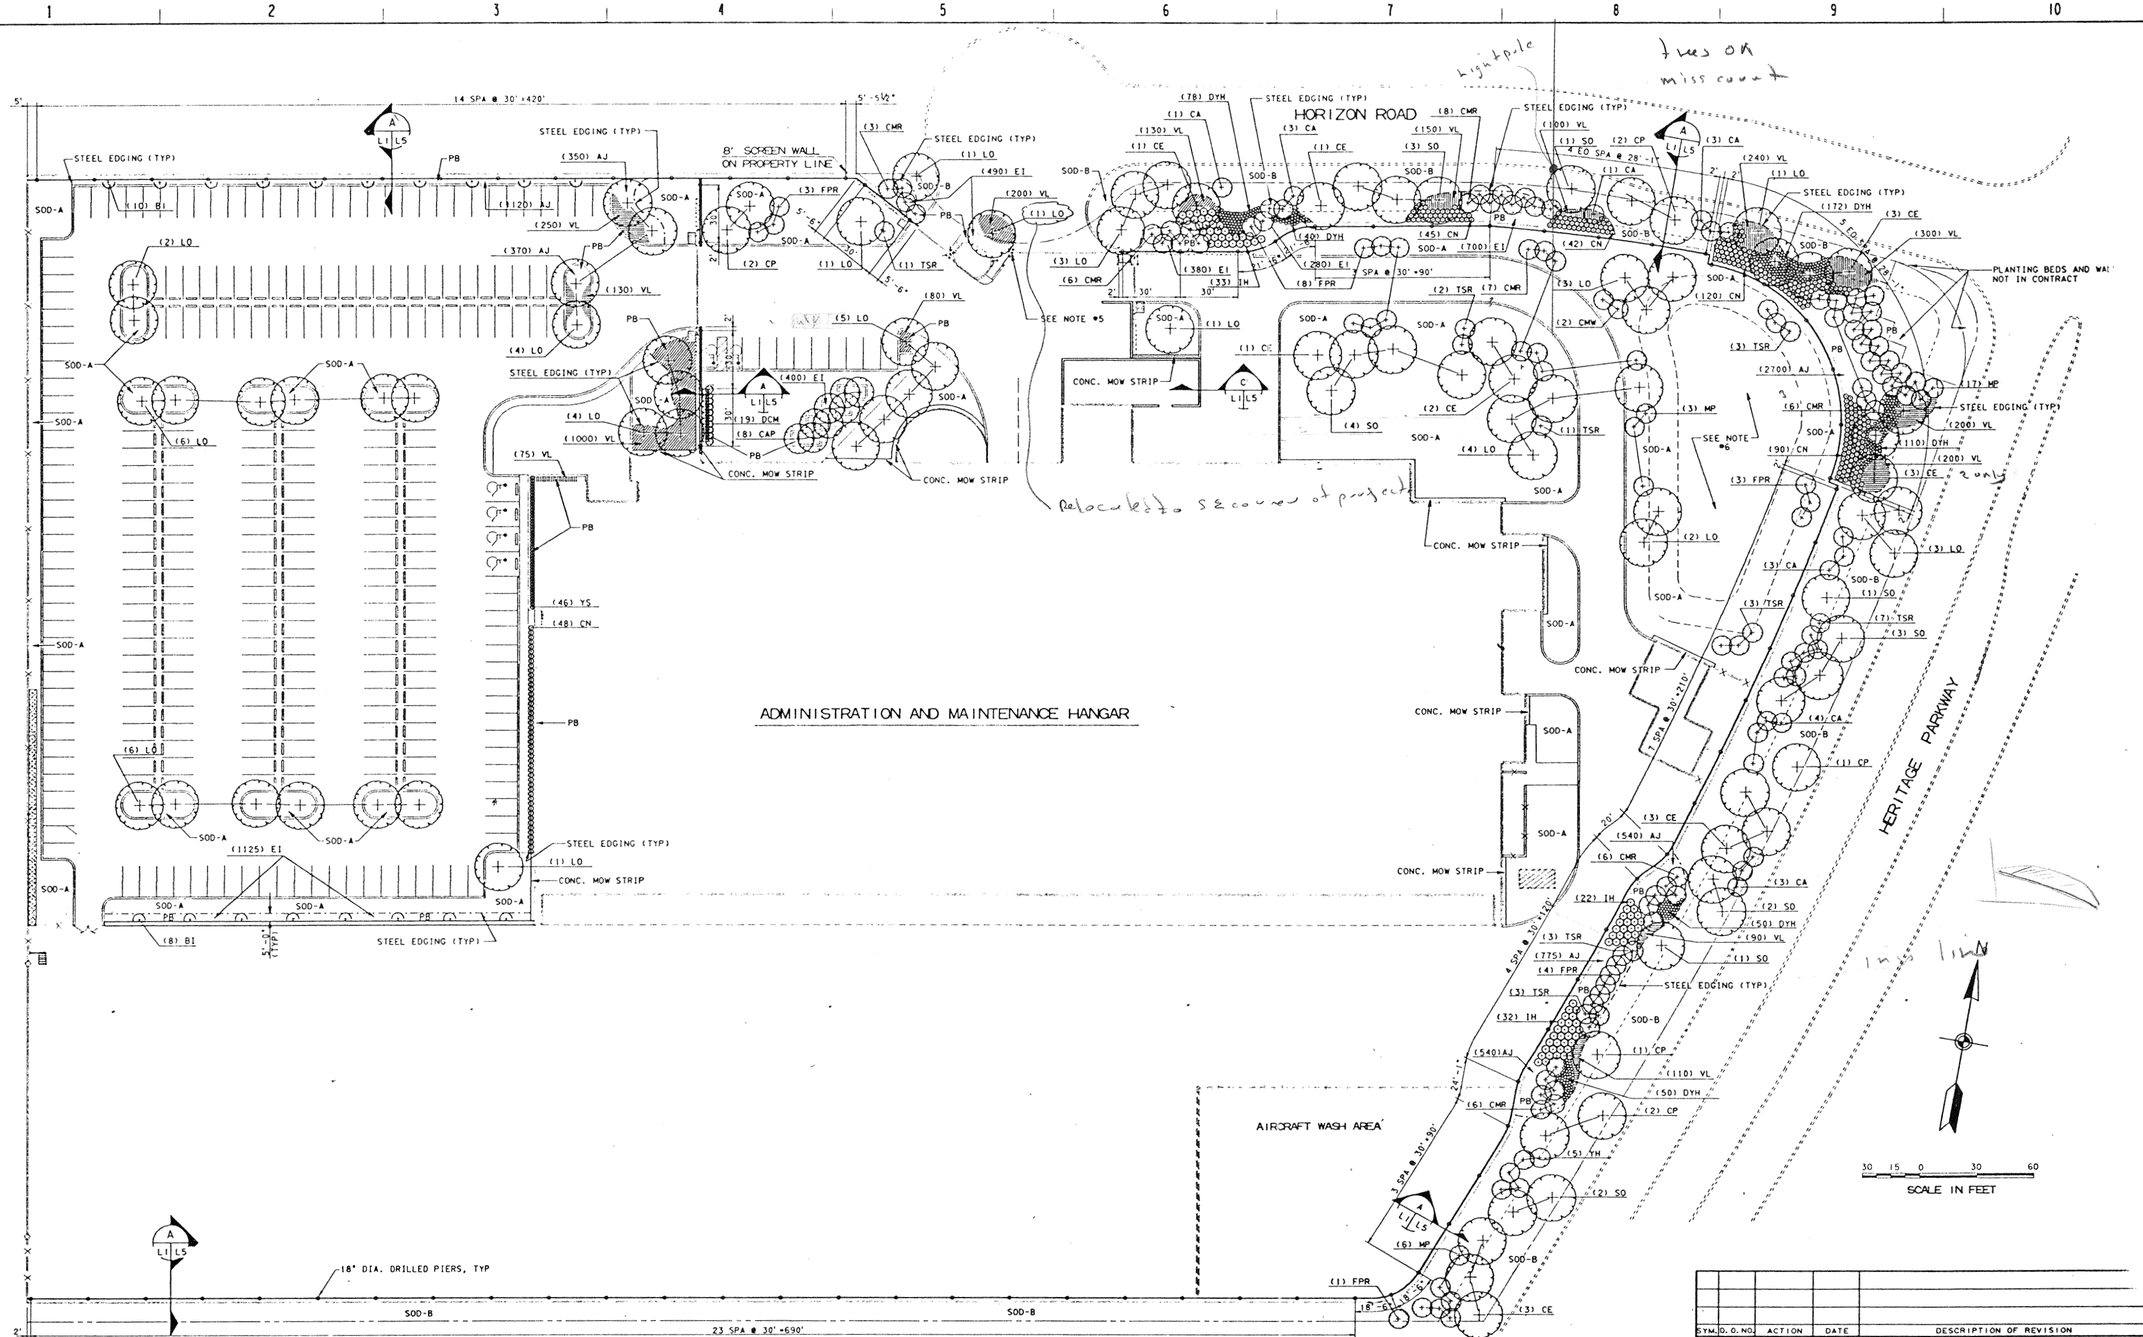

LANDSCAPE PLAN

SCALE: 1"=30'-0"

NOTE:

1. REFER TO DRAWING L3 FOR PLANT LIST AND GENERAL NOTES.
2. REFER TO DRAWING L3 FOR PLANTING DETAILS.
3. REFER TO DRAWING C2 FOR SCREEN WALL LAYOUT.
4. REFER TO DRAWING L5 FOR SCREEN WALL DETAILS.
5. MINIMUM HEIGHT TO LOWEST LIMBS TO BE 6'-0" ON LIVE LIVE OAK AT GUARD HOUSE.
6. ALL DISTURBED AREAS ARE TO BE SODDED AS NOTED EXCEPT THE BOTTOM OF THE AFFF HOLDING RESERVOIR.
7. WALL SUPPORTING PIERS ARE DESIGNATED THUS: PIER DIMENSIONS ARE MEASURED ALONG LENGTH OF WALL.

SYM.	D. O. NO.	ACTION	DATE	DESCRIPTION OF REVISION

CARTER & BURGESS, INC.
ENGINEERS · PLANNERS · SURVEYORS
1100 MACON STREET · FORT WORTH, TEXAS 76102
FORT WORTH · HOUSTON · DALLAS, TEXAS
FORT MYERS, FLORIDA

U.S. ARMY ENGINEER DISTRICT, FORT WORTH
CORPS OF ENGINEERS
FORT WORTH, TEXAS

DESIGNED BY: JLH
DRAWN BY: JLH
CHECKED BY: TBB

FORT WORTH, TEXAS
AIRCRAFT MAINTENANCE HANGAR
ALLIANCE AIRPORT

LANDSCAPE PLAN

SUBMITTED BY: DJY
ENGINEER:

SOL. NO. DACW63-92-B-0063 DATED: MAR 1992
CONTR. NO. DACW63-92-C-0079 SEQUENCE NO. 23
DRAWING NUMBER: L1 OF 5

CONTR. NO. DACW63-92-C-0079

890157LS.DGN