Revisions:	Date:
35% SCHEMATIC DESIGN SUBMISSION	5.17.21
65% DESIGN DEVELOPMENT SUBMISSION	6.15.21
65% DESIGN DEVELOPMENT RESUBMISSION	8.25.21
95% CONSTRUCTION DOCUMENTS	6.23.22
95% CONSTRUCTION DOCUMENTS RESUBMISSION	6.6.23

CONSULTANT

IMEG
15 SUNNEN DR SUITE 104
SAINT LOUIS, MO 63143
314.645.1132 FAX: 314.645.1173
www.imegcorp.com **# 17002665.02**

ARCHITECT/ENGINEER OF RECORD

Romanyk Consulting
Focusing on what matters
Romanyk Consulting Corp. www.romanykconsulting.com
3308 Preston Road, Suite 350-164, Plano, Texas 75093

STAMP

LICENSED PROFESSIONAL ENGINEER
LINNEA K. SHAW
062-074963
STATE OF ILLINOIS

Office of Construction and Facilities Management

VA U.S. Department of Veterans Affairs

Drawing Title
SITE PLAN - SOUTHWEST POND

Approved:

Phase
FINAL BID DOCUMENTS

Sprinklered
FULLY SPRINKLERED

Project Title
EHRM INFRASTRUCTURE UPGRADES - MILWAUKEE, WI

Location
5000 W. NATIONAL AVENUE MILWAUKEE, WI

Issue Date SEPTEMBER 5, 2025 | **Checked** RJJ | **Drawn** LKS

Project Number 695-21-700

Building Number

Drawing Number 100-CS104 of

Graphic Scale : 1" = 20'
Graphic Scale : 1/16" = 1'-0"
Graphic Scale : 1/8" = 1'-0"
Graphic Scale : 3/32" = 1'-0"
Graphic Scale : 1/4" = 1'-0"
Graphic Scale : 3/16" = 1'-0"
Graphic Scale : 1/2" = 1'-0"
Graphic Scale : 3/4" = 1'-0"
Graphic Scale : 1" = 1'-0"
Graphic Scale : 1 1/2" = 1'-0"

VA FORM 08 - 6231

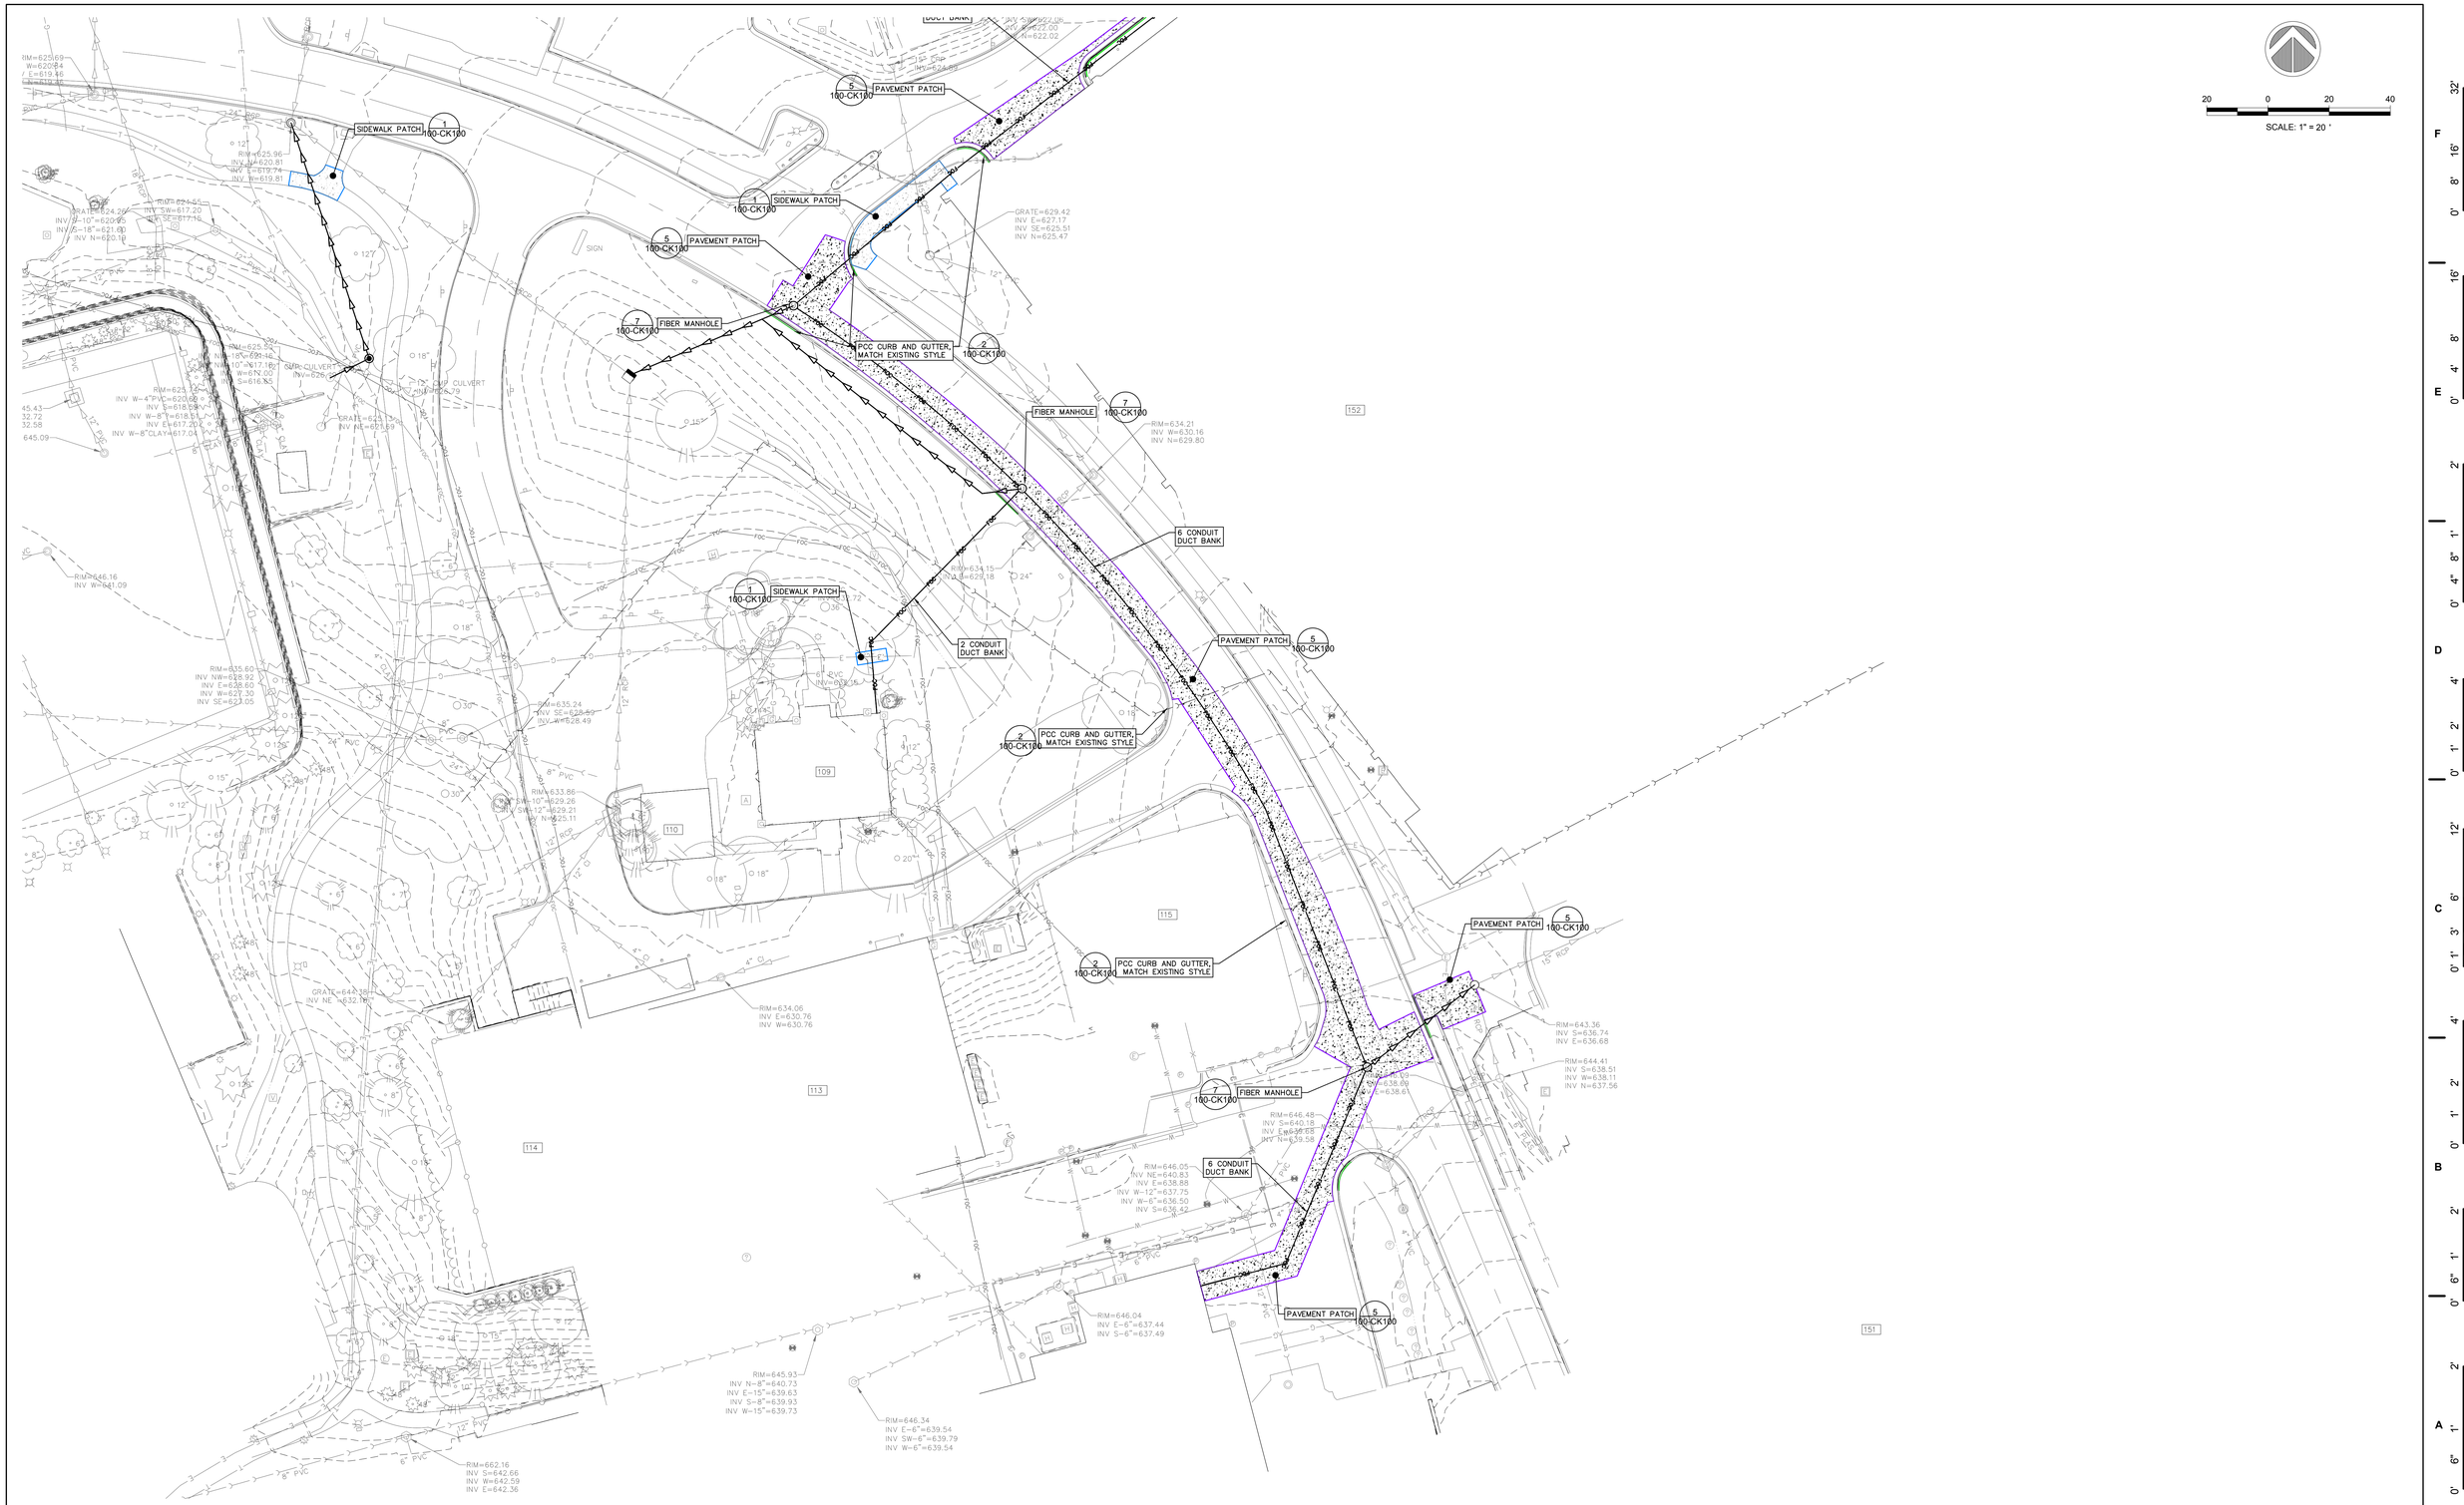

35% SCHEMATIC DESIGN SUBMISSION	5.17.21
65% DESIGN DEVELOPMENT SUBMISSION	6.15.21
65% DESIGN DEVELOPMENT RESUBMISSION	8.25.21
95% CONSTRUCTION DOCUMENTS	6.23.22
95% CONSTRUCTION DOCUMENTS RESUBMISSION	6.6.23
Revisions:	Date:

CONSULTANT

IMEG
15 SUNNEN DR SUITE 104
SAINT LOUIS, MO 63143
314.645.1132 FAX: 314,645,1173
www.imegcorp.com **# 17002665.02**

ARCHITECT/ENGINEER OF RECORD

Romanyk Consulting
Focusing on what matters
Romanyk Consulting Corp. www.romanykconsulting.com
3308 Preston Road, Suite 350-164, Plano, Texas 75093

STAMP

LICENSED PROFESSIONAL ENGINEER
LINNEA K. SHAW
062-074863
OF ILLINOIS

Office of Construction and Facilities Management

VA U.S. Department of Veterans Affairs

Drawing Title SITE PLAN - BLDGS 109 & 152

Approved:

Phase FINAL BID DOCUMENTS

Sprinklered FULLY SPRINKLERED

Project Title EHRM INFRASTRUCTURE UPGRADES - MILWAUKEE, WI

Location 5000 W. NATIONAL AVENUE MILWAUKEE, WI

Issue Date SEPTEMBER 5, 2025 | **Checked** RJJ | **Drawn** LKS

Project Number 695-21-700

Building Number

Drawing Number 100-CS105 of

VA FORM 08 - 6231

Graphic Scale : 1" = 1'-0"
Graphic Scale : 3/16" = 1'-0"
Graphic Scale : 1/8" = 1'-0"
Graphic Scale : 3/32" = 1'-0"
Graphic Scale : 1/4" = 1'-0"
Graphic Scale : 1/2" = 1'-0"
Graphic Scale : 3/4" = 1'-0"

Revisions:	Date:
35% SCHEMATIC DESIGN SUBMISSION	5.17.21
65% DESIGN DEVELOPMENT SUBMISSION	6.15.21
65% DESIGN DEVELOPMENT RESUBMISSION	8.25.21
95% CONSTRUCTION DOCUMENTS	6.23.22
95% CONSTRUCTION DOCUMENTS RESUBMISSION	6.6.23

CONSULTANT

IMEG
15 SUNNEN DR SUITE 104
SAINT LOUIS, MO 63143
314.645.1132 FAX: 314.645.1173
www.imegcorp.com **# 17002685.02**

ARCHITECT/ENGINEER OF RECORD

Romanyk Consulting
Focusing on what matters
Romanyk Consulting Corp. www.romanykconsulting.com
3308 Preston Road, Suite 350-164, Plano, Texas 75093

STAMP

LICENSED PROFESSIONAL ENGINEER
LINNEA K. SHAW
062-074863
OF ILLINOIS

Office of Construction and Facilities Management
VA | U.S. Department of Veterans Affairs

Drawing Title SITE PLAN - BLDGS 124 & 70
Approved:
Phase FINAL BID DOCUMENTS
Sprinklered FULLY SPRINKLERED
Project Title EHRM INFRASTRUCTURE UPGRADES - MILWAUKEE, WI
Location 5000 W. NATIONAL AVENUE MILWAUKEE, WI
Issue Date SEPTEMBER 5, 2025 | **Checked** RJJ | **Drawn** LKS
Project Number 695-21-700
Building Number
Drawing Number 100-CS106 of

VA FORM 08 - 6231

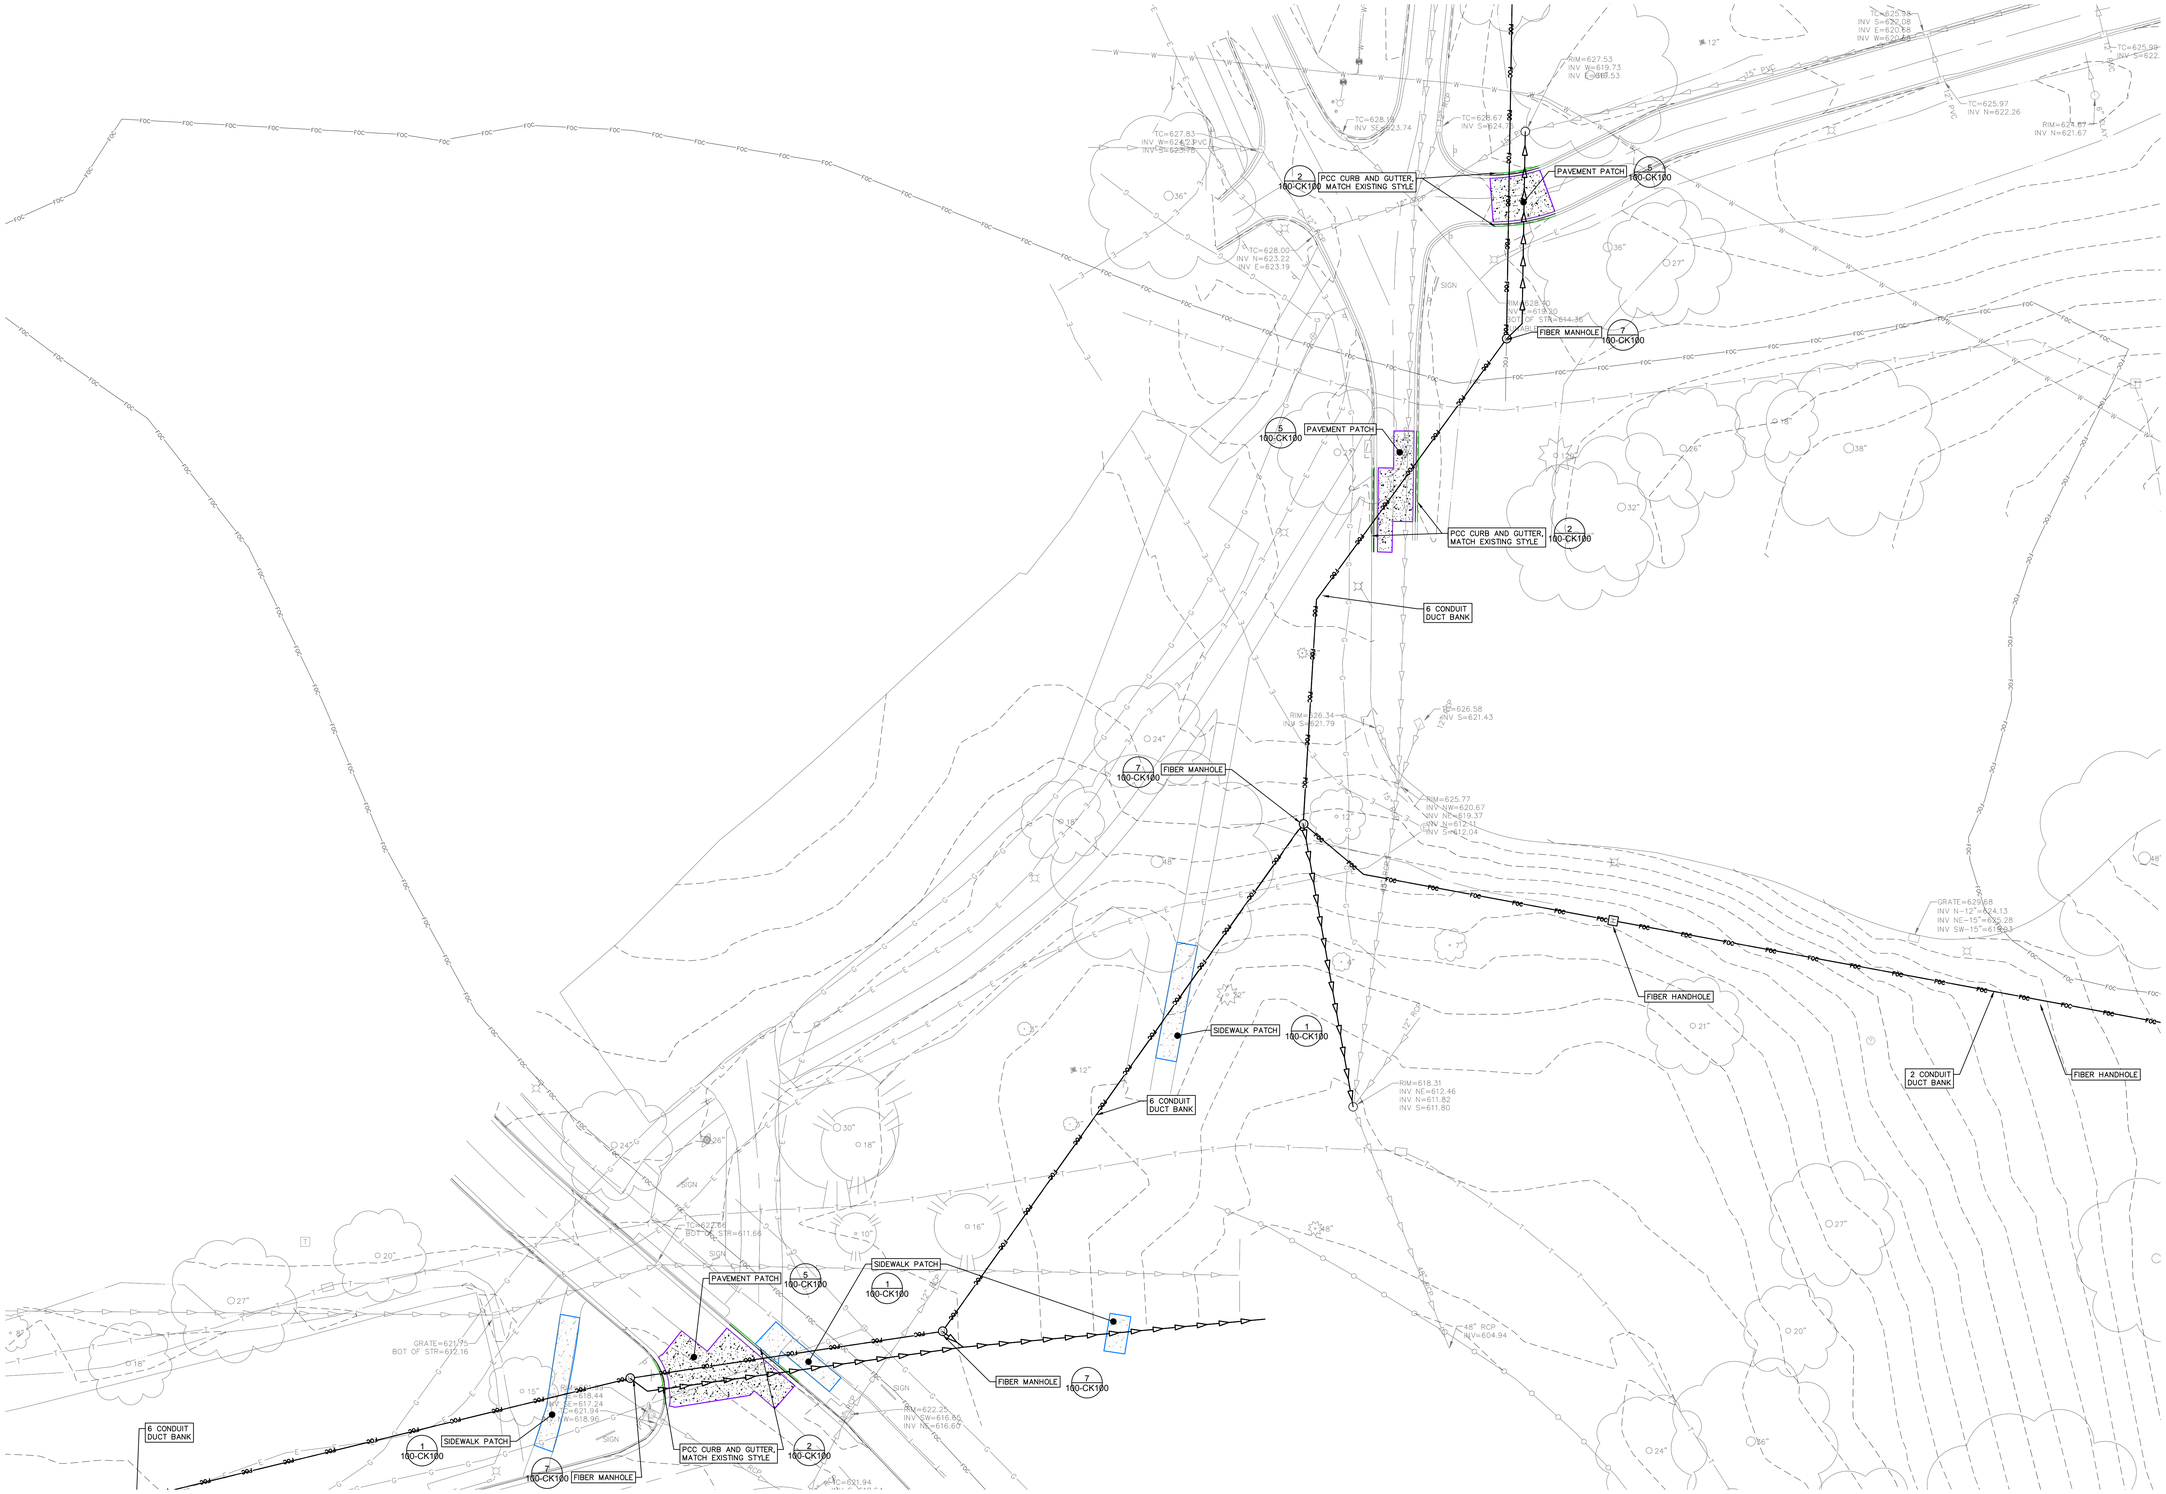

35% SCHEMATIC DESIGN SUBMISSION	5.17.21
65% DESIGN DEVELOPMENT SUBMISSION	6.15.21
65% DESIGN DEVELOPMENT RESUBMISSION	8.25.21
95% CONSTRUCTION DOCUMENTS	6.23.22
95% CONSTRUCTION DOCUMENTS RESUBMISSION	6.6.23
Revisions:	Date:

CONSULTANT

IMEG
15 SUNNEN DR SUITE 104
SAINT LOUIS, MO 63143
314.645.1132 FAX: 314.645.1173
www.imegcorp.com # 17002665.02

ARCHITECT/ENGINEER OF RECORD

Romanyk Consulting
Focusing on what matters
Romanyk Consulting Corp. www.romanykconsulting.com
3308 Preston Road, Suite 350-164, Plano, Texas 75093

STAMP

LICENSED PROFESSIONAL ENGINEER
LINNEA K. SHAW
062-074963
ILLINOIS

Office of Construction and Facilities Management

VA U.S. Department of Veterans Affairs

Drawing Title: SITE PLAN - EAST POND	Phase: FINAL BID DOCUMENTS	Project Title: EHRM INFRASTRUCTURE UPGRADES - MILWAUKEE, WI	Project Number: 695-21-700
Approved:	Sprinklered: FULLY SPRINKLERED	Location: 5000 W. NATIONAL AVENUE MILWAUKEE, WI	Building Number
		Issue Date: SEPTEMBER 5, 2025 / Checked: RJJ / Drawn: LKS	Drawing Number: 100-CS107 of

VA FORM 08 - 6231

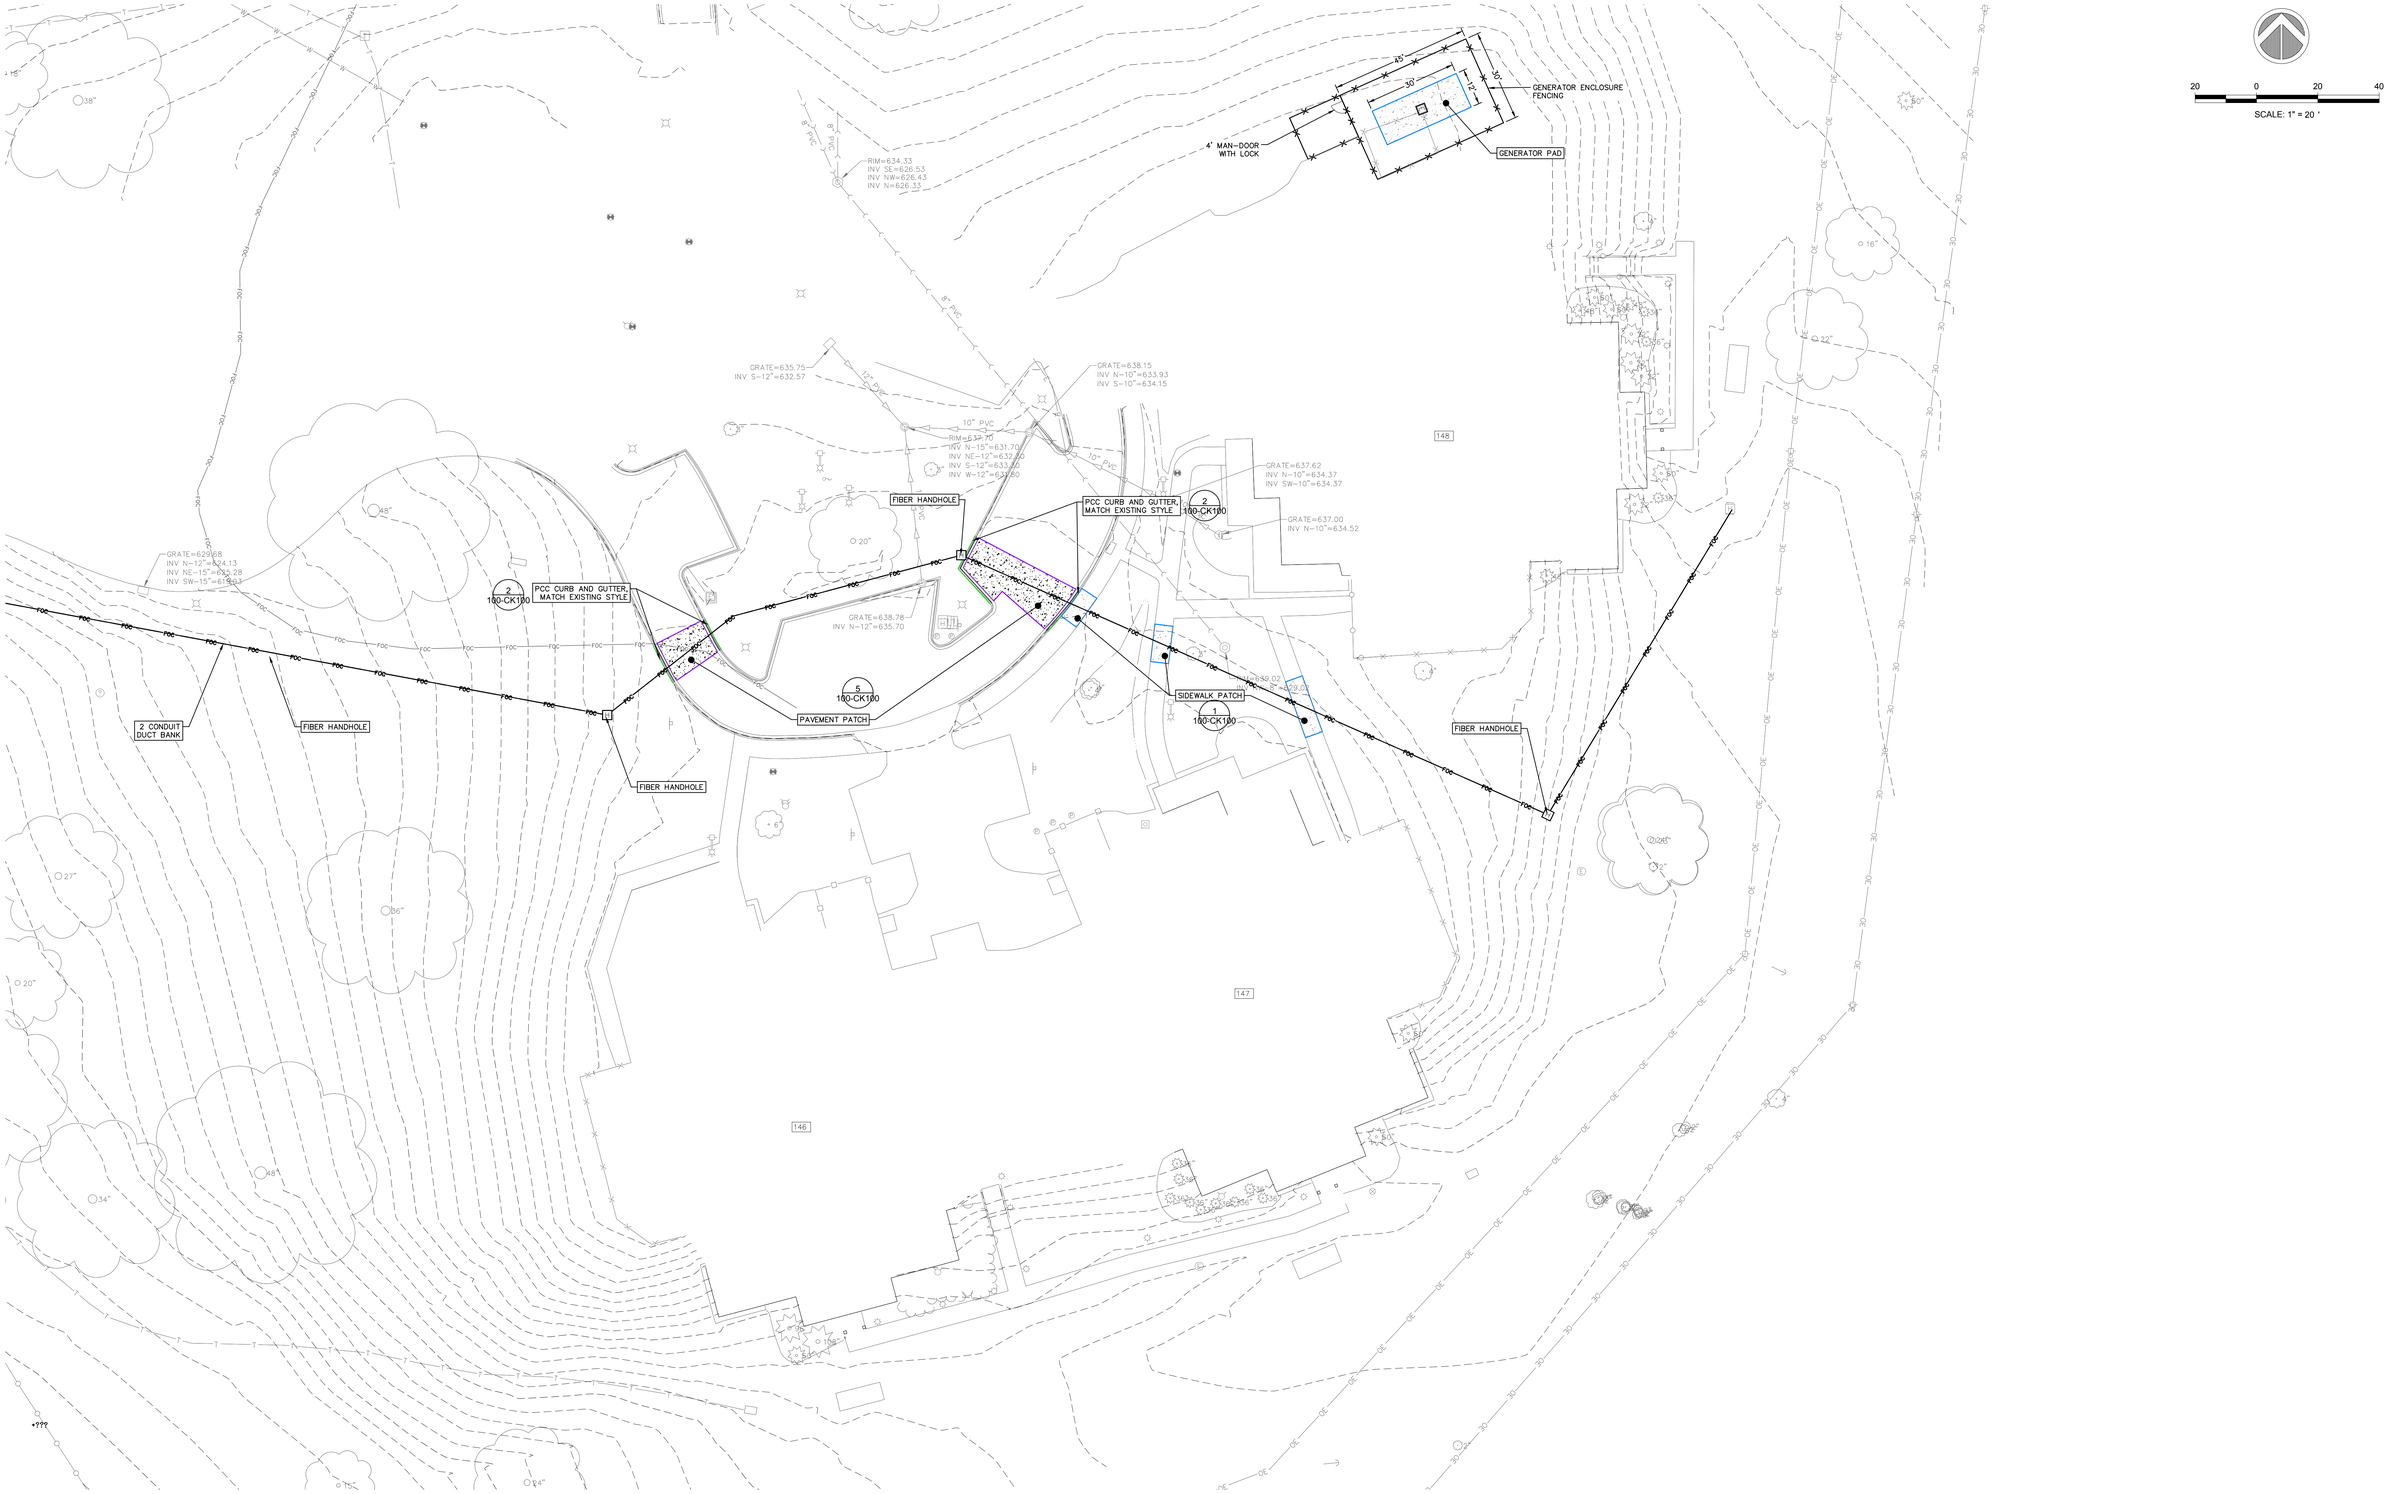

35% SCHEMATIC DESIGN SUBMISSION	5.17.21
65% DESIGN DEVELOPMENT SUBMISSION	6.15.21
65% DESIGN DEVELOPMENT RESUBMISSION	8.25.21
95% CONSTRUCTION DOCUMENTS	6.23.22
95% CONSTRUCTION DOCUMENTS RESUBMISSION	6.6.23
Revisions:	Date:

CONSULTANT

IMEG
15 SUNNEN DR SUITE 104
SAINT LOUIS, MO 63143
314.645.1132 FAX: 314.645.1173
www.imegcorp.com **# 17002665.02**

ARCHITECT/ENGINEER OF RECORD

Romanyk Consulting
Focusing on what matters
Romanyk Consulting Corp. www.romanykconsulting.com
3308 Preston Road, Suite 350-164, Plano, Texas 75093

STAMP

LICENSED PROFESSIONAL ENGINEER
LINNEA K. SHAW
062-074863
STATE OF ILLINOIS

Office of Construction and Facilities Management
VA U.S. Department of Veterans Affairs

Drawing Title: SITE PLAN - 146, 147 & 148
Approved:
Phase: FINAL BID DOCUMENTS
Sprinklered: FULLY SPRINKLERED
Project Title: EHRM INFRASTRUCTURE UPGRADES - MILWAUKEE, WI
Location: 5000 W. NATIONAL AVENUE MILWAUKEE, WI
Issue Date: SEPTEMBER 5, 2025
Checked: RJJ
Drawn: LKS
Project Number: 695-21-700
Building Number:
Drawing Number: 100-CS108
of

VA FORM 08 - 6231

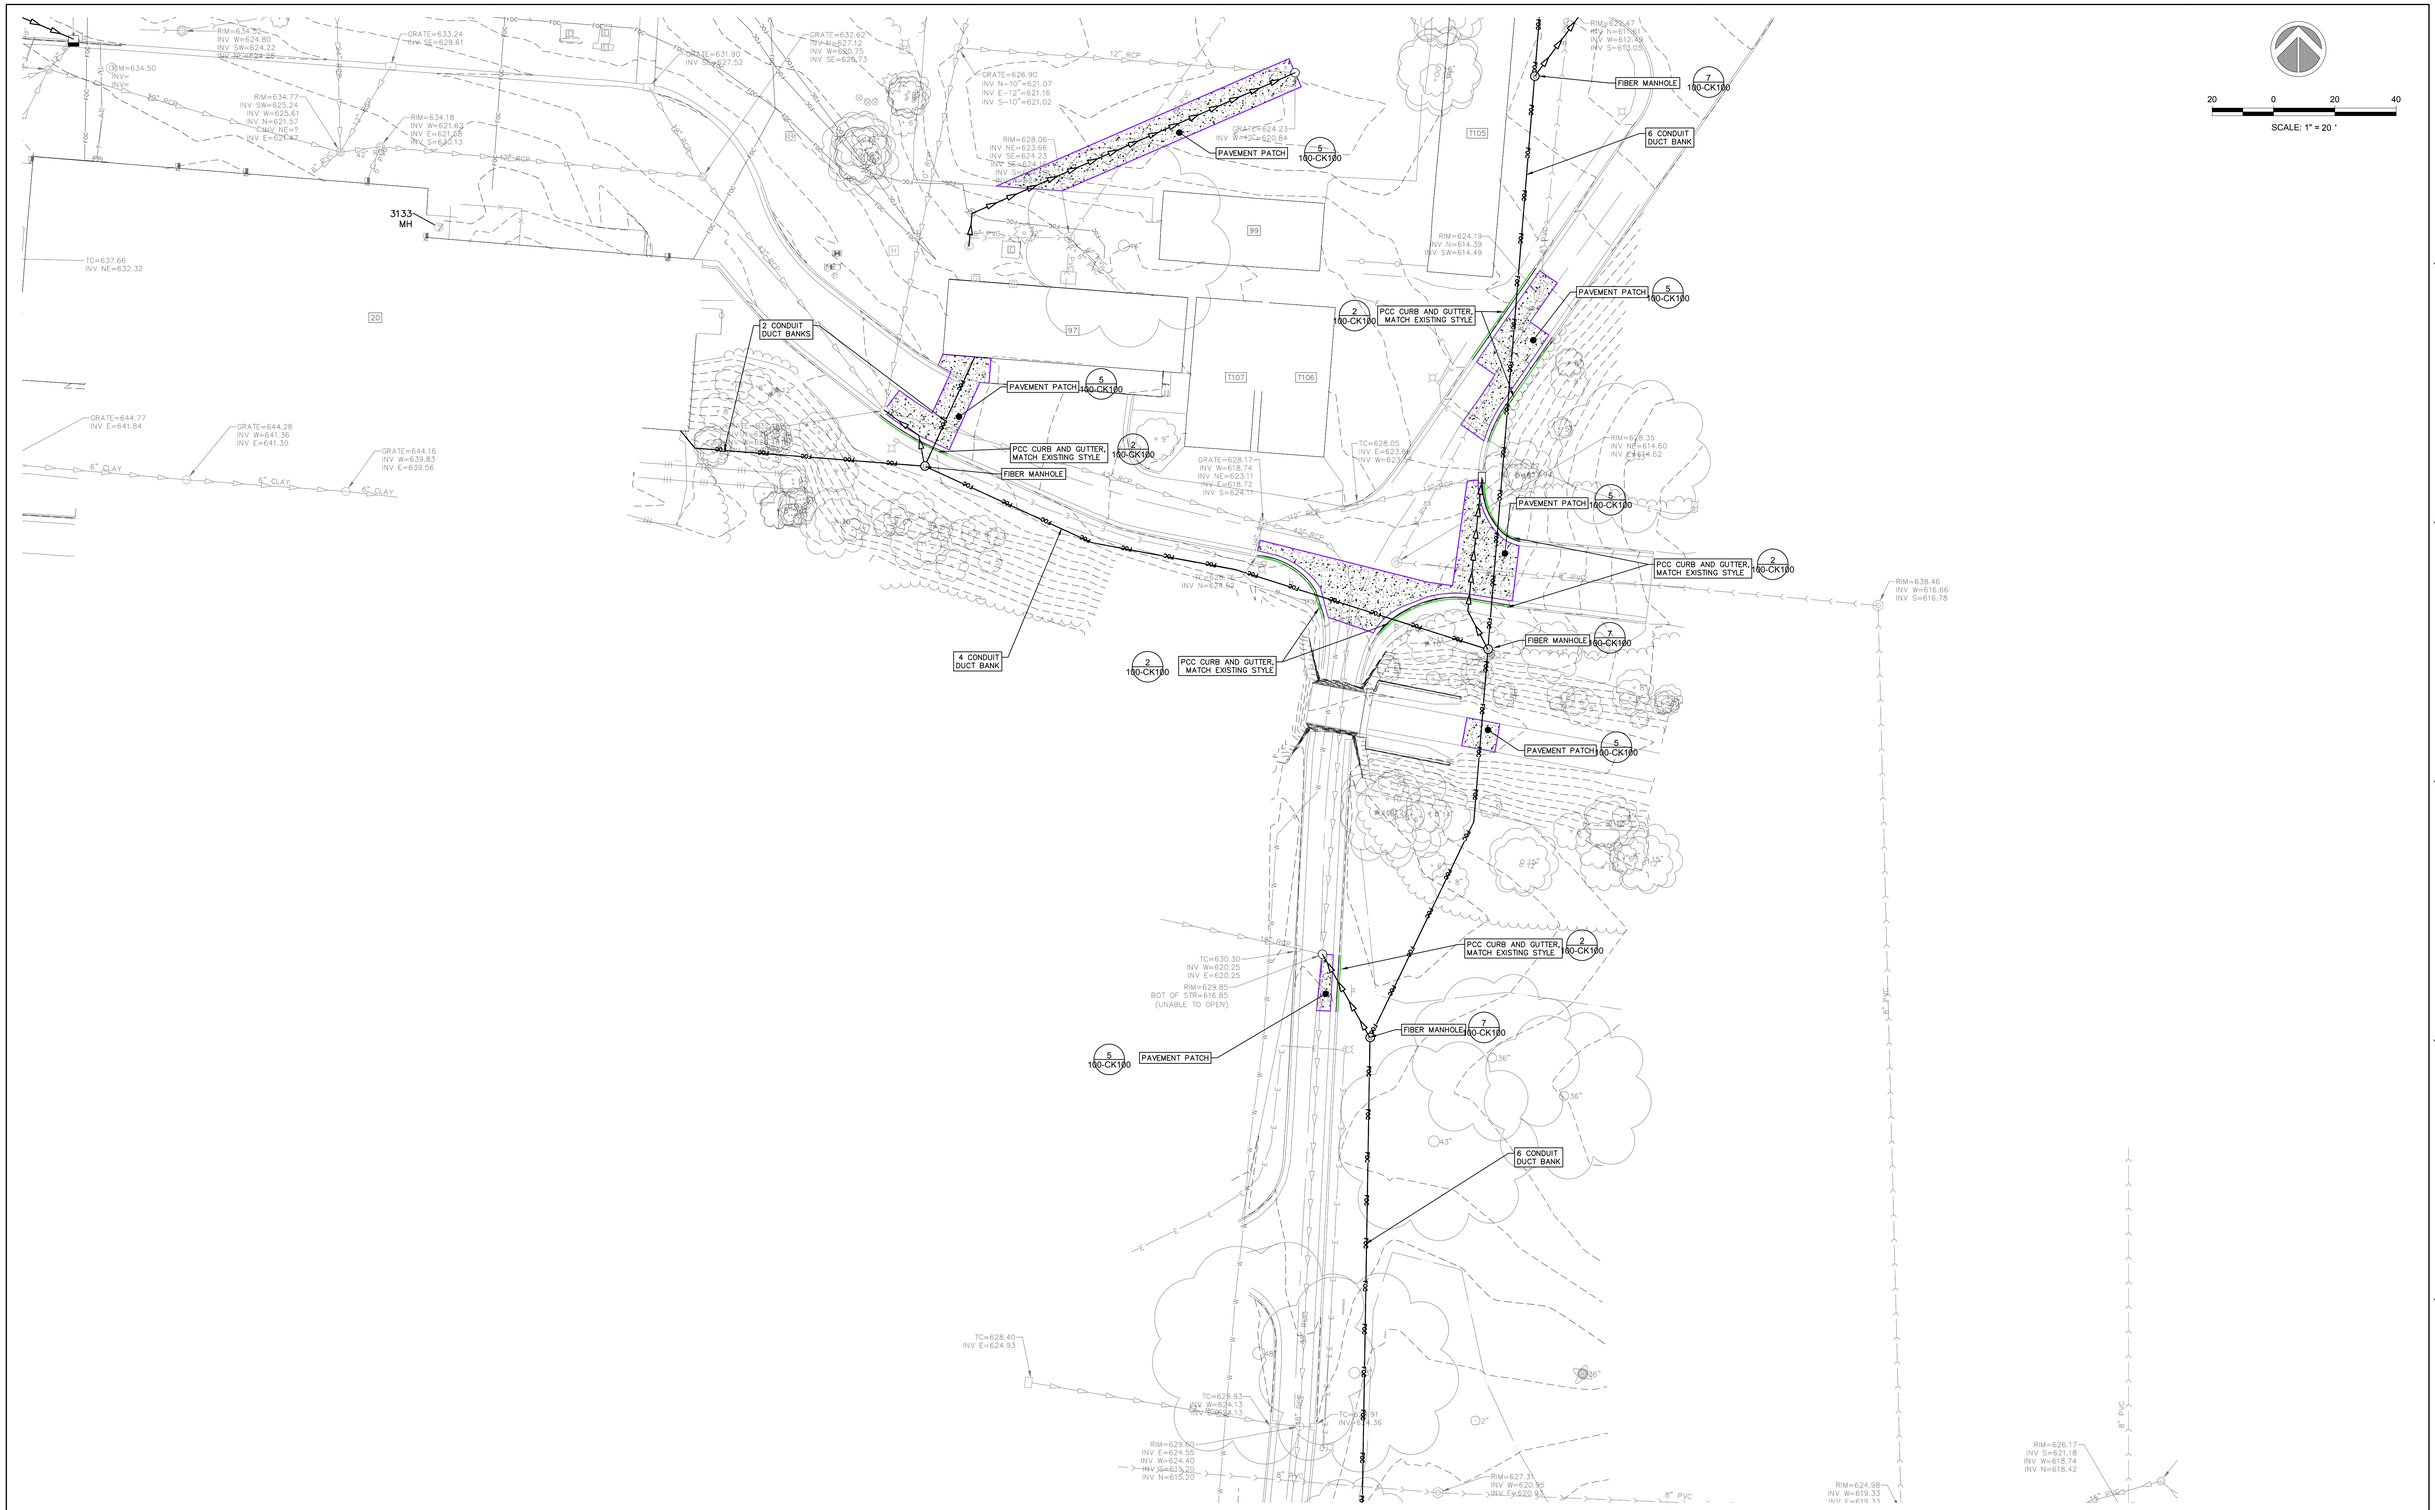

35% SCHEMATIC DESIGN SUBMISSION	5.17.21
65% DESIGN DEVELOPMENT SUBMISSION	6.15.21
65% DESIGN DEVELOPMENT RESUBMISSION	8.25.21
95% CONSTRUCTION DOCUMENTS	6.23.22
95% CONSTRUCTION DOCUMENTS RESUBMISSION	6.6.23
Revisions:	Date:

CONSULTANT

IMEG
15 SUNNEN DR SUITE 104
SAINT LOUIS, MO 63143
314.645.1132 FAX: 314.645.1173
www.imegcorp.com **# 17002665.02**

ARCHITECT/ENGINEER OF RECORD

Romanyk Consulting
Focusing on what matters
Romanyk Consulting Corp. www.romanykconsulting.com
3308 Preston Road, Suite 350-164, Plano, Texas 75093

STAMP

LICENSED PROFESSIONAL ENGINEER
LINNEA K. SHAW
062-074963
OF ILLINOIS

Office of Construction and Facilities Management

VA U.S. Department of Veterans Affairs

Drawing Title SITE PLAN - BLDGS 20 & 97	**Phase** FINAL BID DOCUMENTS	**Project Title** EHRM INFRASTRUCTURE UPGRADES - MILWAUKEE, WI	**Project Number** 695-21-700
Approved:	**Sprinklered** FULLY SPRINKLERED	**Location** 5000 W. NATIONAL AVENUE MILWAUKEE, WI	**Building Number**
		Issue Date SEPTEMBER 5, 2025 / **Checked** RJJ / **Drawn** LKS	**Drawing Number** 100-CS109 of

VA FORM 08 - 6231

Graphic Scale : 1/16" = 1'-0" (32')
Graphic Scale : 1/8" = 1'-0" (16')
Graphic Scale : 3/32" = 1'-0" (2')
Graphic Scale : 1/4" = 1'-0" (4')
Graphic Scale : 3/16" = 1'-0" (12')
Graphic Scale : 1/2" = 1'-0" (4')
Graphic Scale : 3/4" = 1'-0" (2')
Graphic Scale : 1" = 1'-0" (2')

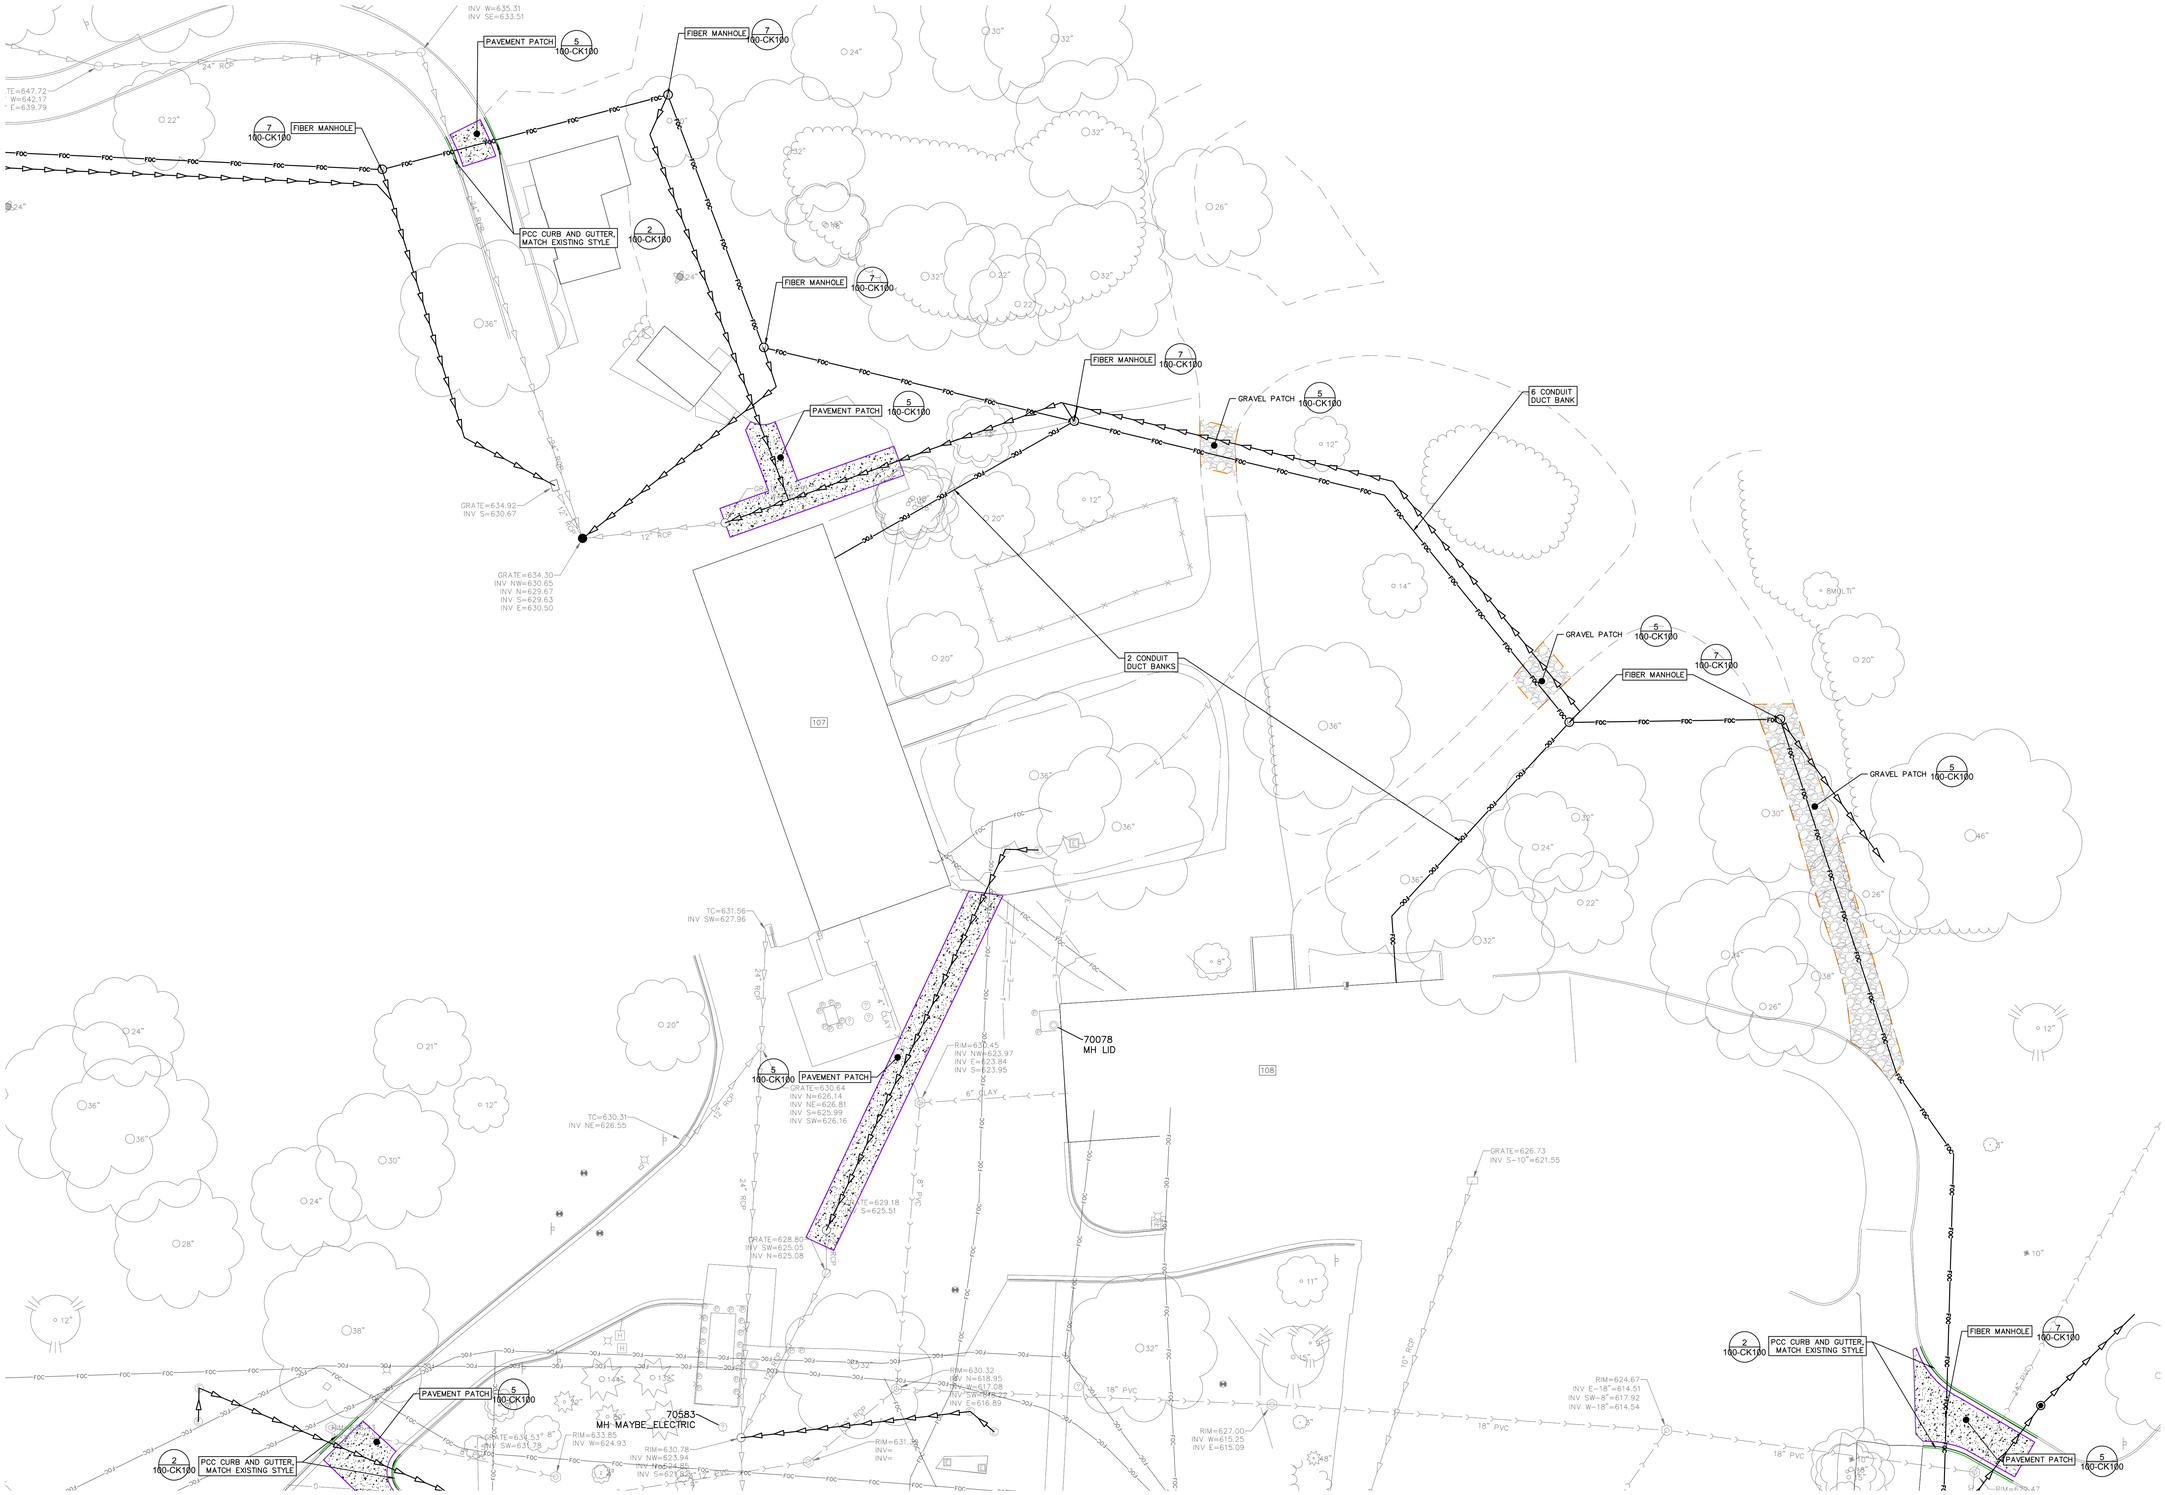

SCALE: 1" = 20 '

Graphic Scale : 11/16" = 1'-0"
Graphic Scale : 1/8" = 1'-0"
Graphic Scale : 3/32" = 1'-0"
Graphic Scale : 1/4" = 1'-0"
Graphic Scale : 3/16" = 1'-0"
Graphic Scale : 1/2" = 1'-0"
Graphic Scale : 3/4" = 1'-0"
Graphic Scale : 1" = 1'-0"
Graphic Scale : 1 1/2" = 1'-0"

Revisions:	Date:
35% SCHEMATIC DESIGN SUBMISSION	5.17.21
65% DESIGN DEVELOPMENT SUBMISSION	6.15.21
65% DESIGN DEVELOPMENT RESUBMISSION	8.25.21
95% CONSTRUCTION DOCUMENTS	6.23.22
95% CONSTRUCTION DOCUMENTS RESUBMISSION	6.6.23

CONSULTANT

IMEG
15 SUNNEN DR SUITE 104
SAINT LOUIS, MO 63143
314.645.1132 FAX: 314.645.1173
www.imegcorp.com # 17002665.02

ARCHITECT/ENGINEER OF RECORD

Romanyk Consulting
Focusing on what matters
Romanyk Consulting Corp. www.romanykconsulting.com
3308 Preston Road, Suite 350-164, Plano, Texas 75093

STAMP

LICENSED PROFESSIONAL ENGINEER
LINNEA K. SHAW
062-074893
ILLINOIS

Office of Construction and Facilities Management

VA U.S. Department of Veterans Affairs

Drawing Title SITE PLAN - BLDGS 107 & 108	**Phase** FINAL BID DOCUMENTS
Approved:	**Sprinklered** FULLY SPRINKLERED

Project Title EHRM INFRASTRUCTURE UPGRADES - MILWAUKEE, WI

Location 5000 W. NATIONAL AVENUE MILWAUKEE, WI

Issue Date	Checked	Drawn
SEPTEMBER 5, 2025	RJJ	LKS

Project Number 695-21-700

Building Number

Drawing Number 100-CS110 of

VA FORM 08 - 6231

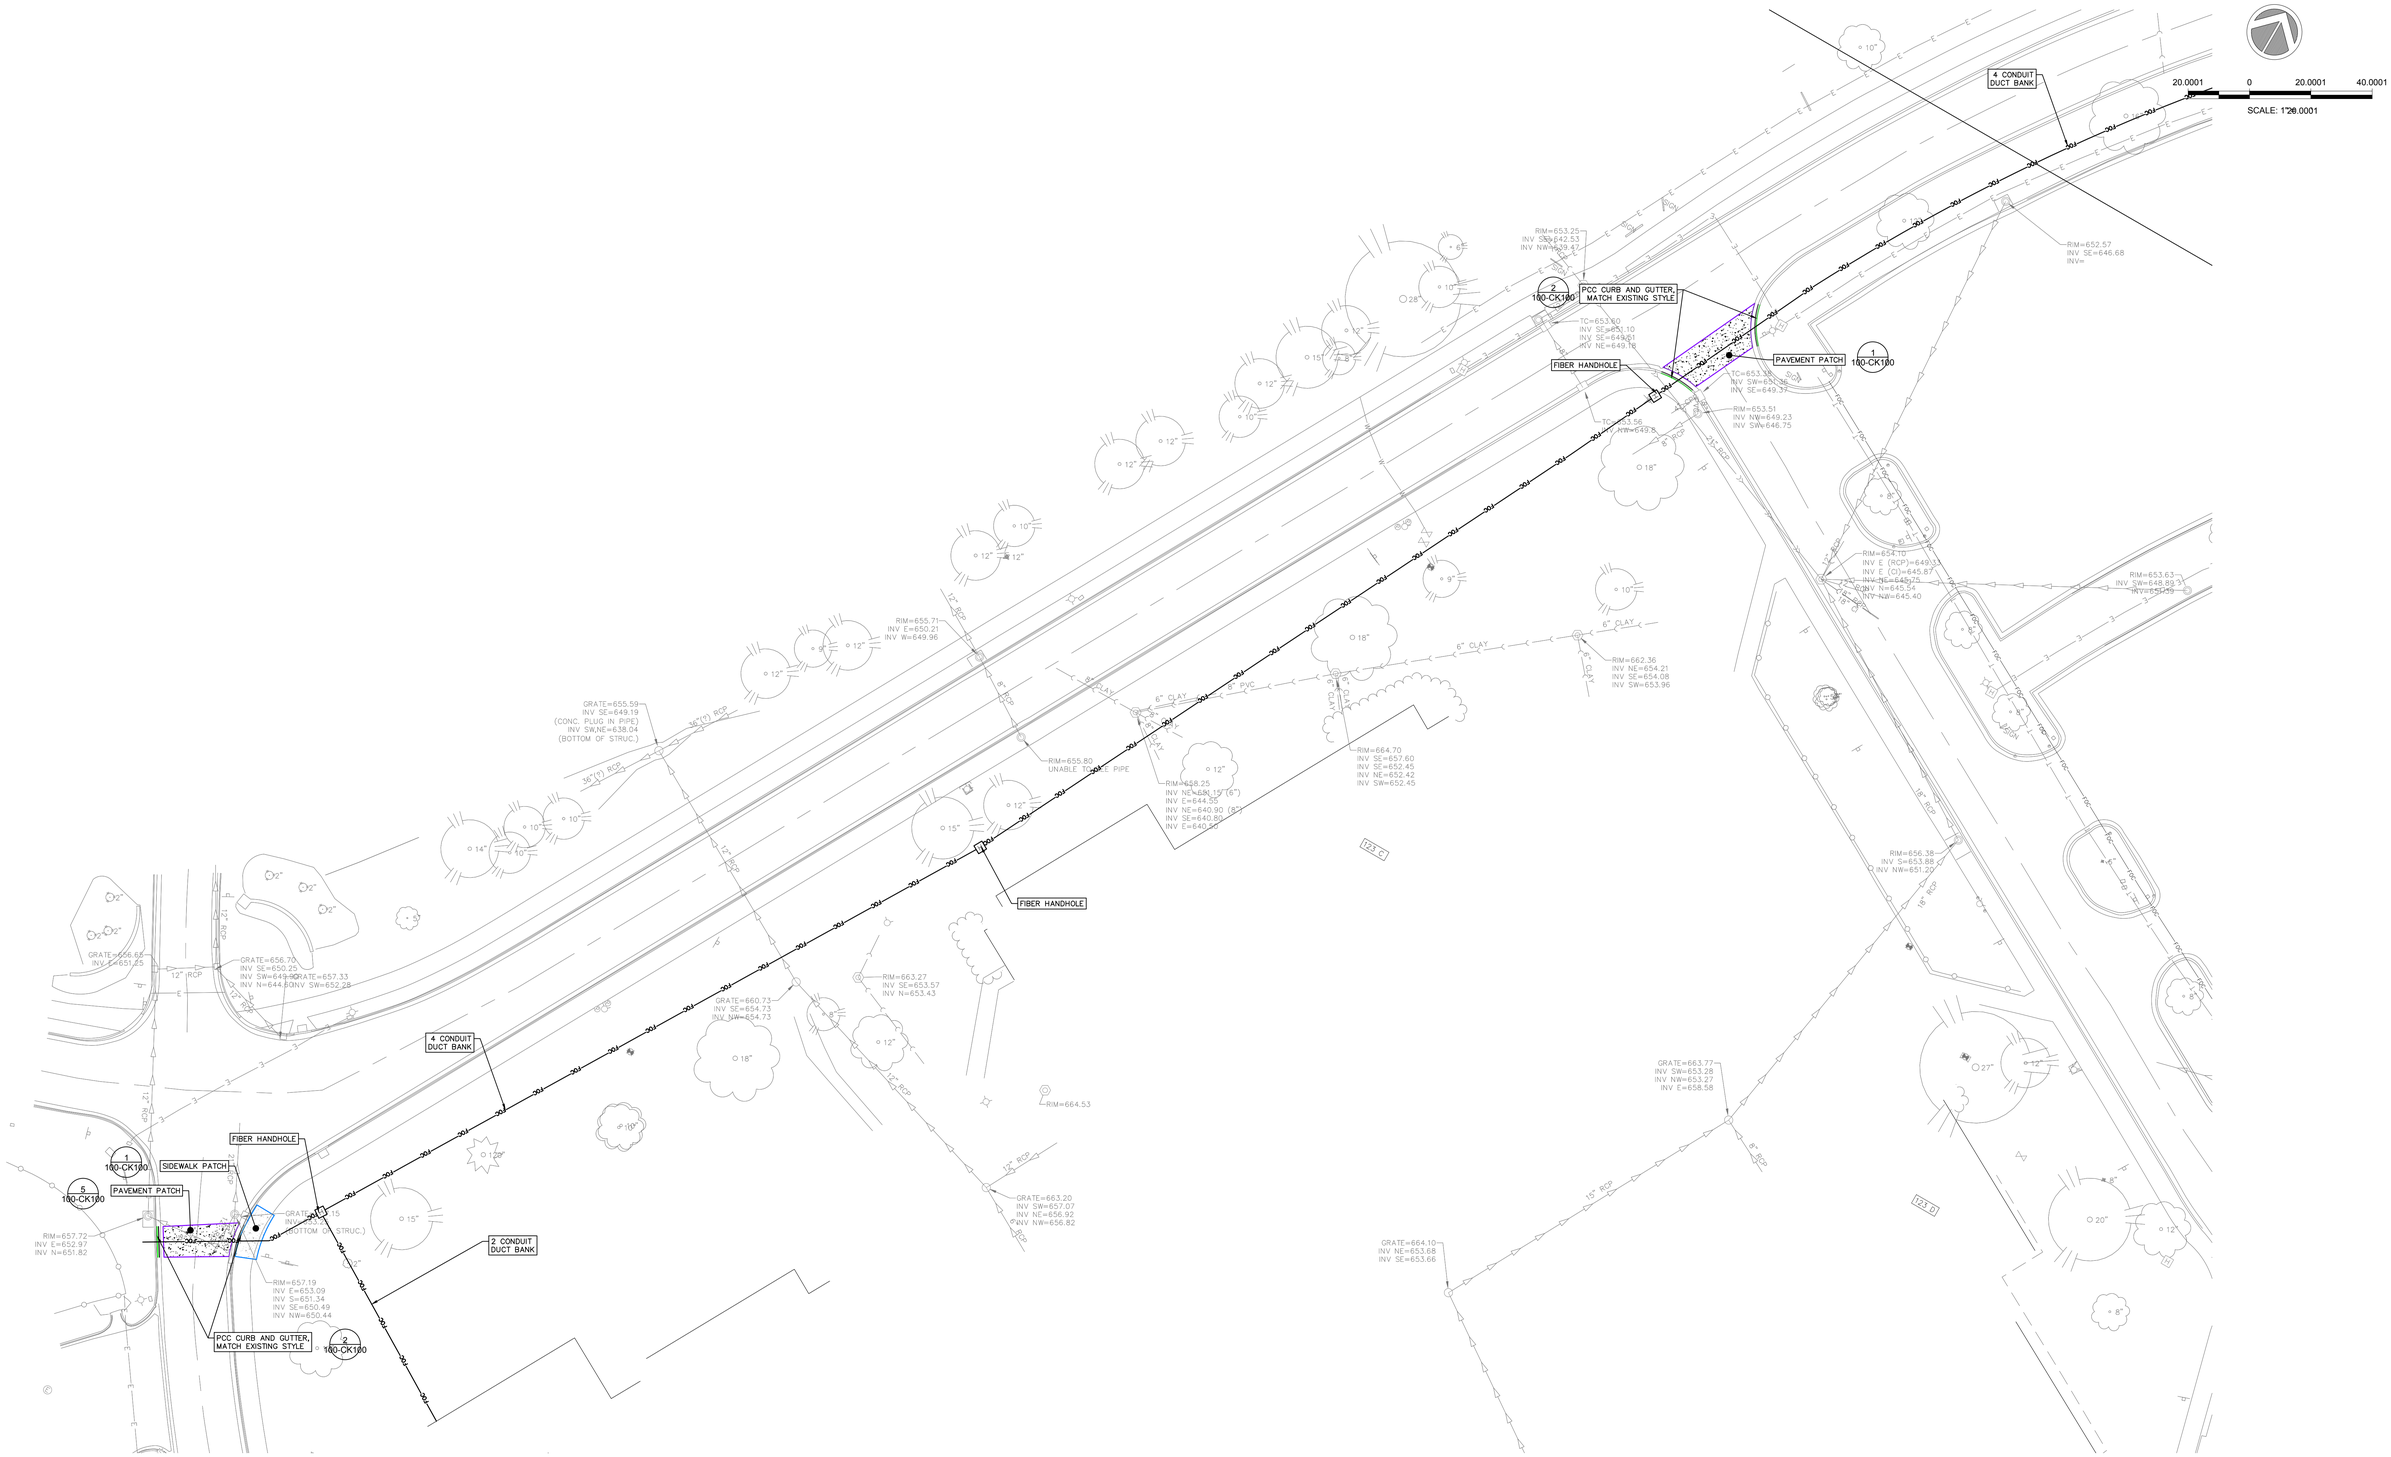

Revisions:	Date:
35% SCHEMATIC DESIGN SUBMISSION	5.17.21
65% DESIGN DEVELOPMENT SUBMISSION	6.15.21
65% DESIGN DEVELOPMENT RESUBMISSION	8.25.21
95% CONSTRUCTION DOCUMENTS	6.23.22
95% CONSTRUCTION DOCUMENTS RESUBMISSION	6.6.23

CONSULTANT

IMEG
15 SUNNEN DR SUITE 104
SAINT LOUIS, MO 63143
314.645.1132 FAX: 314.645.1173
www.imegcorp.com # 17002665.02

ARCHITECT/ENGINEER OF RECORD

Romanyk Consulting
Focusing on what matters
Romanyk Consulting Corp. www.romanykconsulting.com
3308 Preston Road, Suite 350-164, Plano, Texas 75093

STAMP

LICENSED PROFESSIONAL ENGINEER
LINNEA K. SHAW
062-074863
STATE OF ILLINOIS

Office of Construction and Facilities Management

VA U.S. Department of Veterans Affairs

Drawing Title: SITE PLAN - BLDG 123	Phase: FINAL BID DOCUMENTS
Approved:	Sprinklered: FULLY SPRINKLERED
Project Title: EHRM INFRASTRUCTURE UPGRADES - MILWAUKEE, WI	Project Number: 695-21-700
Location: 5000 W. NATIONAL AVENUE MILWAUKEE, WI	Building Number
Issue Date: SEPTEMBER 5, 2025 / Checked: RJJ / Drawn: LKS	Drawing Number: 100-CS111 of

Graphic Scale : 1/16" = 1'-0" (32')
Graphic Scale : 1/8" = 1'-0" (16')
Graphic Scale : 3/32" = 1'-0" (2')
Graphic Scale : 1/4" = 1'-0" (4')
Graphic Scale : 1/8" = 1'-0" (12')
Graphic Scale : 1/4" = 1'-0" (4')
Graphic Scale : 3/4" = 1'-0" (2')
Graphic Scale : 1" = 1'-0" (2')
Graphic Scale : 1 1/2" = 1'-0" (1'6")

VA FORM 08 - 6231

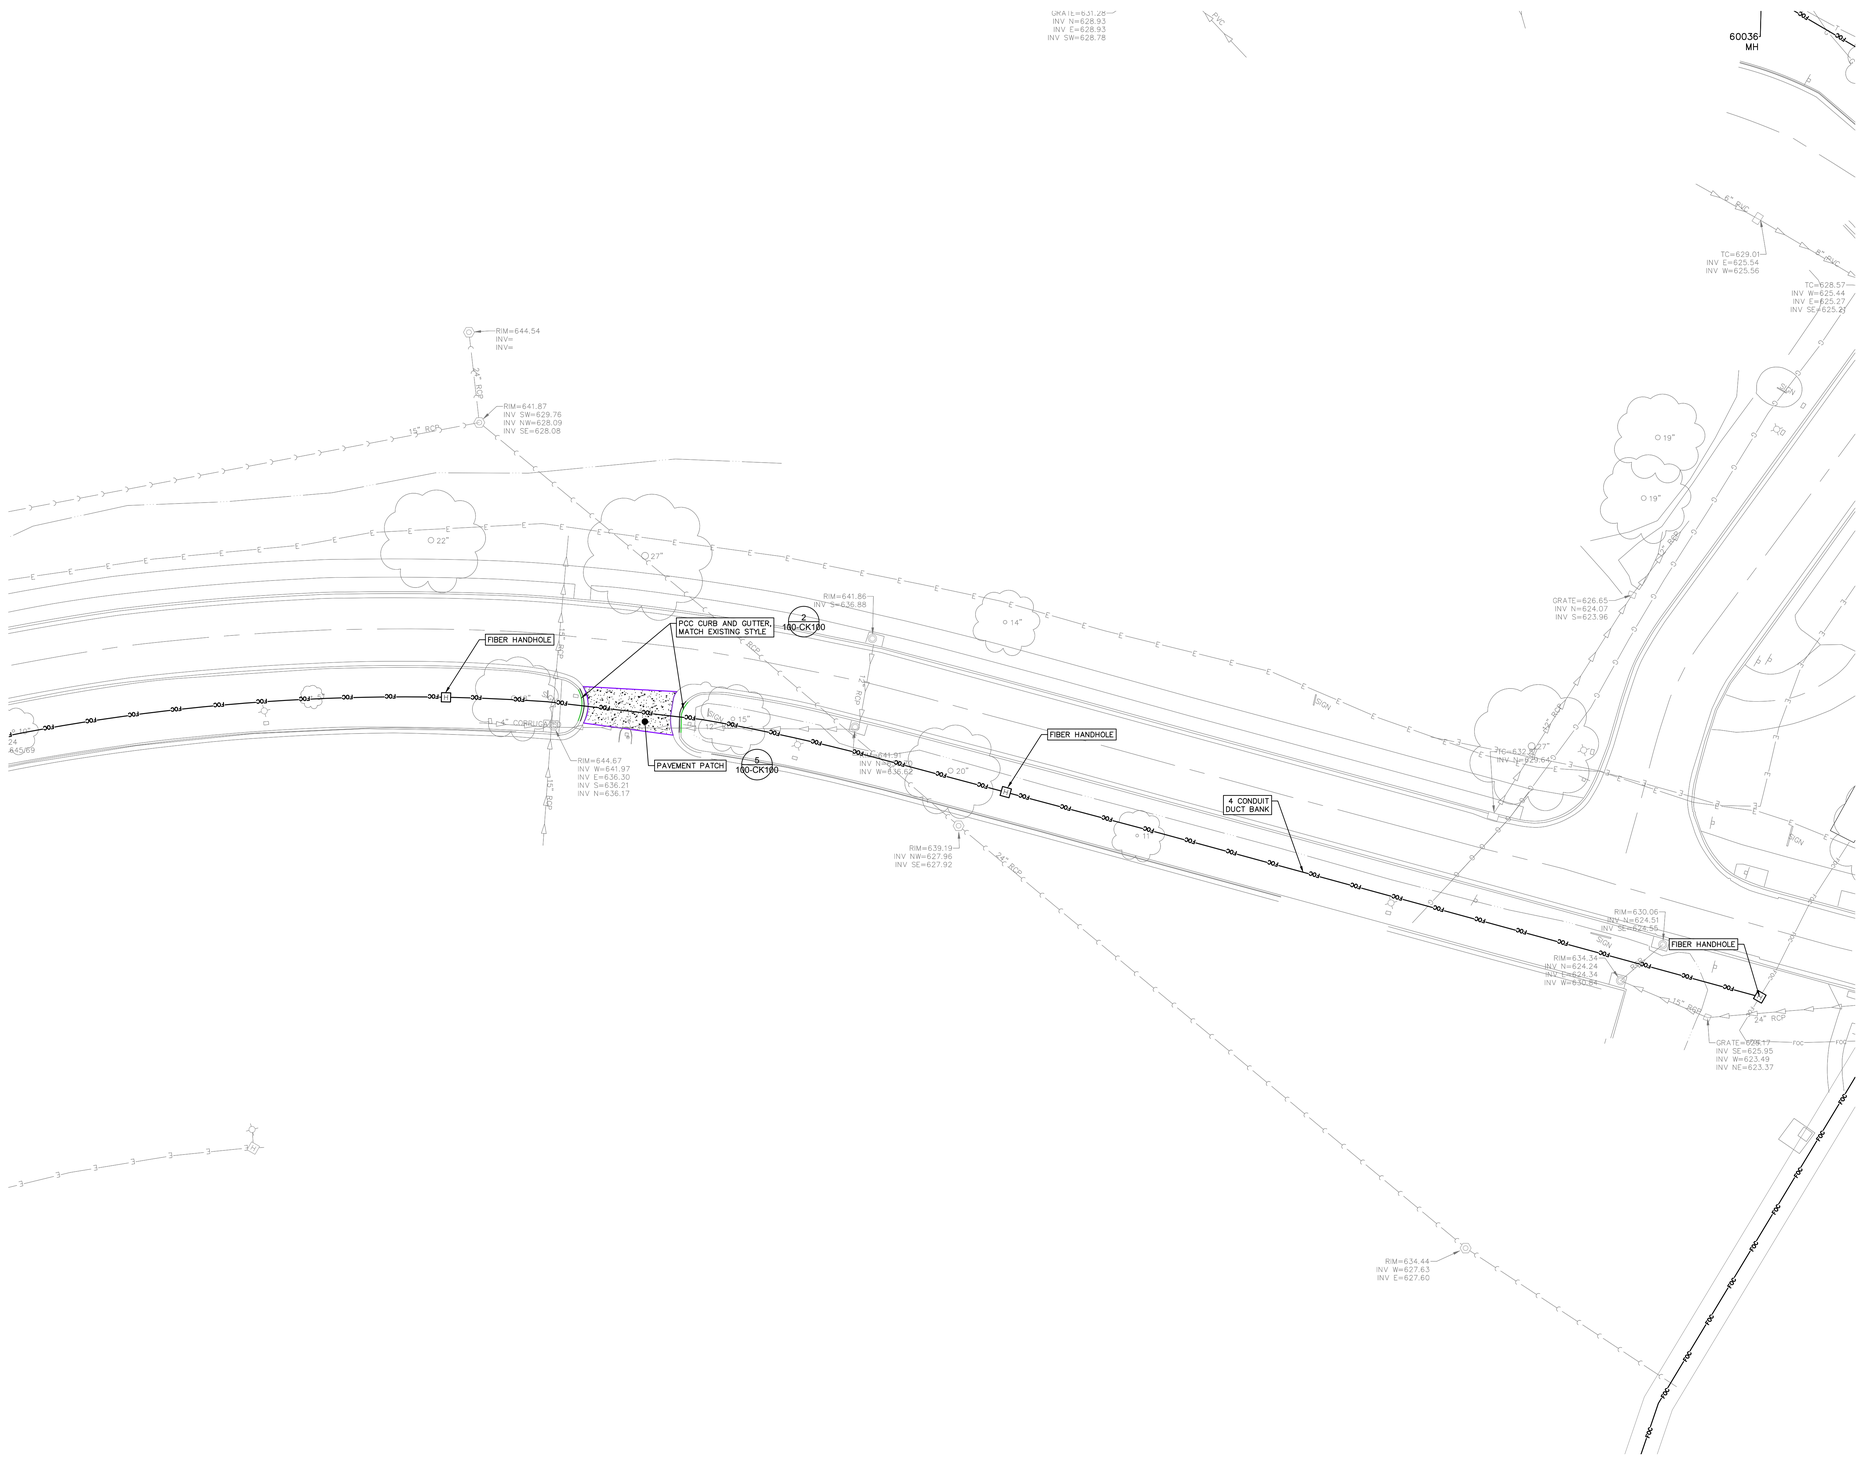

35% SCHEMATIC DESIGN SUBMISSION	5.17.21
65% DESIGN DEVELOPMENT SUBMISSION	6.15.21
65% DESIGN DEVELOPMENT RESUBMISSION	8.25.21
95% CONSTRUCTION DOCUMENTS	6.23.22
95% CONSTRUCTION DOCUMENTS RESUBMISSION	6.6.23
Revisions:	Date:

CONSULTANT

IMEG
15 SUNNEN DR SUITE 104
SAINT LOUIS, MO 63143
314.645.1132 FAX: 314.645.1173
www.imegcorp.com **# 17002665.02**

ARCHITECT/ENGINEER OF RECORD

Romanyk Consulting
Focusing on what matters
Romanyk Consulting Corp. www.romanykconsulting.com
3308 Preston Road, Suite 350-164, Plano, Texas 75093

STAMP

LICENSED PROFESSIONAL ENGINEER
LINNEA K. SHAW
062-074863
OF ILLINOIS

Office of Construction and Facilities Management

VA U.S. Department of Veterans Affairs

Drawing Title
SITE PLAN - SECONDARY CONNECTION

Approved:

Phase
FINAL BID DOCUMENTS

Sprinklered
FULLY SPRINKLERED

Project Title
EHRM INFRASTRUCTURE UPGRADES - MILWAUKEE, WI

Location
5000 W. NATIONAL AVENUE MILWAUKEE, WI

Issue Date SEPTEMBER 5, 2025 | **Checked** RJJ | **Drawn** LKS

Project Number
695-21-700

Building Number

Drawing Number
100-CS112
of

VA FORM 08 - 6231