35% SCHEMATIC DESIGN SUBMISSION	5.17.21
65% DESIGN DEVELOPMENT SUBMISSION	6.15.21
65% DESIGN DEVELOPMENT RESUBMISSION	8.25.21
95% CONSTRUCTION DOCUMENTS	6.23.22
95% CONSTRUCTION DOCUMENTS RESUBMISSION	6.6.23
Revisions:	Date:

CONSULTANT

IMEG
15 SUNNEN DR SUITE 104
SAINT LOUIS, MO 63143
314.645.1132 FAX: 314.645.1173
www.imegcorp.com # 17002665.02

ARCHITECT/ENGINEER OF RECORD

Romanyk Consulting
Focusing on what matters
Romanyk Consulting Corp. www.romanykconsulting.com
3308 Preston Road, Suite 350-164, Plano, Texas 75093

STAMP

LICENSED PROFESSIONAL ENGINEER
LINNEA K. SHAW
062-074863
OF ILLINOIS

Office of Construction and Facilities Management

VA U.S. Department of Veterans Affairs

Drawing Title
EROSION CONTROL
PLAN - BLDGS 107 & 108

Approved:

Phase
FINAL BID DOCUMENTS

Sprinklered
FULLY SPRINKLERED

Project Title
EHRM INFRASTRUCTURE
UPGRADES - MILWAUKEE, WI

Location
5000 W. NATIONAL AVENUE MILWAUKEE, WI

Issue Date SEPTEMBER 5, 2025
Checked RJJ
Drawn LKS

Project Number 695-21-700
Building Number
Drawing Number 100-CG110
of

Graphic Scale : 1/16" = 1'-0" (32' 16' 8' 0')
Graphic Scale : 1/8" = 1'-0" (16' 8' 4' 0')
Graphic Scale : 3/32" = 1'-0" (2' 1' 8" 0')
Graphic Scale : 1/4" = 1'-0" (4' 2' 1' 0')
Graphic Scale : 3/16" = 1'-0" (12' 6' 3' 0')
Graphic Scale : 1/2" = 1'-0" (4' 2' 1' 0')
Graphic Scale : 3/4" = 1'-0" (2' 1' 6" 0')
Graphic Scale : 1" = 1'-0" (2' 1' 6" 0')
Graphic Scale : 1 1/2" = 1'-0" (1'6" 1' 6" 3" 0')

VA FORM 08 - 6231

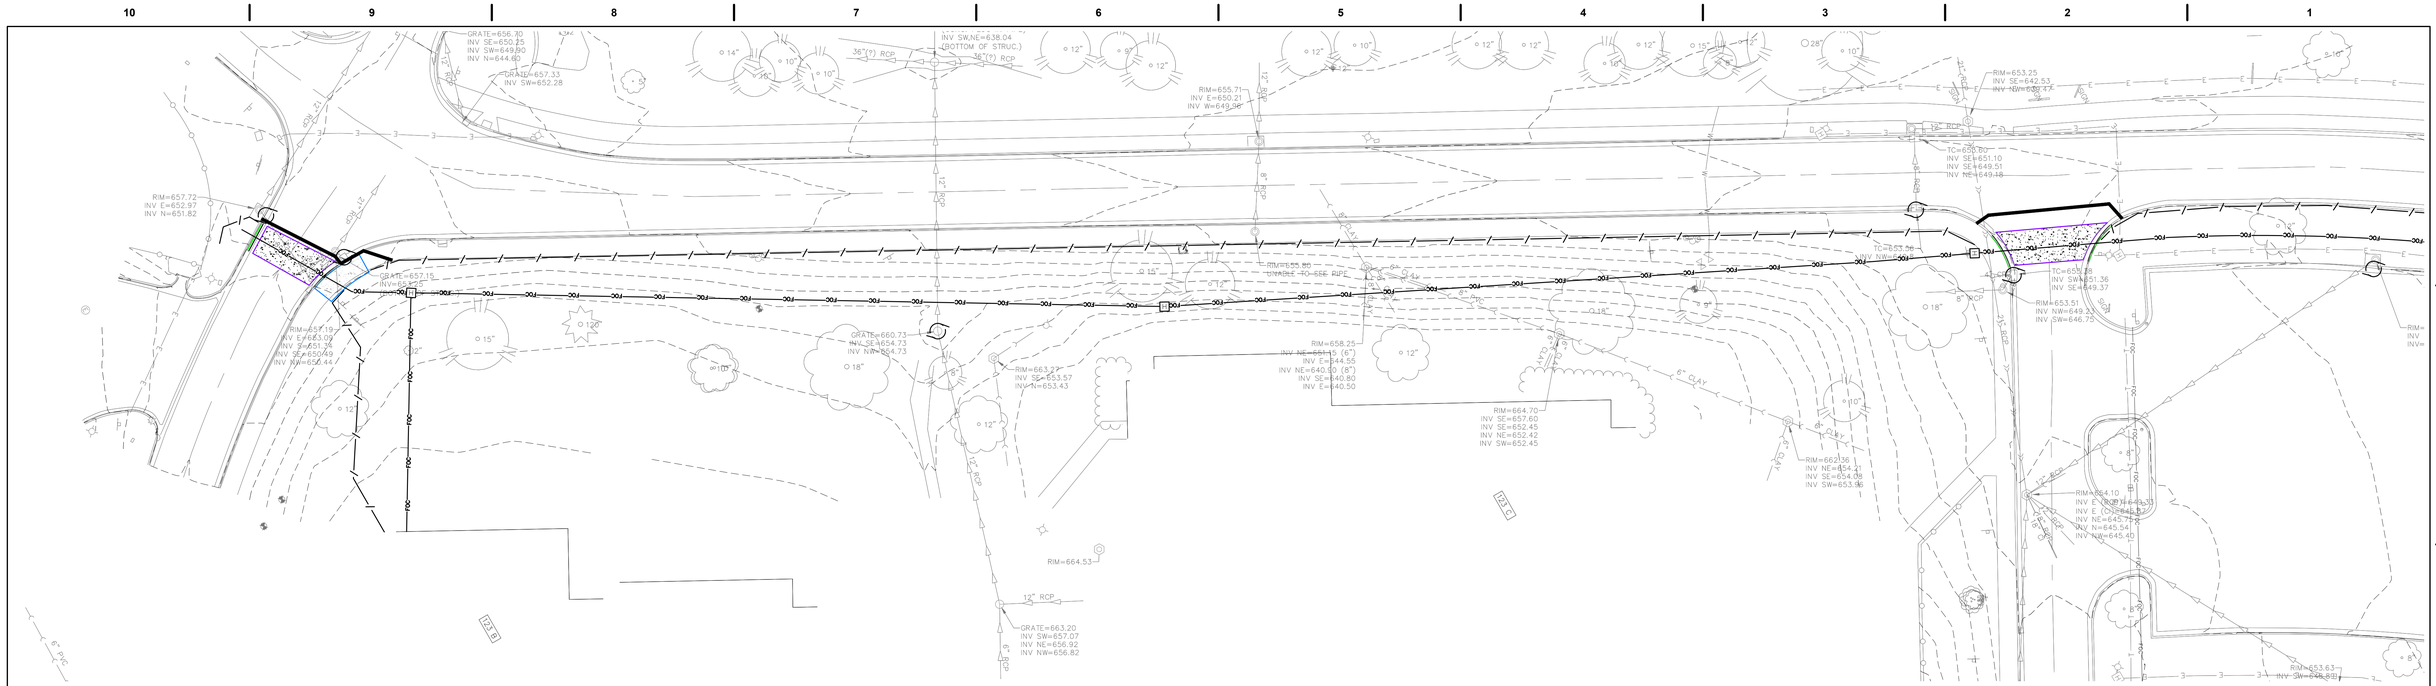

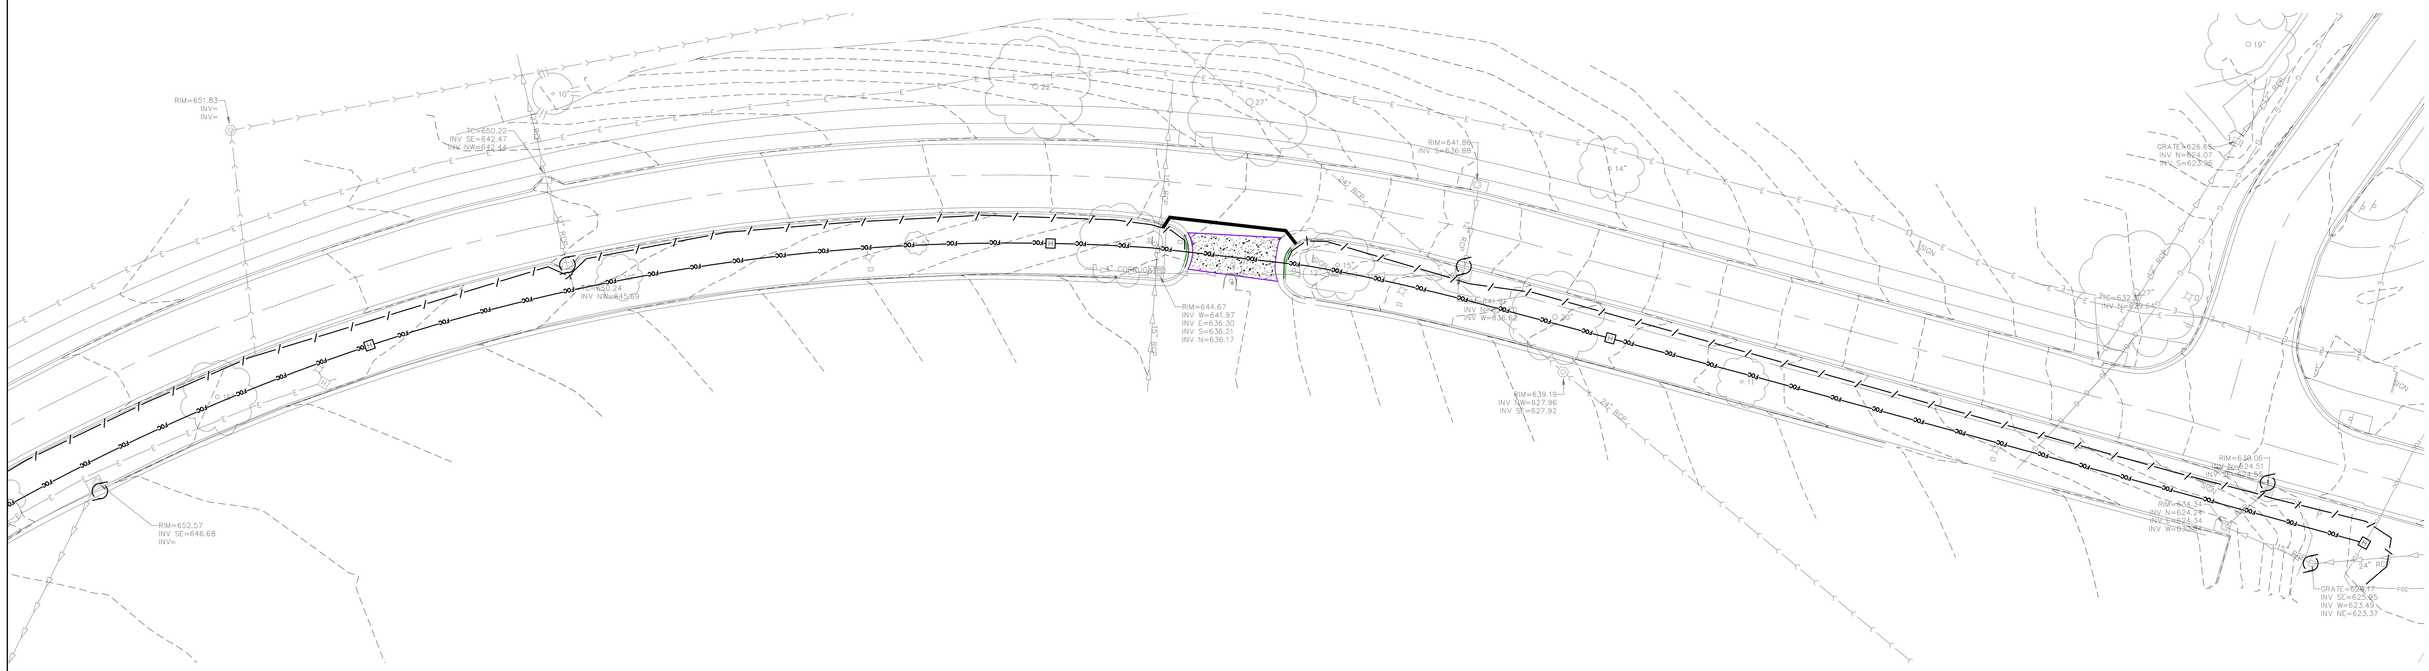

Revisions:	Date:
35% SCHEMATIC DESIGN SUBMISSION	5.17.21
65% DESIGN DEVELOPMENT SUBMISSION	6.15.21
65% DESIGN DEVELOPMENT RESUBMISSION	8.25.21
95% CONSTRUCTION DOCUMENTS	6.23.22
95% CONSTRUCTION DOCUMENTS RESUBMISSION	6.6.23

CONSULTANT

IMEG
15 SUNNEN DR SUITE 104
SAINT LOUIS, MO 63143
314.645.1132 FAX: 314.645.1173
www.imegcorp.com # 17002665.02

ARCHITECT/ENGINEER OF RECORD

Romanyk Consulting
Focusing on what matters
Romanyk Consulting Corp. www.romanykconsulting.com
3308 Preston Road, Suite 350-164, Plano, Texas 75093

STAMP

LICENSED PROFESSIONAL ENGINEER
LINNEA K. SHAW
062-074893
OF ILLINOIS

Office of Construction and Facilities Management

VA U.S. Department of Veterans Affairs

Drawing Title	EROSION CONTROL PLAN - BLDG 123
Approved:	
Phase	FINAL BID DOCUMENTS
Sprinklered	FULLY SPRINKLERED
Project Title	EHRM INFRASTRUCTURE UPGRADES - MILWAUKEE, WI
Location	5000 W. NATIONAL AVENUE MILWAUKEE, WI
Issue Date	SEPTEMBER 5, 2025
Checked	RJJ
Drawn	LKS
Project Number	695-21-700
Building Number	
Drawing Number	100-CG111
	of

VA FORM 08 - 6231

Graphic Scale : 1/16" = 1'-0" (32' 16' 8' 0')
Graphic Scale : 1/8" = 1'-0" (16' 8' 4' 0')
Graphic Scale : 3/32" = 1'-0" (2' 1' 8" 0')
Graphic Scale : 1/4" = 1'-0" (4' 2' 1' 0')
Graphic Scale : 3/16" = 1'-0" (12' 6' 3' 0')
Graphic Scale : 1/2" = 1'-0" (4' 2' 1' 0')
Graphic Scale : 3/4" = 1'-0" (2' 1' 6" 0')
Graphic Scale : 1" = 1'-0" (2' 1' 6" 0')
Graphic Scale : 1 1/2" = 1'-0" (1' 6" 3" 0')

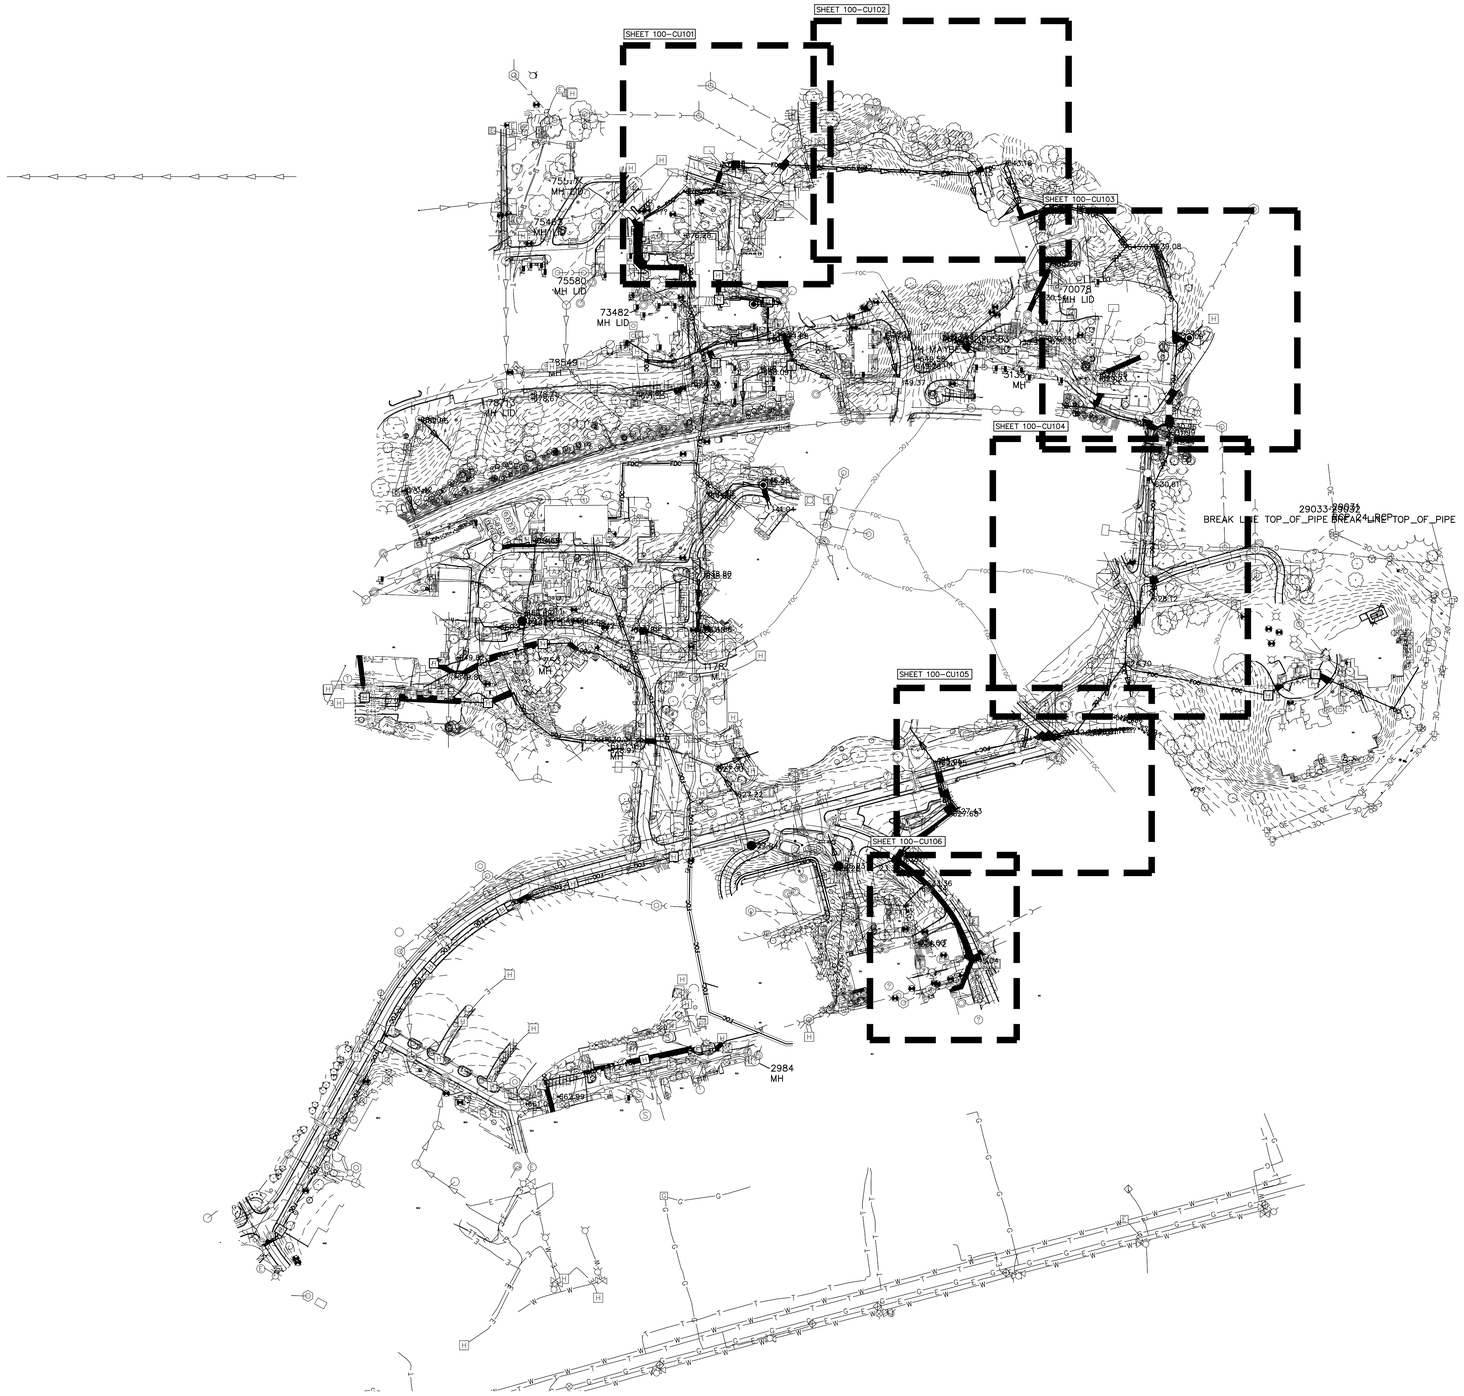

35% SCHEMATIC DESIGN SUBMISSION	5.17.21
65% DESIGN DEVELOPMENT SUBMISSION	6.15.21
65% DESIGN DEVELOPMENT RESUBMISSION	8.25.21
95% CONSTRUCTION DOCUMENTS	6.23.22
95% CONSTRUCTION DOCUMENTS RESUBMISSION	6.6.23
Revisions:	Date:

CONSULTANT

IMEG
15 SUNNEN DR SUITE 104
SAINT LOUIS, MO 63143
314.645.1132 FAX: 314.645.1173
www.imegcorp.com # 17002665.02

ARCHITECT/ENGINEER OF RECORD

Romanyk Consulting
Focusing on what matters
Romanyk Consulting Corp. www.romanykconsulting.com
3308 Preston Road, Suite 350-164, Plano, Texas 75093

STAMP

LICENSED PROFESSIONAL ENGINEER
LINNEA K. SHAW
062-074863
OF ILLINOIS

Office of Construction and Facilities Management

VA U.S. Department of Veterans Affairs

Drawing Title: FIBER BACKBONE KEY

Approved:

Phase: FINAL BID DOCUMENTS

Sprinklered: FULLY SPRINKLERED

Project Title: EHRM INFRASTRUCTURE UPGRADES - MILWAUKEE, WI

Location: 5000 W. NATIONAL AVENUE MILWAUKEE, WI

Issue Date: SEPTEMBER 5, 2025 | Checked: RJJ | Drawn: LKS

Project Number: 695-21-700

Building Number:

Drawing Number: 100-CU100 of

Graphic Scale: 1/16" = 1'-0" (0' 8' 16' 32')
Graphic Scale: 1/8" = 1'-0" (0' 4' 8' 16')
Graphic Scale: 3/32" = 1'-0" (0' 4" 8" 1' 2')
Graphic Scale: 1/4" = 1'-0" (0' 1' 2' 4')
Graphic Scale: 3/16" = 1'-0" (0' 3" 6" 1' 2')
Graphic Scale: 1/2" = 1'-0" (0' 1' 2' 4')
Graphic Scale: 3/4" = 1'-0" (0' 6" 1' 2')
Graphic Scale: 1" = 1'-0" (0' 6" 1' 2')
Graphic Scale: 1 1/2" = 1'-0" (0' 3" 6" 1' 1' 6")

VA FORM 08 - 6231

PROFILE VIEW OF 18004375.03 FOC BACKBONE
HORIZONTAL SCALE: 1" = 20'
VERTICAL SCALE: 1" = 5'

6 DUCT BACKBONE

FIBER BACKBONE

SCALE: 1"=20'

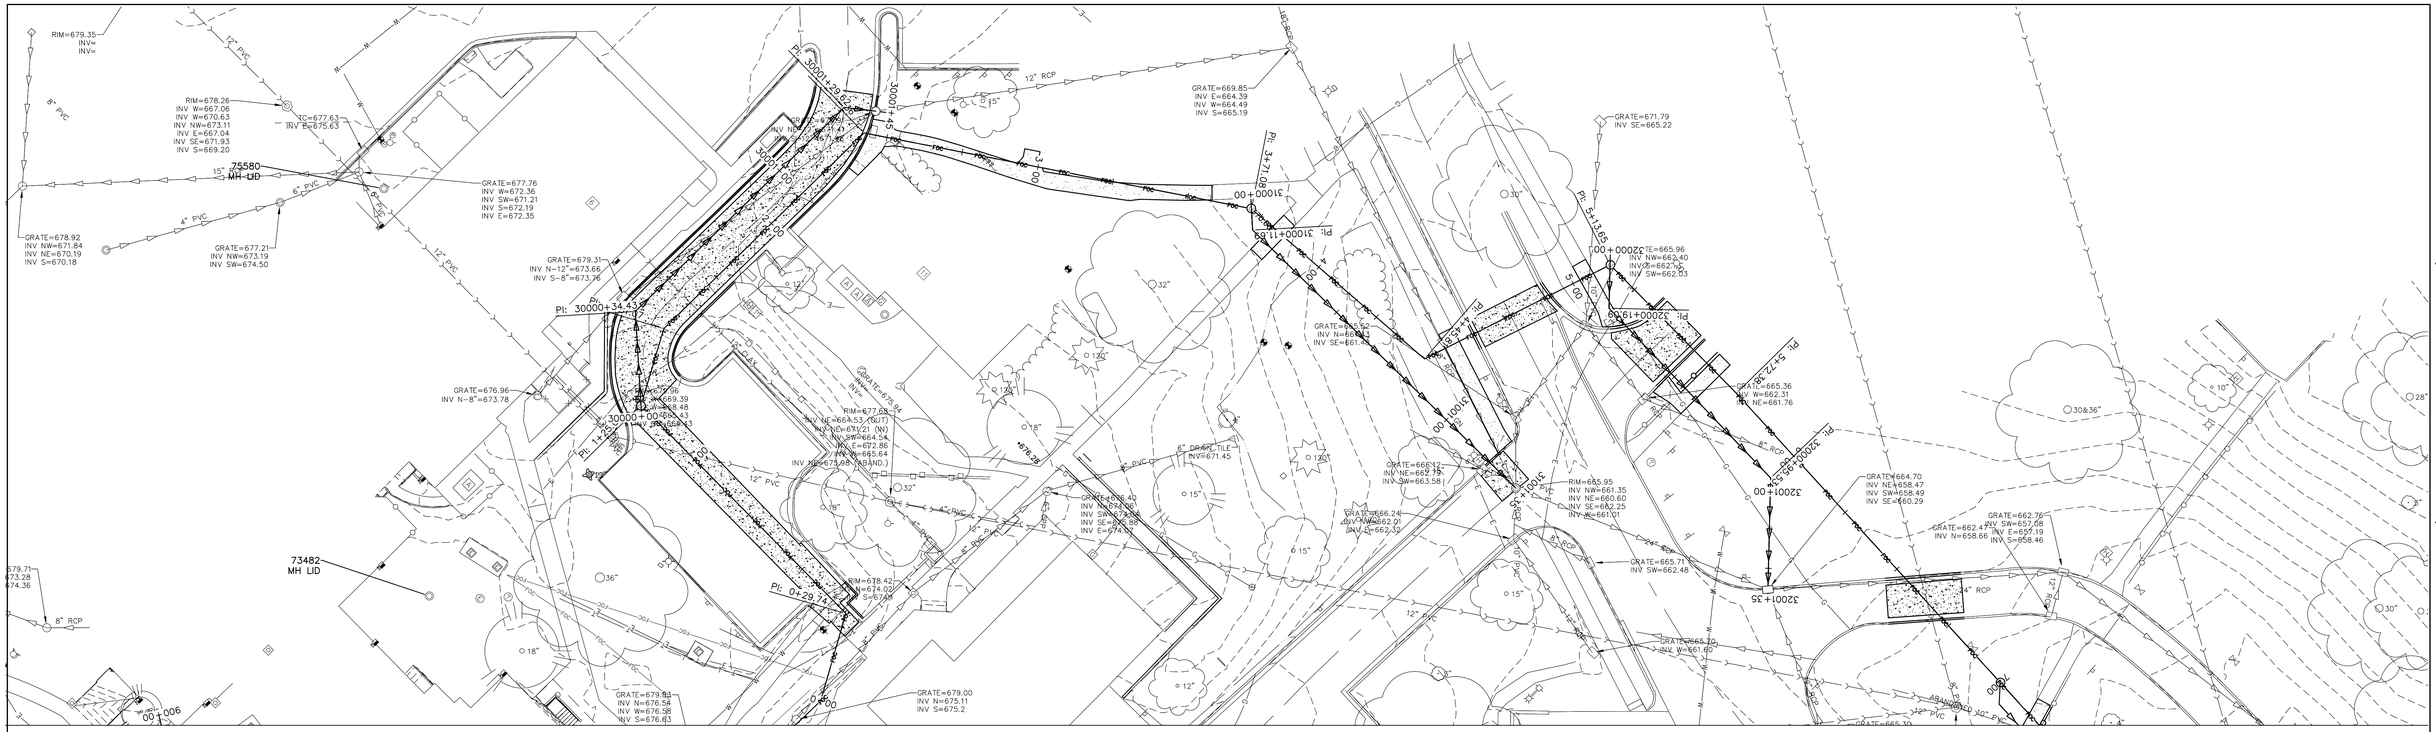

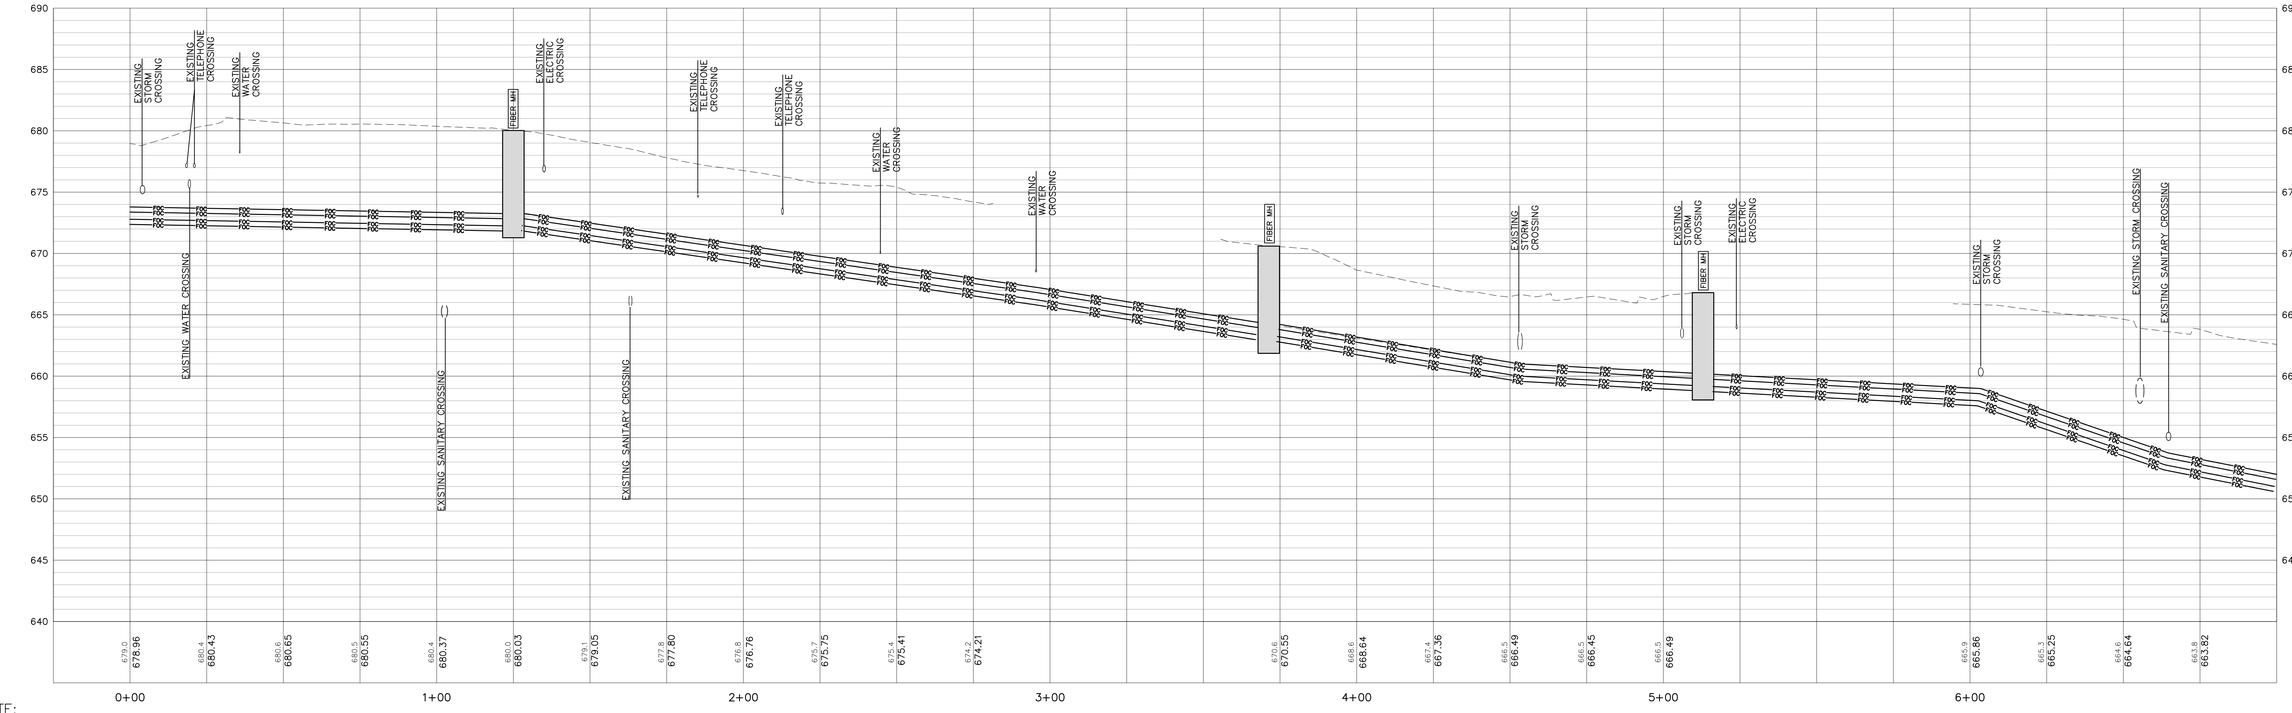

NOTE:
ALL UTILITY DEPTHS ARE APPROXIMATE
AND SHOULD BE VERIFIED BY CONTRACTOR
USING GROUND PENETRATING RADAR AND POTHOLING.

FIBER BACKBONE

35% SCHEMATIC DESIGN SUBMISSION	5.17.21
65% DESIGN DEVELOPMENT SUBMISSION	6.15.21
65% DESIGN DEVELOPMENT RESUBMISSION	8.25.21
95% CONSTRUCTION DOCUMENTS	6.23.22
95% CONSTRUCTION DOCUMENTS RESUBMISSION	6.6.23
Revisions:	Date:

CONSULTANT

IMEG
15 SUNNEN DR SUITE 104
SAINT LOUIS, MO 63143
314.645.1132 FAX: 314.645.1173
www.imegcorp.com # 17002685.02

ARCHITECT/ENGINEER OF RECORD

Romanyk Consulting
Focusing on what matters
Romanyk Consulting Corp. www.romanykconsulting.com
3308 Preston Road, Suite 350-164, Plano, Texas 75093

STAMP

LICENSED PROFESSIONAL ENGINEER
LINNEA K. SHAW
062-074863
OF ILLINOIS

Office of Construction and Facilities Management

VA U.S. Department of Veterans Affairs

Drawing Title: FIBER BACKBONE	Phase: FINAL BID DOCUMENTS
Approved:	Sprinklered: FULLY SPRINKLERED
Project Title: EHRM INFRASTRUCTURE UPGRADES - MILWAUKEE, WI	Project Number: 695-21-700
Location: 5000 W. NATIONAL AVENUE MILWAUKEE, WI	Building Number
Issue Date: SEPTEMBER 5, 2025	Checked: RJJ
Drawn: LKS	Drawing Number: 100-CU101
	of

VA FORM 08 - 6231

Graphic Scale: 1" = 32'
Graphic Scale: 1" = 16'
Graphic Scale: 1" = 8'
Graphic Scale: 1" = 4'
Graphic Scale: 1" = 2'
Graphic Scale: 1" = 1'-0"
Graphic Scale: 1" = 6"
Graphic Scale: 1" = 3"
Graphic Scale: 1" = 1'-6"
Graphic Scale: 1" = 12"
Graphic Scale: 1" = 6"
Graphic Scale: 1" = 3"
Graphic Scale: 1" = 2"
Graphic Scale: 1" = 1"
Graphic Scale: 1" = 1/2"
Graphic Scale: 1" = 1/4"