FUNCTIONAL AREA LEGEND

DEPARTMENT 1 : OUTPATIENT / PACT CLINIC

FA1	LOBBY / RECEPTION AREA	FA9	HOMELESS/HOUSING AND URBAN DEVELOPMENT-VA SUPPORTIVE HOUSING	FA17	VETERAN EDUCATION / PRIMARY CARE CLINIC GROUP CARE AREA	FA25	MENTAL HEALTH INTENSIVE CASE MANAGEMENT (MHICM)
FA2	CAE/REFRESHMENT	FA10	CLINIC MANAGEMENT	FA18	LOGISTICS/SUPPORT AREA	FA26	MENTAL ILLNESS RESEARCH EDUCATION AND CLINICAL CENTER (MIRECC)
FA3	AUDIOLOGY CLINIC	FA11	STAFF SUPPORT AREA	FA19	LOBBY / RECEPTION AREA - 3RD FLOOR	FA27	STAFF SUPPORT AREA
FA4	PATHOLOGY AND LABORATORY MEDICINE (PLM) SERVICE	FA12	ENGINEERING SERVICE	FA20	DERMATOLOGY	FA28	POLICE SERVICE
FA5	PHARMACY SERVICE	FA13	LOGISTICS AREA	FA21	PSYCHOSOCIAL REHABILITATION AND RECOVERY CENTER (PRRC)	FA29	LOGISTICS AREA
FA6	IMAGING AREA	FA14	LOBBY / RECEPTION AREA	FA22	NEUROPSYCHOLOGY	LESSOR	LESSOR
FA7	MULTI-USE GYM FOR WELLNESS, MOVE, GEROFIT, AND SERC	FA15	WOMEN VETERAN CLINIC	FA23	OUTPATIENT TRAUMA RECOVERY PROGRAM		
FA8	COMMUNITY RESOURCE AND REFERRAL CENTERS (CRRC)	FA16	PACT PRIMARY CARE	FA24	FAMILY INTERVENTION TEAM		

DEPARTMENT 2 : RESEARCH AND DEVELOPMENT

FA1	REHAB R&D SERVICE
FA2	HEALTH SERVICE R&D SERVICE

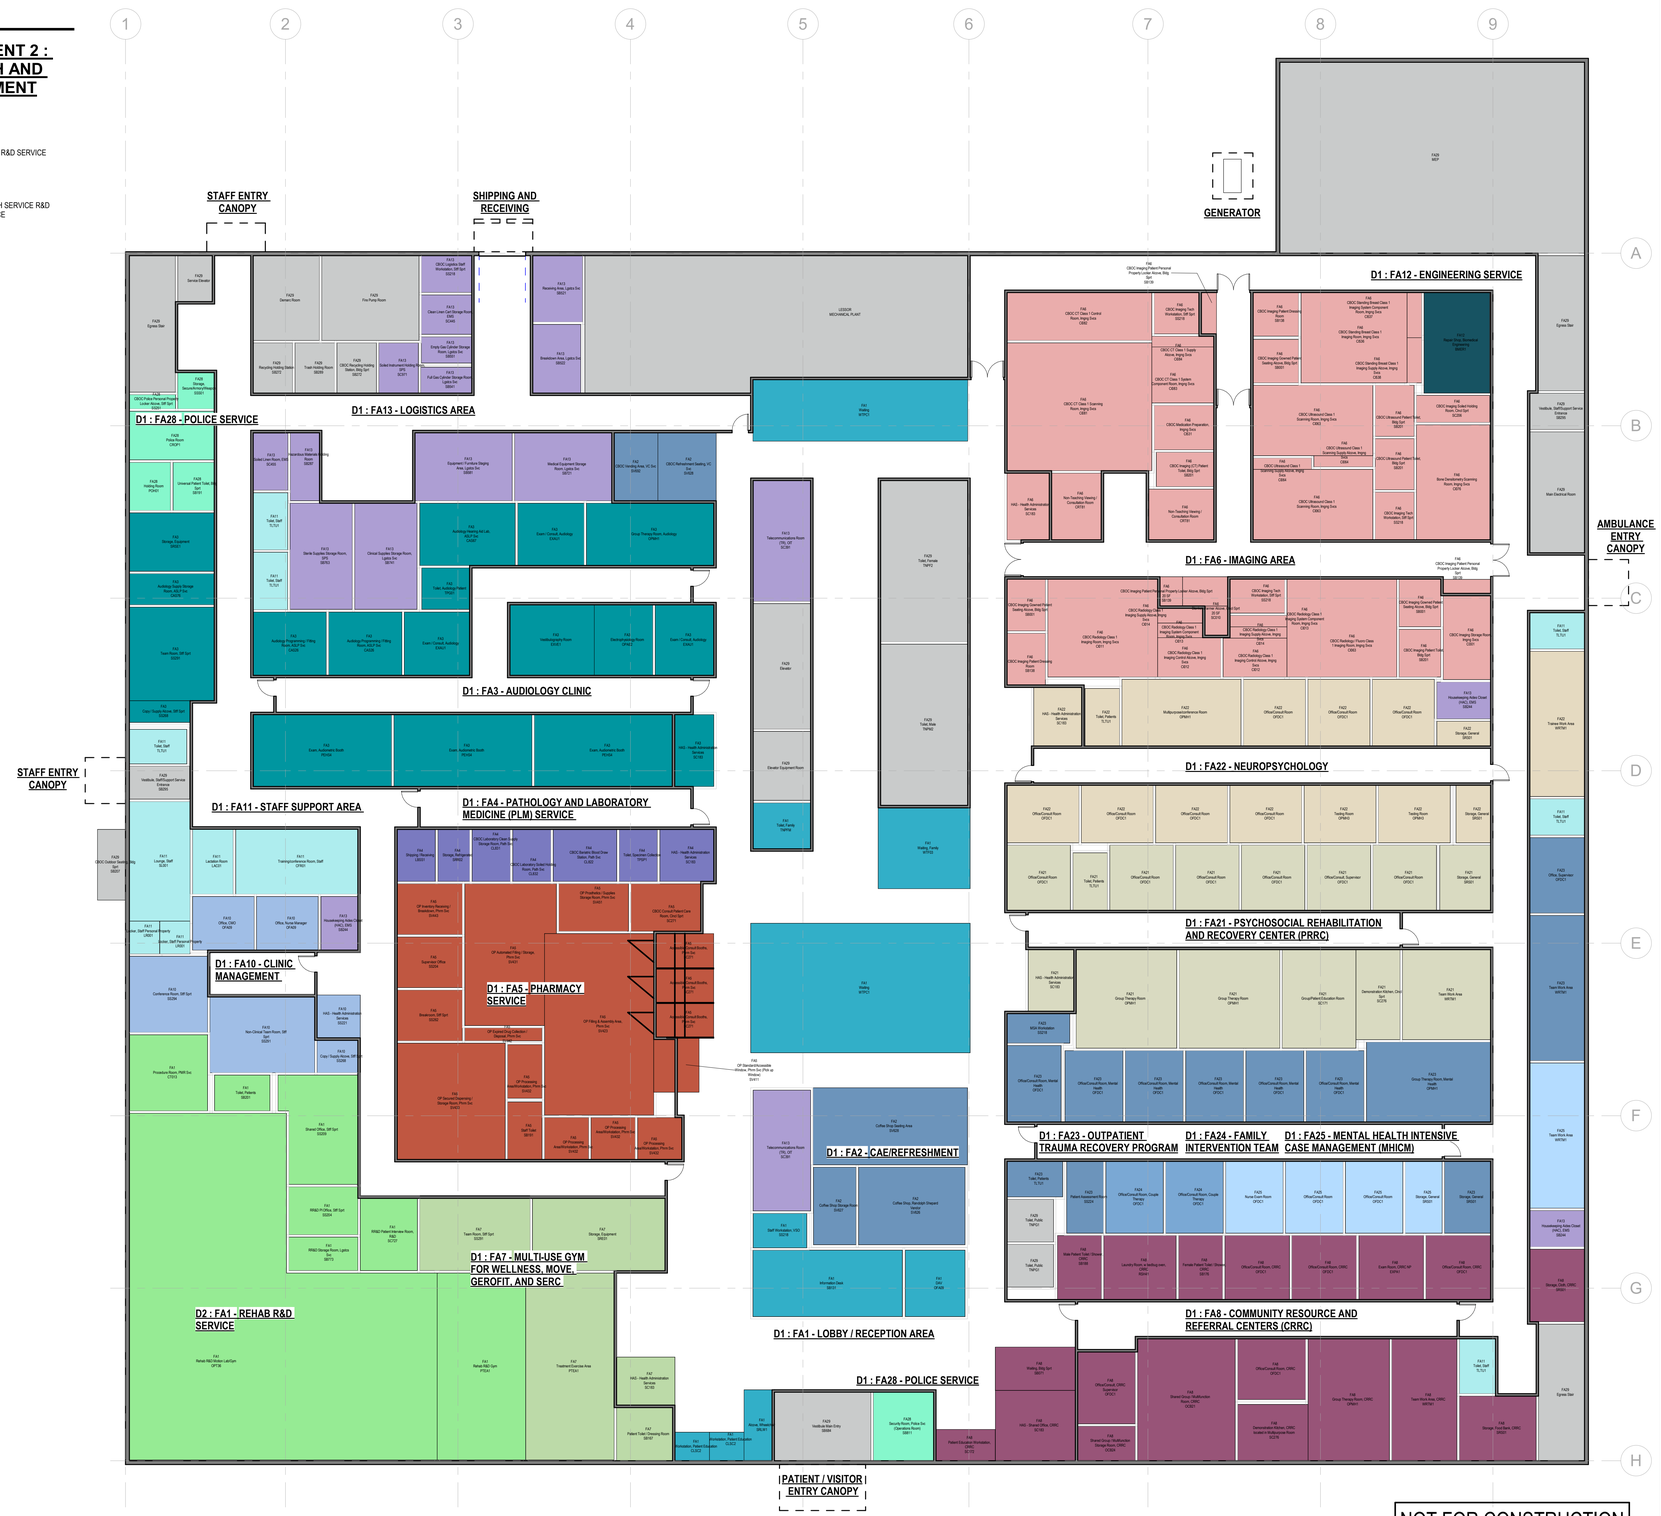

NOT FOR CONSTRUCTION

No.	Revisions:	Date:

CONSULTANT

ARCHITECT/ENGINEER OF RECORD

FFE Engineering & Architecture
www.ffeinc.us | 513.522.0956

STAMP

VA U.S. Department of Veterans Affairs

Drawing Title	FIRST FLOOR - NOT TO SCALE
Phase	SUBMISSION NO. 4
Project Title	RLP BATCH 6 - BALTIMORE
Project Number	N/A
Building Number	
Approved: Owner	
Location	BALTIMORE, MD
Issue Date	1/18/2024
Checked	ET
Drawn	KT
Drawing Number	G101

Autodesk Docs://CFM - RLP - Program For Design/FFE_RLP - Baltimore OBOC (2023).rvt

1/18/2024 4:04:25 PM

VA FORM 08 - 6231

FUNCTIONAL AREA LEGEND

DEPARTMENT 1 : OUTPATIENT / PACT CLINIC

FA1	LOBBY / RECEPTION AREA
FA2	CAE/REFRESHMENT
FA3	AUDIOLOGY CLINIC
FA4	PATHOLOGY AND LABORATORY MEDICINE (PLM) SERVICE
FA5	PHARMACY SERVICE
FA6	IMAGING AREA
FA7	MULTI-USE GYM FOR WELLNESS, MOVE, GEROFIT, AND SERC
FA8	COMMUNITY RESOURCE AND REFERRAL CENTERS (CRRC)
FA9	HOMELESS/HOUSING AND URBAN DEVELOPMENT-VA SUPPORTIVE HOUSING
FA10	CLINIC MANAGEMENT
FA11	STAFF SUPPORT AREA
FA12	ENGINEERING SERVICE
FA13	LOGISTICS AREA
FA14	LOBBY / RECEPTION AREA
FA15	WOMEN VETERAN CLINIC
FA16	PACT PRIMARY CARE
FA17	VETERAN EDUCATION / PRIMARY CARE CLINIC GROUP CARE AREA
FA18	LOGISTICS/SUPPORT AREA
FA19	LOBBY / RECEPTION AREA - 3RD FLOOR
FA20	DERMATOLOGY
FA21	PSYCHOSOCIAL REHABILITATION AND RECOVERY CENTER (PRRC)
FA22	NEUROPSYCHOLOGY
FA23	OUTPATIENT TRAUMA RECOVERY PROGRAM
FA24	FAMILY INTERVENTION TEAM
FA25	MENTAL HEALTH INTENSIVE CASE MANAGEMENT (MHICM)
FA26	MENTAL ILLNESS RESEARCH EDUCATION AND CLINICAL CENTER (MIRECC)
FA27	STAFF SUPPORT AREA
FA28	POLICE SERVICE
FA29	LOGISTICS AREA
LESSOR	LESSOR

DEPARTMENT 2 : RESEARCH AND DEVELOPMENT

FA1	REHAB R&D SERVICE
FA2	HEALTH SERVICE R&D SERVICE

NOT FOR CONSTRUCTION

No.	Revisions:	Date:

CONSULTANT

ARCHITECT/ENGINEER OF RECORD

FFE Engineering & Architecture
www.ffeinc.us | 519.522.0956

STAMP

VA U.S. Department of Veterans Affairs

Drawing Title: SECOND FLOOR - NOT TO SCALE

Phase: SUBMISSION NO. 4

Project Title: RLP BATCH 6 - BALTIMORE

Project Number: N/A

Building Number:

Approved: Owner

Location: BALTIMORE, MD

Issue Date: 1/18/2024

Checked: ET

Drawn: KT

Drawing Number: G102

Autodesk Docs://CFM - RLP - Program For Design/FFE_RLP - Baltimore CBOC (2023).rvt

1/18/2024 4:04:27 PM

VA FORM 08 - 6231

FUNCTIONAL AREA LEGEND

DEPARTMENT 1 : OUTPATIENT / PACT CLINIC

FA1	LOBBY / RECEPTION AREA	FA9	HOMELESS/HOUSING AND URBAN DEVELOPMENT-VA SUPPORTIVE HOUSING	FA17	VETERAN EDUCATION / PRIMARY CARE CLINIC GROUP CARE AREA	FA25	MENTAL HEALTH INTENSIVE CASE MANAGEMENT (MHICM)
FA2	CAE/REFRESHMENT	FA10	CLINIC MANAGEMENT	FA18	LOGISTICS/SUPPORT AREA	FA26	MENTAL ILLNESS RESEARCH EDUCATION AND CLINICAL CENTER (MIRECC)
FA3	AUDIOLOGY CLINIC	FA11	STAFF SUPPORT AREA	FA19	LOBBY / RECEPTION AREA - 3RD FLOOR	FA27	STAFF SUPPORT AREA
FA4	PATHOLOGY AND LABORATORY MEDICINE (PLM) SERVICE	FA12	ENGINEERING SERVICE	FA20	DERMATOLOGY	FA28	POLICE SERVICE
FA5	PHARMACY SERVICE	FA13	LOGISTICS AREA	FA21	PSYCHOSOCIAL REHABILITATION AND RECOVERY CENTER (PRRC)	FA29	LOGISTICS AREA
FA6	IMAGING AREA	FA14	LOBBY / RECEPTION AREA	FA22	NEUROPSYCHOLOGY	LESSOR	LESSOR
FA7	MULTI-USE GYM FOR WELLNESS, MOVE, GEROFIT, AND SERC	FA15	WOMEN VETERAN CLINIC	FA23	OUTPATIENT TRAUMA RECOVERY PROGRAM		
FA8	COMMUNITY RESOURCE AND REFERRAL CENTERS (CRRC)	FA16	PACT PRIMARY CARE	FA24	FAMILY INTERVENTION TEAM		

DEPARTMENT 2 : RESEARCH AND DEVELOPMENT

FA1	REHAB R&D SERVICE
FA2	HEALTH SERVICE R&D SERVICE

NOT FOR CONSTRUCTION

No.	Revisions:	Date:

CONSULTANT

ARCHITECT/ENGINEER OF RECORD

FFE Engineering & Architecture
www.ffeinc.us | 515.522.0956

STAMP

VA U.S. Department of Veterans Affairs

Drawing Title: THIRD FLOOR - NOT TO SCALE	Phase: SUBMISSION NO. 4	Project Title: RLP BATCH 6 - BALTIMORE	Project Number: N/A
Approved: Owner		Location: BALTIMORE, MD	Building Number
		Issue Date: 1/18/2024 / Checked: ET / Drawn: KT	Drawing Number: G103

Autodesk Docs://CFM - RLP - Program For Design/FFE_RLP - Baltimore CBOC (2023).rvt
1/18/2024 4:04:32 PM

VA FORM 08 - 6231