Docusign Envelope ID: 1BD41F20-DB6B-87C5-8352-E48403C315FE

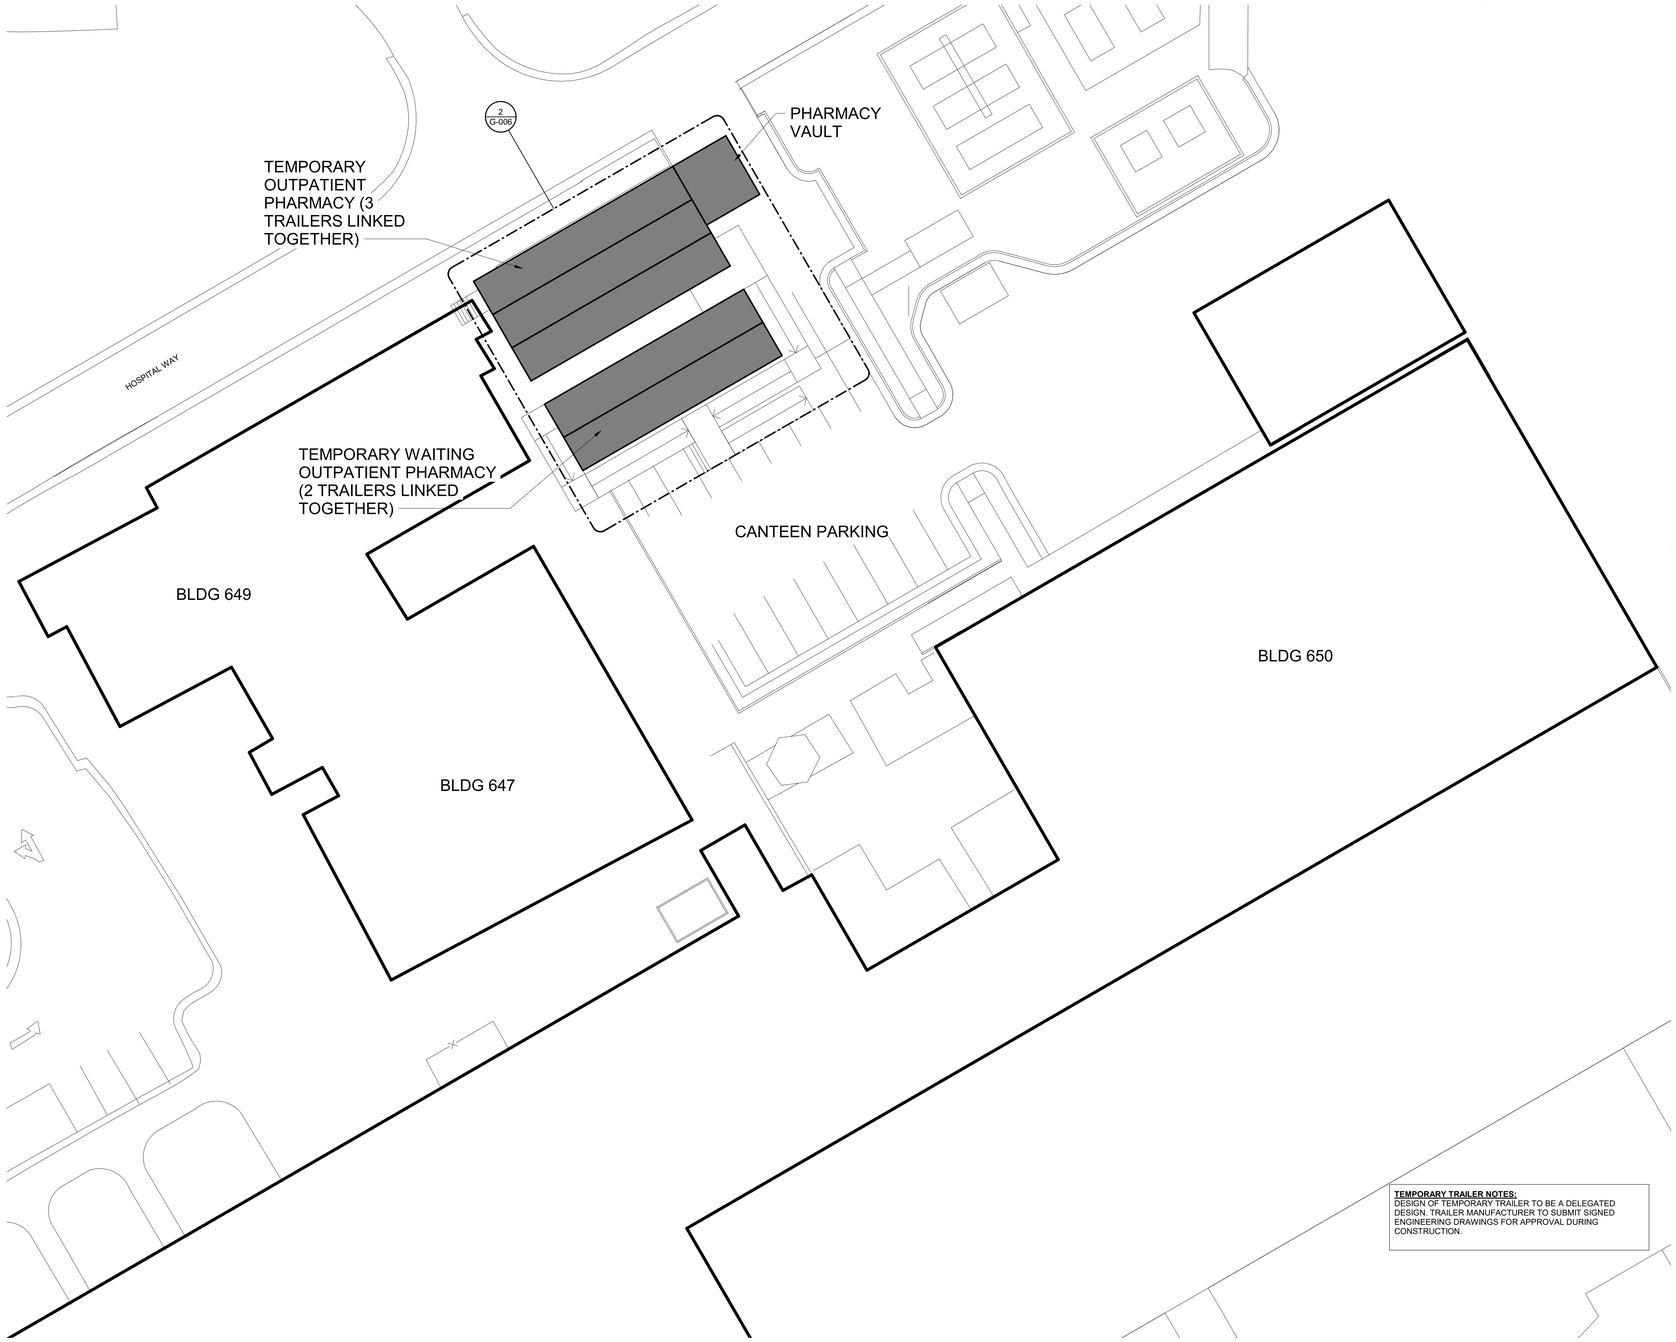

TEMPORARY TRAILER NOTES:
DESIGN OF TEMPORARY TRAILER TO BE A DELEGATED DESIGN. TRAILER MANUFACTURER TO SUBMIT SIGNED ENGINEERING DRAWINGS FOR APPROVAL DURING CONSTRUCTION.

3 **SITE PLAN**
Scale: 1/16" = 1'-0"

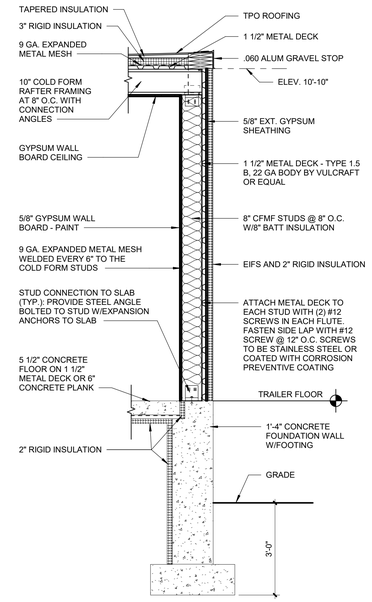

1 **TYPICAL SECTION AT VAULT**
Scale: 1/2" = 1'-0"

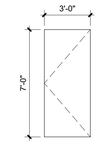

DOOR ELEVATION

NOTES:
1. PROVIDE 16 GA. HM DOOR & FRAME AT EXTERIOR DOORS
2. PROVIDE SOLID CORE WOOD LAMINATE AT INTERIOR DOORS
3. SEE SPECIFICATIONS SECTION 015000 FOR REMAINDER OF DOOR REQUIREMENTS

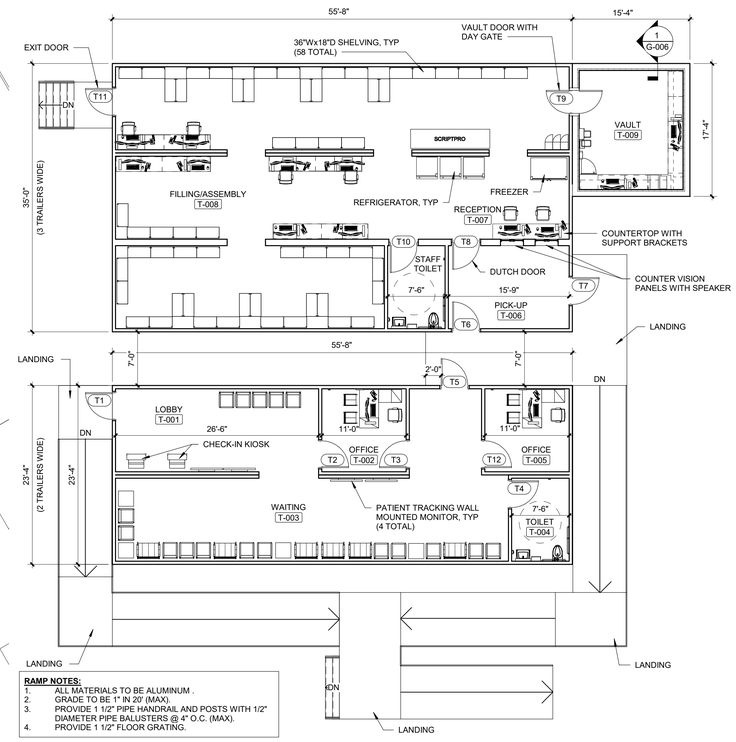

RAMP NOTES:
1. ALL MATERIALS TO BE ALUMINUM .
2. GRADE TO BE 1" IN 20' (MAX).
3. PROVIDE 1 1/2" PIPE HANDRAIL AND POSTS WITH 1/2" DIAMETER PIPE BALUSTERS @ 4" O.C. (MAX).
4. PROVIDE 1 1/2" FLOOR GRATING.

2 **TEMPORARY TRAILER FLOOR PLAN**
Scale: 1/8" = 1'-0"

FULLY SPRINKLERED

100% BID DOCUMENTS

#	Revisions:	Date

CONSULTANTS:

LICENSED ARCHITECT 24514 RENEE M. CLARK STATE OF MINNESOTA 5/21/2026

PROJECT MANAGER

ACG Project Number 19-103

APOGEE Engineers | Architects

Headquarters:
Apogee Consulting Group, P.A.
1151 Kildaire Farm Road, Suite 120
Cary, North Carolina 27511

www.acg-pa.com 919-858-7420

© COPYRIGHT Apogee Consulting Group, P.A.

Office of Construction and Facilities Management

VA U.S. Department of Veterans Affairs

Drawing Title: TRAILER LOCATION - SITE PLAN AND FLOOR PLAN

Location: MATHER VAMC, 10535 HOSPITAL WAY, MATHER, CA 95655

Project Title: RENOVATION OF OUTPATIENT PHARMACY AND HVAC

Approved

Date: OCTOBER 13, 2023 | Checked: RMC | Drawn: ANP

VA PROJECT NUMBER: 612A4-19-016

Building Number: # 650

Drawing Number: G-006

Dwg 6 of 7

C:\Users\jkolenda\Documents\A_VA Mather-Outpatient Pharmacy and HVAC-CA - 19-103_jkolenda2THVG.rvt
5/19/2026 8:24:40 AM
VA FORM 08-6231