VA ACCEPTANCE/APPROVAL
AN AUTHORIZED SIGNATURE BELOW INDICATES THE APPROVAL/ ACKNOWLEDGEMENT OF THE CONTENTS SHOWN HEREIN.

SIGNATURE DATE
NAME: MICHAEL L. KIEFER, MHA, FACHE
EXECUTIVE DIRECTOR

SIGNATURE DATE
NAME: KRISTAN MURRAY, MHA, FACHE
DEPUTY DIRECTOR

SIGNATURE DATE
NAME: JONATHAN G. SANCHEZ
CHIEF, ENGINEERING SERVICE

SIGNATURE DATE
NAME: JOB SAINT-CYR
CHIEF OF PROJECTS

SIGNATURE DATE
NAME: BLAIR SANTA MARIA
CHIEF OF MAINTENANCE

SIGNATURE DATE
NAME: FRANK DALOG
MAINTENANCE SUPERVISOR

SIGNATURE DATE
NAME: ERIK PENARANDA
MAINTENANCE MECHANIC SUPERVISOR

SIGNATURE DATE
NAME: GIL TABILE
MAINTENANCE MECHANIC SUPERVISOR

U.S. Department of Veterans Affairs
Veterans Health Administration
Southern Nevada Healthcare System
Engineering Service

VA SOUTHERN NEVADA HEALTHCARE SYSTEM (VASNHS)

593-26-104 Install ID Concrete Pad

SITE PLAN

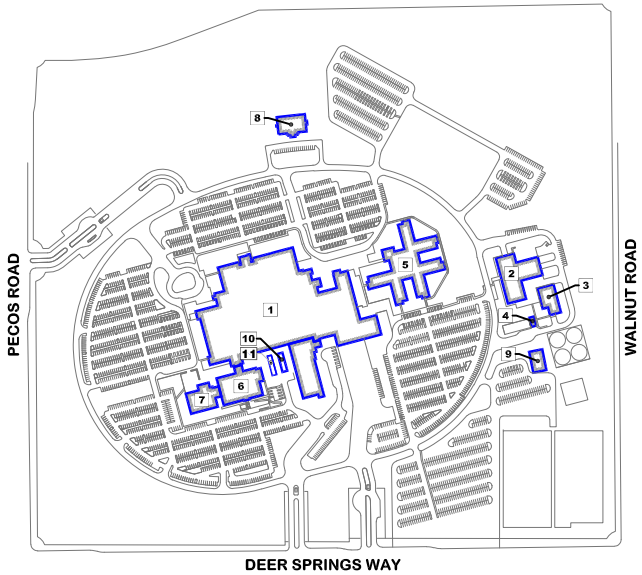

BUILDING DESIGNATIONS

1. MAIN HOSPITAL
2. ENERGY PLANT
3. GENERATORS
4. PUMP ROOM
5. COMMUNITY LIVING CENTER
6. ADMINISTRATION BUILDING
7. EDUCATION BUILDING
8. FISHER HOUSE
9. RE TRAILER
10. MRI TRAILER
11. CT TRAILER

NORTH

VA ACCEPTANCE/APPROVAL
AN AUTHORIZED SIGNATURE BELOW INDICATES THE APPROVAL/ ACKNOWLEDGEMENT OF THE CONTENTS SHOWN HEREIN.

SIGNATURE DATE
NAME: LESHEAN LAWSON
CHIEF, OPERATIONS

SIGNATURE DATE
NAME: DWIGHT BRYAN
UTILITY SYSTEMS OPERATOR

SIGNATURE DATE
NAME: WILLIAM SCOTT
OFFICE OF OCCUPATIONAL SAFETY AND HEALTH (OSHE):

SIGNATURE DATE
NAME (PRINT):
INFECTION CONTROL:

SIGNATURE DATE
NAME: NICHOLAS SUMMARY
HEALTHCARE TECHNOLOGY MANAGEMENT (HTM)

SIGNATURE DATE
NAME (PRINT):
SERVICE:

SIGNATURE DATE
NAME (PRINT):
SERVICE:

SIGNATURE DATE
NAME (PRINT):
SERVICE:

Location Plan

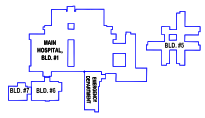

Site Location

VISN 21, Station 593
VA SOUTHERN NEVADA HEALTHCARE SYSTEM
6900 North Pecos Road
North Las Vegas, NV 89086

Revisions:	Date

Drawing Title: TITLE SHEET
Scale: NTS
Status: Construction
Project Title: Install ID Concrete Pad
Service: Projects Section
Date: 02/27/2026
Checked: DH
Drawn: DH
Project Number: 593-26-104
Building Number: 1
Drawing Number: G-001
Dwg. 1 of 1

U.S. Department of Veterans Affairs
Veterans Health Administration
Southern Nevada Healthcare System
Engineering Service

Location Plan

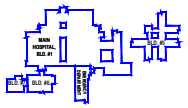

Site Location

VISN 21, Station 593
VA SOUTHERN NEVADA HEALTHCARE SYSTEM
6900 North Pecos Road
North Las Vegas, NV 89086

Revisions:	Date

Drawing Title: **SITE PLAN**
Scale: **NTS**
Status: **Construction**

Project Title: **Install ID Concrete Pad**
Service: **Projects Section**
Date: **02/27/2026** | Checked: **DH** | Drawn: **DH**

Project Number: **593-26-104**
Building Number: **1**
Drawing Number: **G-002**
Dwg. **1** of **1**

U.S. Department of Veterans Affairs
Veterans Health Administration
Southern Nevada Healthcare System
Engineering Service

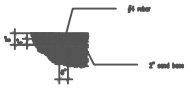

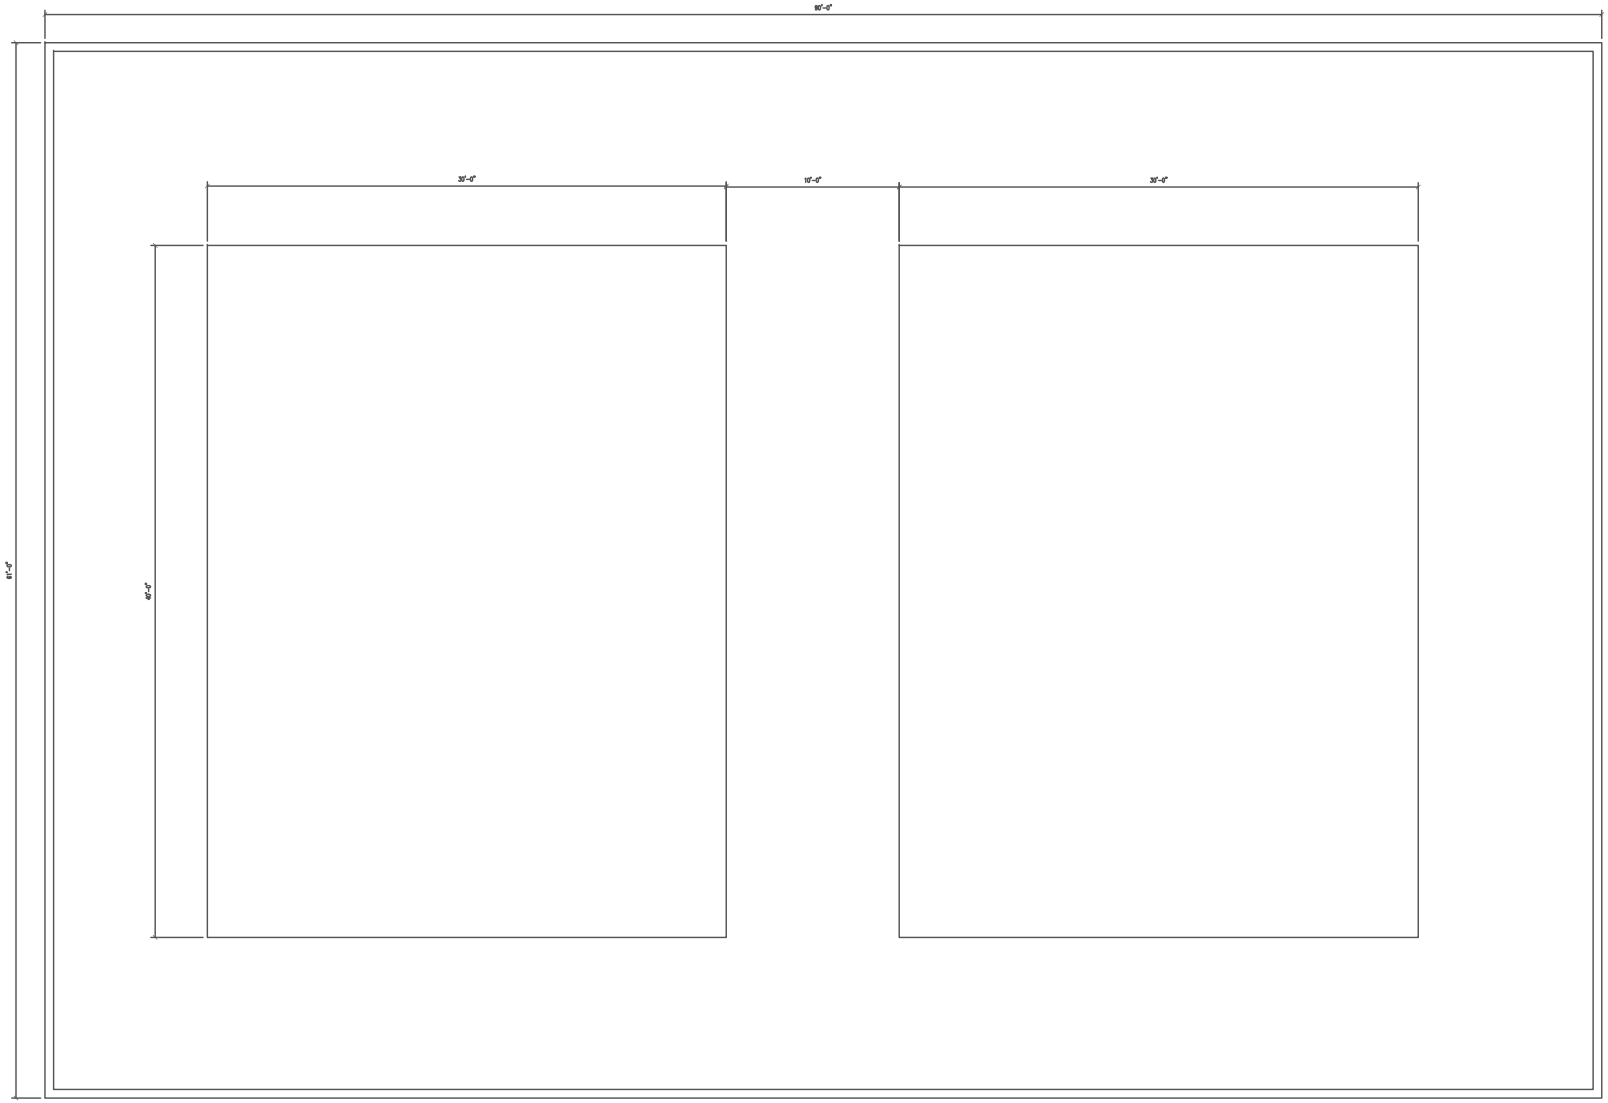

Location Plan

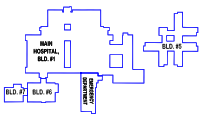

Site Location

VISN 21, Station 593
VA SOUTHERN NEVADA HEALTHCARE SYSTEM
6900 North Pecos Road
North Las Vegas, NV 89086

Revisions:	Date

Drawing Title: **FOUNDATION PLAN**
Scale: **NTS**
Status: **Construction**

Project Title: **Install ID Concrete Pad**
Service: **Projects Section**
Date: **02/27/2026**
Checked: **DH**
Drawn: **DH**

Project Number: **593-26-104**
Building Number: **1**
Drawing Number: **G-003**
Dwg. 1 of 1

U.S. Department of Veterans Affairs
Veterans Health Administration
Southern Nevada Healthcare System
Engineering Service

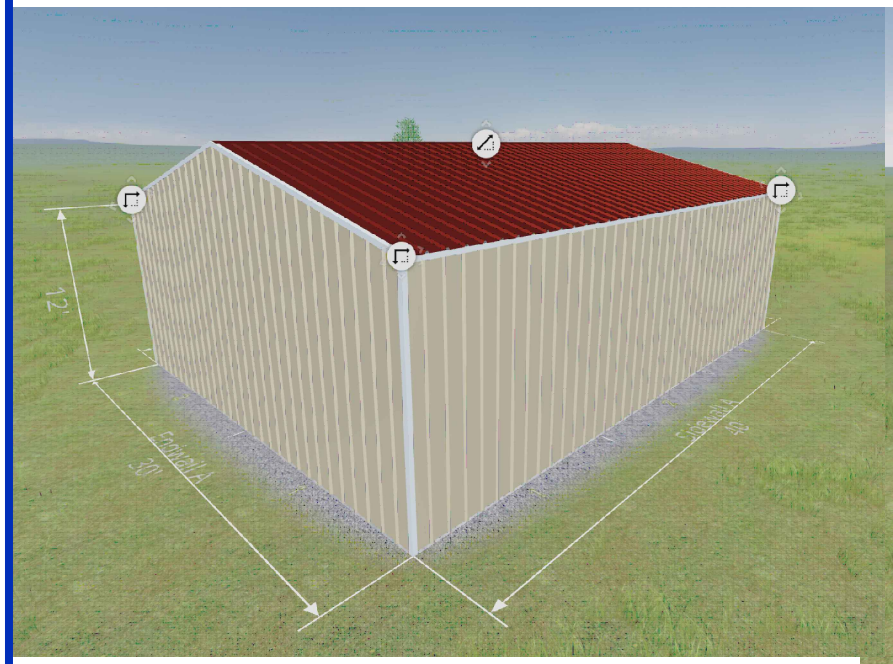

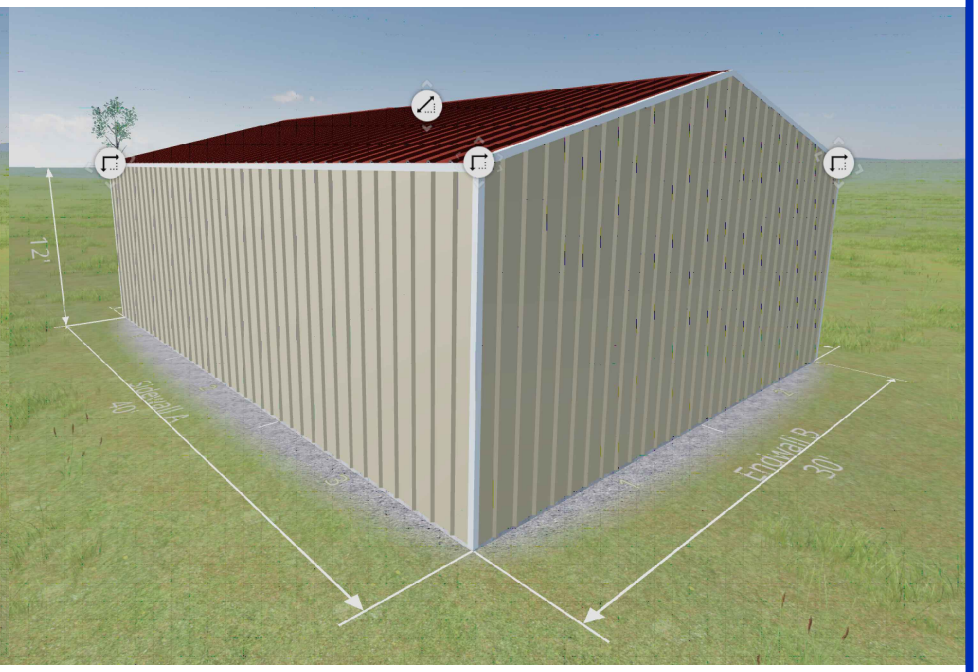

Location Plan

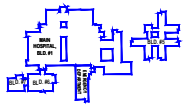

Site Location

VISN 21, Station 593
VA SOUTHERN NEVADA HEALTHCARE SYSTEM
6900 North Pecos Road
North Las Vegas, NV 89086

Revisions:	Date

Drawing Title: **BUILDING ELEVATIONS**
Scale: **NTS**
Status: **Construction**

Project Title: **Install ID Concrete Pad**
Service: **Projects Section**
Date: **02/27/2026**
Checked: **DH**
Drawn: **DH**

Project Number: **593-26-104**
Building Number: **1**
Drawing Number: **G-004**
Dwg. 1 of 1