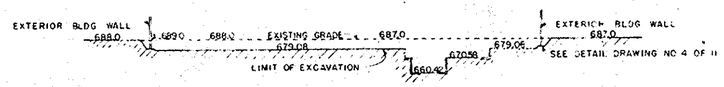

SECTION A - A

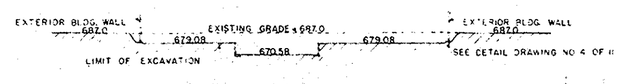

SECTION B - B

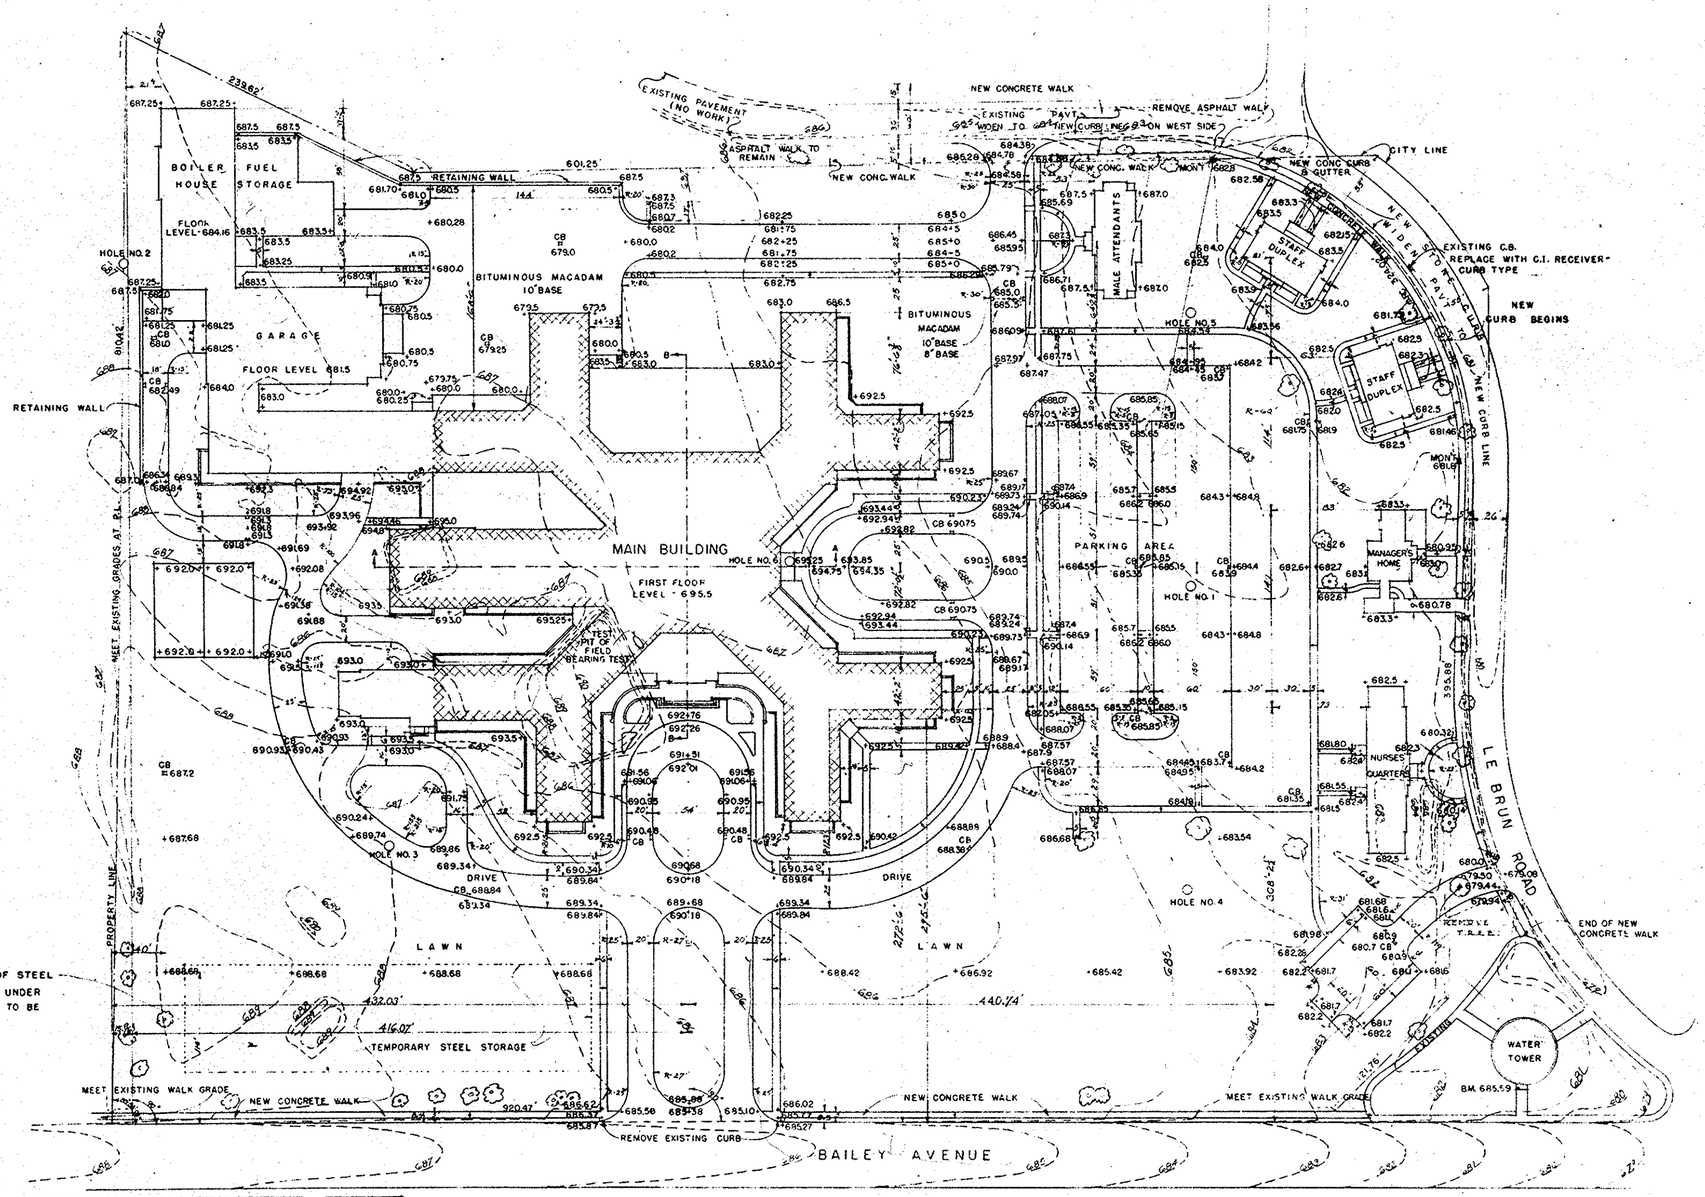

NOTE —

THIS AREA 80' x 300' TO BE USED FOR STORAGE OF STEEL UNTIL FILL AND EXTERIOR UTILITIES ARE INSTALLED UNDER AUTO PARKING AREA AT WHICH TIME PARKING LOT IS TO BE USED FOR STEEL STORAGE.

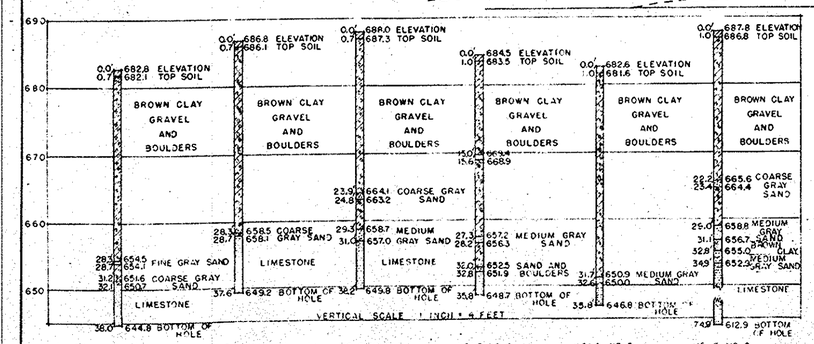

LEGEND

- TOP SOIL
- BROWN CLAY GRAVEL AND BOULDERS
- SAND
- COARSE GRAY SAND
- LIMESTONE
- BROWN CLAY
- LIMIT OF FOUNDATION CONSTRUCTION

KEY

EXISTING TREES TO REMAIN

DIRECTION OF SLOPE OF WALKS

REVISED - FEBRUARY 5, 1947

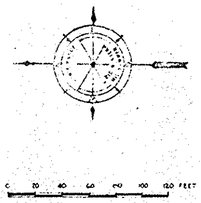

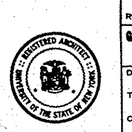

EDWARD B. GREEN No. 3
R. MAXWELL JAMES No. 4536
O. R. EGGERS No. 2946
D. P. HIGGINS No. 2140

REVISION	DATE	DESCRIPTION	BY

GREEN & JAMES AND EGGERS & HIGGINS
ARCHITECTS-ENGINEERS
BUFFALO, N. Y. NEW YORK, N. Y.

WAR DEPARTMENT
CORPS OF ENGINEERS
BUFFALO DISTRICT
BUFFALO, N. Y.

DRAWN BY: HHS
TRACED BY: OFA
CHECKED BY: HHS
SUBMITTED: 1 APRIL 47

VETERANS ADMINISTRATION HOSPITAL

BUFFALO, N. Y.

800 BED G. M. AND 200 BED N. P.

SITE PLAN

APPROVED: [illegible] CHIEF ENGINEER

APPROVED: [illegible] DISTRICT ENGINEER

DATE: APRIL 1947

V. A. PROJECT No. 2861

SCALE: 1" = 40' SPEC. NO.

DRAWING NUMBER 5-2-64

SHEET 1 OF 1