TELECOMMUNICATION SYMBOLS

5 x 3" CHANNEL FIRE RATED PENETRATION ASSEMBLY

ELECTRONIC SAFETY AND SECURITY SYMBOLS

CCTV	CEILING MOUNTED SECURITY CAMERA
BLP	BLUE LIGHT PHONE
ACP	ACCESS CONTROL PANEL
ACPS	ACCESS CONTROL POWER SULLPY
KP	TELECOMMUNICATION ENCLOSURE KEYPAD
CCTV	POLE MOUNTED SECURITY CAMERA
CCP	CAMERA CONTROL PANEL
DC	DOOR CONTACT

TECHNOLOGY AND ELECTRICAL ABBREVIATIONS

1PH	SINGLE-PHASE
1P	SINGLE POLE
2/C	TWO-CONDUCTOR
3/C	THREE-CONDUCTOR
3PH	THREE-PHASE
4/C	FOUR-CONDUCTOR
4W	FOUR-WIRE
A/C UNIT	AIR CONDITIONING UNIT
A/E	ARCHITECT/ENGINEER
AAP	ALARM ANNUNCIATOR PANEL
AC	ALTERNATING CURRENT OR ARMORED CABLE
ACC	ACCESSIBLE
ADDL	ADDITIONAL
ADJ	ADJACENT, ADJOINING
ADO	AUTOMATIC DOOR OPENER
AF	AMPERE FRAME OR AMP FUSE
AFC	ABOVE FINISHED COUNTER, AUTOMATIC FREQUENCY CONTROL, OR AVAILABLE FAULT CURRENT
AFF	ABOVE FINISHED FLOOR
AFG	ABOVE FINISHED GRADE
AH	AMPERE HOUR
AHJ	AUTHORITY HAVING JURISDICTION
AIC	AMPERE INTERRUPTING CAPACITY
ALT	ALTERNATE
AMB OR A	AMBIENT
AMP	AMPERE
ARCH	ARCHITECT
ASC	AMPS SHORT CIRCUIT
AT	AMPERE TRIP
ATS	AUTOMATIC TRANSFER SWITCH
AUTO	AUTOMATIC
AV	AUDIO VISUAL
BAT	BATTERY
BC	BARE COPPER
BD	BOARD
BFF	BELOW FINISH FLOOR
BIL	BASIC INSULATION LEVEL
BLDG	BUILDING
BPIP	BOILER PLANT INSTRUMENTATION PANEL
BRKR	BREAKER
BYP	BY PASS
C	CONDUIT
CAB	CABINET
CALC	CALCULATE
CAP	CAPACITY
CAT	CATALOG
CATV	COMMUNITY ANTENNA TELEVISION
CCR	CONTROL CONTACTOR
CCTV	CLOSED CIRCUIT TELEVISION
CB	CODE BLUE
cd	CANDELA
CD	CONSTRUCTION DOCUMENTS
CF	CONTRACTOR FURNISHED
CFCI	CONTRACTOR FURNISHED/CONTRACTOR INSTALLED
CFOI	CONTRACTOR FURNISHED/VA INSTALLED
CFE	CONTRACTOR FURNISHED EQUIPMENT
CHW	CHILLED WATER
CHWP	CHILLED WATER PUMP
CKT	CIRCUIT
CKT BRKR	CIRCUIT BREAKER
CLF	CURRENT LIMITING FUSE
CLG	CEILING
CMU	CONCRETE MASONRY UNIT
COAX	COAX CABLE
COMM	COMMUNICATION
COMPT	COMPARTMENT
CONC	CONCRETE
CONT	CONTINUE
CONTR	CONTRACTOR
COORD	COORDINATE
CPT	CONTROL POWER TRANSFORMER
CRI	COLOR RENDERING INDEX
CT	CURRENT TRANSFORMER
CTV	CABLE TELEVISION
CU	COPPER
CU FT	CUBIC FEET
CUR	CURRENT
DB	DECIBEL OR DIRECT BURIAL
DC	DIRECT CURRENT
DCP	DIMMER CONTROL PANEL
DEG C	DEGREES CELSIUS
DEG F	DEGREES FAHRENHEIT
DEMO	DEMOLITION
DIAG	DIAGRAM
DISC	DISCONNECT
DISTR	DISTRIBUTION
DISTR PNL	DISTRIBUTION PANEL
DMR SW	DIMMER SWITCH
DN	DOWN
DPDT	DOUBLE POLE, DOUBLE THROW
DPST	DOUBLE POLE, SINGLE THROW
DRSW	DOOR SWITCH
DS	DISCONNECT SWITCH
DWG	DRAWING
EC	EMPTY CONDUIT
ECB	ENCLOSED CIRCUIT BREAKER
EG	EQUIPMENT GROUND
EL	ELEVATION
ELEC	ELECTRIC OR ELECTRICAL
ELEV	ELEVATOR
EMCP	EMERGENCY MONITORING CONTROL PANEL
EMER	EMERGENCY
EMI	ELECTROMAGNETIC INTERFERENCE
EMT	ELECTRICAL METALLIC TUBING
ENCL	ENCLOSURE
EPO	EMERGENCY POWER OFF
EPRF	EXPLOSION PROOF
ESMT	EASEMENT
EWC	ELECTRIC WATER COOLER
EWH	ELECTRIC WATER HEATER
EX	EXISTING
FA	FIRE ALARM
FAAP	FIRE ALARM ANNUNCIATOR PANEL
FABL	FIRE ALARM BELL
FABX	FIRE ALARM BOX
FACP	FIRE ALARM CONTROL PANEL
FC	FOOTCANDLE
FI	FILM ILLUMINATOR
FIXT	FIXTURE
FLA	FULL LOAD AMPS
FLEX	FLEXIBLE METALLIC CONDUIT
FLT	FLOODLIGHT
FLUOR	FLUORESCENT
FLUOR FIX	FLUORESCENT FIXTURE
FOUTT	TELEPHONE FLOOR OUTLET
FP	FIRE PROTECTION
FT	FEET OR FOOT
FU SW	FUSED SWITCH
FVNR	FULL VOLTAGE NON-REVERSING
FVR	FULL VOLTAGE REVERSING
G OR GND	GROUND OR GENERATOR
GEN	GENERATOR
GFCI	GROUND FAULT CIRCUIT INTERRUPTER
GTB	GROUND TERMINAL BOX
HID	HIGH INTENSITY DISCHARGE
HOA	HAND-OFF-AUTOMATIC
HP	HORSEPOWER
HT	HEIGHT
HZ	HERTZ
IESNA	ILLUMINATION ENGINEERING SOCIETY OF NORTH AMERICA
IMC	INTERMEDIATE METAL CONDUIT
INCAND	INCANDESCENT
IR	INFRARED
IWH	INSTANTANEOUS WATER HEATER
J-BOX	JUNCTION BOX
kV	KILOVOLT
kVA	KILOVOLT AMPERE
kVAH	KILOVOLT AMPERE PER HOUR
kVAR	KILOVOLT AMPERE REACTIVE
kW	KILOWATT
kWH	KILOWATT HOUR
kWHM	KILOWATT HOUR METER
LED	LIGHT EMITTING DIODE
LF	LINEAR FEET (FOOT)
LM	LUMEN
LP	LIGHT POLE
LPS	LOW PRESSURE SODIUM
LRA	LOCKED ROTOR AMPS
LTCP	LOCAL TEMPERATURE CONTROL PANEL
LT	LIGHT
LTG	LIGHTING
LTG PNL	LIGHTING PANEL
LTNG	LIGHTNING
LV	LOW VOLTAGE
MATV	MASTER ANTENNA TELEVISION SYSTEM
MAX	MAXIMUM
MC	METAL-CLAD
MCA	MINIMUM CIRCUIT AMPS
MCB	MAIN CIRCUIT BREAKER
MCC	MOTOR CONTROL CENTER
MDP	MAIN DISTRIBUTION PANEL
MECH	MECHANICAL
MG	MOTOR GENERATOR
MH	MANHOLE
MIN	MINIMUM
MOCP	MAXIMUM OVERCURRENT PROTECTION
MLO	MAIN LUGS ONLY
MT	MOUNT
MTD	MOUNTED
MTG	MOUNTING
MTS	MANUAL TRANSFER SWITCH
MV	MEDIUM VOLTAGE
MVA	MEGAVOLT-AMPERE
MW	MEGAWATT MICROWAVE
NA	NOT APPLICABLE
NEC	NATIONAL ELECTRICAL CODE
NEMA	NATIONAL ELECTRICAL MANUFACTURERS ASSOCIATION
NEUT OR N	NEUTRAL
NFPA	NATIONAL FIRE PROTECTION ASSOCIATION
NIC	NOT IN CONTRACT
NL	NIGHT LIGHT
NO	NORMALLY OPEN
NS	NO SCALE
NTS	NOT TO SCALE
OC	ON CENTER
OD	OUTSIDE DIAMETER
OL	OVERLOAD
P	POLE
PA	PUBLIC ADDRESS
PB	PANELBOARD, PULL BOX, OR PUSHBUTTON
PBPU	PREFABRICATED BEDSIDE PATIENT UNIT
PCB	POLYCHLORINATED BIPHENYL
PEC	PHOTOELECTRIC CELL
PED	PEDESTAL
PEND	PENDANT
PF	POWER FACTOR
PH	PHASE
PNL	PANEL
POD	POWER OPERATED DAMPER
PT	POTENTIAL TRANSFORMER
PTRV	POWER TYPE ROOF VENTILATION
PVC	POLYVINYL CHLORIDE (PLASTIC)
PWR	POWER
RCP	REFLECTED CEILING PLAN
REC	RECESSED
RECPT	RECEPTACLE
RGS	RIGID GALVANIZED STEEL
RM	ROOM
RMS	ROOT MEAN SQUARE
REQD	REQUIRED
SCC	SHORT CIRCUIT CAPACITY
SES	SERVICE ENTRANCE SECTION
SD	SMOKE DETECTOR
SF	SQUARE FOOT (FEET)
SHT	SHEET
SI	INTERNATIONAL SYSTEM OF UNITS
SPEC	SPECIFICATION
SPST	SINGLE POLE, SINGLE THROW
SURF	SURFACE
SW	SWITCH
SWBD	SWITCHBOARD
SWGR	SWITCHGEAR
TC	TIME CLOCK
TEL	TELEPHONE
TP	TWISTED PAIR
TPS	TWISTED PAIR SHIELDED
TTB	TELEPHONE TERMINAL BOARD
TV	TELEVISION
TYP	TYPICAL
UFD	UNDERFLOOR DUCT
UGND	UNDERGROUND
UL	UNDERWRITERS LABORATORY
UON	UNLESS OTHERWISE NOTED
UPS	UNINTERRUPTIBLE POWER SUPPLY
UTIL	UTILITY
V	VOLT
VA	VOLT AMPERE
VAR	VOLT AMPERE REACTIVE
VIF	VERIFY IN FIELD
VFD	VARIABLE FREQUENCY DRIVE
VOLT	VOLTAGE
W	WATT
WAP	WIRELESS ACCESS POINT
WH	WATER HEATER
WP	WEATHERPROOF
XFER	TRANSFER
XFMR	TRANSFORMER

ISSUE FOR BID	08-09-2024
Revisions:	Date:

CONSULTANT

ARCHITECT/ENGINEER OF RECORD

BANCROFT ARCHITECTS + ENGINEERS
3300 Dundee Rd.
Northbrook, IL 60062
T: 847.952.9362
www. bancroft-ae.com

STAMP

REGISTERED COMMUNICATIONS DISTRIBUTION DESIGNER
8/13/2024
BICSI
Chris Carter
BICSI ID # 136803
EXPIRES 12-31-24
RCDD

Office of Construction and Facilities Management

VA U.S. Department of Veterans Affairs

Drawing Title: TECHNOLOGY- GENERAL NOTES, ABBREVIATIONS AND SYMBOLS	Phase: ISSUE FOR BID	Project Title: PARKING RAMP EXPANSION	Project Number: 528-18-375
			Building Number: 29
Approved: Project Director		Location: 3495 BAILEY AVE., BUFFALO, NY 14215	Drawing Number: TT001
		Issue Date: 08-09-2024 / Checked: CC / Drawn: JCG	

K:\CCG_PROJECTS\2021\21-113 - Parking Ramp (Buffalo, NY)\400- DataDocs\402- Drawings\WORKING\21-113_TT100.dwg
6/14/2009 12:39:03 PM

VA FORM 08 - 6231

FLOOR PLAN GENERAL NOTES

1. CAMERAS WITHIN ANTICIPATED PATHS SHALL BE MOUNTED IN ACCORDANCE TO THE DESIGNATED OVERHEAD CLEARANCE OF THE PARKING DECK.
2. NO PORTION OF THE CAMERA SHALL BE EXTENDED BEYOND THIS CLEARANCE .
3. ALL NEW ICT DEVICES ON THIS FLOOR TO BE CABLED TO TELECOM ENCLOSURE.
4. COORDINATE CONNECTION WITH ELEVATOR MANUFACTURE FOR ALL COMMUNICATION DEVICES TO INCLUDE SECURE CAMERA AND EMERGENCY CALL DEVICE.

(X) FLOOR PLAN KEY NOTES

1. EXISTING INFORMATION COMMUNICATION TECHNOLOGY WALL MOUNTED EQUIPMENT.
2. (4) 2" SURFACE MOUNTED CONDUIT.
3. PROVIDE (5) CONDUITS FROM ELECTRICAL ROOM TO ELECTRICAL BOX.
4. NEMA 4 LOCKING ENCLOSURE 24" X 24" WITH KEYPAD AND DOOR CONTACT OR EQUIVALENT.
5. PROVIDE NEW CEILING DOME CAMERA TYCO, ILLUSTRA, AVCOSTAR, AXIS OR EQUIVALENT COMPATIBLE WITH EXISTING NVR/DVR.
6. ADD NEW BLUE PHONE COMPATIBLE WITH EXISTING SYSTEM.
7. EXISTING CAMERA.
8. CONTRACTOR SHALL COORDINATE WITH ELEVATOR VENDOR/MANUFACTURER TO PROVIDE ANY CONNECTIONS THAT ARE REQUIRED FOR CONTROLS, COMMUNICATIONS, SECURITY, ETC.

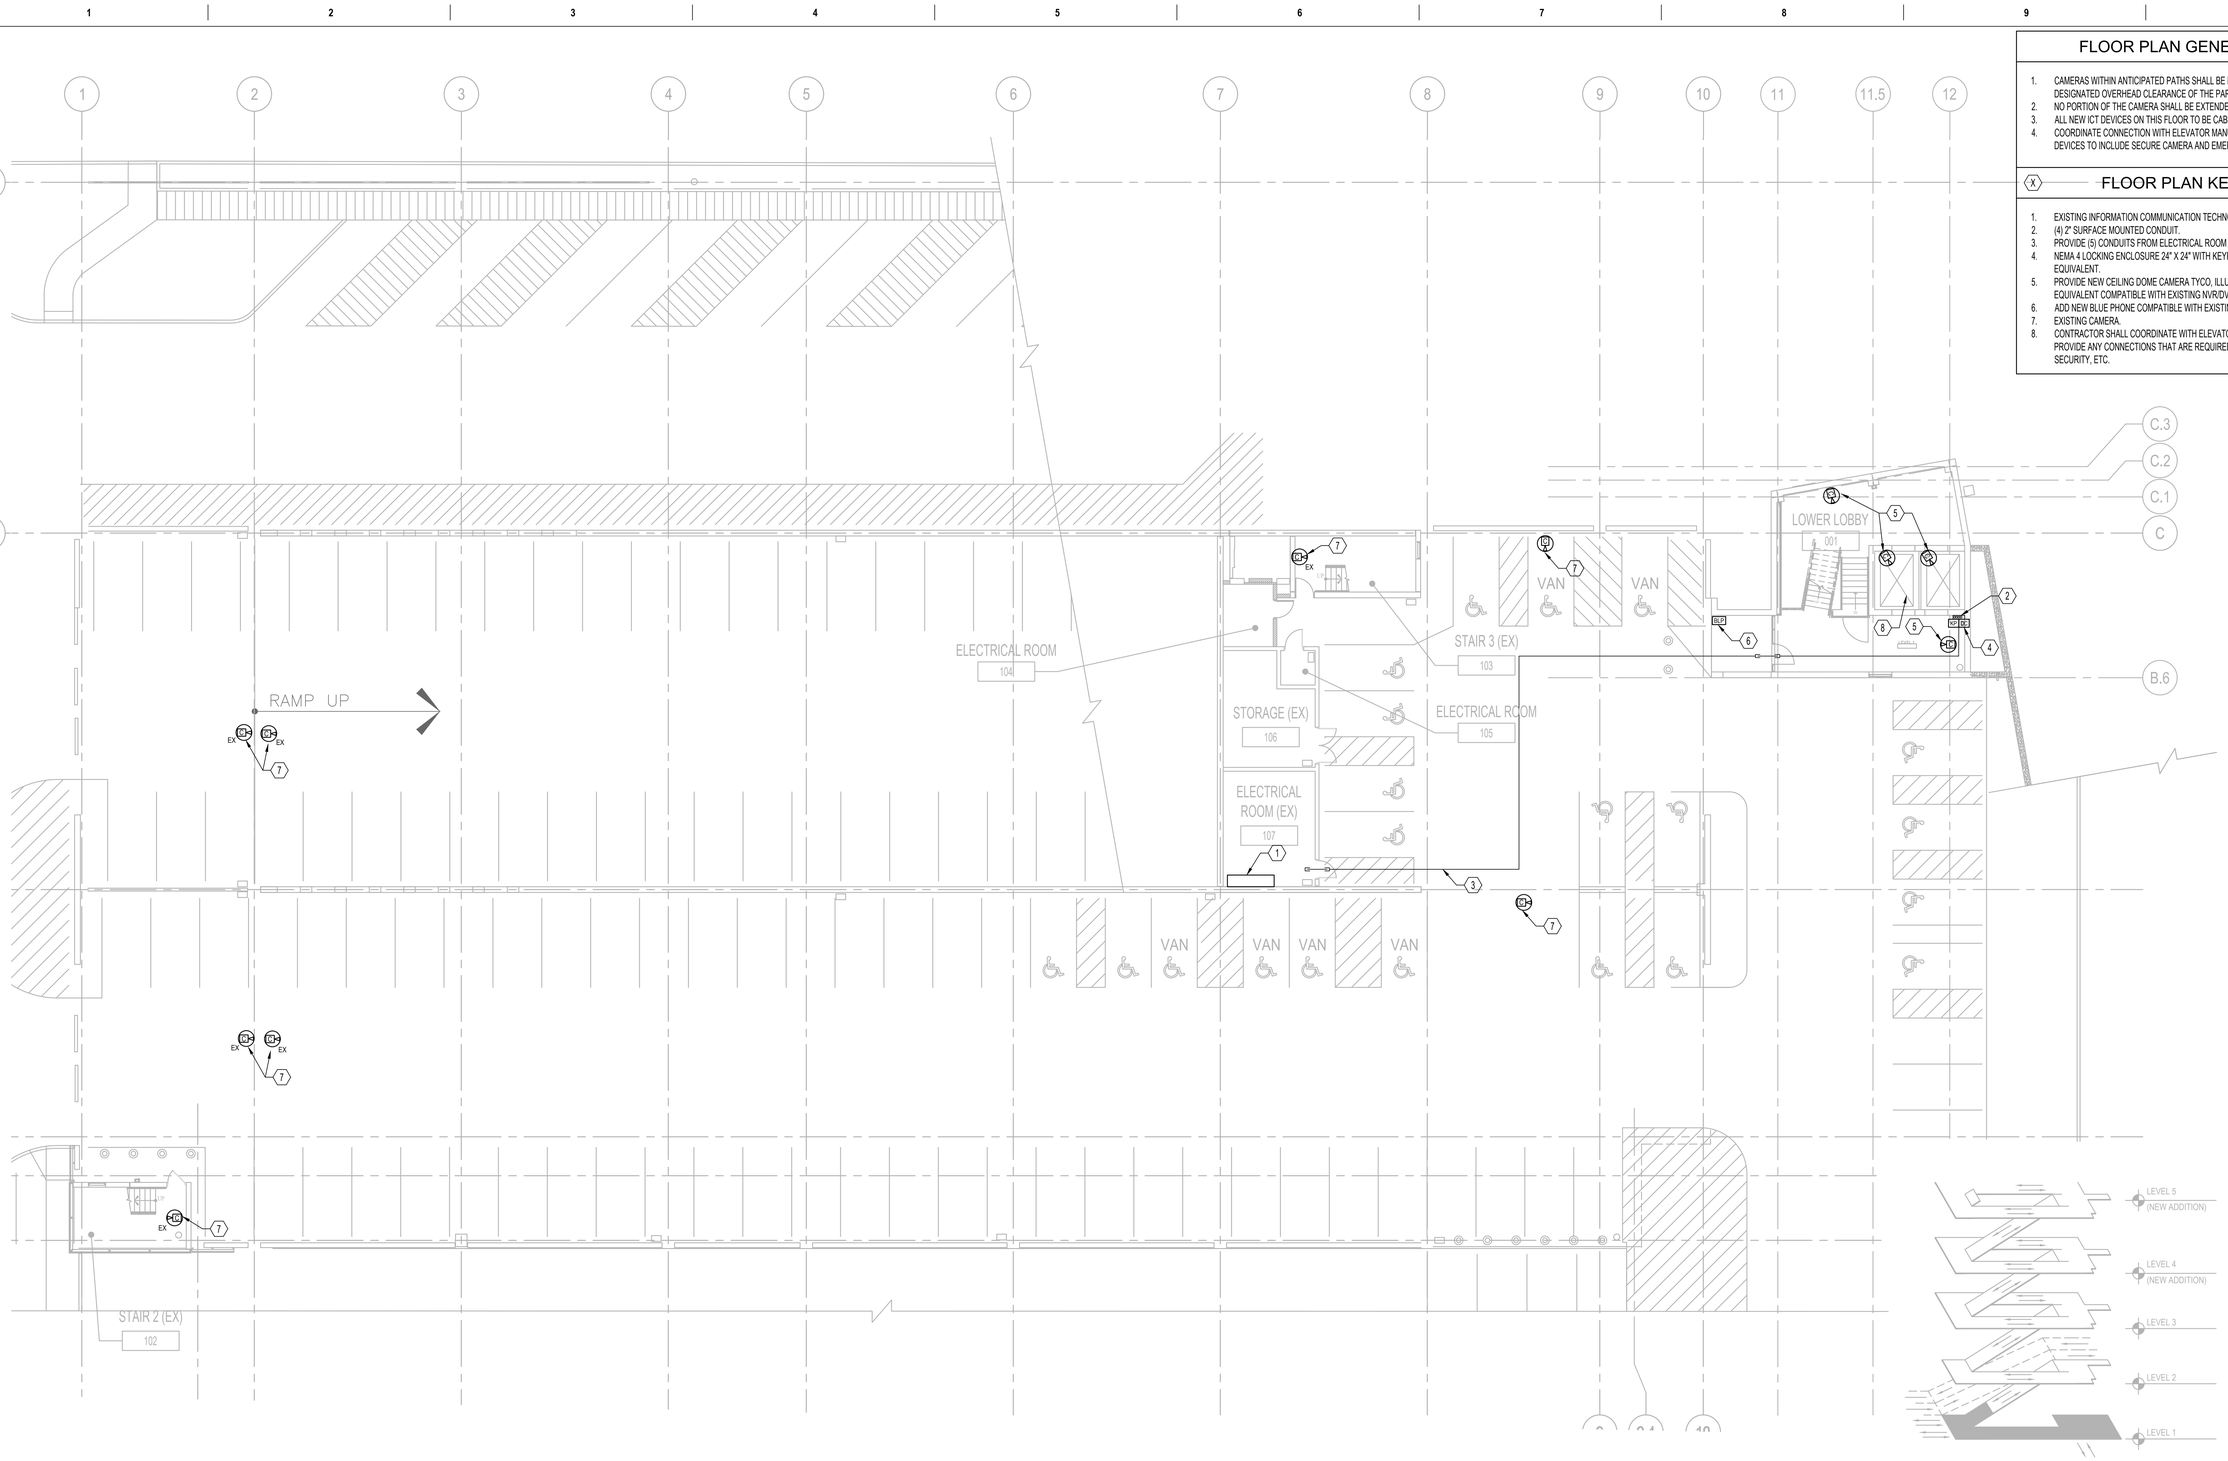

ISOMETRIC DIAGRAM
NTS

N

1 TECHNOLOGY FLOOR PLAN - LEVEL 1
3/32"=1'-0"

ISSUE FOR BID	08-09-2024
Revisions:	Date:

CONSULTANT

ARCHITECT/ENGINEER OF RECORD

BANCROFT ARCHITECTS + ENGINEERS
3300 Dundee Rd.
Northbrook, IL 60062
T: 847.952.9362
www.bancroft-ae.com

STAMP

REGISTERED CONSTRUCTION DOCUMENTS TECHNOLOGY DESIGNER
8/9/2024
BICSI
Chris Carter
BICSI ID # 136803
EXPIRES 12-31-24
RCDD

Office of Construction and Facilities Management

VA U.S. Department of Veterans Affairs

Drawing Title: TECHNOLOGY- FLOOR PLAN - LEVEL 1	Phase: ISSUE FOR BID	Project Title: PARKING RAMP EXPANSION	Project Number: 528-18-375
Approved: Project Director			Building Number: 29
		Location: 3495 BAILEY AVE., BUFFALO, NY 14215	Drawing Number: TT101
		Issue Date: 08-09-2024 / Checked: CC / Drawn: JCG	

K:\CCG_PROJECTS\2021\21-113 - Parking Ramp (Buffalo, NY)\400- DesDocs\402- Drawings\WORKING\21-113_TT101.dwg
6/14/2009 12:39:03 PM

FLOOR PLAN GENERAL NOTES

1. CAMERAS WITHIN ANTICIPATED VEHICLE PATHS SHALL BE MOUNTED IN ACCORDANCE TO THE DESIGNATED OVERHEAD CLEARANCE OF THE PARKING DECK.
2. NO PORTION OF THE CAMERA SHALL BE EXTENDED BEYOND THIS CLEARANCE .
3. ALL NEW ICT DEVICES ON THIS FLOOR TO BE CABLED TO TELECOM ENCLOSURE.
4. COORDINATE CONNECTION WITH ELEVATOR MANUFACTURE FOR ALL COMMUNICATION DEVICES TO INCLUDE SECURE CAMERA AND EMERGENCY CALL DEVICE..

(X) FLOOR PLAN KEY NOTES

1. (3) 2" SURFACE MOUNTED CONDUIT.
2. NEMA 4 LOCKING ENCLOSURE 24" X 24" WITH KEYPAD AND DOOR CONTACT OR EQUIVALENT.
3. PROVIDE NEW DOME CAMERA TYCO, ILLUSTRA, AVCOSTAR, AXIS OR EQUIVALENT COMPATIBLE WITH EXISTING NVR/DVR.
4. ADD NEW BLUE PHONE COMPATIBLE WITH EXISTING SYSTEM.
5. EXISTING CAMERA.

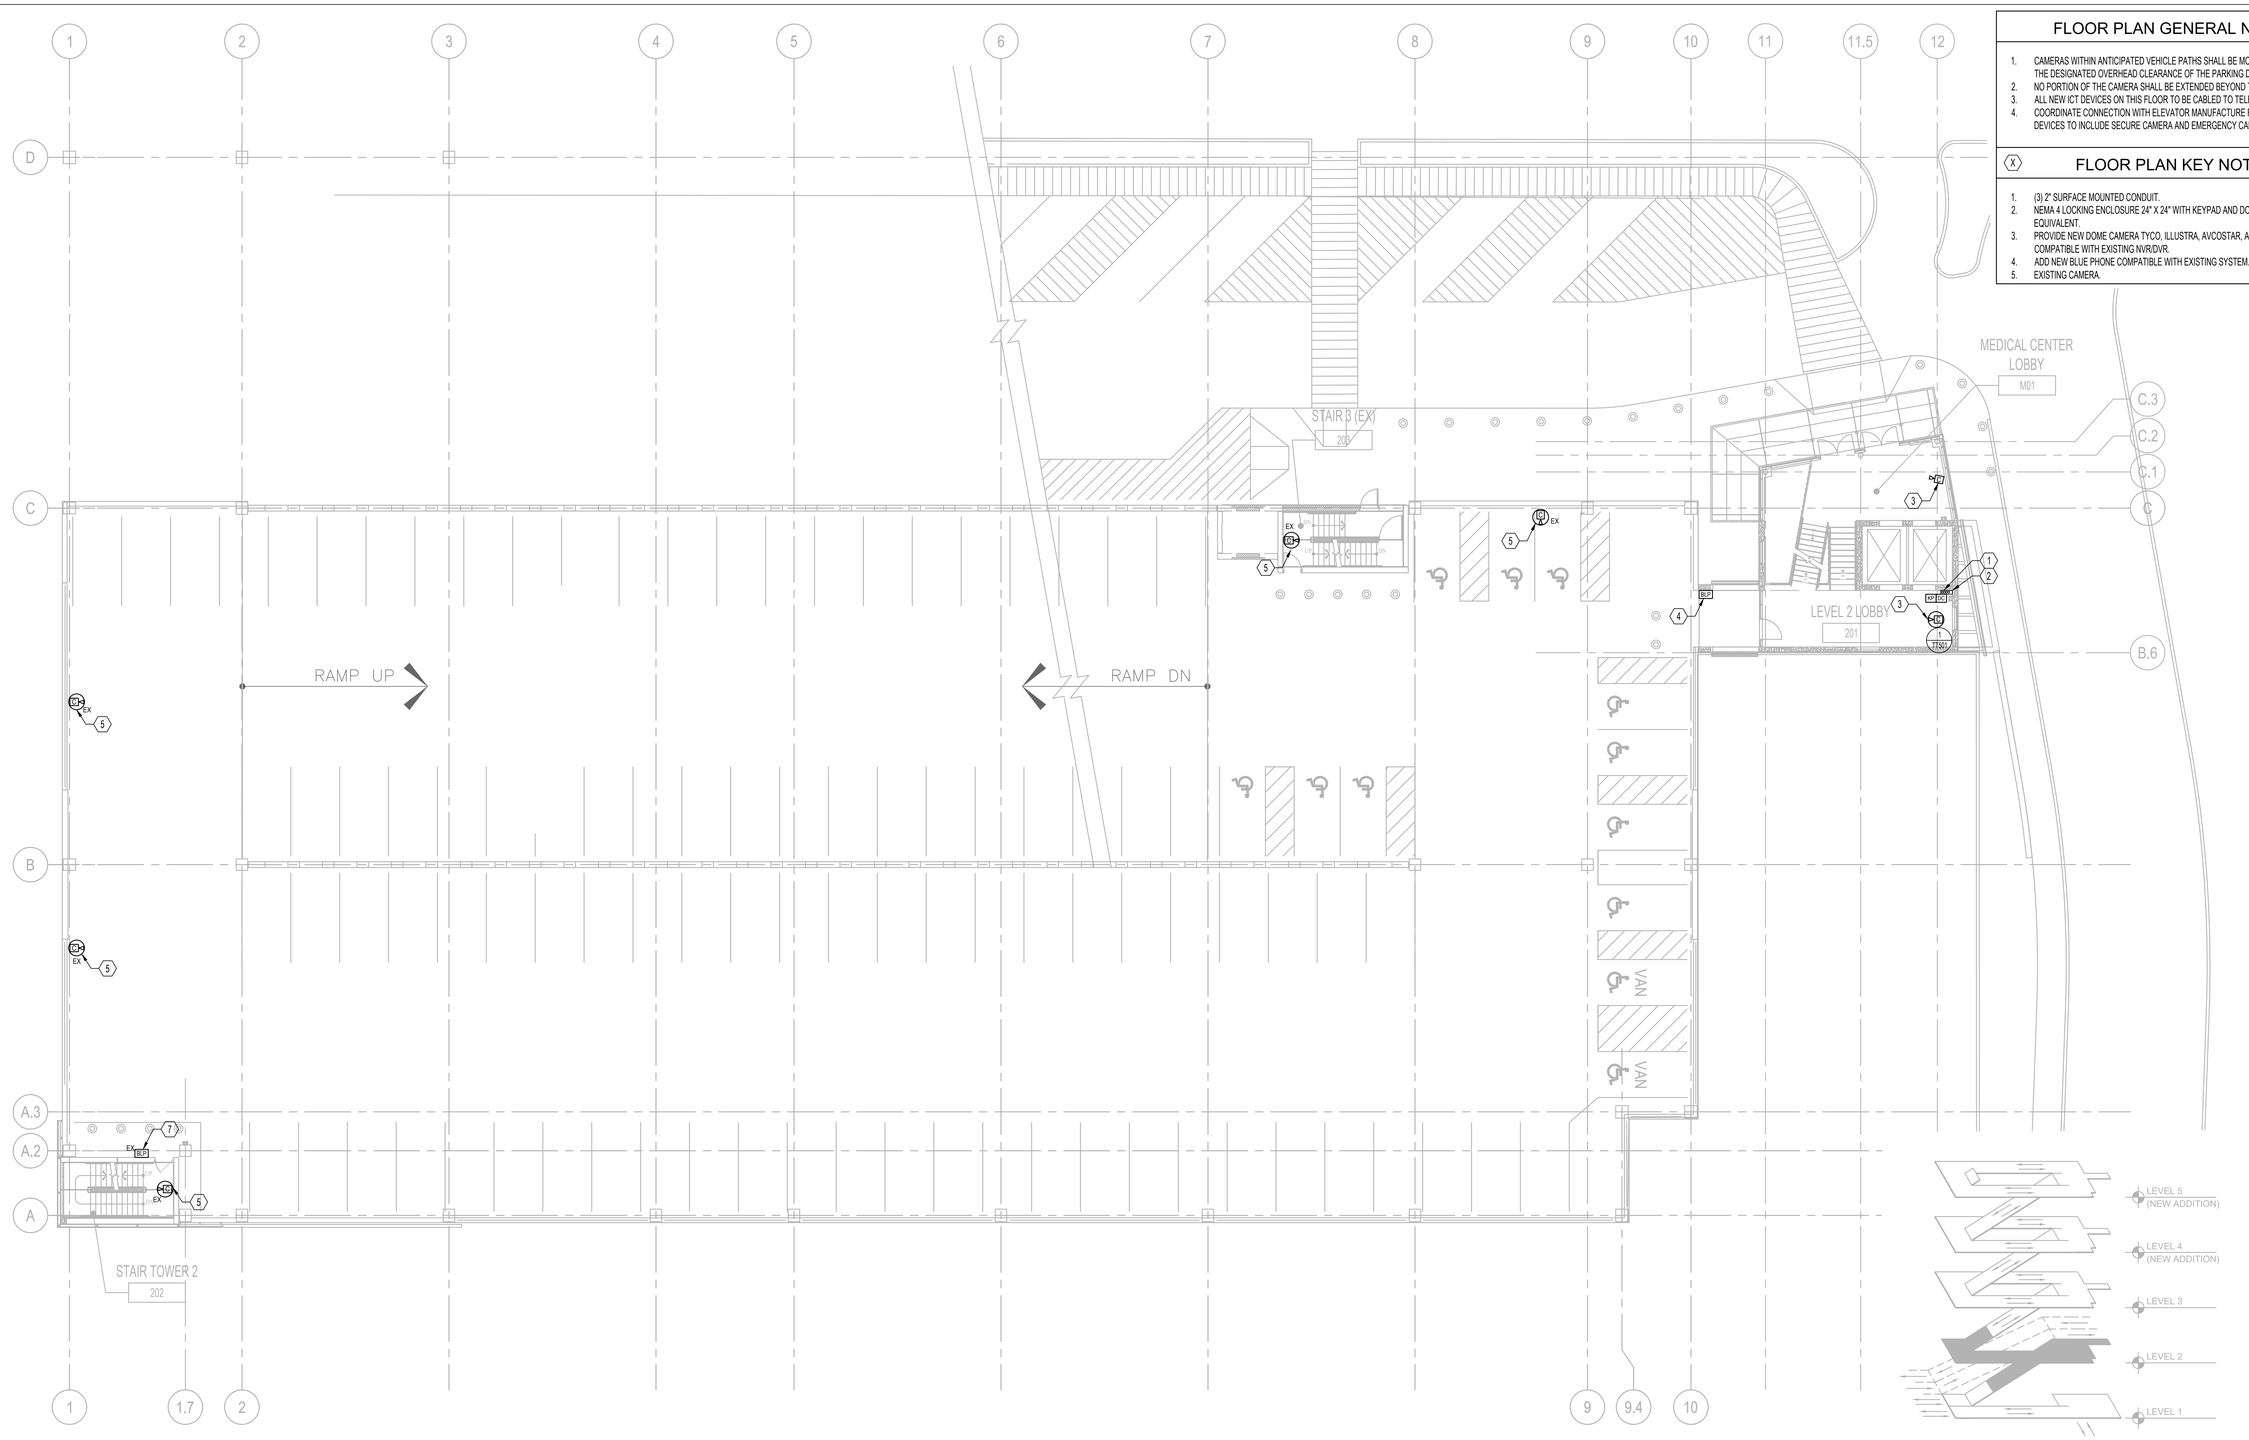

ISOMETRIC DIAGRAM
NTS

N

1 TECHNOLOGY - FLOOR PLAN - LEVEL 2
3/32"=1'-0"
0 4' 8' 16' 24'

ISSUE FOR BID	08-09-2024
Revisions:	Date:

CONSULTANT

ARCHITECT/ENGINEER OF RECORD

BANCROFT ARCHITECTS + ENGINEERS
3300 Dundee Rd.
Northbrook, IL 60062
T: 847.952.9362
www. bancroft-ae.com

STAMP

REGISTERED CONSTRUCTION SPECIFICATIONS INSTITUTION DESIGNER
8/9/2024
Chris Carter
BICSI ID # 136803
EXPIRES 12-31-24
RCDD

Office of Construction and Facilities Management

VA U.S. Department of Veterans Affairs

Drawing Title: TECHNOLOGY- FLOOR PLAN - LEVEL 2	Phase: ISSUE FOR BID	Project Title: PARKING RAMP EXPANSION	Project Number: 528-18-375
			Building Number: 29
Approved: Project Director		Location: 3495 BAILEY AVE., BUFFALO, NY 14215	Drawing Number: TT102
		Issue Date: 08-09-2024 / Checked: CC / Drawn: JCG	

K:\CCG_PROJECTS\2021\21-113 - Parking Ramp (Buffalo, NY)\400- DesDocs\402- Drawings\WORKING\21-113_TT102.dwg
8/14/2009 12:39:03 PM

VA FORM 08 - 6231

FLOOR PLAN GENERAL NOTES

1. CAMERAS WITHIN ANTICIPATED VEHICLE PATHS SHALL BE MOUNTED IN ACCORDANCE TO THE DESIGNATED OVERHEAD CLEARANCE OF THE PARKING DECK.
2. NO PORTION OF THE CAMERA SHALL BE EXTENDED BEYOND THIS CLEARANCE .
3. ALL NEW ICT DEVICES ON THIS FLOOR TO BE CABLED TO TELECOM ENCLOSURE.
4. COORDINATE CONNECTION WITH ELEVATOR MANUFACTURE FOR ALL COMMUNICATION DEVICES TO INCLUDE SECURE CAMERA AND EMERGENCY CALL DEVICE.

FLOOR PLAN KEY NOTES

1. EXISTING CAMERA TO REMAIN. MODIFY MOUNTING BRACKET AS NEEDED AND MOUNT ON EXTERIOR BUILDING WALL.
2. EXISTING CAMERA TO REMAIN (NOT IN SCOPE).
3. PROVIDE NEW CEILING DOME CAMERA TYCO, ILLUSTRA, AVCOSTAR, AXIS OR EQUIVALENT COMPATIBLE WITH EXISTING NVR/DVR.
4. NEMA 4 LOCKING ENCLOSURE 24" X 24" WITH KEYPAD AND DOOR CONTACT OR EQUIVALENT.
5. (2) 2" SURFACE MOUNTED CONDUIT.
6. ADD NEW BLUE PHONE COMPATIBLE WITH EXISTING SYSTEM. .
7. EXISTING TO REMAIN BLUE PHONE.

RAMP UP (NEW AT LEV. 3)

RAMP DN

STAIR 3 (EX)
303

OPEN TO BELOW

LEVEL 3 LOBBY
301

STAIR TOWER 2
302

VAN

VAN

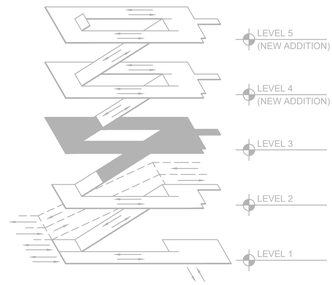

ISOMETRIC DIAGRAM
NTS

N

1 TECHNOLOGY - FLOOR PLAN - LEVEL 3
3/32"=1'-0"

ISSUE FOR BID	08-09-2024
Revisions:	Date:

CONSULTANT

ARCHITECT/ENGINEER OF RECORD

BANCROFT ARCHITECTS + ENGINEERS
3300 Dundee Rd.
Northbrook, IL 60062
T: 847.952.9362
www.bancroft-ae.com

STAMP

REGISTERED CONSTRUCTION DISTRIBUTION DESIGNER
BICSI
Chris Carter
BICSI ID # 136803
EXPIRES 12-31-24
RCDD

Office of Construction and Facilities Management

VA U.S. Department of Veterans Affairs

Drawing Title: TECHNOLOGY- FLOOR PLAN - LEVEL 3	Phase: ISSUE FOR BID	Project Title: PARKING RAMP EXPANSION	Project Number: 528-18-375
Approved: Project Director		Location: 3495 BAILEY AVE., BUFFALO, NY 14215	Building Number: 29
		Issue Date: 08-09-2024 / Checked: CC / Drawn: JCG	Drawing Number: TT103

VA FORM 08 - 6231

K:\CCG_PROJECTS\2021\21-113 - Parking Ramp (Buffalo, NY)\400- Des\Docs\402- Drawings\WORKING\21-113_TT103.dwg
6/14/2009 12:39:03 PM

FLOOR PLAN GENERAL NOTES

1. CAMERAS WITHIN ANTICIPATED VEHICLE PATHS SHALL BE MOUNTED IN ACCORDANCE TO THE DESIGNATED OVERHEAD CLEARANCE OF THE PARKING DECK.
2. NO PORTION OF THE CAMERA SHALL BE EXTENDED BEYOND THIS CLEARANCE .
3. ALL NEW ICT DEVICES ON THIS FLOOR TO BE CABLED TO TELECOM ENCLOSURE.
4. COORDINATE CONNECTION WITH ELEVATOR MANUFACTURE FOR ALL COMMUNICATION DEVICES TO INCLUDE SECURE CAMERA AND EMERGENCY CALL DEVICE.

FLOOR PLAN KEY NOTES

1. (1) 2" SURFACE MOUNTED CONDUIT.
2. NEMA 4 LOCKING ENCLOSURE 24" X 24" WITH KEYPAD AND DOOR CONTACT OR EQUIVALENT.
3. PROVIDE NEW CEILING DOME CAMERA TYCO, ILLUSTRA, AVCOSTAR, AXIS OR EQUIVALENT COMPATIBLE WITH EXISTING NVR/DVR.
4. ADD NEW BLUE PHONE COMPATIBLE WITH EXISTING SYSTEM.
5. EXISTING TO REMAIN BLUE PHONE.
6. EXISTING CAMERA TO REMAIN (NOT IN SCOPE).

RAMP UP

RAMP DN

OPEN TO BELOW

LEVEL 4 LOBBY
401

STAIR TOWER 2
402

VAN

VAN

VAN

LEVEL 5 (NEW ADDITION)
LEVEL 4 (NEW ADDITION)
LEVEL 3
LEVEL 2
LEVEL 1

N

1 TECHNOLOGY - FLOOR PLAN - LEVEL 4
3/32"=1'-0"

ISOMETRIC DIAGRAM
NTS

ISSUE FOR BID	08-09-2024
Revisions:	Date:

CONSULTANT

ARCHITECT/ENGINEER OF RECORD

BANCROFT ARCHITECTS + ENGINEERS
3300 Dundee Rd.
Northbrook, IL 60062
T: 847.952.9362
www.bancroft-ae.com

STAMP

REGISTERED CONSTRUCTION CONTRACT ADMINISTRATION DESIGNER
BICSI
Chris Carter
BICSI ID # 136803
EXPIRES 12-31-24
RCDD

Office of Construction and Facilities Management

VA U.S. Department of Veterans Affairs

Drawing Title: TECHNOLOGY- FLOOR PLAN - LEVEL 4	Phase: ISSUE FOR BID	Project Title: PARKING RAMP EXPANSION	Project Number: 528-18-375
			Building Number: 29
Approved: Project Director		Location: 3495 BAILEY AVE., BUFFALO, NY 14215	Drawing Number: TT104
		Issue Date: 08-09-2024 / Checked: JT / Drawn: JCG	

K:\CCG_PROJECTS\2021\21-113 - Parking Ramp (Buffalo, NY)\400- DesiDocs\402- Drawings\WORKING\21-113_TT104.dwg
6/14/2009 12:39:03 PM

VA FORM 08 - 6231

FLOOR PLAN GENERAL NOTES

1. CAMERAS WITHIN ANTICIPATED VEHICLE PATHS SHALL BE MOUNTED IN ACCORDANCE TO THE DESIGNATED OVERHEAD CLEARANCE OF THE PARKING DECK.
2. NO PORTION OF THE CAMERA SHALL BE EXTENDED BEYOND THIS CLEARANCE .
3. ALL NEW ICT DEVICES ON THIS FLOOR TO BE CABLED TO TELECOM ENCLOSURE.
4. COORDINATE CONNECTION WITH ELEVATOR MANUFACTURE FOR ALL COMMUNICATION DEVICES TO INCLUDE SECURE CAMERA AND EMERGENCY CALL DEVICE.

FLOOR PLAN KEY NOTES

1. 2" SURFACE MOUNTED CONDUIT, FROM LEVEL 4.
2. NEMA 4 LOCKING ENCLOSURE 24" X 24" WITH KEYPAD AND DOOR CONTACT OR EQUIVALENT.
3. RUN CONDUIT ALONG INTERIOR WALL.
4. PROVIDE NEW CEILING DOME CAMERA TYCO, ILLUSTRA, AVCOSTAR, AXIS OR EQUIVALENT COMPATIBLE WITH EXISTING NVR/DVR.
5. ADD NEW BLUE PHONE COMPATIBLE WITH EXISTING SYSTEM.
6. EXISTING TO REMAIN BLUE PHONE.

RAMP DN

LEVEL 5 LOBBY
501

STAIR TOWER 2
502

OPEN TO BELOW

VAN

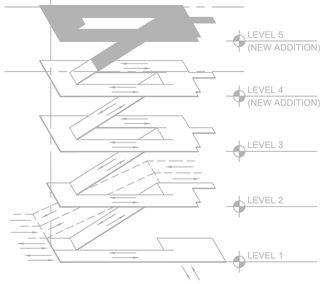

1 TECHNOLOGY - FLOOR PLAN - LEVEL 5

3/32"=1'-0"

0 4 8 16 24

ISOMETRIC DIAGRAM

NTS

ISSUE FOR BID	08-09-2024
Revisions:	Date:

CONSULTANT

ARCHITECT/ENGINEER OF RECORD

BANCROFT ARCHITECTS + ENGINEERS
3300 Dundee Rd.
Northbrook, IL 60062
T: 847.952.9362
www. bancroft-ae.com

STAMP

REGISTERED CONSTRUCTION DOCUMENTS TECHNOLOGY DESIGNER
BICSI
Chris Carter
BICSI ID # 136803
EXPIRES 12-31-24
RCDD

Office of Construction and Facilities Management

VA U.S. Department of Veterans Affairs

Drawing Title: TECHNOLOGY- FLOOR PLAN - LEVEL 5	Phase: ISSUE FOR BID	Project Title: PARKING RAMP EXPANSION	Project Number: 528-18-375
			Building Number: 29
Approved: Project Director		Location: 3495 BAILEY AVE., BUFFALO, NY 14215	Drawing Number: TT105
		Issue Date: 08-09-2024 / Checked: CC / Drawn: JCG	

K:\CIC\G_PROJECTS\2021\21-113 - Parking Ramp (Buffalo, NY)\400- DesDocs\402- Drawings\WORKING\21-113_TT105.dwg
6/14/2099 12:39:03 PM

VA FORM 08 - 6231

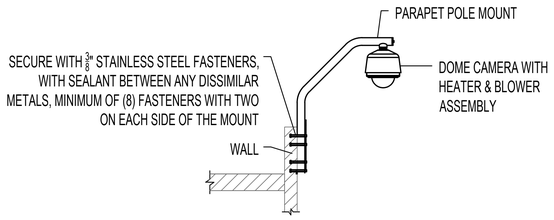

NOTES:
1. ALL PENETRATIONS TO EXTERIOR OF BUILDING SHALL BE SEALED WATER TIGHT WITH 3M ACRYLIC SEALANT OR VA APPROVED EQUAL.

2. SUBMIT COORDINATE LOCATION, TINT AND PAINT COLOR OF INTEGRAL DOME CAMERAS, FOLLOWING SECTION 01 33 23, SHOP DRAWINGS, PRODUCT DATA AND SAMPLES, TO DESIGN ENGINEER AND OWNER PRIOR TO ROUGH IN.

3. PROVIDE INTEGRAL DOME CAMERAS WITH HEATER & BLOWER ASSEMBLES.

4. COAXITRON CONTROL SHALL NOT BE ACCEPTABLE.

4 PARAPET MOUNTED CAMERA- DETAIL
NTS

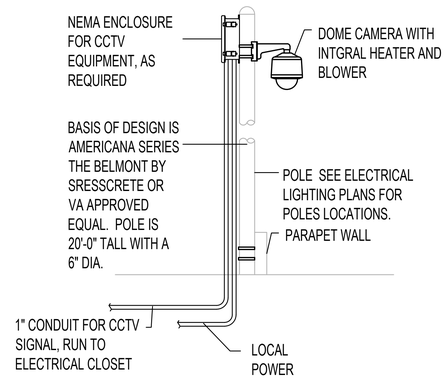

3 POLE CAMERA - DETAIL
NTS

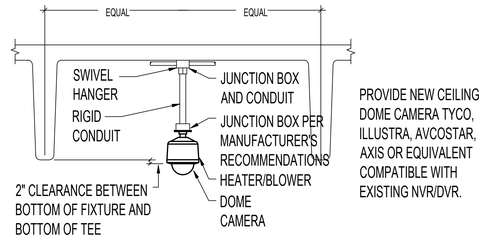

2 DOME CAMERA STEM MOUNTIN DETAIL
NTS

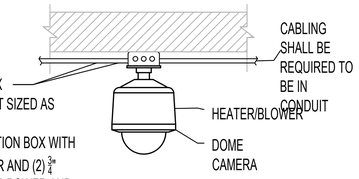

- JUNCTION BOX
- RIGID CONDUIT SIZED AS REQUIRED.
- 2-GANG JUNCTION BOX WITH METAL DIVIDER AND (2) 3/4" CONDUITS FOR POWER AND DATA CABLING.

1 DOME CAMERA - MOUNTING DETAIL
NTS

ISSUE FOR BID	08-09-2024
Revisions:	Date:

CONSULTANT

ARCHITECT/ENGINEER OF RECORD

BANCROFT ARCHITECTS + ENGINEERS
3300 Dundee Rd.
Northbrook, IL 60062
T: 847.952.9362
www. bancroft-ae.com

STAMP

REGISTERED CONNECTIVE DISTRIBUTION DESIGNER
BICSI
Chris Carter
BICSI ID # 136803
EXPIRES 12-31-24
RCDD

Office of Construction and Facilities Management

VA U.S. Department of Veterans Affairs

Drawing Title: TECHNOLOGY- DETAILS	Phase: ISSUE FOR BID	Project Title: PARKING RAMP EXPANSION	Project Number: 528-18-375
Approved: Project Director		Location: 3495 BAILEY AVE., BUFFALO, NY 14215	Building Number: 29
		Issue Date: 08-09-2024 / Checked: CC / Drawn: JCG	Drawing Number: TT501

K:\CCG_PROJECTS\2021\21-113 - Parking Ramp (Buffalo, NY)\400- DesDocs\402- Drawings\WORKING\21-113_TT501.dwg
6/14/2009 12:39:03 PM

VA FORM 08 - 6231

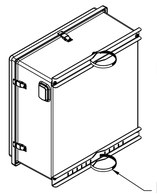

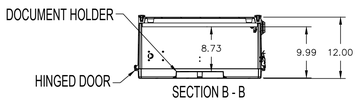

SECTION B - B
INTERNAL VIEW & FEATURES

POLE MOUNT KIT
(PMK-242410-F)

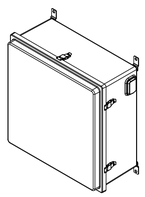

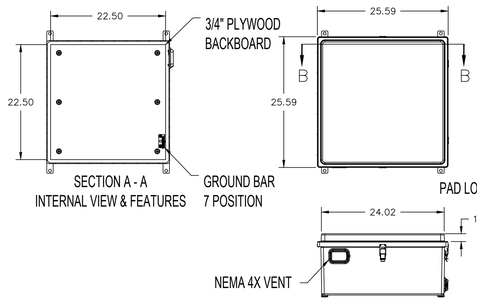

SECTION A - A
INTERNAL VIEW & FEATURES

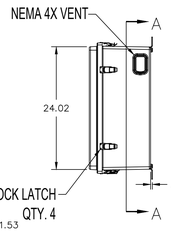

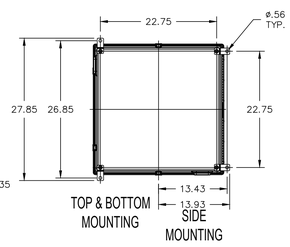

MOUNTING FEET INTALLATION

NEMA 4X VENT

ALTELIX ENCLOSURE OR VA APPROVED EQUAL. SEE SPECIFICATION SECTION 28 05 28.33 FOR ENCLOSURE REQUIREMENTS.

2 TELECOMMUNICATION ENCLOSURE- DETAIL

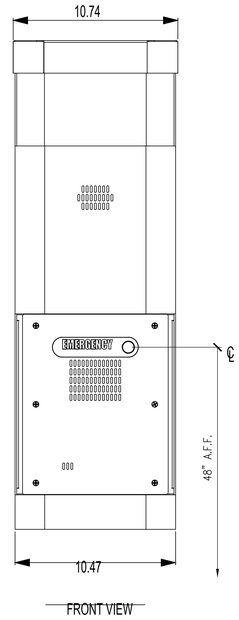

FRONT VIEW

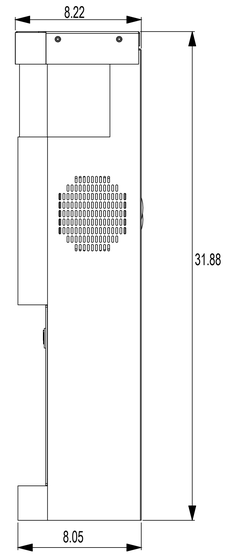

SIDE VIEW

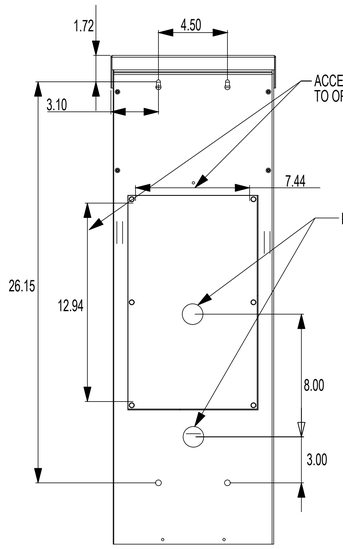

BACK VIEW

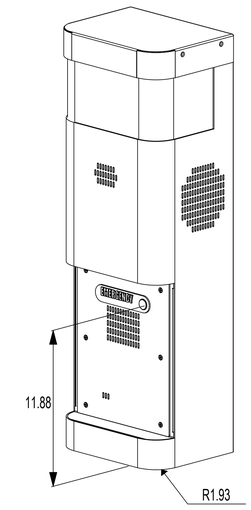

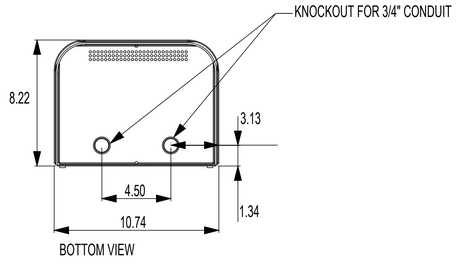

BOTTOM VIEW

TALKAPHONE EMERGENCY PHONE SYSTEM OR VA APPROVED EQUAL. MODEL WEBS-WM. WALL MOUNTED.

1 BLUE PHONE- DETAIL

ISSUE FOR BID	08-09-2024
Revisions:	Date:

CONSULTANT

ARCHITECT/ENGINEER OF RECORD

BANCROFT ARCHITECTS + ENGINEERS
3300 Dundee Rd.
Northbrook, IL 60062
T: 847.952.9362
www.bancroft-oe.com

STAMP

REGISTERED CONSTRUCTION DOCUMENTS TECHNOLOGY DESIGNER
BICSI
Chris Carter
BICSI ID # 136803
EXPIRES 12-31-24
RCDD

Office of Construction and Facilities Management

VA U.S. Department of Veterans Affairs

Drawing Title: TECHNOLOGY- DETAILS	Phase: ISSUE FOR BID	Project Title: PARKING RAMP EXPANSION	Project Number: 528-18-375
Approved: Project Director		Location: 3495 BAILEY AVE., BUFFALO, NY 14215	Building Number: 29
		Issue Date: 08-09-2024 / Checked: CC / Drawn: JCG	Drawing Number: TT502

K:\CCG_PROJECTS\2021\21-113 - Parking Ramp (Buffalo, NY)\400- DataDocs\402- Drawings\WORKING\21-113_TT502.dwg
6/14/2009 12:39:03 PM

VA FORM 08 - 6231

GENERAL NOTES

1. FOR EXTERIOR CAMERAS PROVIDE MANUFACTURER'S APPROVED WARRANTY ENCLOSURE (WEATHER AND VANDAL RESISTANT).
2. EXISTING TO REMAIN CAMERAS AND BLUE PHONE ON LEVEL 1, LEVEL 2 AND LEVEL 3.
3. COORDINATE CONNECTION WITH ELEVATOR MANUFACTURE FOR ALL COMMUNICATION DEVICES TO INCLUDE SECURE CAMERA AND EMERGENCY CALL DEVICE..

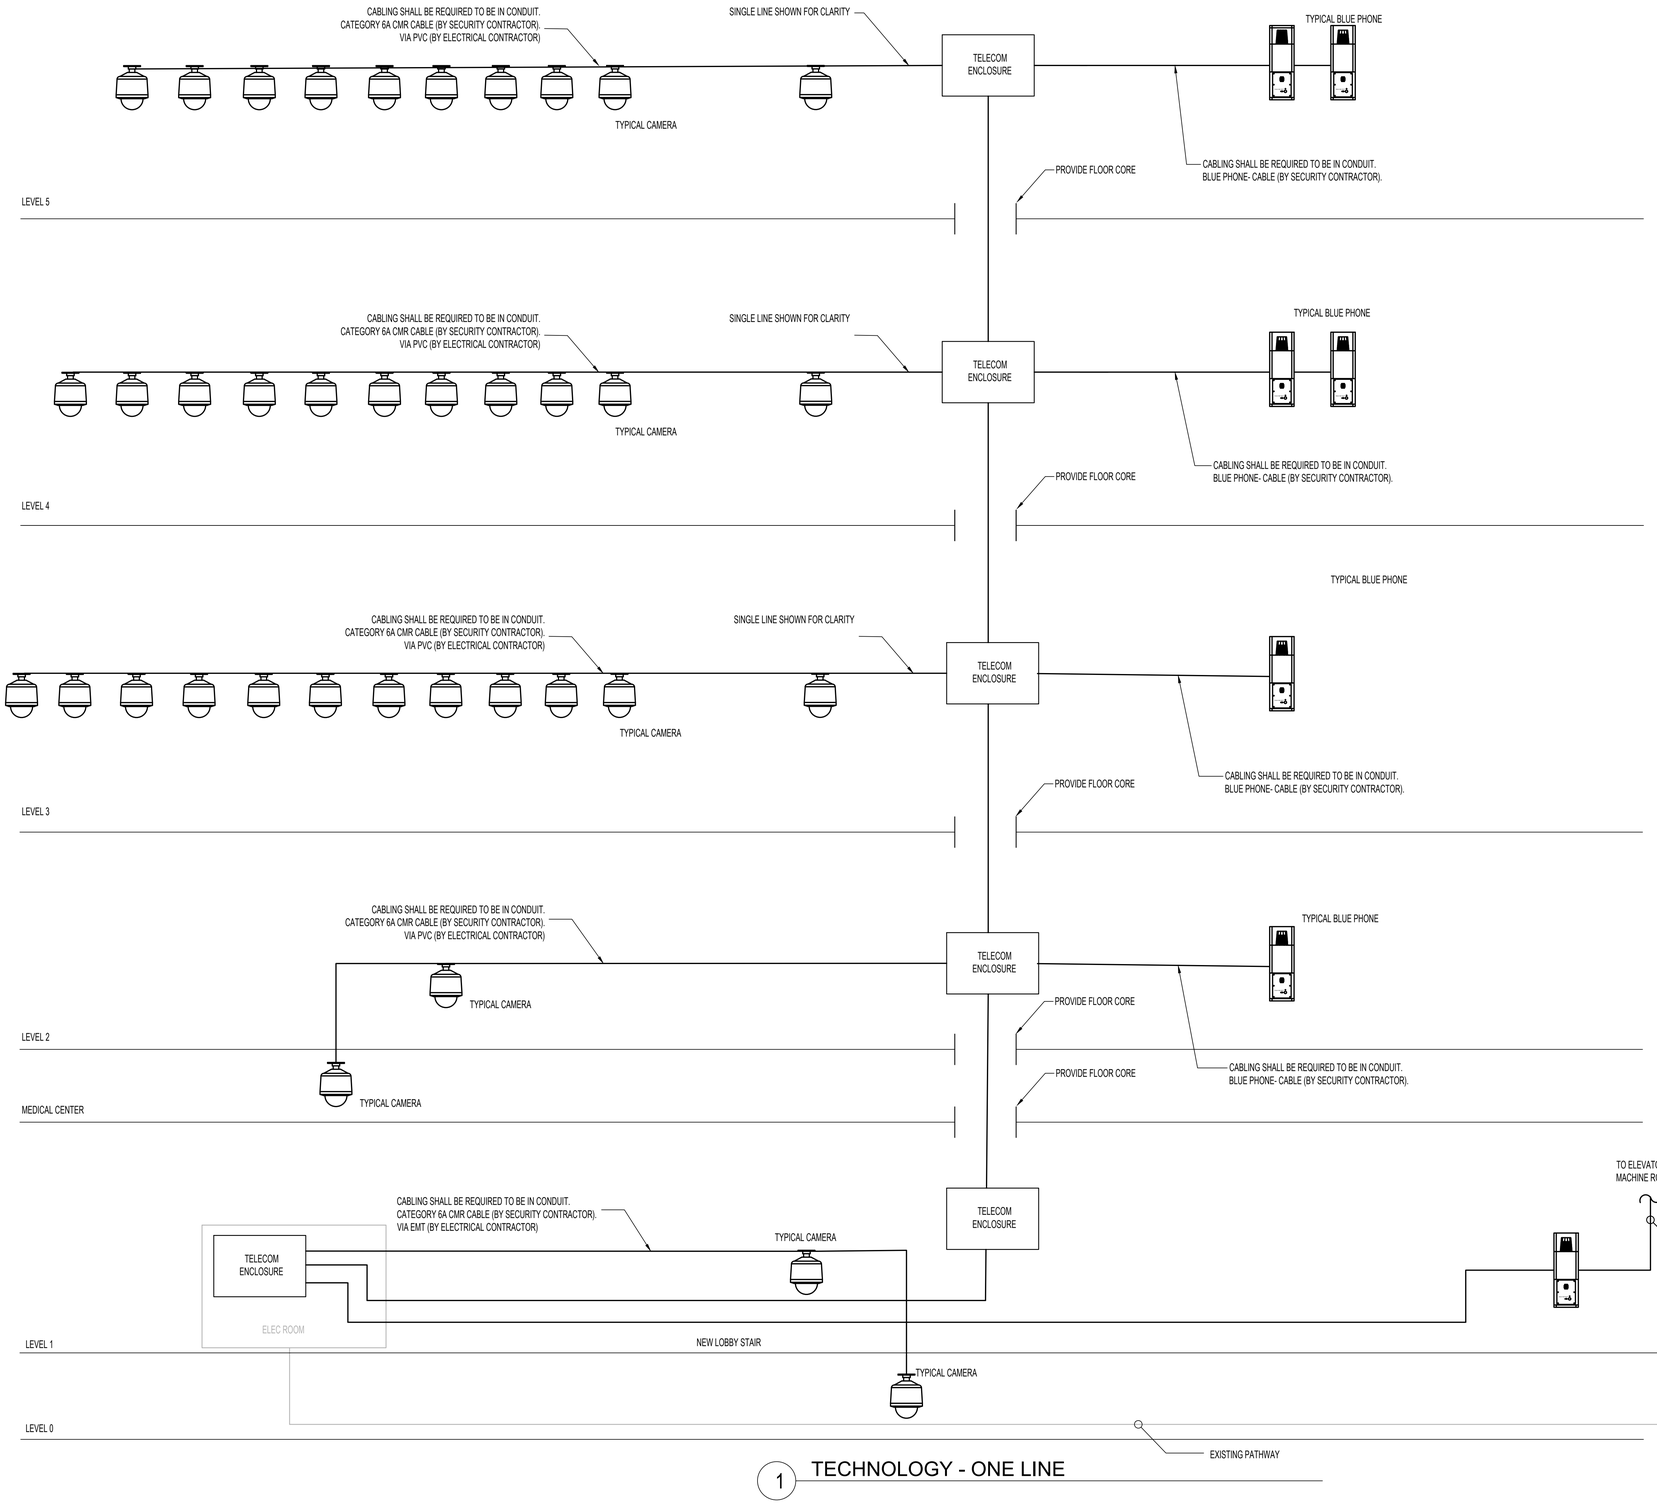

1 TECHNOLOGY - ONE LINE

NEW STAIR / ELEVATOR TOWER

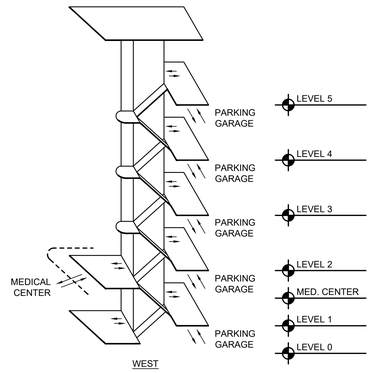

2 ISOMETRIC DIAGRAM
NTS

ISSUE FOR BID	08-09-2024
Revisions:	Date:

CONSULTANT

ARCHITECT/ENGINEER OF RECORD

Bancroft
BANCROFT ARCHITECTS + ENGINEERS
3300 Dundee Rd.
Northbrook, IL 60062
T: 847.952.9362
www. bancroft-ae.com

STAMP

REGISTERED CONSTRUCTION DOCUMENTS TECHNOLOGY DESIGNER
BICSI
Chris Carter
BICSI ID # 136803
EXPIRES 12-31-24
RCDD

Office of Construction and Facilities Management

VA U.S. Department of Veterans Affairs

Drawing Title: TECHNOLOGY- ONELINE	Phase: ISSUE FOR BID	Project Title: PARKING RAMP EXPANSION	Project Number: 528-18-375
Approved: Project Director		Location: 3495 BAILEY AVE., BUFFALO, NY 14215	Building Number: 29
		Issue Date: 08-09-2024 / Checked: CC / Drawn: JCG	Drawing Number: TT601

K:\DCG_PROJECTS\2021\21-113 - Parking Ramp (Buffalo, NY)\400- DwDocs\402- Drawings\WORKING\21-113_TT601.dwg
6/14/2009 12:39:03 PM

VA FORM 08 - 6231

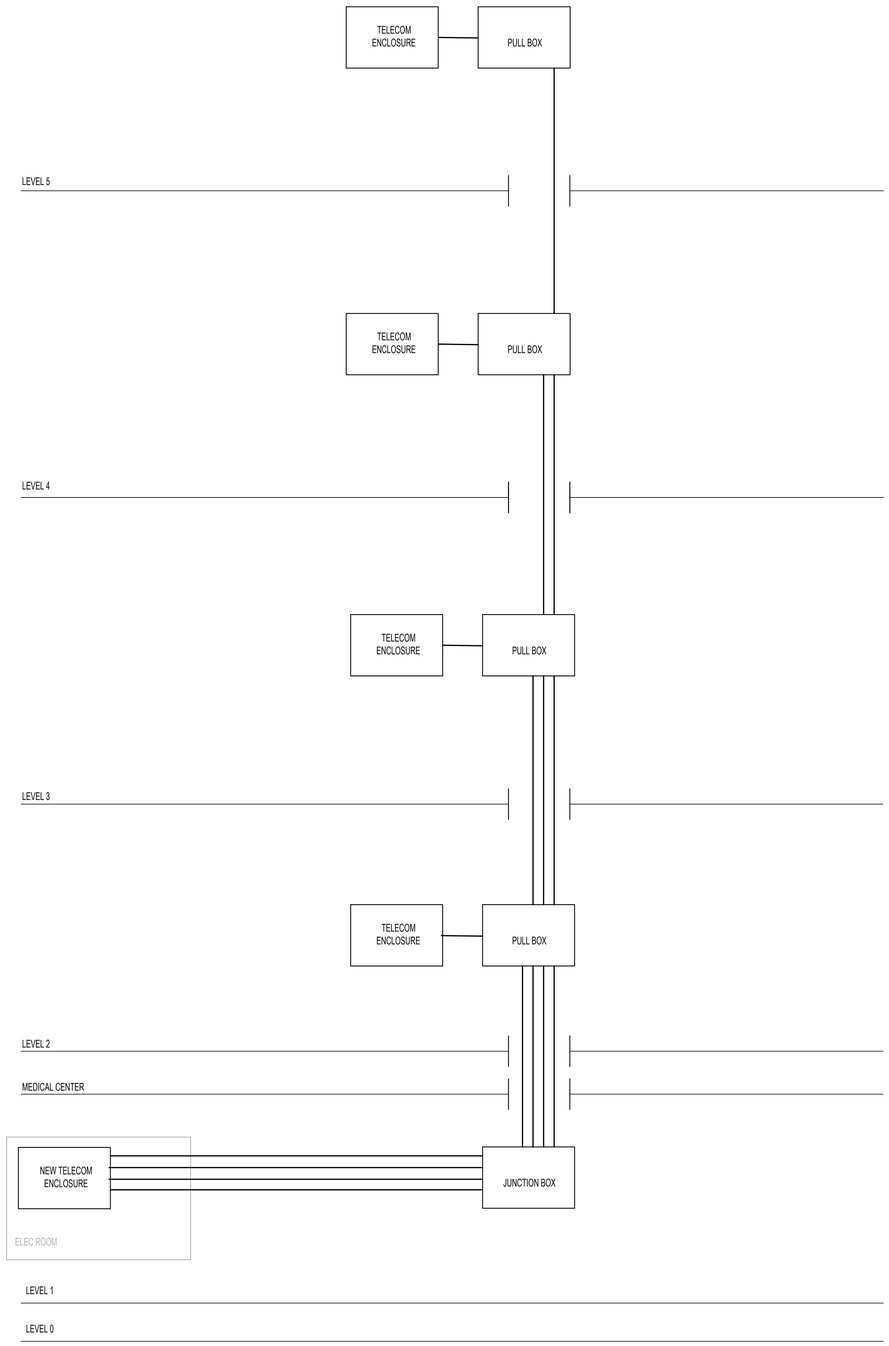

1 TECHNOLOGY CONDUIT RISER

ISSUE FOR BID	**08-09-2024**
Revisions:	**Date:**

CONSULTANT

ARCHITECT/ENGINEER OF RECORD

BANCROFT ARCHITECTS + ENGINEERS

3300 Dundee Rd.
Northbrook, IL 60062
T: 847.952.9362
www.bancroft-ae.com

STAMP

REGISTERED COMMUNICATIONS DISTRIBUTION DESIGNER
BICSI
8/8/2024
Chris Carter
BICSI ID # 136803
EXPIRES 12-31-24
RCDD

Office of Construction and Facilities Management

VA U.S. Department of Veterans Affairs

Drawing Title TECHNOLOGY CONDUIT RISER

Phase ISSUE FOR BID

Project Title PARKING RAMP EXPANSION

Project Number 528-18-375

Building Number 29

Approved: Project Director

Location 3495 BAILEY AVE., BUFFALO, NY 14215

Issue Date 08-09-2024 | **Checked** CC | **Drawn** JCQ

Drawing Number TT602

K:\CCG_PROJECTS\2021\21-113 - Parking Ramp (Buffalo, NY)\400- DesDocs\402- Drawings\WORKING\21-113_TT602.dwg

6/14/2009 12:39:03 PM

VA FORM 08 - 6231