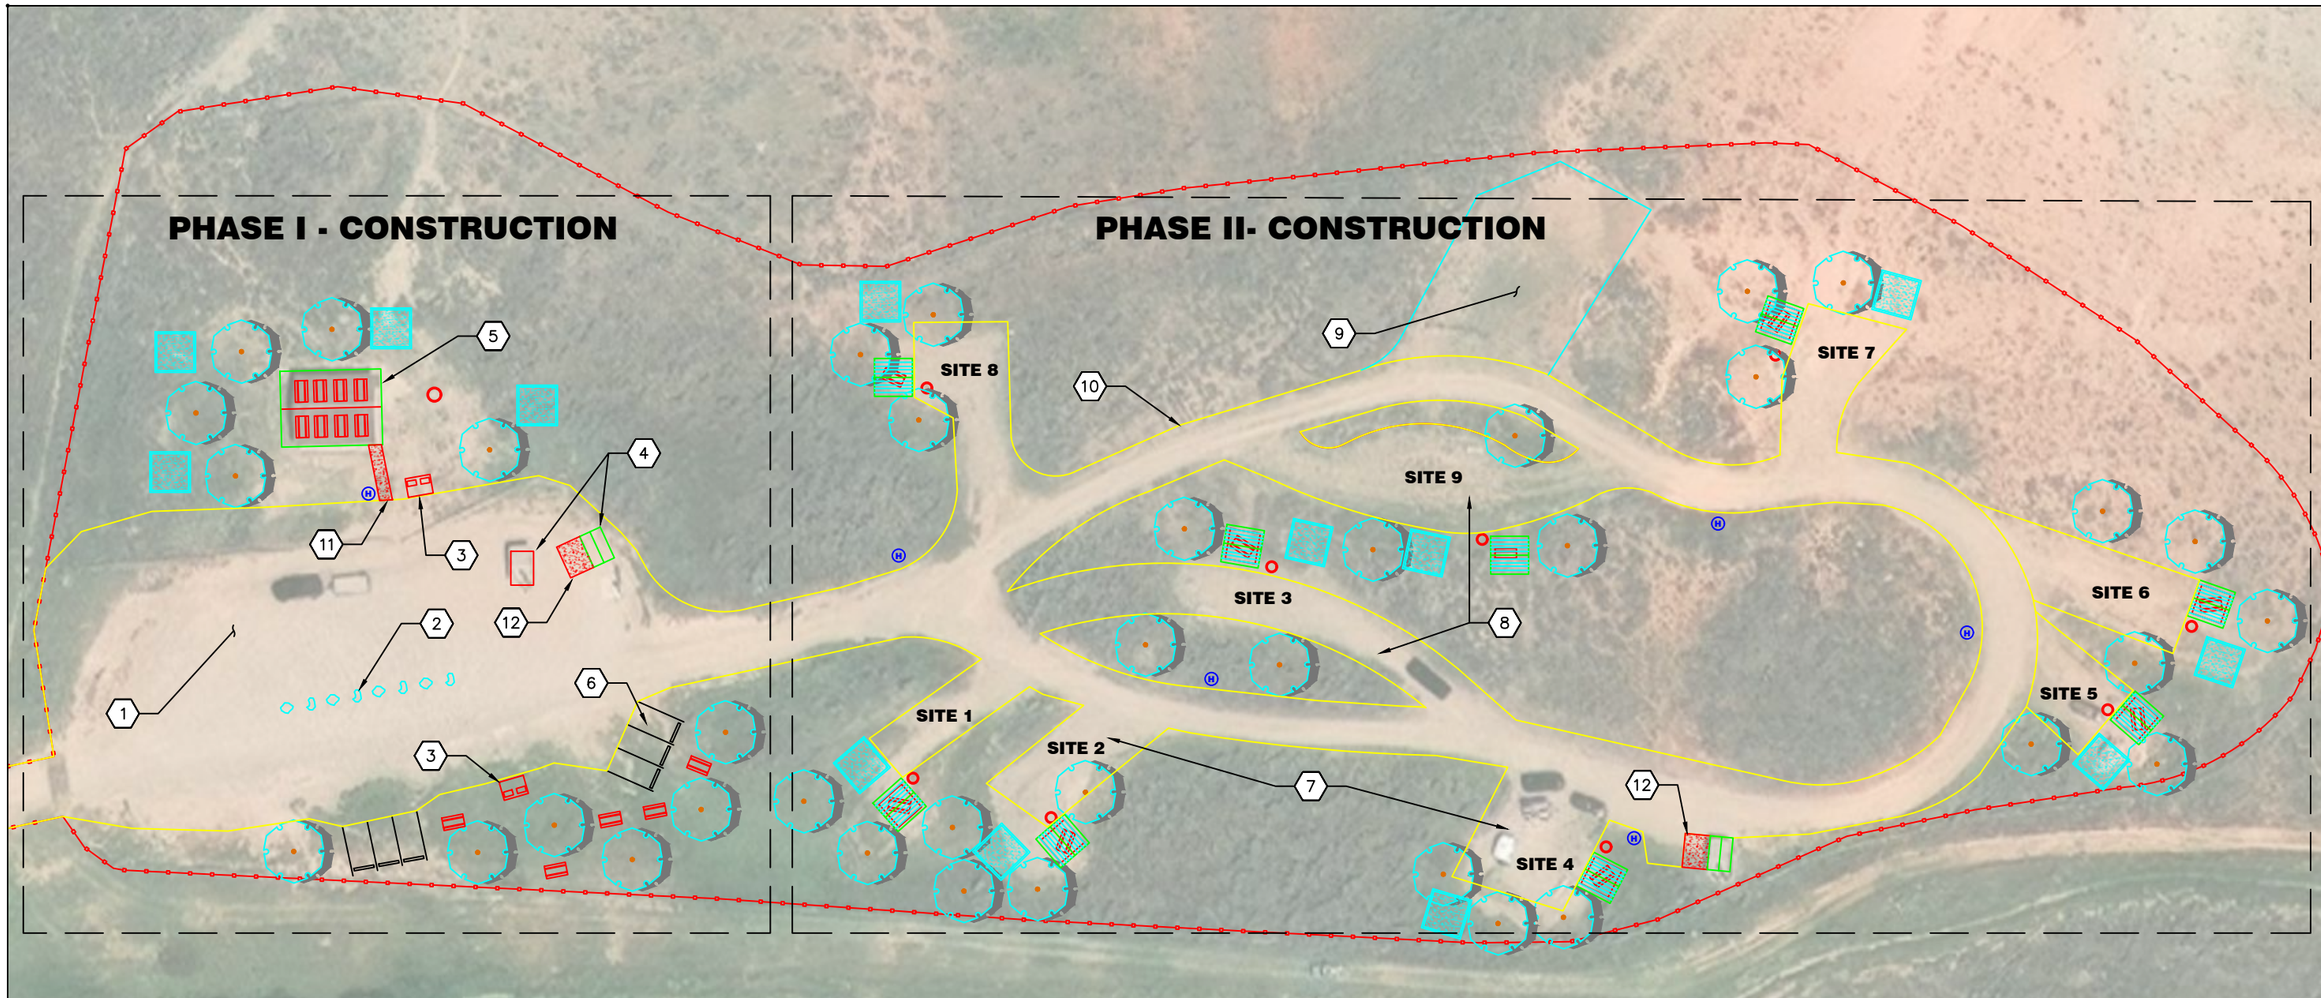

KEY NOTES:

1. EXPAND PARKING LOT TO ALLOW FOR A 50 FOOT TURNING RADIUS FOR RV'S AND TRUCKS WITH LARGE TRAILERS, RE-GRADE PARKING LOT TO PROVIDE FOR APPROPRIATE DRAINAGE, PLACE AGGREGATE BASE PER GEOTECHNICAL REPORT THAT IS TO BE COMPLETED BY CONTRACTOR TO PROVIDE FOR ADEQUATE STRUCTURAL CAPACITY
2. USE NATURAL FEATURES OR IMPORTED BOULDERS FOR PARKING LOT DELINEATION AND AROUND NEW CAMPSITES
3. INSTALL NEW KIOSK
4. PUMP, CLEAN, AND RELOCATE VAULT TOILET TO THE EAST EDGE OF THE PARKING LOT
5. DEMOLISH EXISTING PAVILION INCLUDING FOUNDATION, DESIGN AND INSTALL NEW PAVILION
6. PROVIDE FOR UP TO SIX SINGLE VEHICLE PARKING SPACES
7. DESIGN UP TO SEVEN NEW BACK-IN CAMP SITES INCLUDING ONE THAT IS ADA/ABA COMPLIANT
8. DESIGN TWO CAMPSITES TO BE PULL-THROUGH
9. RE-CLAIM AND RE-SEED DISTURBED AREA
10. PROPOSED EDGE OF AGGREGATE ROADWAY
11. CONCRETE WALK-WAY TO GROUP PAVILION
12. INSTALL CONCRETE APRONS AT RESTROOM ENTRANCE TO PROVIDE FOR ACCESSIBILITY, APRONS SHALL BE THE FULL WIDTH OF THE BUILDING AND MEET ADA SLOPE

LEGEND

- 16'X16' PAVILION WITH CONCRETE PAD
- PRECAST CONCRETE PICNIC TABLE
- NEW TREES TO BE PLANTED – APPROXIMATELY 35 – SEE SOW FOR SUGGESTED SPECIES
- EXISTING PRECAST CONCRETE SINGLE VAULT TOILET
- 16'X16' TENT PAD
- 4' DIAMETER PRECAST CONCRETE FIRE RING
- AUTOMATIC SHUT-OFF WATER HYDRANT FOR POTABLE WATER USE

GENERAL NOTES

1. A/E CONTRACTOR SHALL BE RESPONSIBLE FOR PROVIDING A COMPLETE DESIGN OF THE CAMPGROUND AND PROVIDING COMPLETED CONSTRUCTION DOCUMENTS
2. CONSTRUCTION WILL BE COMPLETED IIN TWO PHASES. PHASE I WILL WILL BE INCLUDED IN THIS CONTRACT WITH THE CAMPGROUND DESIGN. PHASE II WILL BE COMPLETED IN THE FUTURE WHEN FUNDING IS SECURED

U.S. DEPARTMENT OF THE INTERIOR
BUREAU OF LAND MANAGEMENT

UNITED STATES DEPARTMENT OF THE INTERIOR
BUREAU OF LAND MANAGEMENT

LITTLE CREEK CAMPGROUND SCHEMATIC DESIGN

LITTLE CREEK CAMPGROUND REPLACEMENT

WEST DESERT UTAH

MARK	DESCRIPTION	DATE	APPROVED

PROJECT NO:
DESIGN OFFICE: LLUTW00100
DESIGNED BY: CK
DRAWN BY: CK
CHK'D BY:
APPROVED BY:
DATE: 1/22/2026

C100

SHEET 1 OF 1