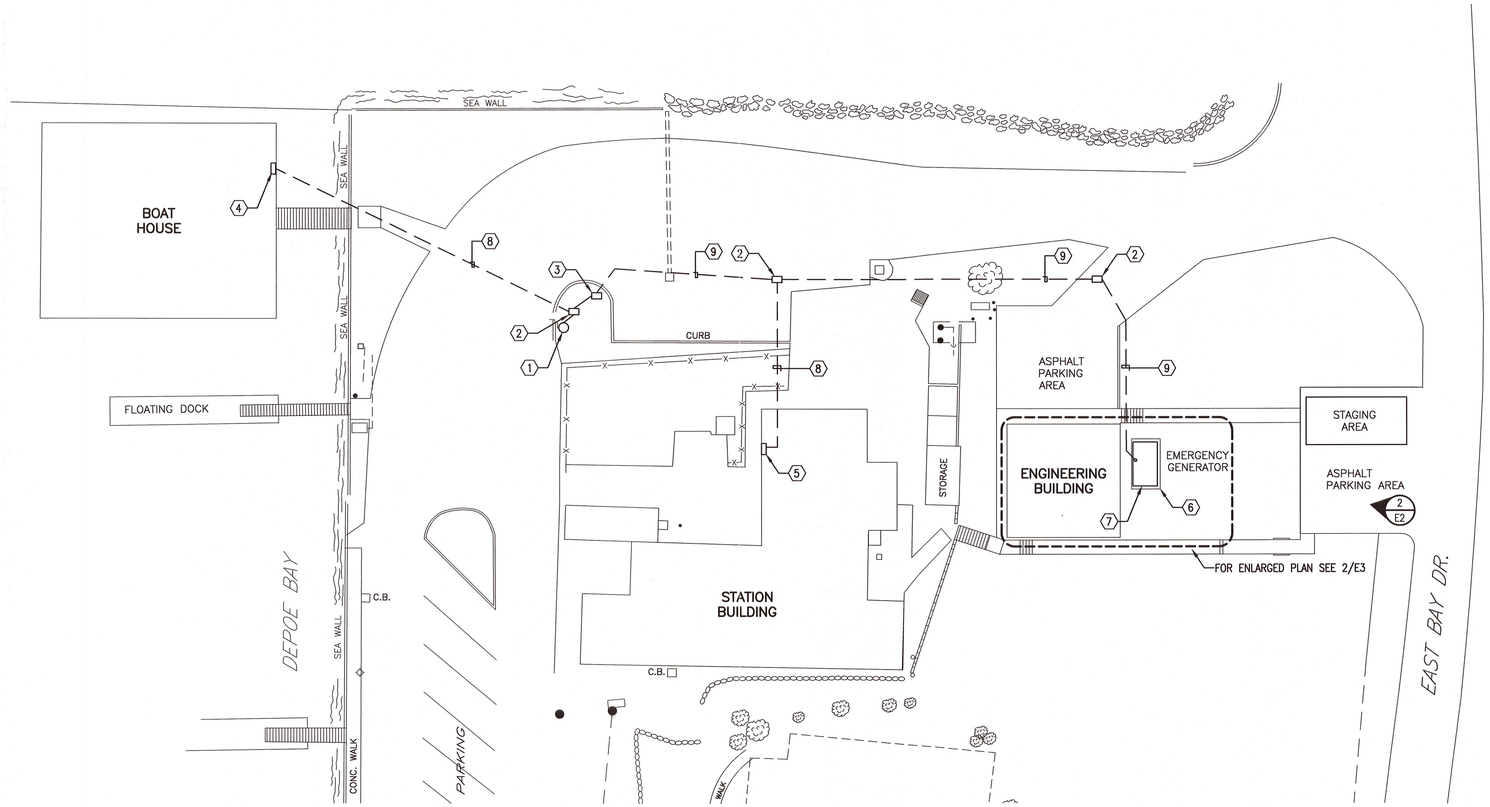

1 E2 SITE PLAN
SCALE: 1" = 20'-0"

SHEET NOTES

1. ELECTRICAL UTILITY SERVICE POLE
2. UNDERGROUND ELECTRIC MANHOLE BOX
3. ELECTRIC SERVICE PANEL (MAIN/METER) FOR BOAT HOUSE
4. ELECTRICAL PANEL BOAT HOUSE 'RA'
5. EMERGENCY PANEL 'EP'
6. EMERGENCY GENERATOR CONCRETE PAD
7. REMOVE EMERGENCY GENERATOR, BASE TANK, TRANSFER SWITCH AND ALL ASSOCIATED EQUIPMENT.
8. 2 1/2"C – 3#2/0 & 1#4 GND
9. TWO 2 1/2"C – 3#2/0 & 1#4 GND IN EACH

GENERAL NOTES

1. ALL EQUIPMENT AND MATERIALS ARE EXISTING UNLESS NOTED OTHERWISED.

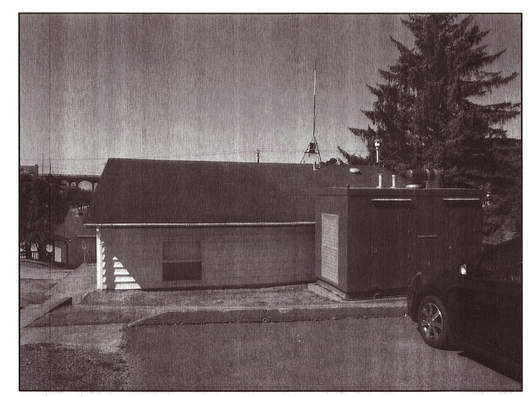

2 E2 EXISTING DIESEL GENERATOR

CONSULTANTS

U.S. COAST GUARD

CIVIL ENGINEERING UNIT OAKLAND

USCG, CEU OAKLAND
1301 CLAY STREET, SUITE 700N
OAKLAND, CA 94612-5203

ISSUE

MARK	DATE	DESCRIPTION

A/E PROJECT NO:
CAD FILE NAME:
DESIGNED BY: H Oquendo
DRAWN BY: Rey A.
EDITED BY:
CHECKED BY:

SCALE: AS SHOWN PLOT SCALE: 1 = 1

SHEET TITLE

CASREP:REPLACE GENERATOR
STA DEPOE BAY
DEPOE BAY OR

ELECTRICAL
ELECTRICAL SITE PLAN

PREPARED BY: 11-9-16 PROJECT MGR
REVIEWED BY:
REVIEWED BY: 11-9-16 DIVISION CHIEF
APPROVED BY: TECHNICAL DIRECTOR
11/9/16 DATE

PROJECT NUMBER 6070519
DRAWING NUMBER 6070519
DISCIPLINE/SHT NO E2
SHEET 2 OF 3

P:\Users2_Projects\CEU Projects\D11\6070519_CG_STA-DEPOE_BAY_CASREP_REPLACE_GENERATOR\6070519_E2.dwg 11-09-16 02:40:31 PM HFOquendo