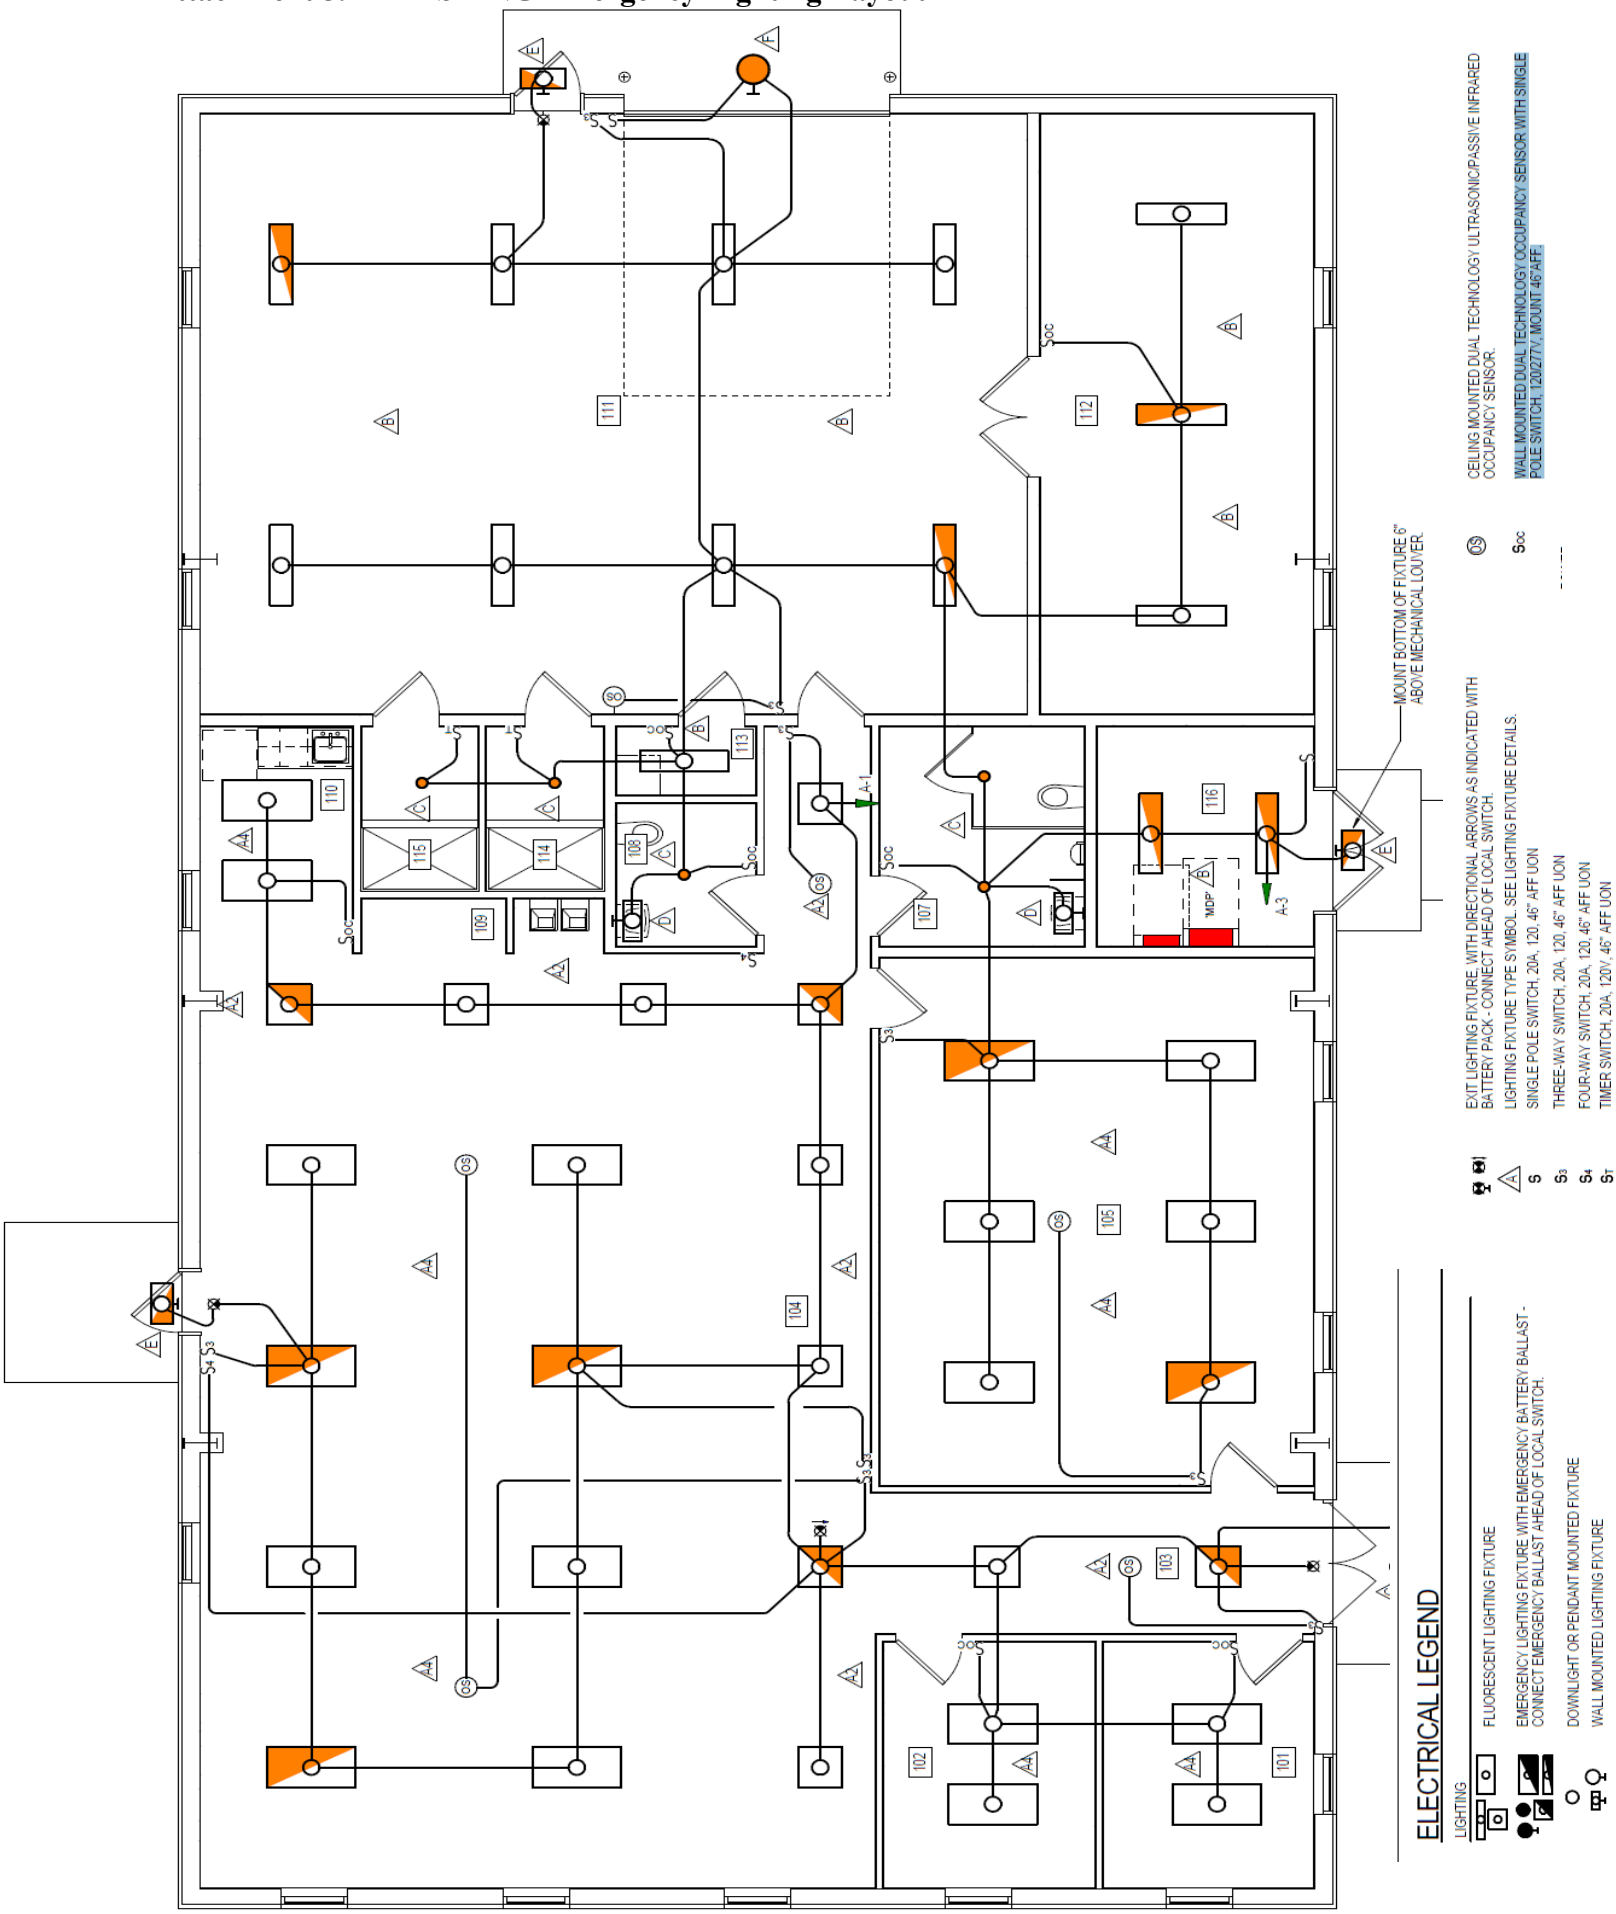Attachment 5.2- EXISTING Emergency Lighting Layout