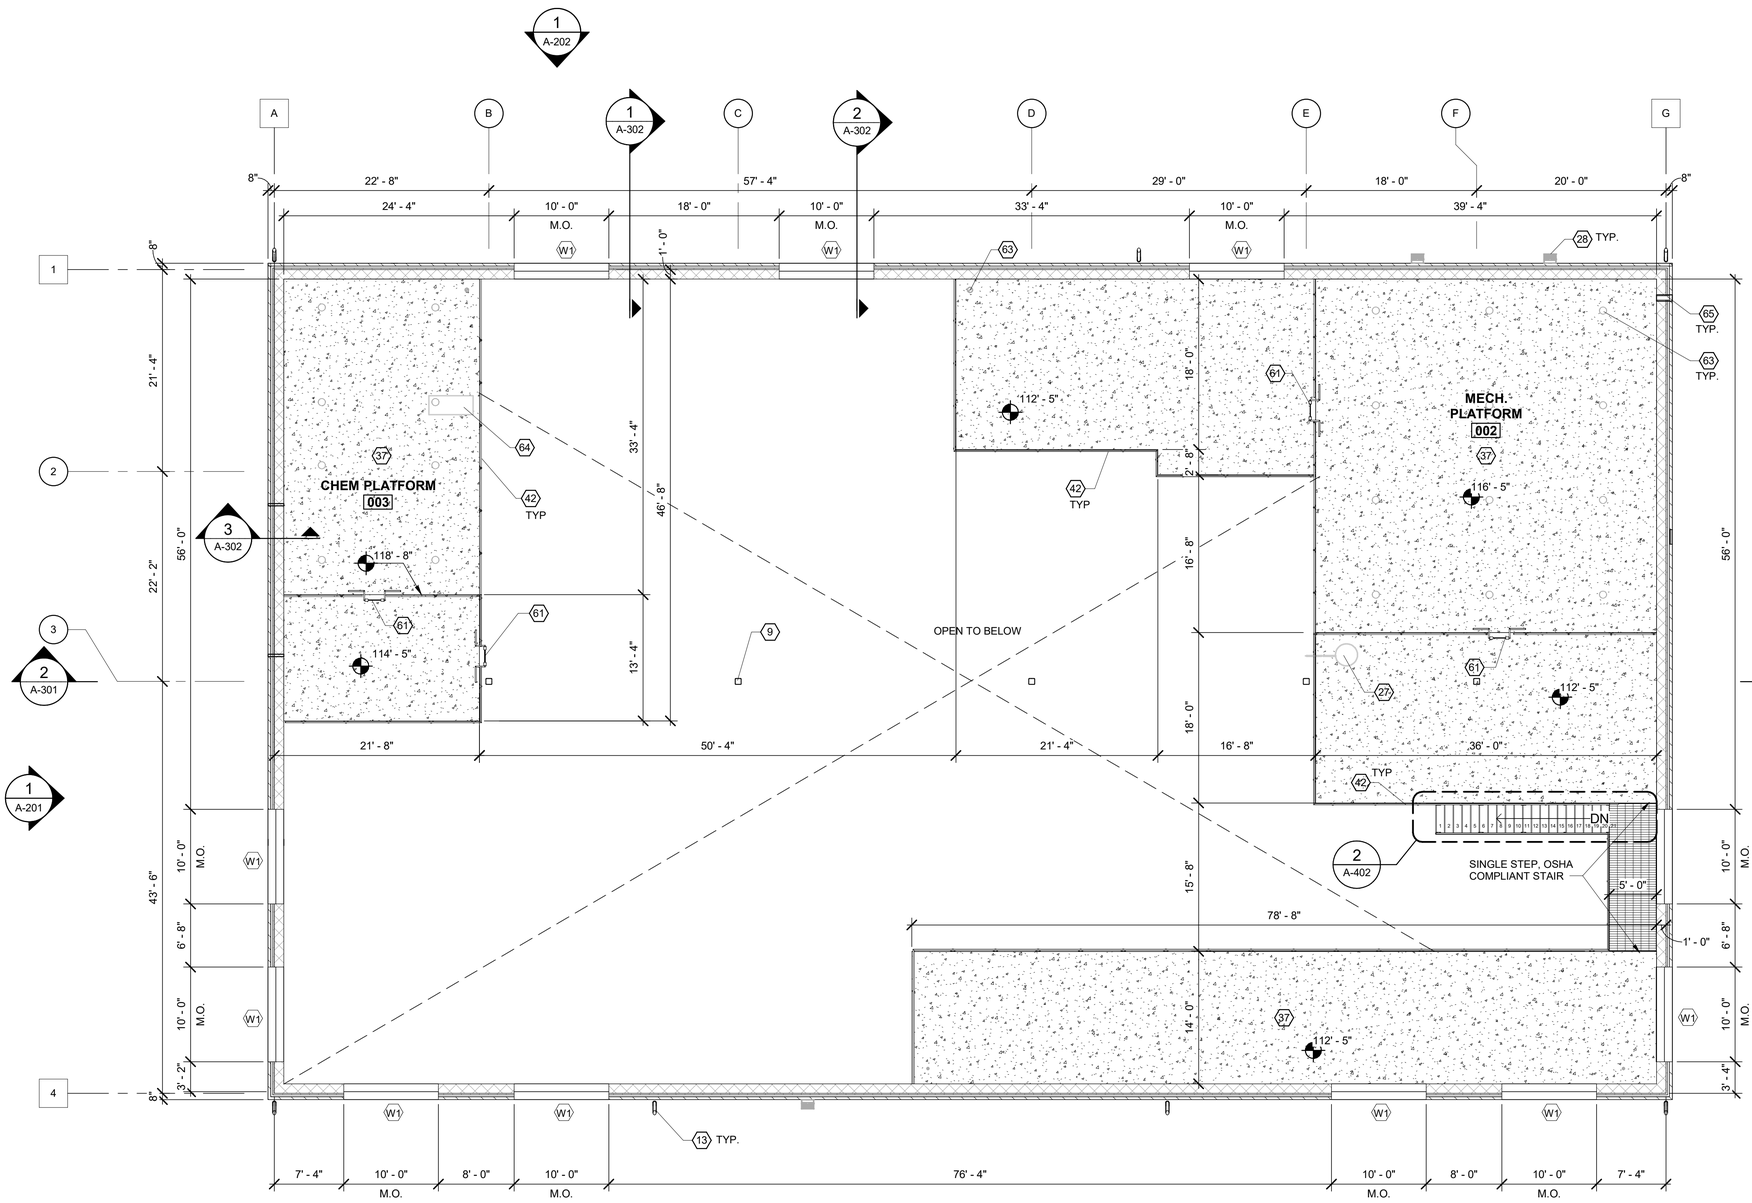

1 MEZZANINE PLAN
A-102 SCALE: 1/8" = 1'-0"

SCALE: 1/8" = 1'-0"

PLAN NORTH

KEYNOTES

#	
9	STRUCTURAL STEEL COLUMN ON CONCRETE PIER - SEE STRUCT. DWGS.
13	PRE-FINISHED ALUMINUM DOWNSPOUTS WITH CAST IRON BOOT AT GRADE; DOWNSPOUTS TO LEAD TO UNDERGROUND STORM WATER PIPING, SEE CIVIL DRAWINGS FOR MORE DETAIL
27	SEE MECHANICAL DRAWINGS FOR LOCATION OF AREA MECHANICAL UNITS
28	SEE ELECTRICAL DRAWINGS FOR LOCATION OF WALL PACK LIGHTS
37	REINFORCED CONCRETE SLAB OVER METAL DECK (SHOWN HATCHED, TYP.) - SEE STRUCTURAL DRAWINGS
42	SIDE WALL MOUNTED FRP GUARDRAIL - SEE STRUCTURAL DRAWINGS
61	SURFACE MOUNTED STEEL LADDER; SEE DETAILS SHEET A-402 FOR MORE INFORMATION
63	SPRINKLER HEAD SYSTEM
64	MECHANICAL EQUIPMENT , SEE MECHANICAL DRAWINGS
65	ROUND WALL PENETRATION, SEE ELEVATION DRAWINGS FOR MORE INFORMATION

SYM	DESCRIPTION	DATE	APPR
Rev. 1	Revised Note 42 to replace "Steel" with "FRP"	6/26/26	

NAVFAC

REGISTERED ARCHITECT JAMES QUINTIN MAS 035335 STATE OF NEW YORK
6/26/26
SEAL

TETRA TECH
www.tetratech.com
4433 CORPORATION LANE, SUITE 300
VIRGINIA BEACH, VA 23462
PHONE: (757) 461-3788 FAX: (757) 461-4148
AE INFO

APPROVED
FOR COMMANDER NAVFAC 6/30/2026

ACTIVITY
As per document from Nicole Cowand, NAVFAC MIDLANT PLL/EV3.

SATISFACTORY TO DATE 3/24/26

DES	LD	DRW	MA	CHK	NS

PM/DM
BRANCH MANAGER
CHIEF ENG/ARCH
FIRE PROTECTION

DEPARTMENT OF THE NAVY
NAVAL FACILITIES ENGINEERING COMMAND
NAVAL FACILITIES ENGINEERING SYSTEMS COMMAND ~ MID-ATLANTIC
NAVAL INDUSTRIAL RESERVE ORDNANCE PLANT
BETHPAGE, NEW YORK
NAVAL WEAPONS INDUSTRIAL RESERVE PLANT
PHASE III - GROUNDWATER TREATMENT PLANT
MEZZANINE PLAN

SCALE: AS NOTED
EPROJECT NO.:
CONSTR. CONTR. NO. N62472-99-D-0032
NAVFAC DRAWING NO.
SHEET OF
A-102

DRAWFORM REVISION: 25 AUGUST 2020

THIS DRAWING PRODUCED ON REVIT
DO NOT REVISE MANUALLY

"THIS DOCUMENT IS THE PROPERTY OF NAVAL FACILITIES ENGINEERING COMMAND, PREPARED BY TETRA TECH ENGINEERING CORPORATION PC, AND IS PROVIDED UPON THE CONDITION THAT IT WILL NOT BE REPRODUCED, COPIED, OR ISSUED TO A THIRD PARTY, AND WILL BE USED SOLELY FOR THE ORIGINAL INTENDED PURPOSE AND SOLELY FOR THE EXECUTION OR REVIEW OF THE ENGINEERING CONSTRUCTION OF THE PROJECT".

IT IS A VIOLATION OF THE NEW YORK STATE EDUCATION LAW, ARTICLE 145, FOR ANY PERSON, UNLESS UNDER THE DIRECTION OF A NEW YORK STATE LICENSED PROFESSIONAL ENGINEER, TO ALTER AN ITEM ON THIS DOCUMENT IN ANY WAY.

ISSUED FOR BID - FEBRUARY 2026

4/23/2026 2:15:48 PM A-102
Autodesk Docs://T2G08005-WE24 Navy- Bethpage NY-Phase III /A-112G08005_PHASEIII_GWTP_v2023.rvt