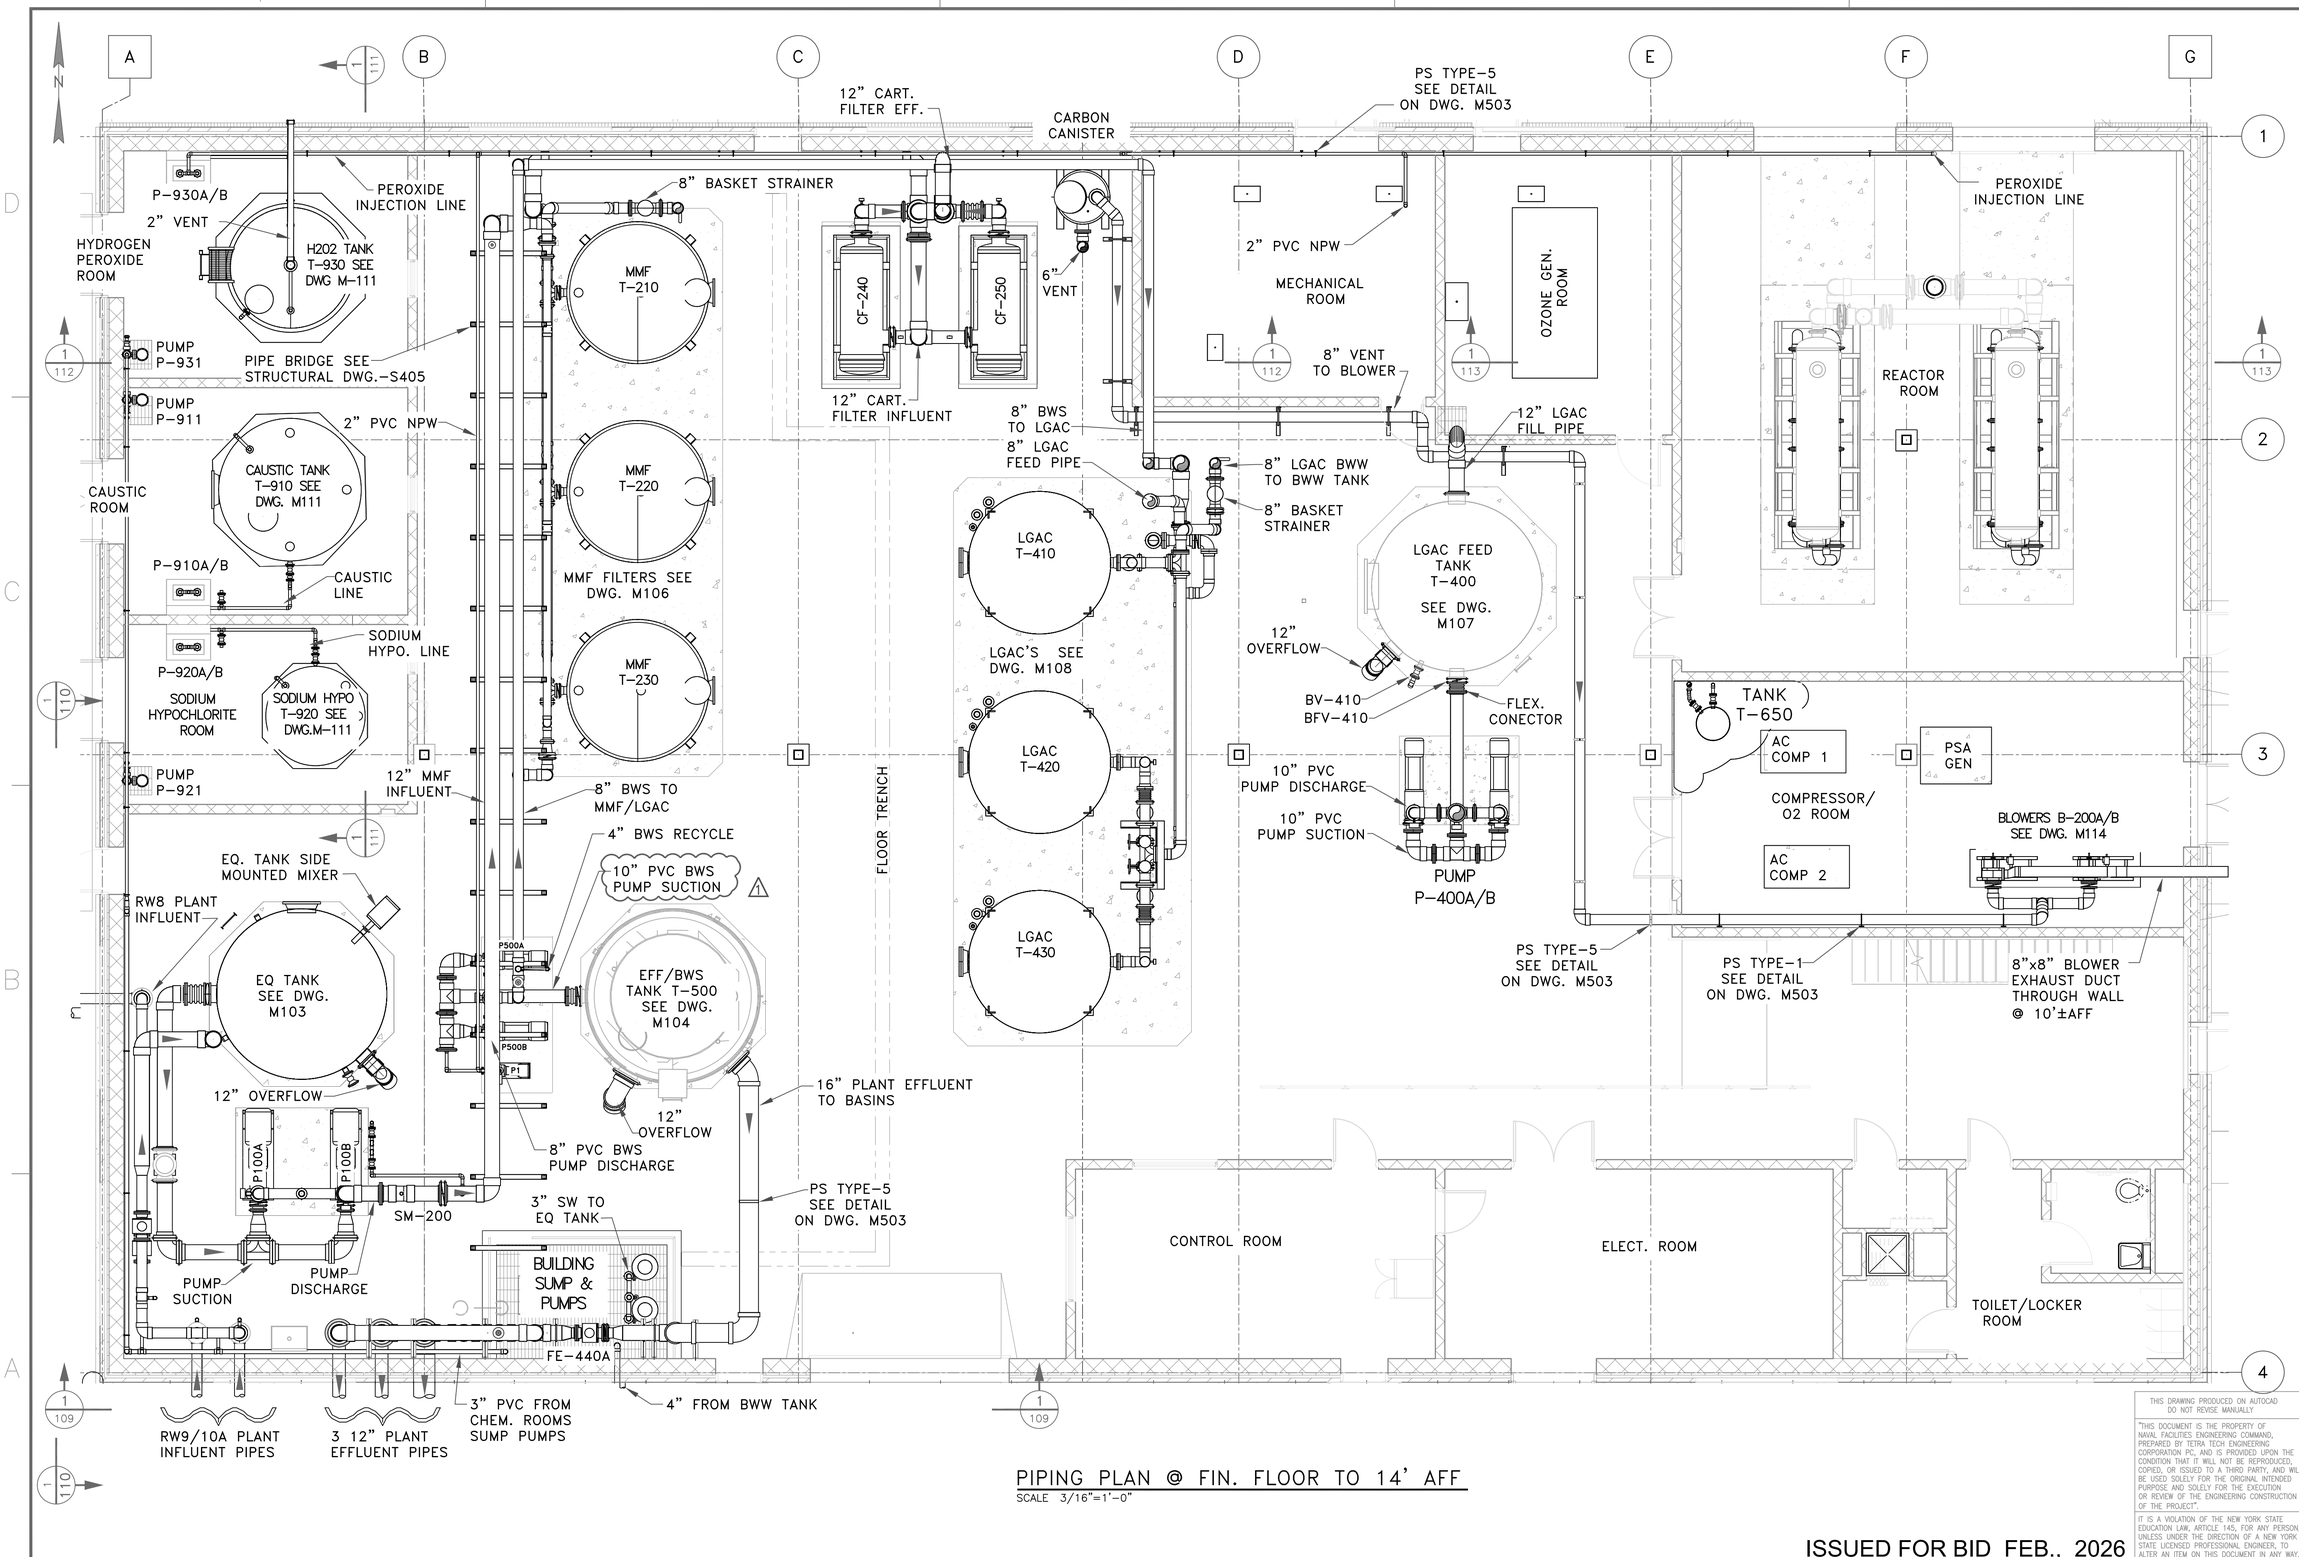

PIPING PLAN @ FIN. FLOOR TO 14' AFF

SCALE 3/16"=1'-0"

ISSUED FOR BID FEB., 2026

THIS DRAWING PRODUCED ON AUTOCAD DO NOT REVISE MANUALLY

"THIS DOCUMENT IS THE PROPERTY OF NAVAL FACILITIES ENGINEERING COMMAND, PREPARED BY TETRA TECH ENGINEERING CORPORATION PC, AND IS PROVIDED UPON THE CONDITION THAT IT WILL NOT BE REPRODUCED, COPIED, OR ISSUED TO A THIRD PARTY, AND WILL BE USED SOLELY FOR THE ORIGINAL INTENDED PURPOSE AND SOLELY FOR THE EXECUTION OR REVIEW OF THE ENGINEERING CONSTRUCTION OF THE PROJECT".

IT IS A VIOLATION OF THE NEW YORK STATE EDUCATION LAW, ARTICLE 145, FOR ANY PERSON, UNLESS UNDER THE DIRECTION OF A NEW YORK STATE LICENSED PROFESSIONAL ENGINEER, TO ALTER AN ITEM ON THIS DOCUMENT IN ANY WAY.

DOB	5/15/26	PIPE SIZE CORRECTION BWS SUCTION FROM 8" TO 10"
1		

NAVFAC

STATE OF NEW YORK — DAVID DANIEL BRAACK — 080336 — LICENSED PROFESSIONAL ENGINEER — SEAL

TETRA TECH
www.tetratech.com
4433 CORPORATION LANE, SUITE 300
VIRGINIA BEACH, VA 23462
PHONE: (757) 461-3768 FAX: (757) 461-4148
A/E INFO

APPROVED
FOR COMMANDER NAVFAC 6/30/2026

ACTIVITY
As per document from Nicole Cowand NAVFAC, MIDLANT PLL/EV3

SATISFACTORY TO DATE 03/24/2026

DES HKM DRW KW CHK HKM
PM/DM
BRANCH MANAGER
CHIEF ENG/ARCH
FIRE PROTECTION

NAVAL FACILITIES ENGINEERING SYSTEMS COMMAND - MID - ATLANTIC
NAVAL INDUSTRIAL RESERVE ORDNANCE PLANT
NAVAL WEAPONS INDUSTRIAL RESERVE PLANT BETHPAGE, NEW YORK
PHASE III - TREATMENT PLANT
TREATMENT BUILDING PIPING PLAN

QM38

SCALE: AS NOTED
EPROJECT NO.: -
CONSTR. CONTR. NO. 112G08005
NAVFAC DRAWING NO. ##
SHEET ## OF -

M-101

CAUTION: IF SHEET IS LESS THAN 34"x22" USE GRAPHIC SCALE

DRAWING REVISION: 07 AUG 2018

FILE NAME: C:\Projects\Phase -3\Drawings\Mech\General Arrangment_recover026.dwg LAYOUT NAME: M101 PLOTTED: Tuesday, June 16, 2026 - 10:04am USER: KEVIN.WAKE