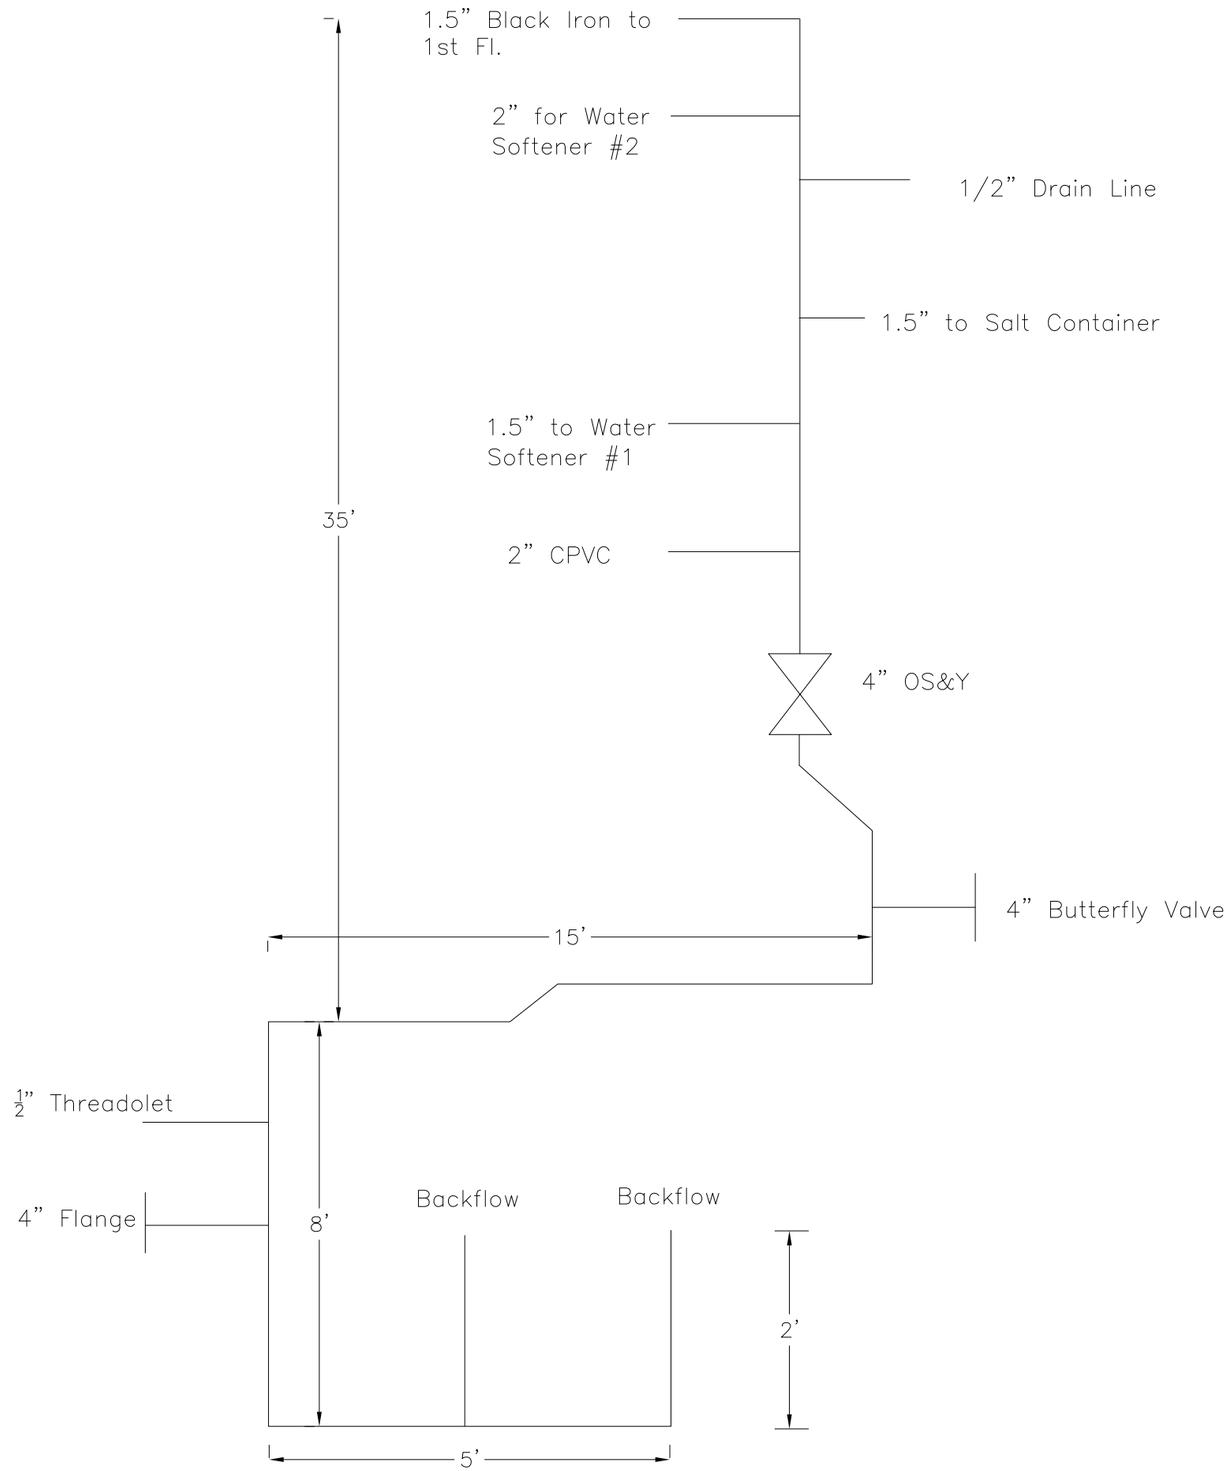

WATERVLIET ARSENAL
PUBLIC WORKS DIVISION
1 BUFFINGTON ST.
WATERVLIET, NEW YORK 12189

BUILDING #136
INSTALL WATER LINES

NOTE: THIS DOCUMENT IS THE PROPERTY OF THE IMP-F AND NEITHER THIS DOCUMENT NOR ANY INFORMATION CONTAINED HEREIN MAY BE COPIED OR DISTRIBUTED WITHOUT THE WRITTEN CONSENT OF THE WATERVLIET ARSENAL, PUBLIC WORKS DIVISION, TAWV-IMP-F.

IF IN THE COURSE OF CONSTRUCTION A CONDITION EXISTS WHICH DISAGREES WITH THAT AS INDICATED ON THIS PLAN, THE CONTRACTOR SHALL STOP WORK AND NOTIFY THE ARCHITECT & ENGINEER OR ASSUME ALL RESPONSIBILITY AND LIABILITY ARISING THEREFROM.

DRAWING: MECHANICAL LAYOUT

SCALE:	NTS
DRAWN BY:	M.J.W
DATE:	10/20/2025

1			
2			
3			
4			

PROJECT NO. 26PW004

DRAWING NO. M1