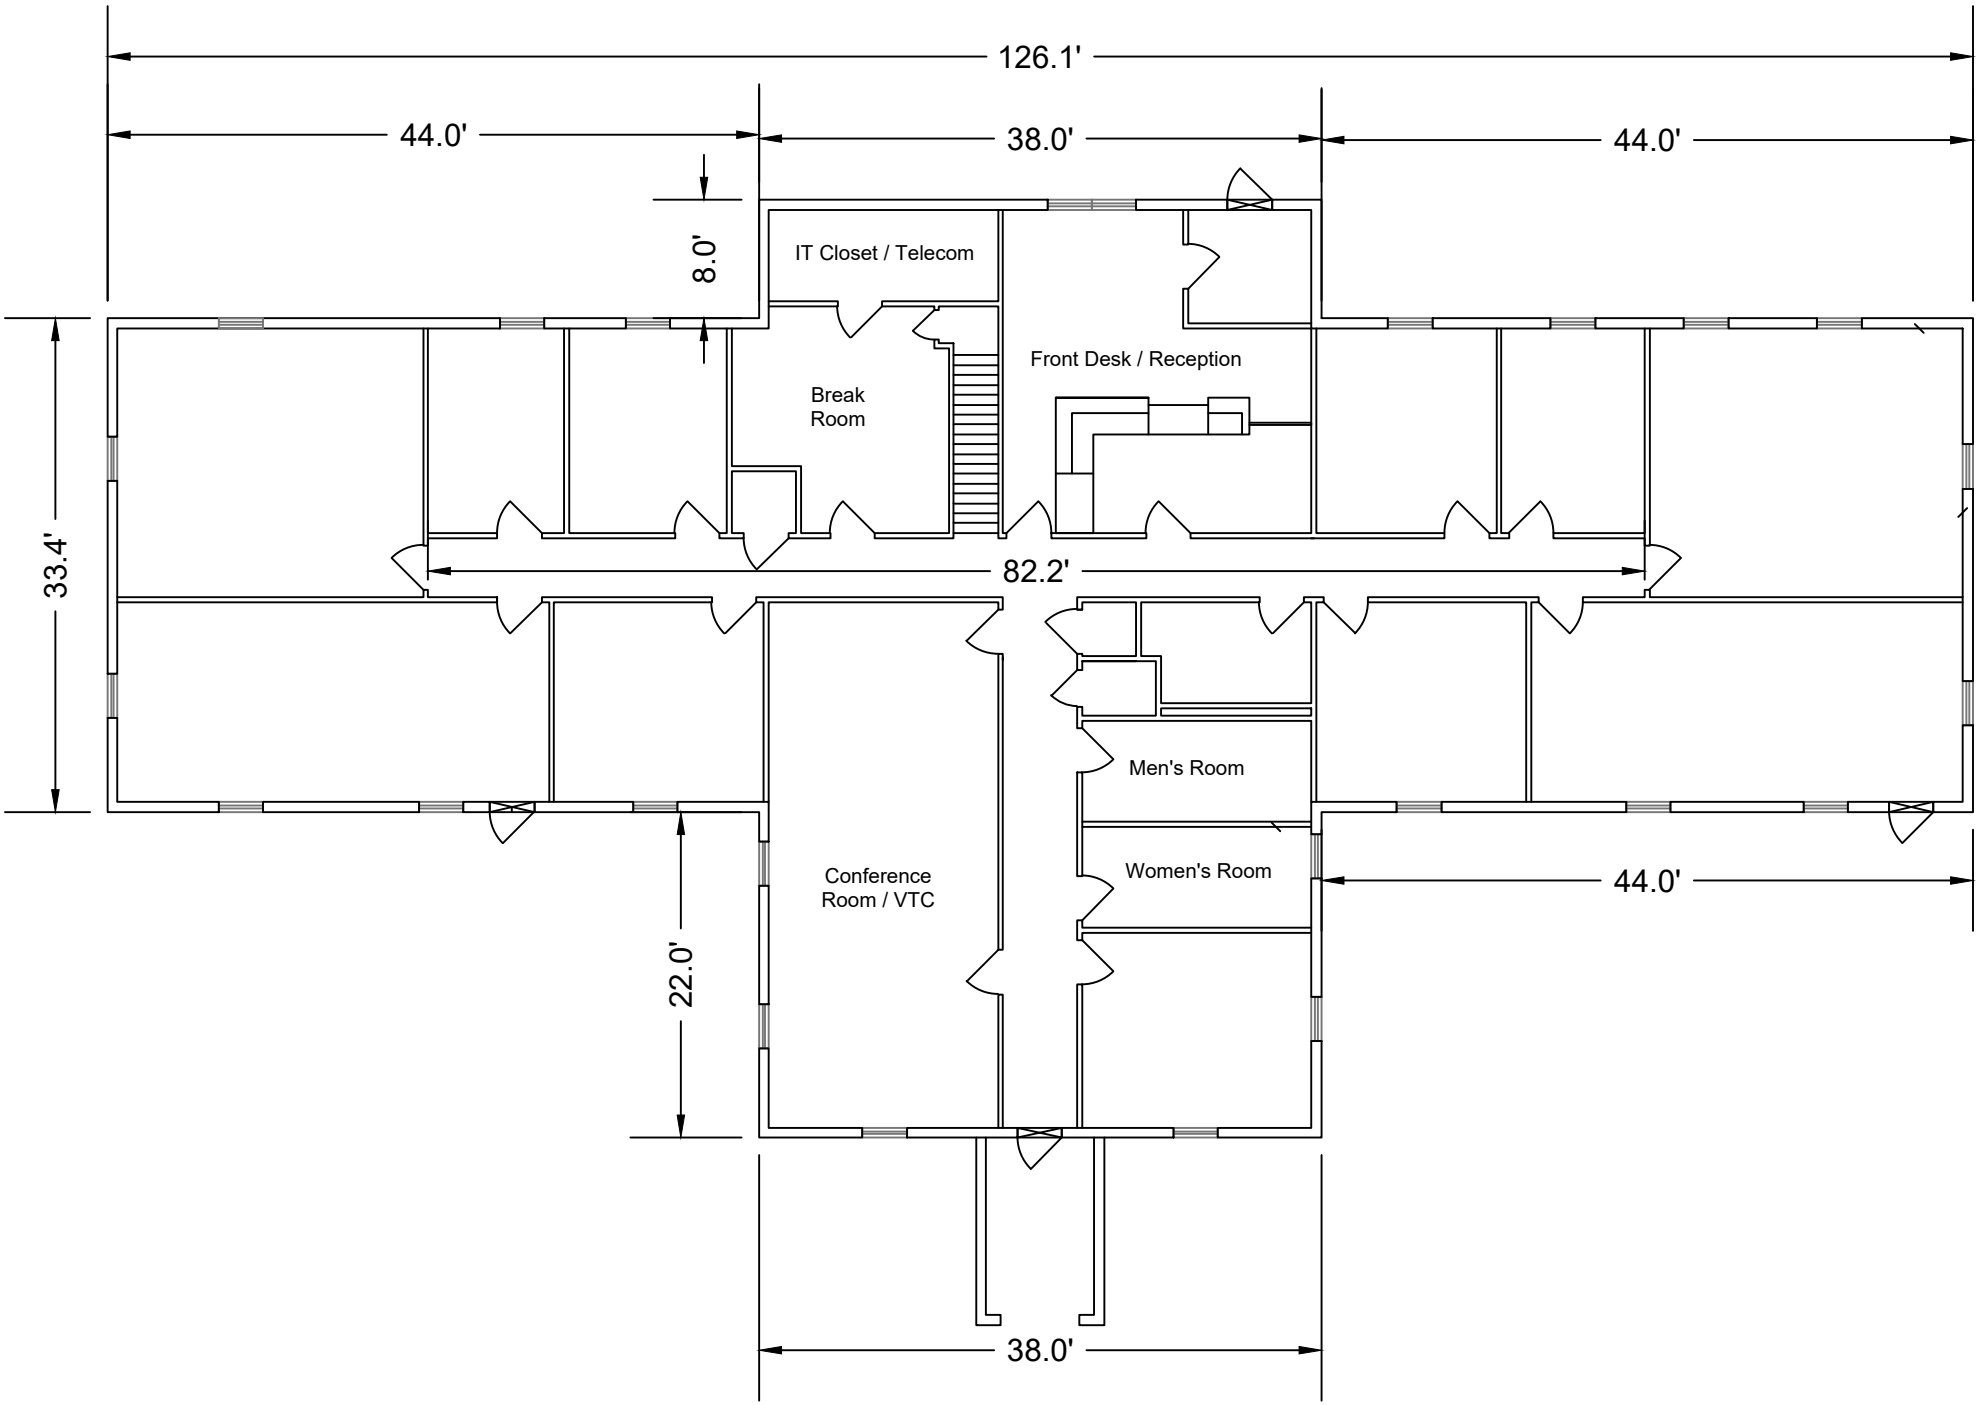

ALPINE RD OFFICE FLOOR PLAN