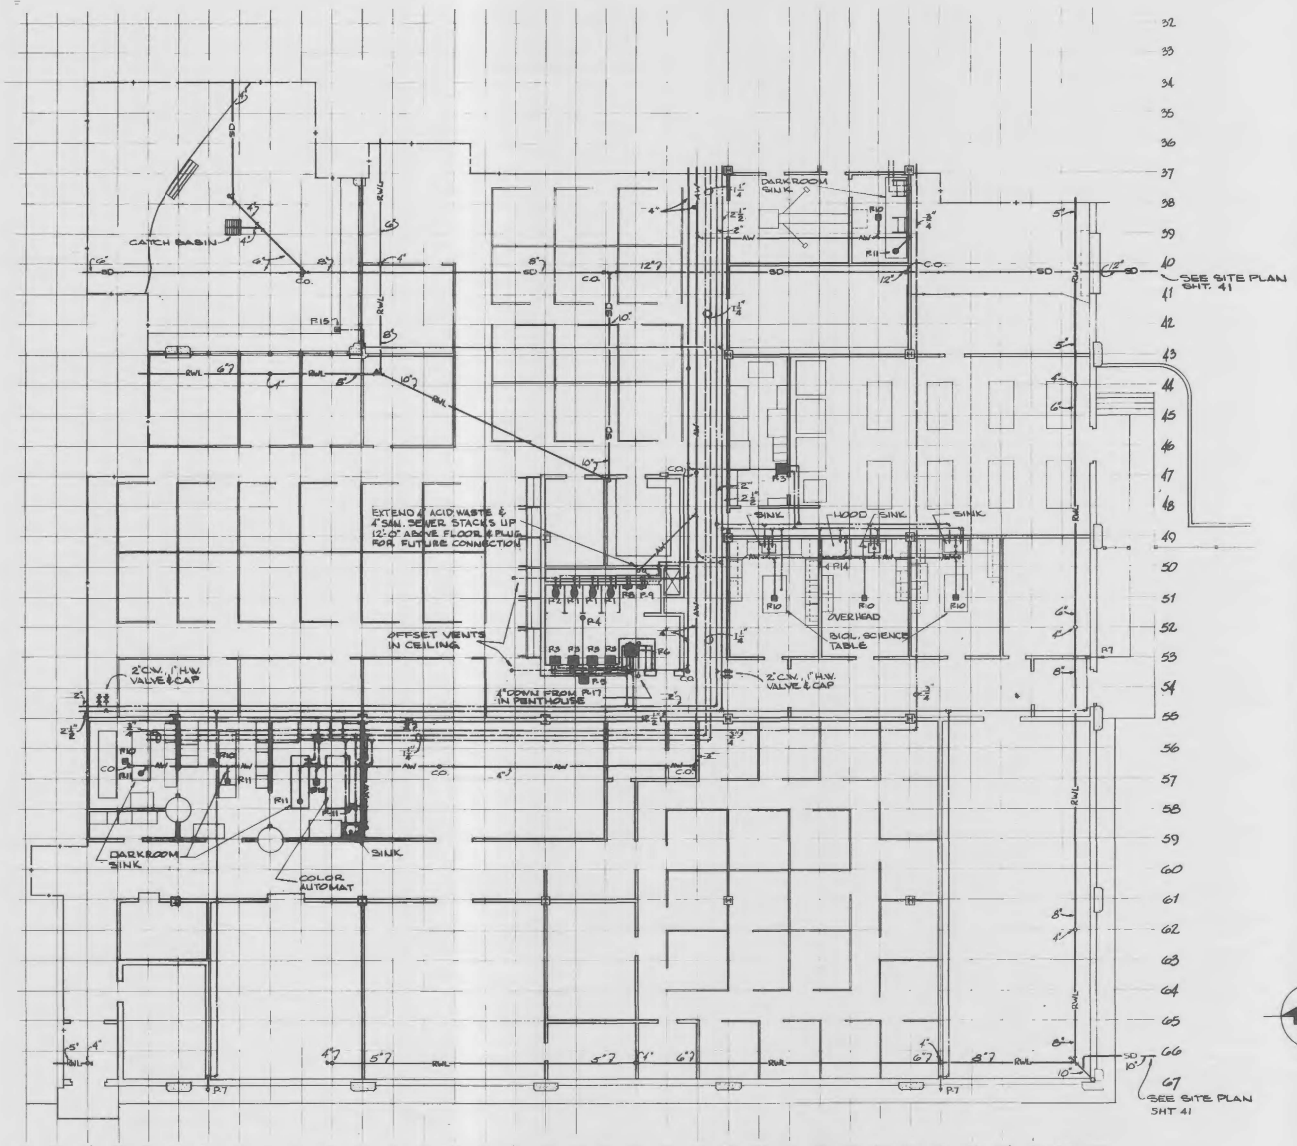

FIRST FLOOR PLAN - BLOCK "D" - PLUMBING

SCALE: 1/8" = 1'-0"

N REF.

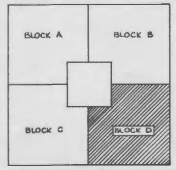

GRAPHIC SCALE

1/8" = 1'-0"

L.C. THOMASSON & ASSOCIATES INC.
CONSULTING ENGINEERS
NASHVILLE - KNOXVILLE
TENNESSEE
PROJECT NUMBER 71-61

REV	DATE	DESCRIPTION	BY

DEPARTMENT OF THE ARMY
BALTIMORE DISTRICT, CORPS OF ENGINEERS
BALTIMORE, MARYLAND

FORT BELVOIR VIRGINIA

TOPOGRAPHIC R & D

LABORATORY BUILDING
FLOOR PLAN - BLOCK "D"
PLUMBING

CARROLL, GRISDALE & VAN ALEN
ARCHITECTS
6 PENN CENTER PLAZA, PHILA., PENN.

DRAWING NUMBER 35-06-31

PLATE 46

SCALE AS NOTED DATE 5-8-72 SHEET 46 OF