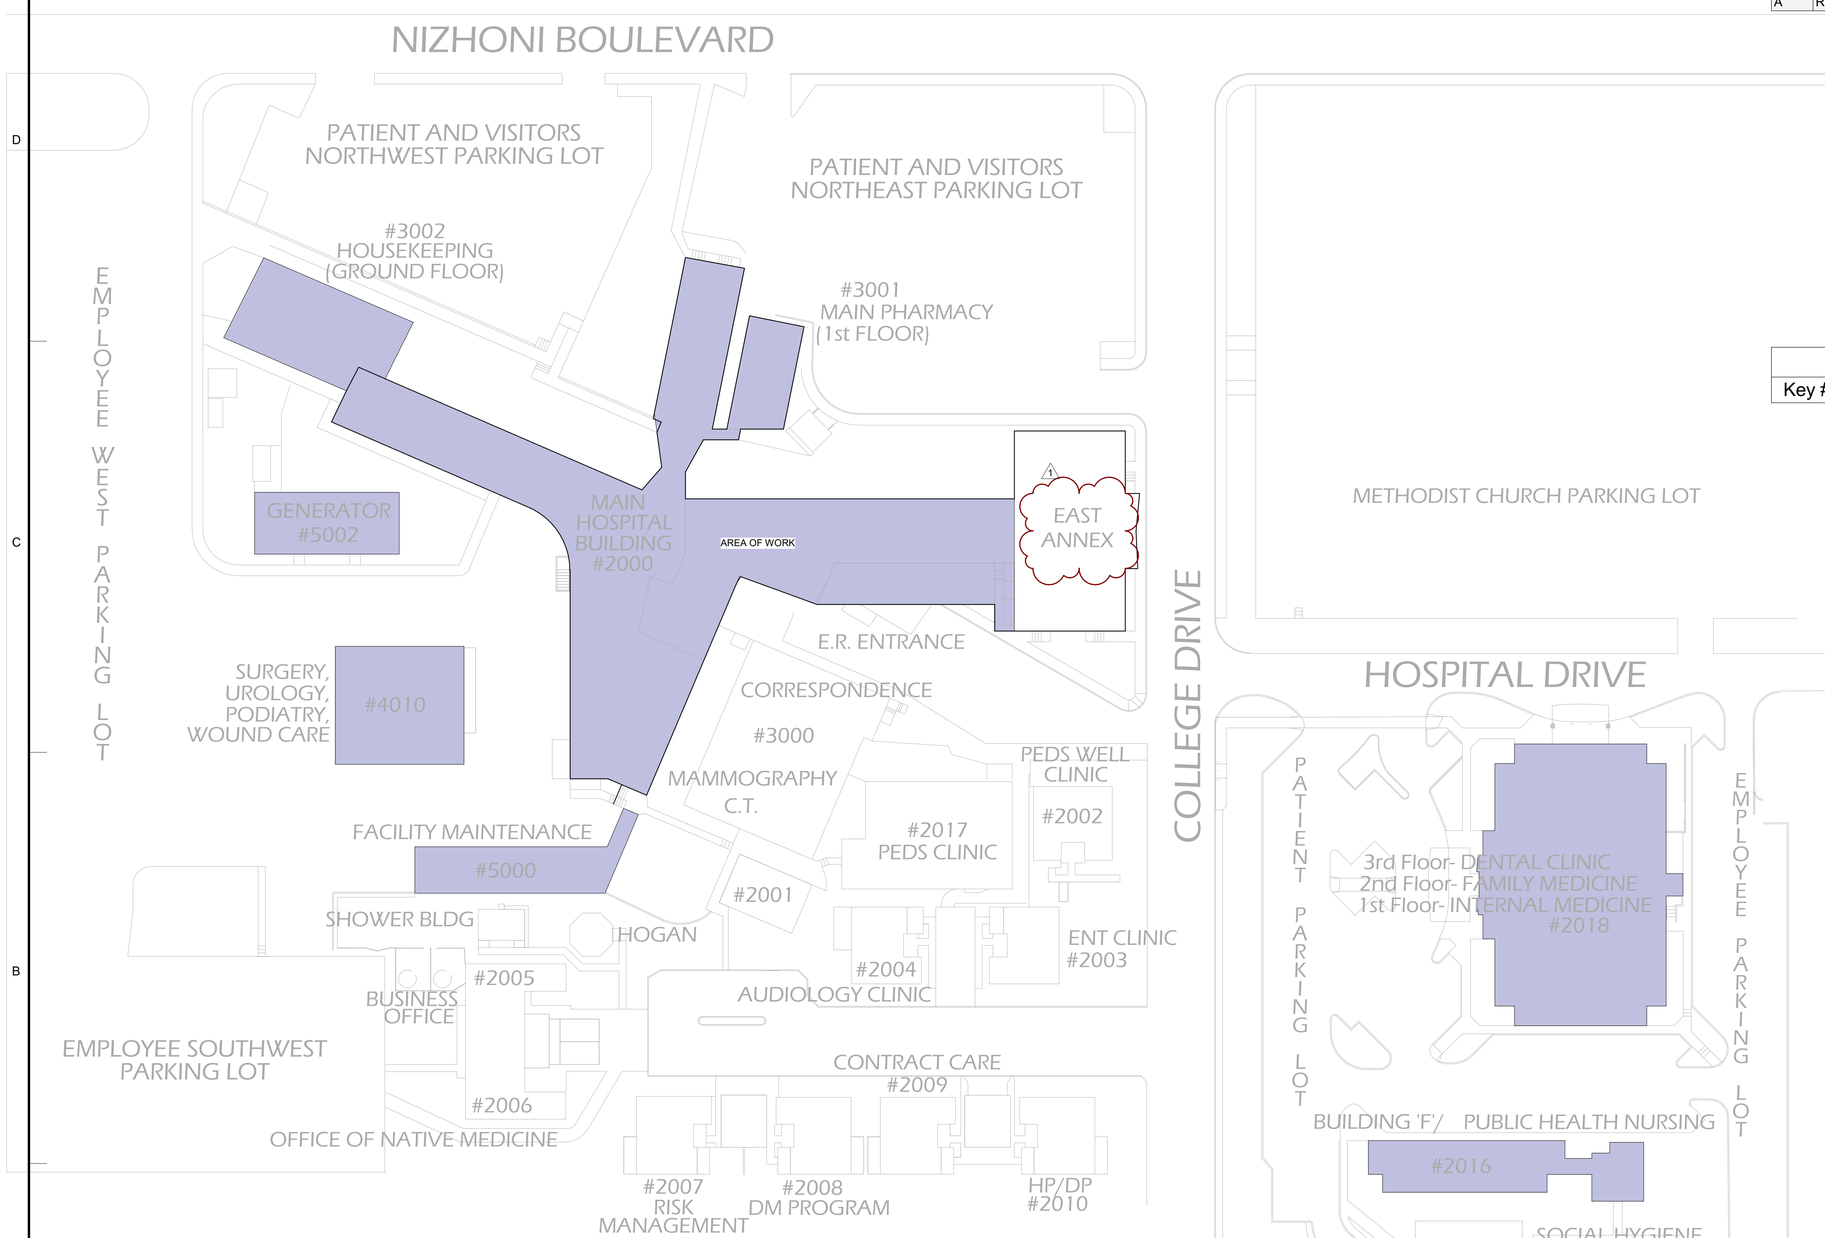

A1 Site
1" = 40'-0"

GENERAL NOTES	
A	REFER TO XXX

KEYNOTES	
Key #	Keynote Text

JSRa
JOHNSON SMITTHIPONG & ROSAMOND ASSOCIATES, INC.
5210 E Williams Cir • Ste 600 • Tucson, AZ 85711
(520) 547-7904 • www.jsra.com

Consultants:

REGISTERED ARCHITECT
CERTIFICATE NO. 9793
VERNON ROSAMOND
Date Signed 12-6-24
ARIZONA, U.S.A.
EXPIRES: 03/31/2026

GIMC FIRE ALARM SYSTEM REDESIGN

516 E Nizhoni Blvd
Gallup, NM 87301

U. S. DEPARTMENT OF HEALTH AND HUMAN SERVICES
INDIAN HEALTH SERVICE
NAVAJO AREA OFFICE

No.	Date	Description
1	12/23/25	RFI Clarification

Issue Date:	12/6/24
Project No:	23-360
Scale:	1" = 40'-0"
Drawn By:	RODRIGUEZ
Checked By:	HARGREAVES

FINAL CD

Sheet Title:

SITE PLAN

Sheet Number:

G101

Autodesk Docs://23-360 IHS IDIQ GIMC Fire Alarm v2024/23-390 06 Arch GIMC Fire Alarm Central 2023.rvt
12/23/2025 10:52:38 AM