Attachment B
Site layout

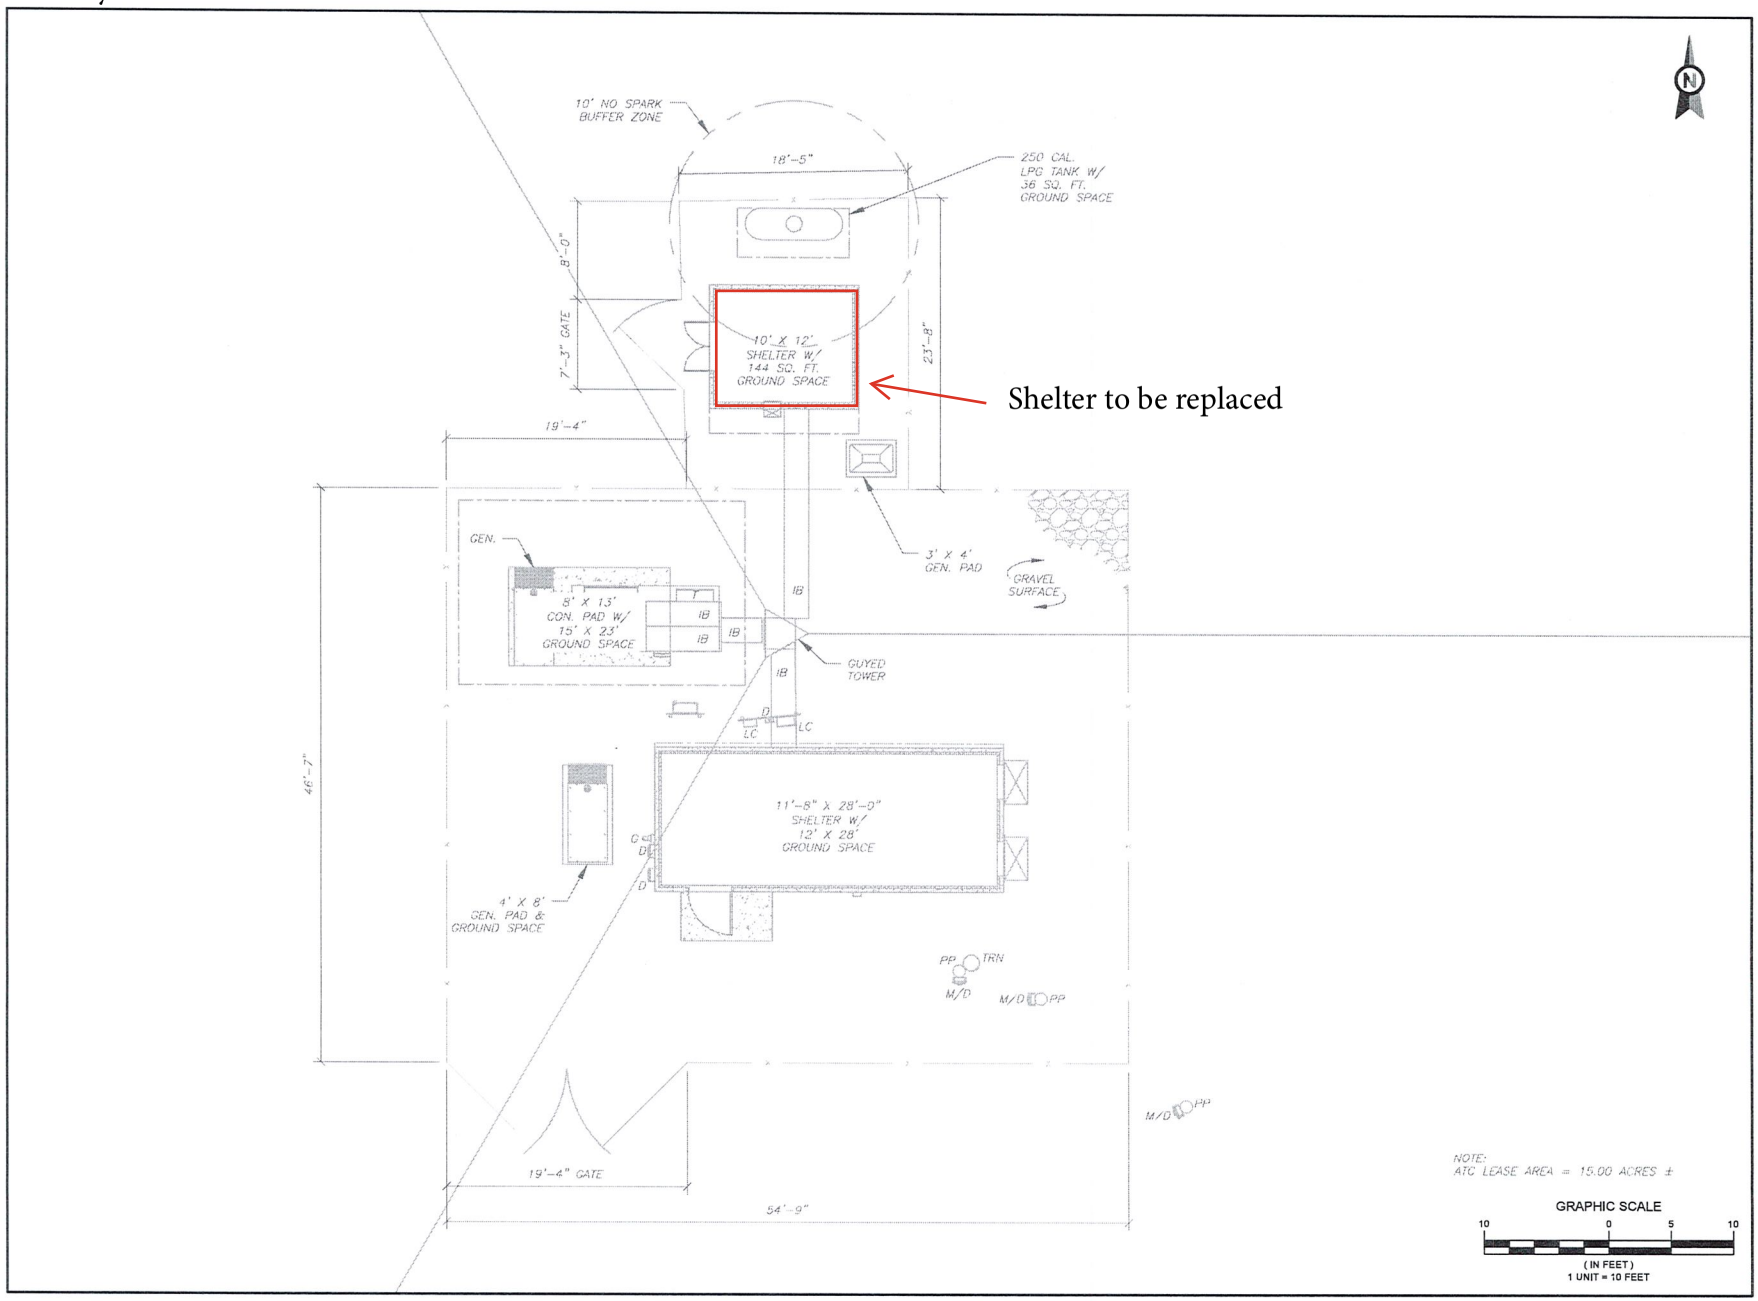


AMERICAN TOWER®

A.T. ENGINEERING SERVICE, PLLC
3500 REGENCY PARKWAY
SUITE 100
CARY, NC 27518
PHONE: (919) 466-0112

THESE DRAWINGS AND/OR THE ACCOMPANYING SPECIFICATION AS INSTRUMENTS OF SERVICE, ARE THE EXCLUSIVE PROPERTY OF LESSOR/SITE OWNER AND THEIR USE AND PUBLICATION SHALL BE RESTRICTED TO THE ORIGINAL SITE FOR WHICH THEY ARE PREPARED. REUSE, REPRODUCTION OR PUBLICATION BY ANY METHOD, IN WHOLE OR IN PART, IS PROHIBITED EXCEPT BY WRITTEN PERMISSION FROM LESSOR/SITE OWNER. TITLE TO THESE PLANS AND/OR SPECIFICATIONS SHALL REMAIN WITH LESSOR/SITE OWNER WITHOUT PREJUDICE AND VISUAL CONTACT WITH THEM SHALL CONSTITUTE PRIMA FACIE EVIDENCE OF ACCEPTANCE OF THESE RESTRICTIONS.

ALL MEASUREMENTS AND LOCATIONS USED IN THIS SITE DESIGN ARE APPROXIMATE AND LESSOR/SITE OWNER MAKES NO REPRESENTATIONS OR WARRANTIES AS TO UNDERGROUND FEATURES, INCLUDING BUT NOT LIMITED TO UTILITIES, ROCK FORMATIONS, ETC. THIS SITE DESIGN SHALL NOT BE USED FOR CONSTRUCTION PURPOSES AND LESSEE SHOULD CONTACT AND UTILIZE A UTILITY LOCATOR SERVICE PRIOR TO COMMENCING CONSTRUCTION TO AVOID SERVICE DISRUPTION TO OTHER USERS AND INJURY OR DEATH

ATC SITE NUMBER:
97173

ATC SITE NAME:
MINOM SOG
FLORIDA

LEGEND

| | |
|---|---|
| | GROUNDING TEST WELL |
| AV | AIR VENT |
| ATS | AUTOMATIC TRANSFER SWITCH |
| B | BOLLARD |
| C | CABINET |
| CS | COAX SHROUD |
| CSC | CELL SITE CABINET |
| D | DISCONNECT |
| E | ELECTRICAL |
| F | FIBER |
| GEN | GENERATOR |
| G | GENERATOR RECEPTACLE |
| HH, V | HAND HOLE, VAULT |
| HFC | HYDROGEN FUEL CELL |
| HSM | HYDROGEN STORAGE MATERIAL |
| IB | ICE BRIDGE |
| K | KENTROX BOX |
| LC | LIGHTING CONTROL |
| LPG | LIQUID PROPANE GAS |
| M | METER |
| MTS | MANUAL TRANSFER SWITCH |
| OHW | OVERHEAD WIRE |
| P | POWER |
| PP | POWER POLE |
| T | TELCO |
| TRN | TRANSFORMER |
| | BUFFER (PROPERTY LINE) |
| | GROUND SPACE (LEASE AREA) |
| | EASEMENT |

| | |
|---|---|
| DRAWN BY: | M.GOOCH |
| DATE DRAWN: | 05/10/22 |
| CUSTOMER: | |
| ATC PROJECT NO.: | |
| ATC ASSET NO.: | 97173 |

SITE PLAN LAYOUT

| SHEET NUMBER: | AUDITED BY |
|---|---|
| SITE-1 | ON |

Copyright © 2022 ATC IP LLC. All Rights Reserved.