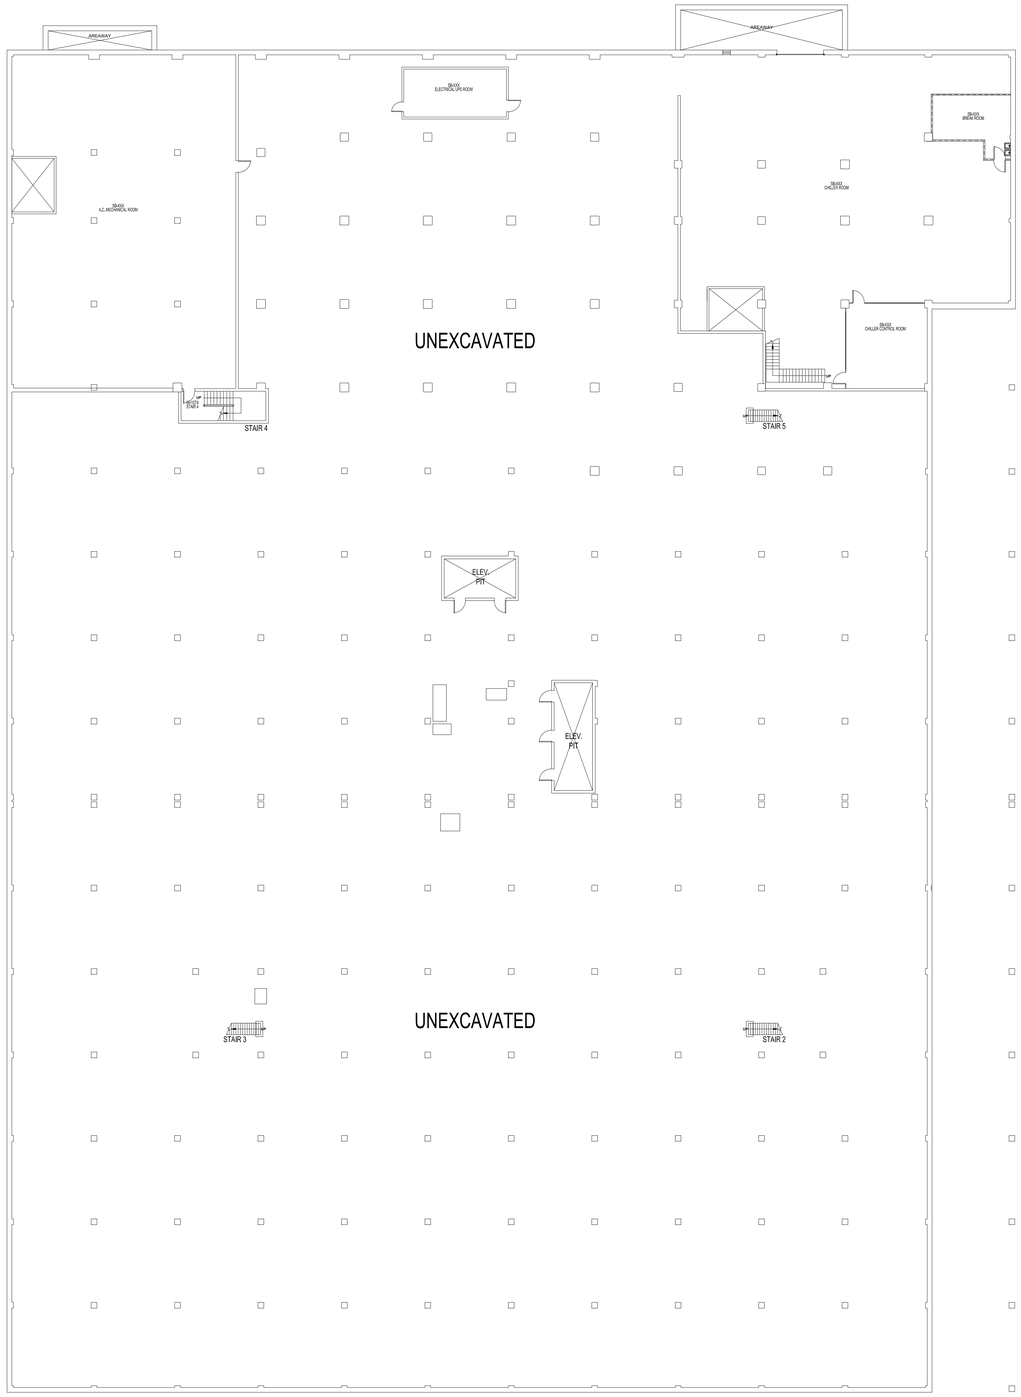

Revisions:	Date:

CONSULTANT

engineering discipline <EDIT TEXT>:
Consultant firm name
Consultant firm street address
Consultant firm city, state, zip code
Consultant firm phone number
Consultant POC

DESIGNER OF RECORD

A/E:
A/E firm name
A/E firm street address
A/E firm city, state, zip code
A/E firm phone number
A/E firm POC

STAMP

Office of Construction and Facilities Management

VA U.S. Department of Veterans Affairs

Drawing Title: BUILDING 200 & 200N SUB-BASEMENT PLAN

Approved: Project Director

Phase: DESIGN DEVELOPMENT

MECHANICAL PARTIALLY SPRINKLERED

Project Title: FACILITIES PLANNING FLOOR PLAN UPDATE

Location: 79 MIDDLEVILLE RD, NORTHPORT, NY 11768

Issue Date: February 26, 2025

Checked:

Drawn: S.M.

Project Number: 632-200

Building Number: 200

Drawing Number: 632-200-SB

File Path

11/18/2022 11:30:03 AM

VA FORM 08 - 6231

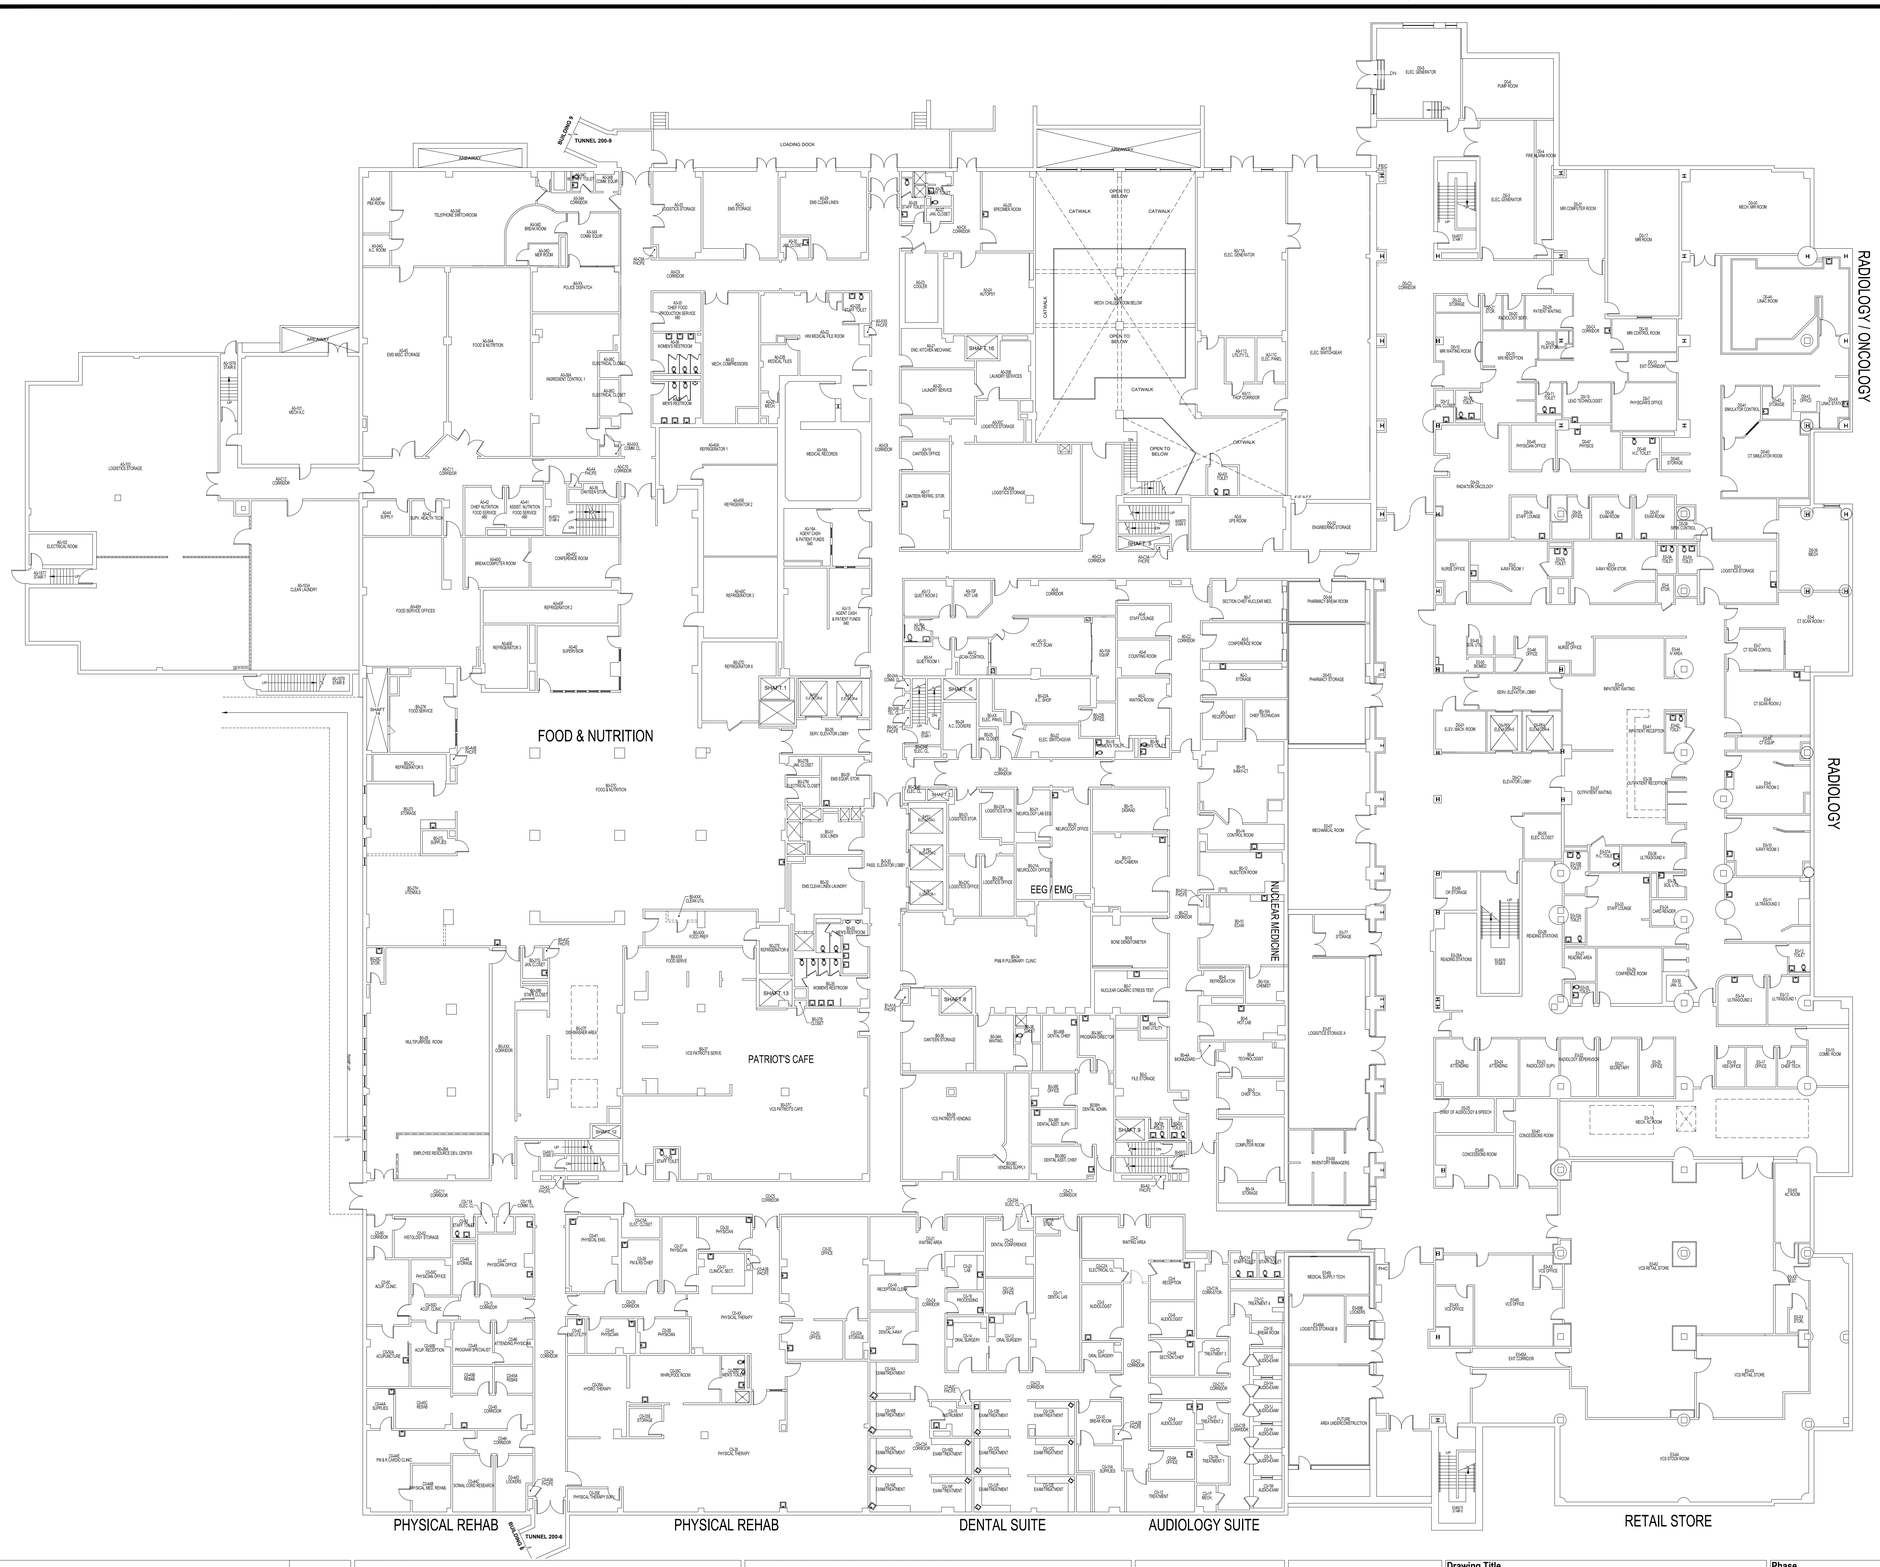

Revisions:	Date:

CONSULTANT

engineering discipline <EDIT TEXT>:
Consultant firm name
Consultant firm street address
Consultant firm city, state, zip code
Consultant firm phone number
Consultant POC

DESIGNER OF RECORD

A/E:
A/E firm name
A/E firm street address
A/E firm city, state, zip code
A/E firm phone number
A/E firm POC

STAMP

Office of Construction and Facilities Management

VA U.S. Department of Veterans Affairs

Drawing Title	Phase	Project Title	Project Number
BUILDING 200 & 200N BASEMENT FLOOR PLAN	DESIGN DEVELOPMENT	FACILITIES PLANNING FLOOR PLAN UPDATE	632-200
Approved: Project Director	HEALTHCARE FULLY SPRINKLERED	Location: 79 MIDDLEVILLE RD, NORTHPORT, NY 11768	Building Number: 200 & 200N
		Issue Date: February 26, 2025 / Checked: / Drawn: S.M.	Drawing Number: 632-200-0B

File Path
11/15/2022 11:30:03 AM
VA FORM 08 - 6231

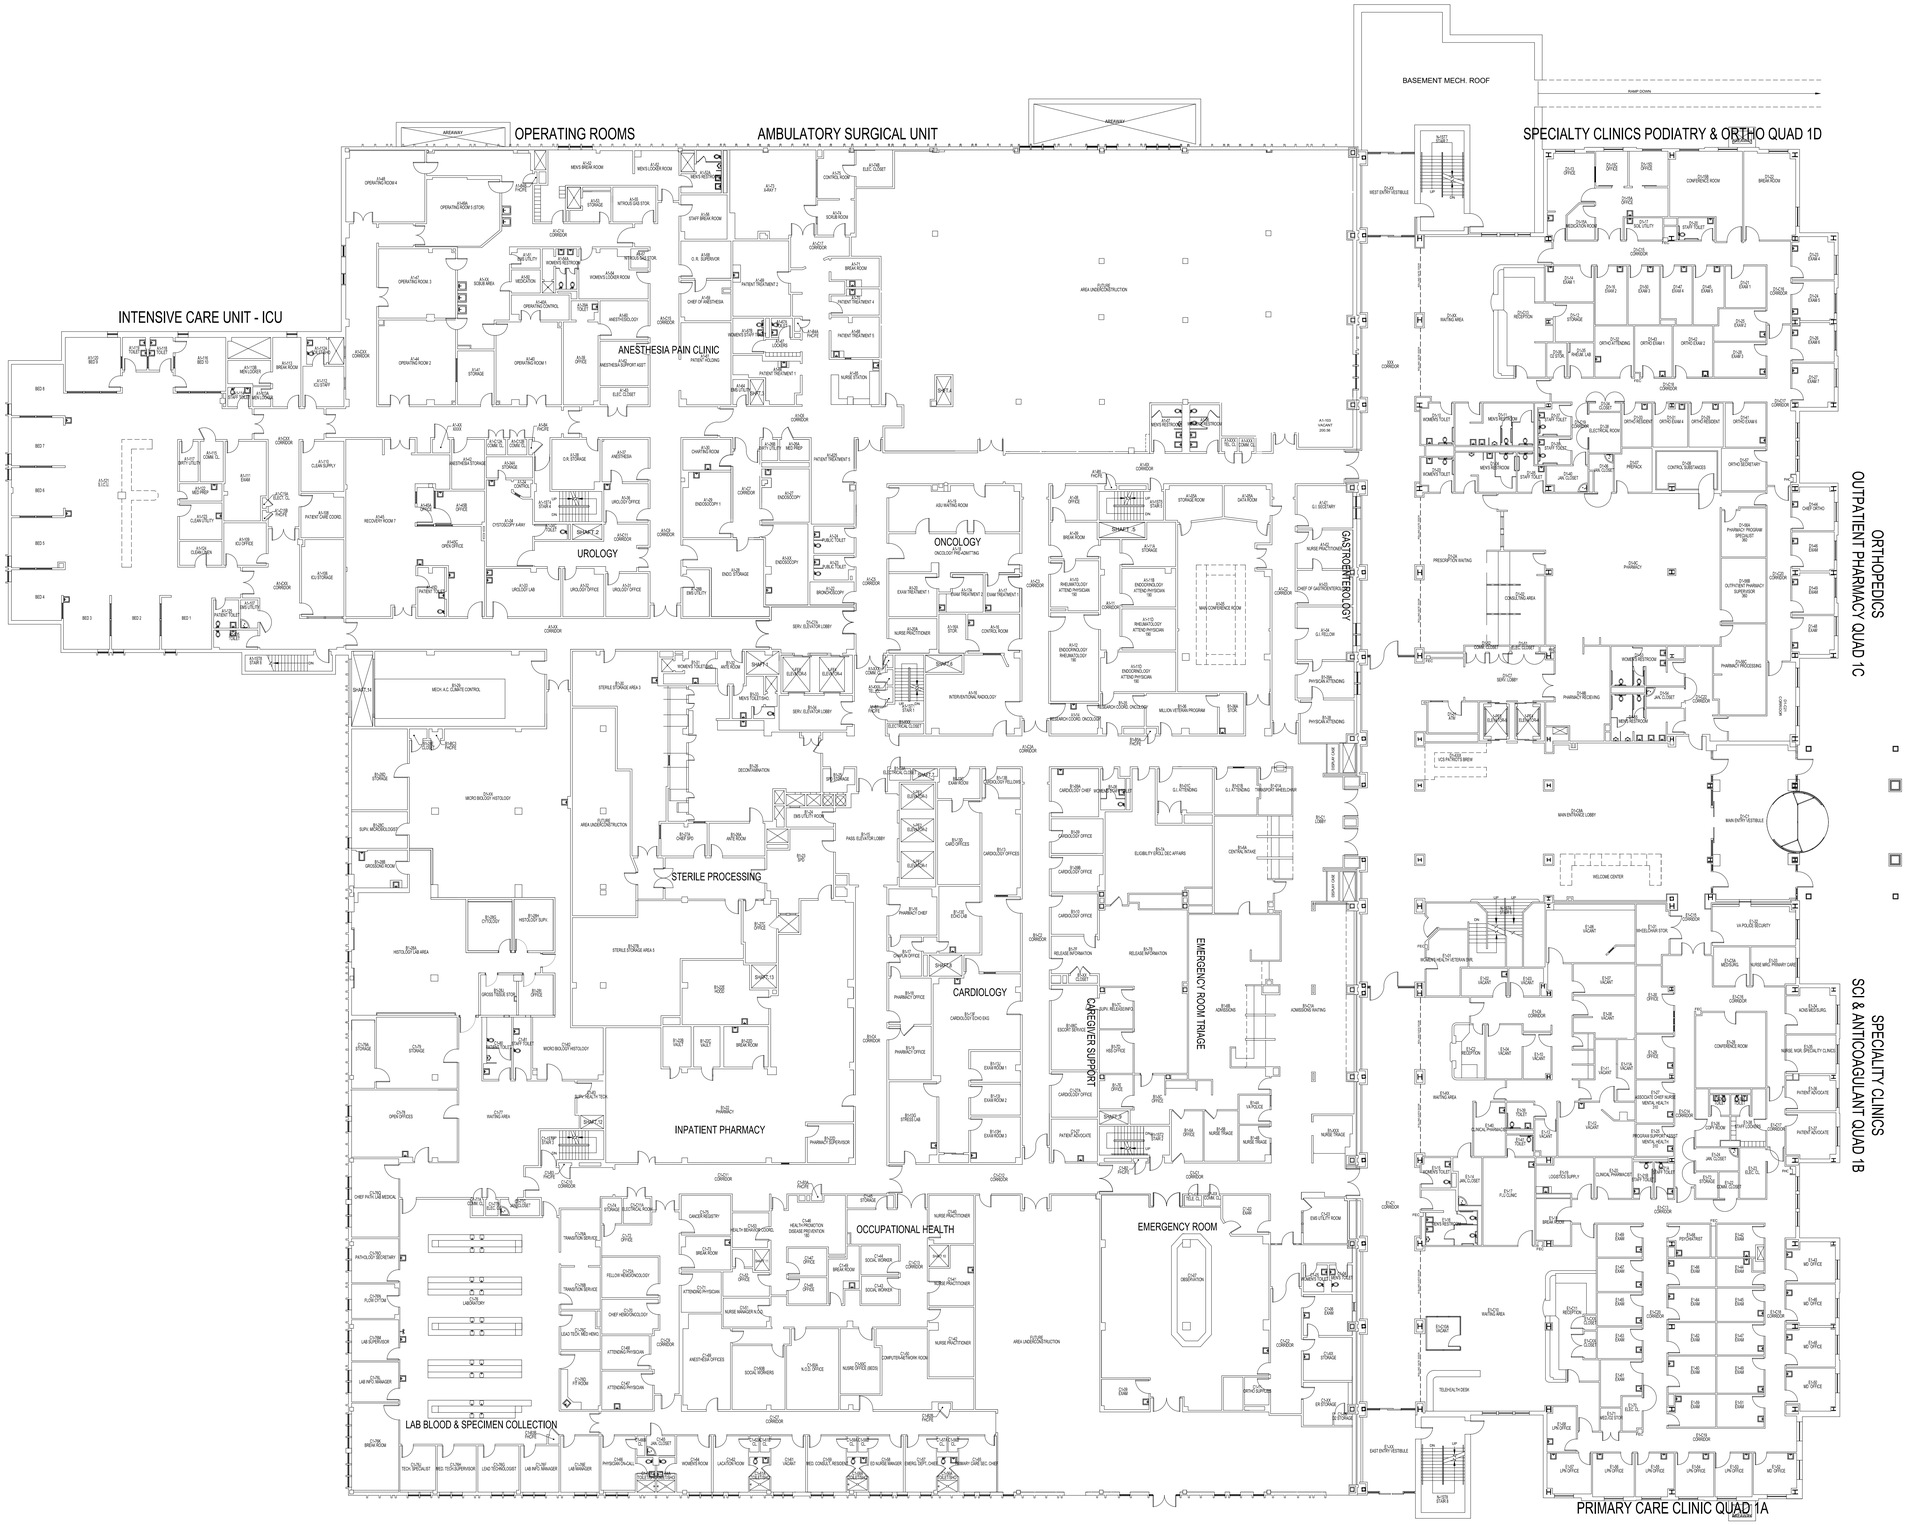

CONSULTANT	DESIGNER OF RECORD	STAMP
engineering discipline <EDIT TEXT>:	A/E:	
Consultant firm name	A/E firm name	
Consultant firm street address	A/E firm street address	
Consultant firm city, state, zip code	A/E firm city, state, zip code	
Consultant firm phone number	A/E firm phone number	
Consultant POC	A/E firm POC	

Revisions: Date:

Office of Construction and Facilities Management

VA U.S. Department of Veterans Affairs

Drawing Title	Phase	Project Title	Project Number
BUILDING 200 & 200N 1ST FLOOR PLAN	DESIGN DEVELOPMENT	FACILITIES PLANNING FLOOR PLAN UPDATE	632-200
Approved: Project Director	HEALTHCARE FULLY SPRINKLERED	Location: 79 MIDDLEVILLE RD, NORTHPORT, NY 11768	Building Number: 200 & 200N
		Issue Date: February 26, 2025 / Checked: / Drawn: S.M.	Drawing Number: 632-200-01

File Path

11/15/2022 11:30:03 AM

VA FORM 08 - 6231