EMCS Cabling New Transformer Station 24 Building #643

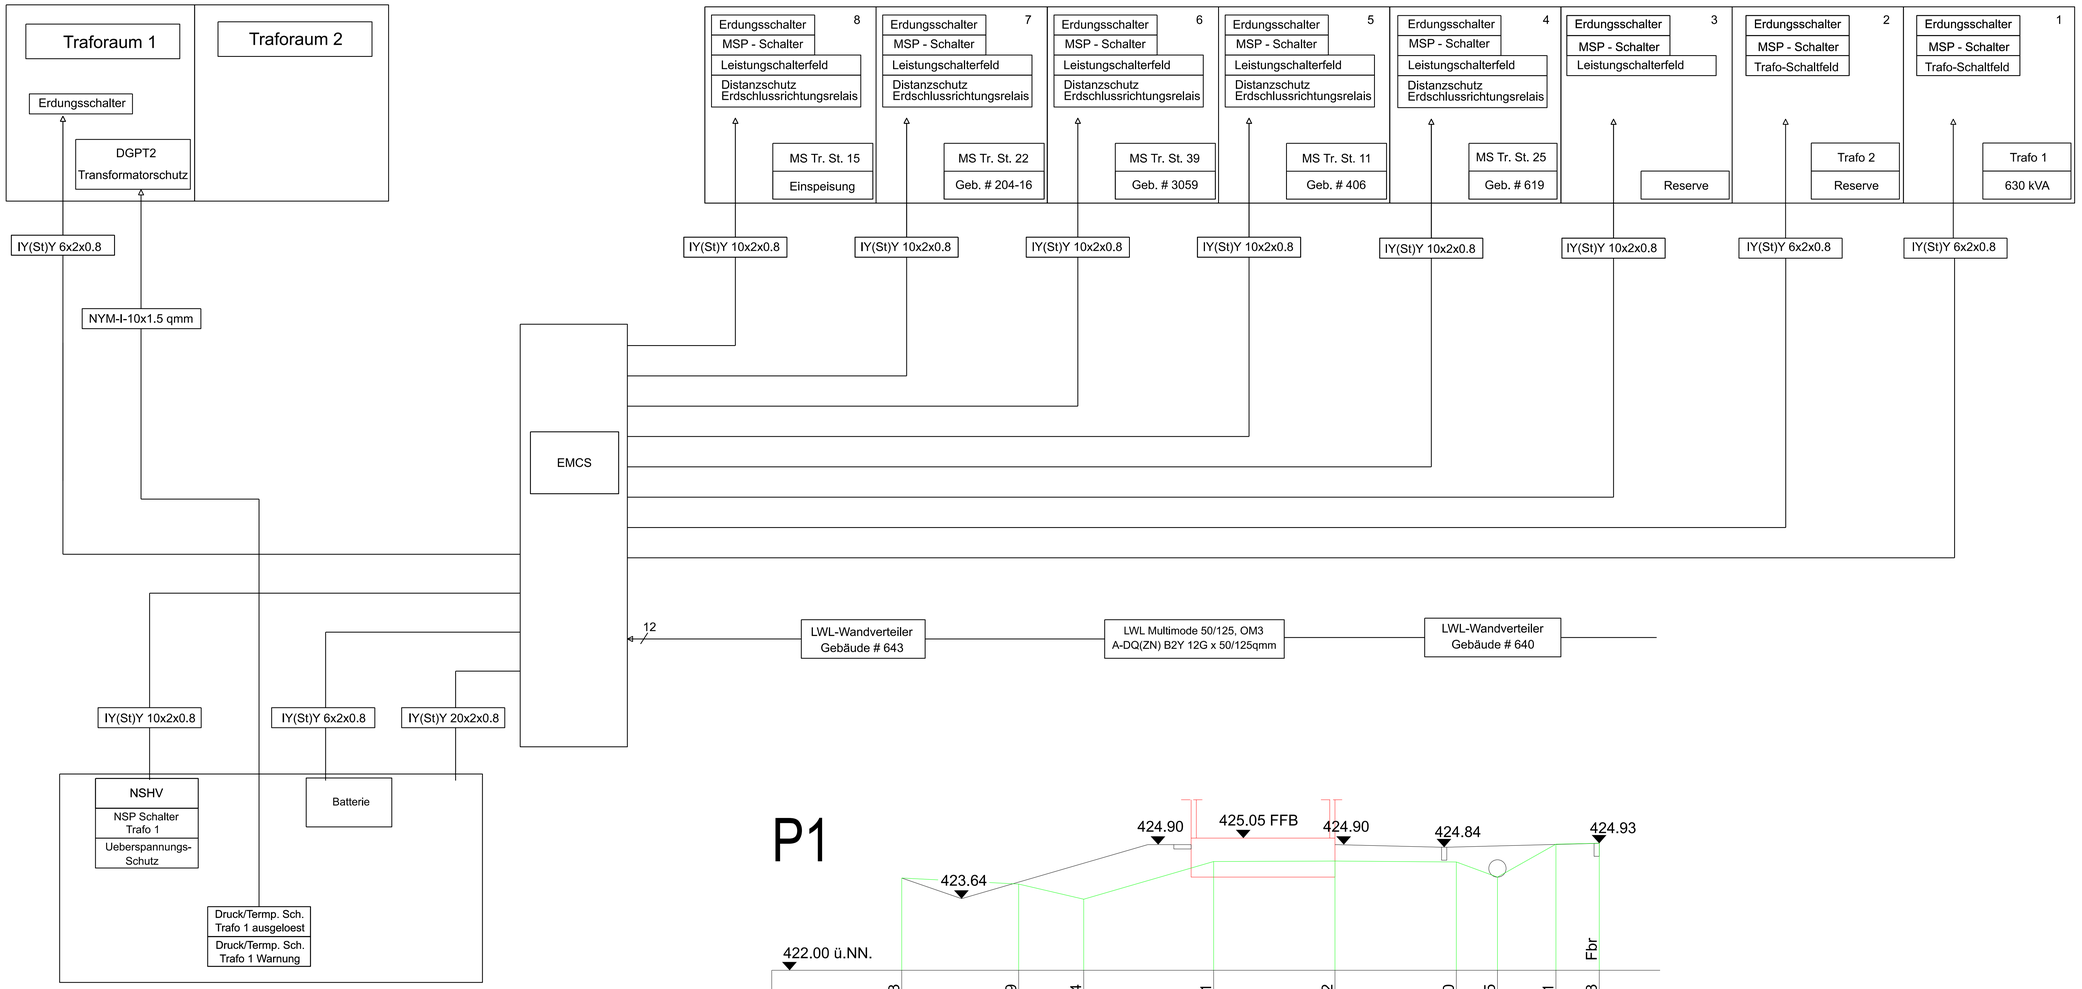

P1

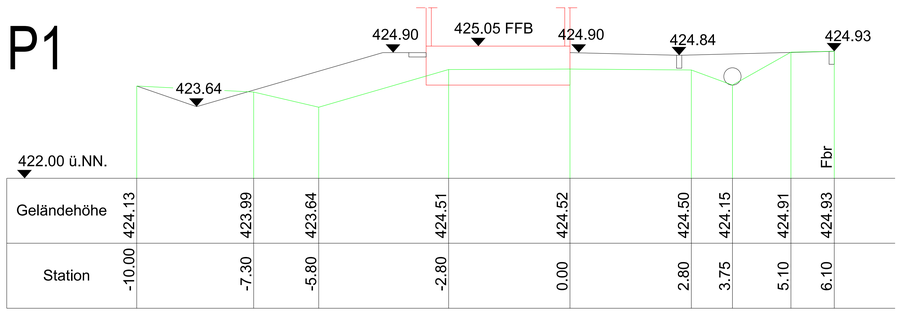

Geländehöhe	424.13	423.99	423.64	424.51	424.52	424.50	424.15	424.91	424.93
Station	-10.00	-7.30	-5.80	-2.80	0.00	2.80	3.75	5.10	6.10

P2

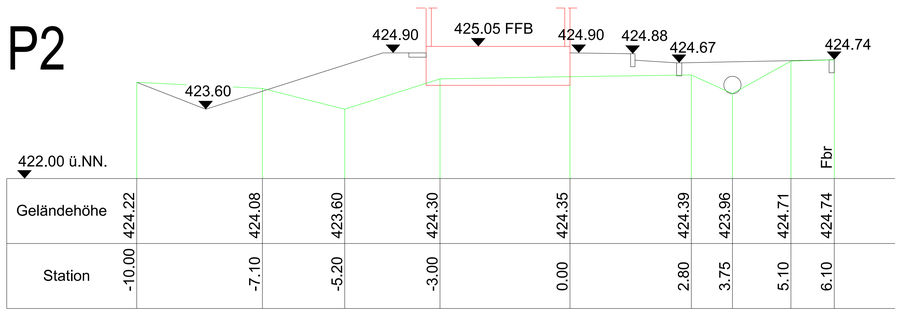

Geländehöhe	424.22	424.08	423.60	424.30	424.35	424.39	423.96	424.71	424.74
Station	-10.00	-7.10	-5.20	-3.00	0.00	2.80	3.75	5.10	6.10

The purpose of this drawing is to ease calculation. Dimensions, cross sections and location of existing and planned physical structures are not binding and can change due to local conditions.

Dieser Plan dient nur als Kalkulationshilfe. Maße, Querschnitte und Lage der vorhandenen und geplanten baulichen Anlagen sind nicht bindend und können sich auf Grund örtlicher Gegebenheiten ändern.

V. NO	DATE	DESCRIPTION	DRAWN BY	APPROVED

USAG BAVARIA

INSTALLATION: Grafenwoehr Military Community - Rose Barracks

PROJECT TITLE: REPLACE TRANSFORMER STATION - BLDG # 643

EMCS Scheme and Cross Sections

ENGR DIV	DATE	USING UNIT	DATE
SIGNATURE		SIGNATURE	
NAME (PRINT) Richard M. Green C/Engr Div		NAME (PRINT)	
DESIGN / PROJ MGMT BR	DATE	MASTER PLANNER	DATE
SIGNATURE		SIGNATURE	
NAME (PRINT) Peter Lehner, C/Design Branch Vilseck		NAME (PRINT) Emily B. Gore, C/ Master Planning Branch	
DRAWN BY: JULIANA FUCHS-HOECHT	PROJECT ENGR: EDUARDO AVILA DIAZ	CHECKED BY: EDUARDO AVILA DIAZ	SHEET: 4
17.02.2026	SCALE: 1:50	PROJECT NO: 42A-08764-5J	OF 4