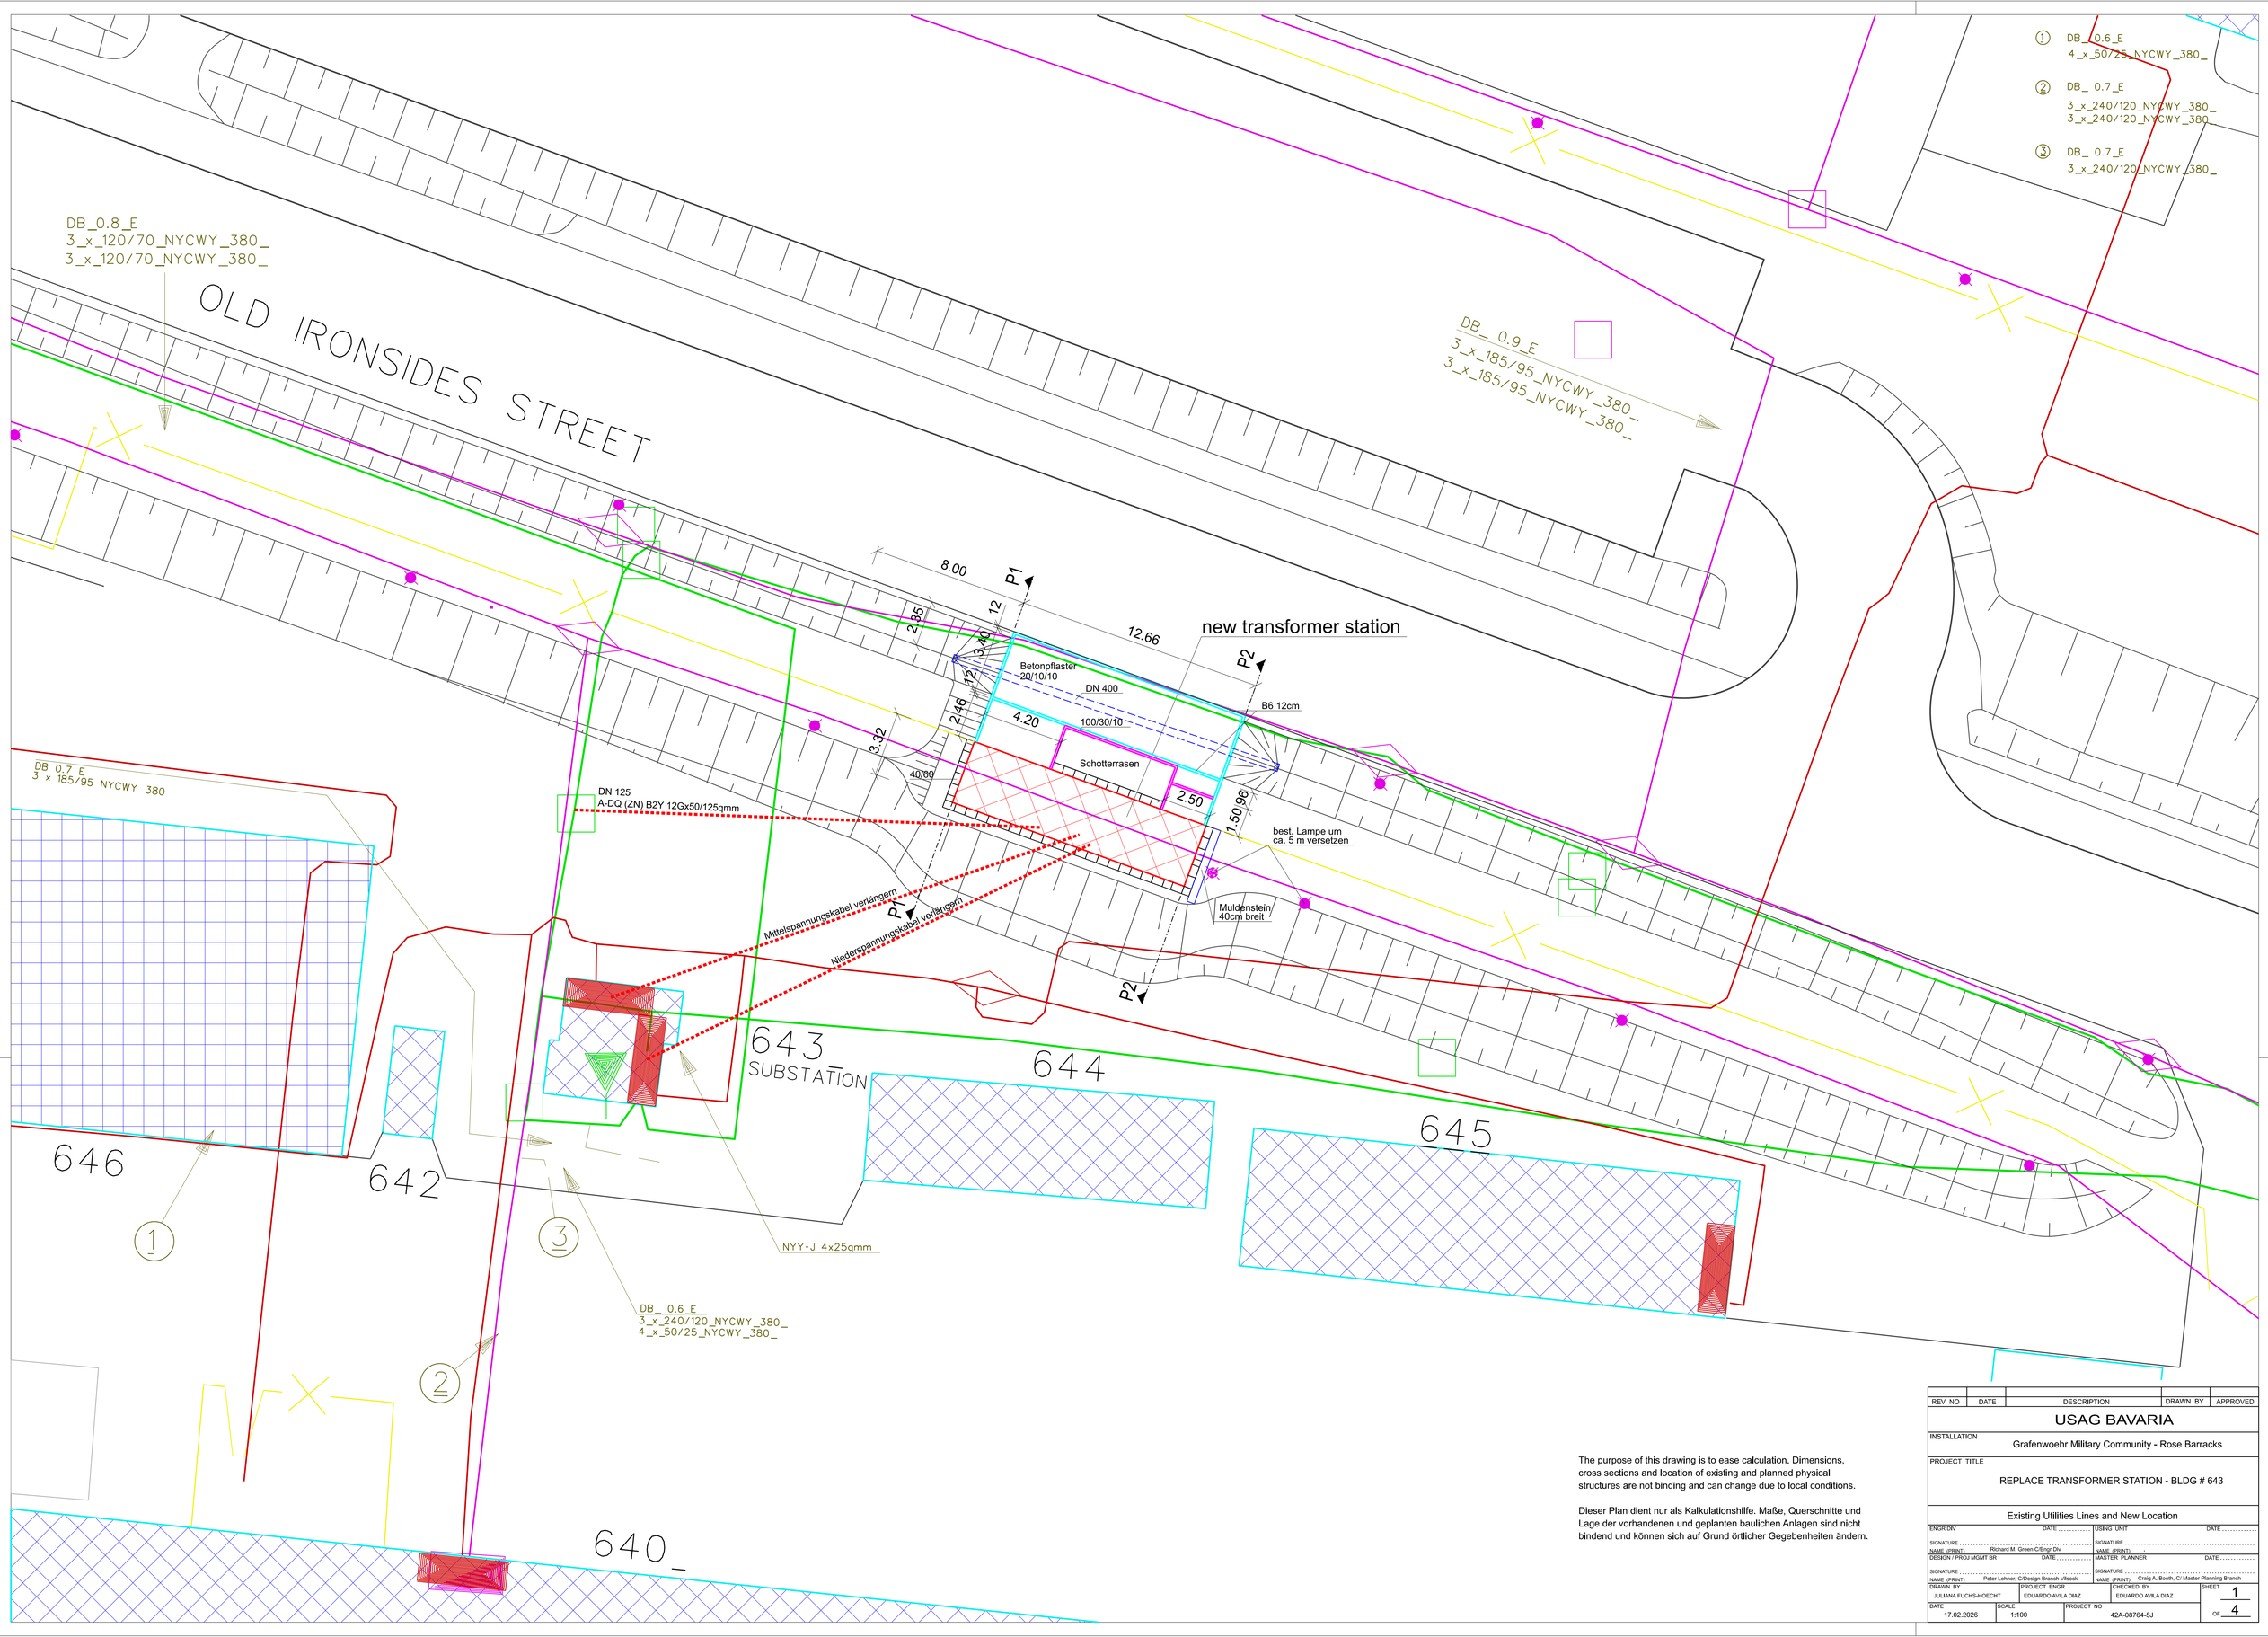

The purpose of this drawing is to ease calculation. Dimensions, cross sections and location of existing and planned physical structures are not binding and can change due to local conditions.

Dieser Plan dient nur als Kalkulationshilfe. Maße, Querschnitte und Lage der vorhandenen und geplanten baulichen Anlagen sind nicht bindend und können sich auf Grund örtlicher Gegebenheiten ändern.

REV NO	DATE	DESCRIPTION	DRAWN BY	APPROVED

USAG BAVARIA

INSTALLATION: Grafenwoehr Military Community - Rose Barracks

PROJECT TITLE: REPLACE TRANSFORMER STATION - BLDG # 643

Existing Utilities Lines and New Location

ENGR DIV	DATE	USING UNIT	DATE
SIGNATURE		SIGNATURE	
NAME (PRINT) Richard M. Green C/Engr Div		NAME (PRINT)	
DESIGN / PROJ MGMT BR	DATE	MASTER PLANNER	DATE
SIGNATURE		SIGNATURE	
NAME (PRINT) Peter Lehner, C/Design Branch V/Beck		NAME (PRINT) Craig A. Booth, C/ Master Planning Branch	

DRAWN BY	PROJECT ENGR	CHECKED BY	SHEET
JULIANA FUCHS-HOECHT	EDUARDO AVILA DIAZ	EDUARDO AVILA DIAZ	1
DATE 17.02.2026	SCALE 1:100	PROJECT NO 42A-08764-5J	OF 4