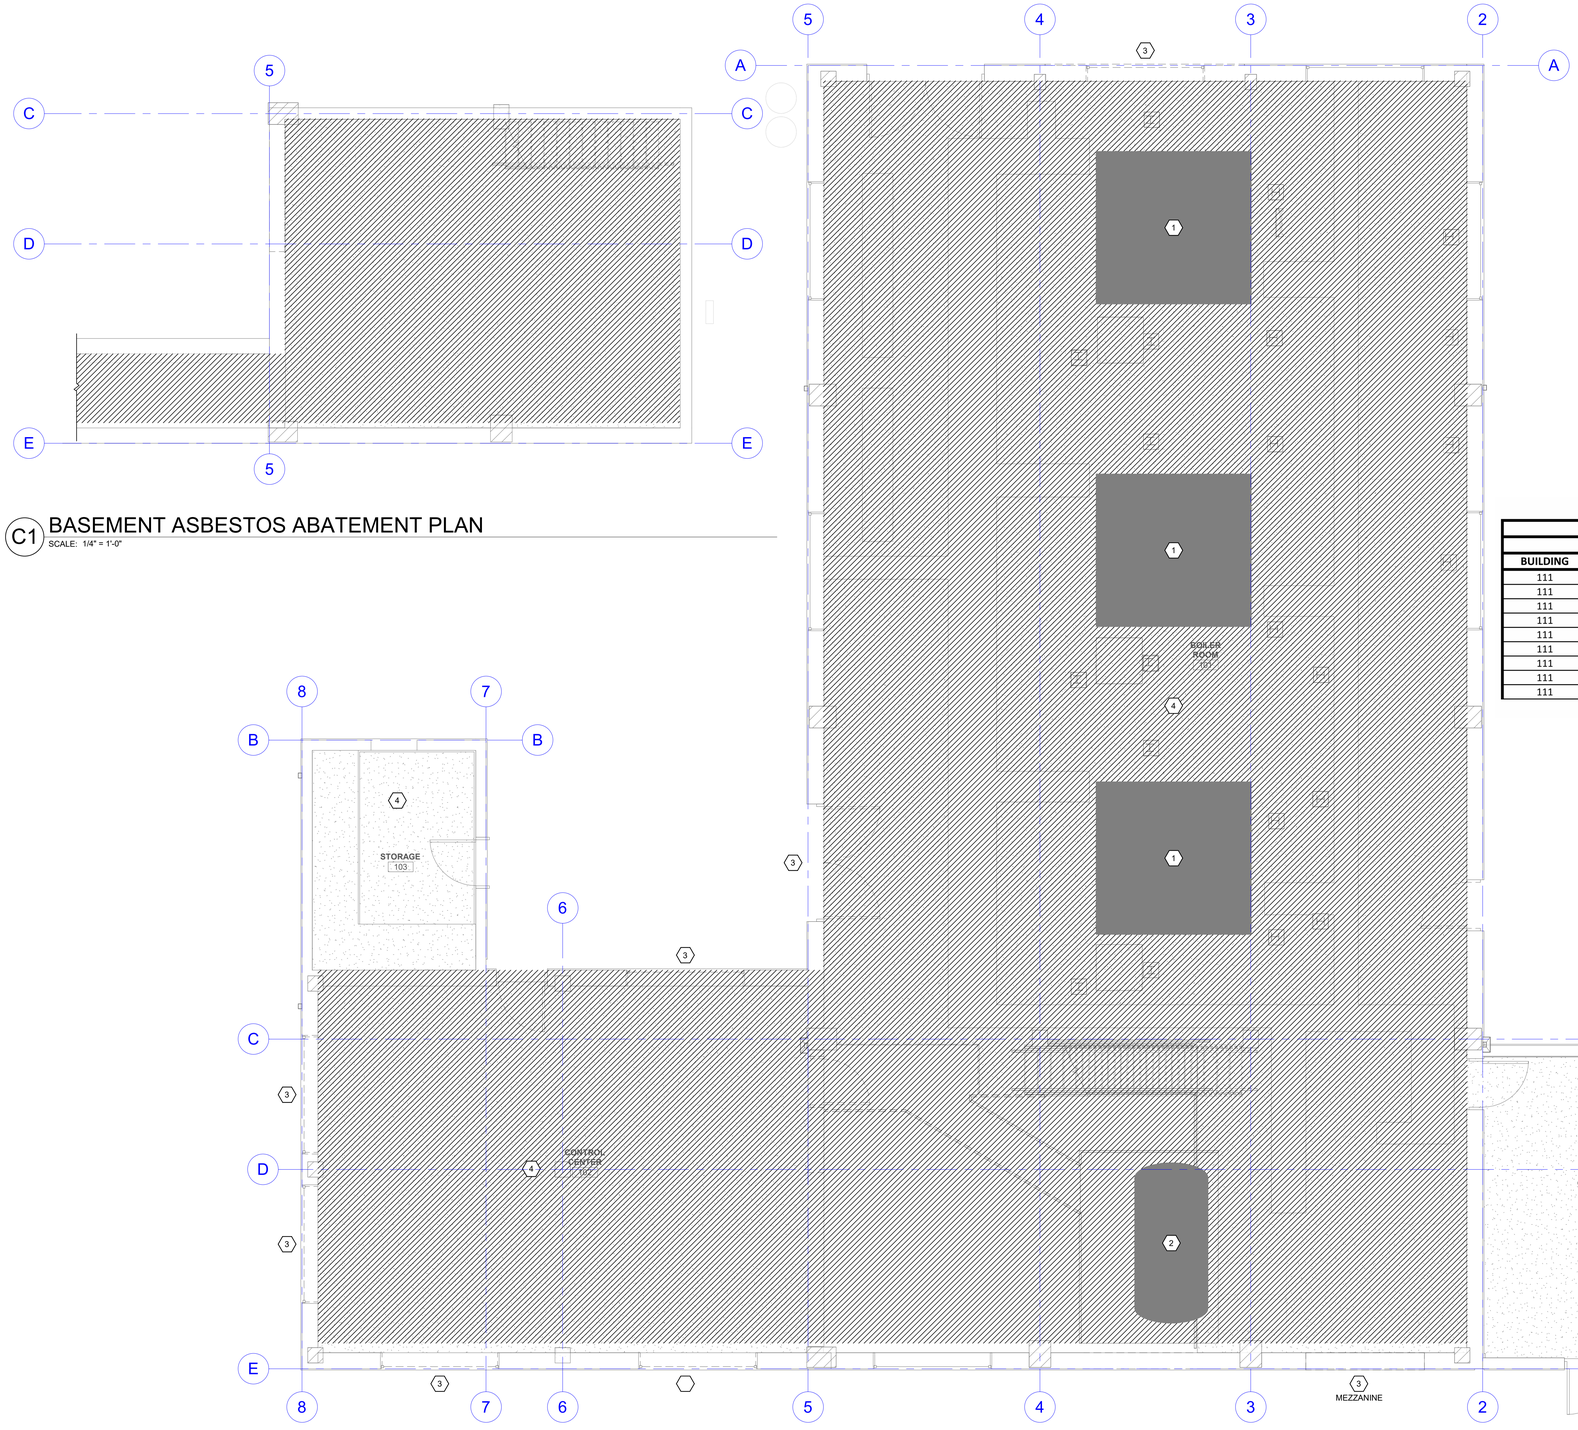


C1 BASEMENT ASBESTOS ABATEMENT PLAN
SCALE: 1/4" = 1'-0"

F1 FIRST FLOOR ASBESTOS ABATEMENT PLAN
SCALE: 1/4" = 1'-0"

## GENERAL SHEET NOTES

1 REFER TO ABATEMENT SCHEDULE FOR LOCATION AND DISCRIPTION OF ASBESTOS CONTAINING MATERIAL (ACM). REFER TO SPECIFCATION SECTION 02 82 11 FOR PROCEDURES. PREPARE ALL ACM BEFORE REMOVEL.

2 REMOVE ALL ASBESTOS CONTAINING MATERAL, ALL PIPE INSULATION ON PIPE. THIS INCLUDES ALL STRAIGHT PIPE RUNS, ELBOWS AND JOINTS. SEE SPECIFICATIONS FOR ALL ABEITMENT REQUREMENTS. THE MEZANINE FLOOR TILE AND ADHESIVE IS ACM.

3

## SHEET KEYNOTES

1 REMOVE ASBESTOS CONTAINING INSULATION FOR BOILER STACK/FLUE.

2 REMOVE ASBESTOS CONTAINING INSULATION FOR CONDENSATE TANK.

3 REMOVE ASBESTOS CONTAINING MOLDING FOR WINDOWS.

4 REMOVE ASBESTOS CONTAINING SEALANT FOR ROOF.

**ABATEMENT SCHEDULE**

| LOCATION | | | | | |
|---|---|---|---|---|---|
| BUILDING | ROOM | EQUIPMENT | QUANTITY | UNIT | MATERIAL DISCRIPTION |
| 111 | 101, 001, STEAM TUNNEL | BOILER PLANT PIPING | 115 | EA | PIPE FITTING INSULATION (>12" O.D) |
| 111 | 101, 001 | BOILER PLANT PIPING | 220 | EA | PIPE FITTING INSULATION (>6" O.D) |
| 111 | 101, 001, 102 | BOILER PLANT PIPING | 250 | EA | PIPE FITTING INSULATION (>6" O.D) |
| 111 | 101, STEAM TUNNEL | BOILER PLANT PIPING | 595 | LF | STRAIGHT PIPE INSULATION (>12" O.D) |
| 111 | 101, STEAM TUNNEL | BOILER PLANT PIPING | 1275 | LF | STRAIGHT PIPE INSULATION (>6" O.D) (WRAP/PAINT 15% CHRYSOTILE) |
| 111 | 101, STEAM TUNNEL, 102 | BOILER PLANT PIPING | 1250 | LF | STRAIGHT PIPE INSULATION (>6" O.D) |
| 111 | 201,202,202a, 203 | BOILER PLANT PIPING | 50 | LF | STRAIGHT PIPE INSULATION DEBRIS (ASSUMED BASED ON PIPE INSULATION IN AREA) |
| 111 | 101 | CONDENSATE TANK (ONE) | 515 | SQ FT | CONDENSATE TANK INSULATION |
| 111 | 101 | BOILER STACKS (THREE) | 2260 | SQ FT | BOILER STACK INSULATION |

| Revisions: | Date: |
|---|---|
| ADDENDUM #2 | 06/29/2026 |

CONSULTANTS:

ARCHITECT / ENGINEERS

RDC + EA, LLLP
324 S. State Street, Suite 444
Salt Lake City, UT 84111
www.rdcea.com
385-549-8799

SPECTRUM ENGINEERS
324 S. State St., Suite 400
Salt Lake City, UT 84111
800-678-7077
801-328-5151
fax: 801-328-5155
www.spectrum-engineers.com

SEAL:

LICENSED PROFESSIONAL ENGINEER
No.7690241-2202
WILLIAM N. FELT
06/29/2026
STATE OF UTAH

Drawing Title: BASEMENT & FIRST FLOOR ASBESTOS ABATEMENT PLANS

Approved:

Project Title: REPLACE STEAM BOILERS

Location: NORTHERN ARIZONA VA HEALTH CARE SYSTEM
500 N. STATE HWY 89
PRESCOTT, ARIZONA 86313

Issue Date: 16 NOV 2025 | Checked: FELT | Drawn: SOUTHERN

Project Number: 649-22-104

Building Number: 111

Drawing Number: HA101

Office of Construction and Facilities Management

VA U.S. Department of Veterans Affairs

CD SET

BIM 360://214004 - Replace Steam Boilers/214004-Elec Central.rvt

6/29/2026 12:06:42 PM

VA FORM 08 - 6231

SHEET TO BE VIEWED AND PRINTED IN COLOR