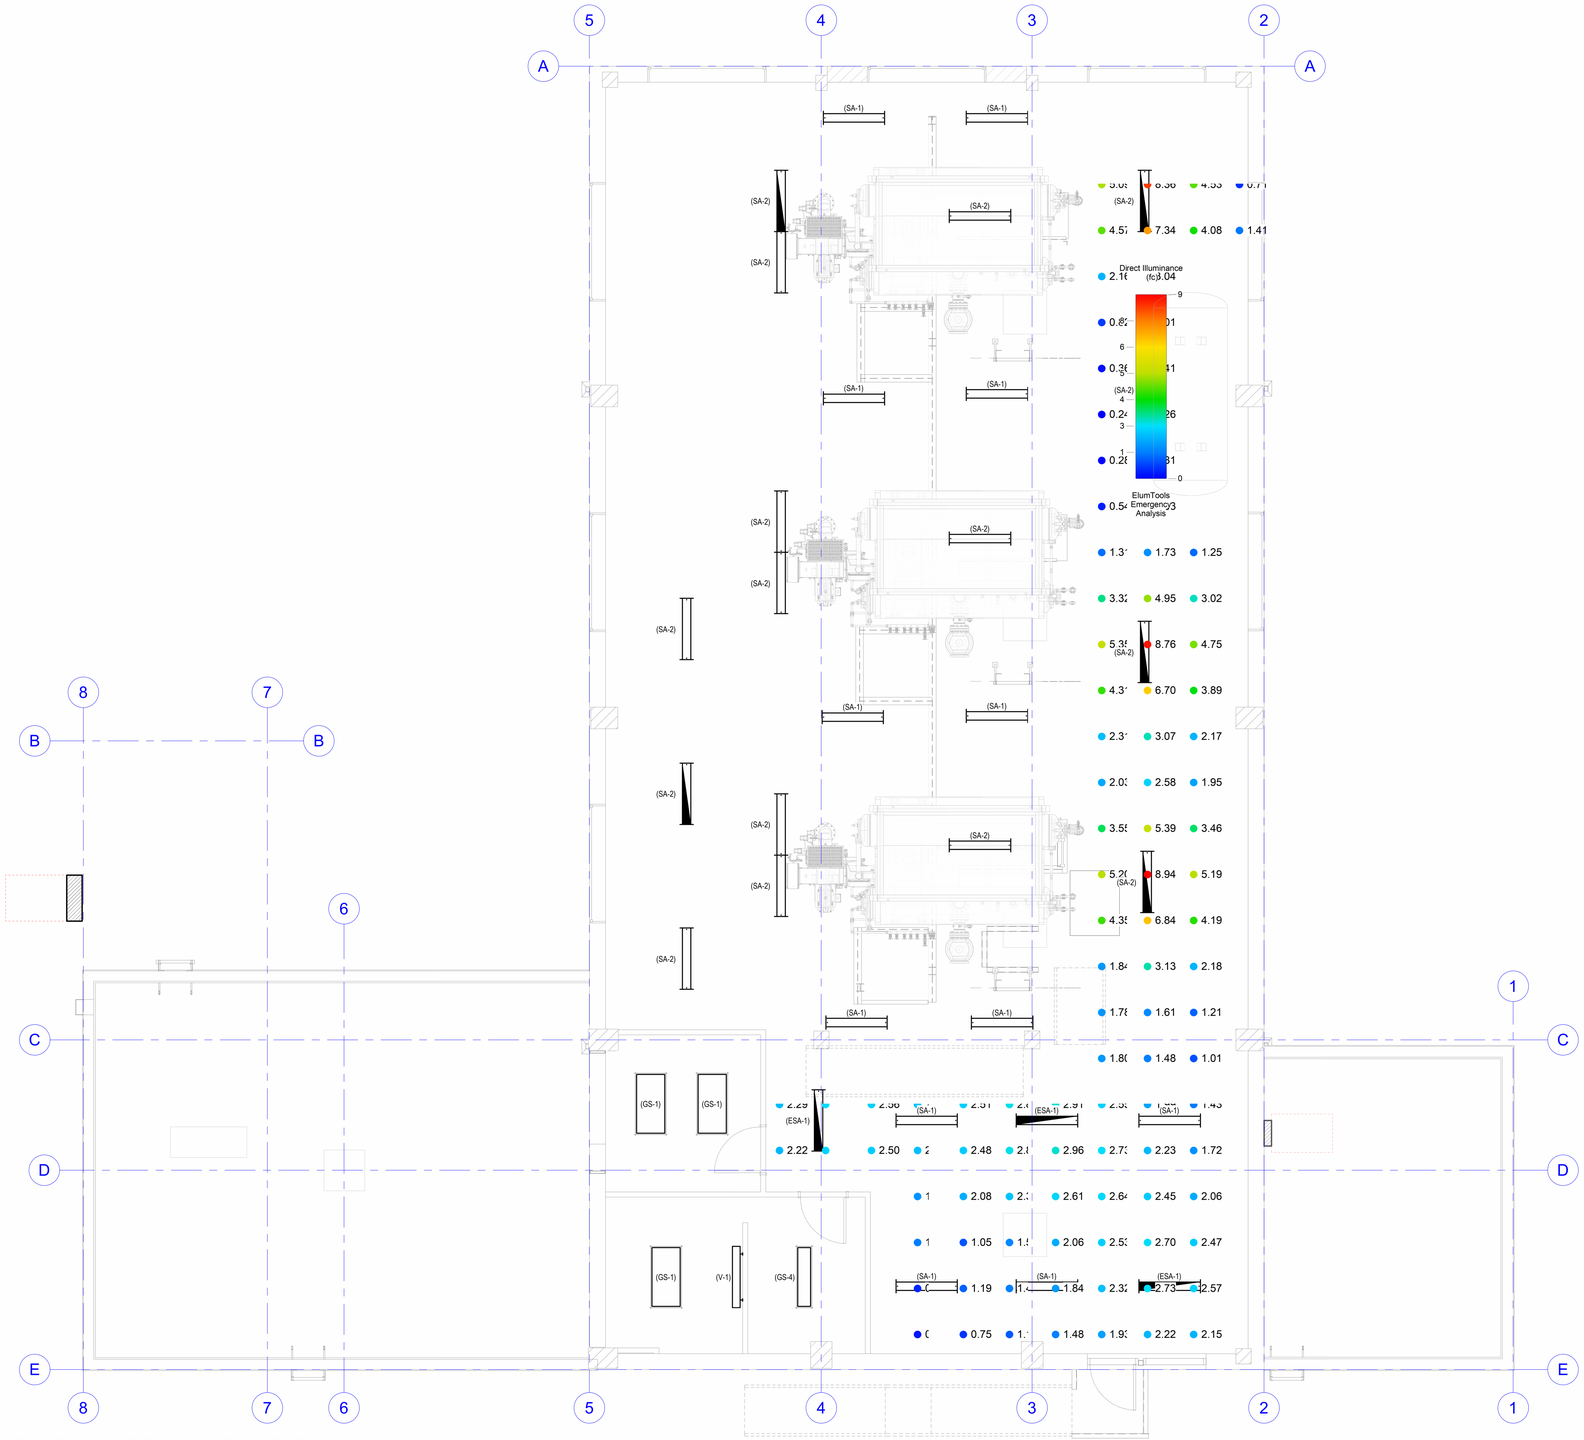

1 MEZZANINE LIFE SAFETY PHOTOMETRIC PLAN
SCALE: 1/4" = 1'-0"

NORTH

0 2' 4' 8'

CD SET

ADDENDUM #2	06/29/2026
Revisions:	Date:

CONSULTANTS:

ARCHITECT / ENGINEERS

RDC + EA, LLLP
324 S. State Street, Suite 444
Salt Lake City, UT 84111
www.rdcea.com
385-549-8799

SPECTRUM ENGINEERS
324 S. State St., Suite 400
Salt Lake City, UT 84111
800-678-7077
801-328-5151
fax: 801-328-5155
www.spectrum-engineers.com

SEAL:

LICENSED PROFESSIONAL ENGINEER
No. 7690241-2202
WILLIAM N. FELT
06/29/2026
STATE OF UTAH

Drawing Title
MEZZANINE FLOOR PHOTOMETRIC PLAN

Approved:

Project Title
REPLACE STEAM BOILERS

Location
NORTHERN ARIZONA VA HEALTH CARE SYSTEM
500 N. STATE HWY 89
PRESCOTT, ARIZONA 86313

Issue Date: 16 NOV 2025
Checked: FELT
Drawn: SMITH

Project Number: 649-22-104
Building Number: 111
Drawing Number: EL202

Office of Construction and Facilities Management

VA U.S. Department of Veterans Affairs

VA FORM 08 - 6231

BIM 360://214004 - Replace Steam Boilers/214004-Elec Central.rvt

6/29/2026 12:32:26 PM

SHEET TO BE VIEWED AND PRINTED IN COLOR