GENERAL SHEET NOTES

1 CONTRACTOR TO PHASE NEW WORK WITH DEMOLITION TO MINIMIZE DOWNTIME. NEW WORK TO BE INSTALLED PRIOR TO FINAL DEMOLITION.

2 SCHEDULE SHUTDOWNS AND SWITCH OVER THE FACILITY. PROVIDE PLAN FOR APPROVAL 21 DAYS IN ADVANCE.

3 ALL PIPE PENETRATIONS THROUGH EXTERIOR WALLS, ROOFING, STAIRWAY WALLS AND MECHANICAL ROOM WALLS TO BE SEALED WITH FIRE RATED CAULK.

4 EXISTING BOILER PIPING SUPPORT TO BE MODIFIED TO SUPPORT NEW STEAM PIPING.

5 CONTRACTOR SHALL INCLUDE IN BID REPLACEMENT OF ALL EXISTING PIPE HANGERS WHERE PIPE IS BEING REPLACED.

6 ALL NEW STEAM AND BOILER FEED WATER PIPING SHALL BE VERIFIED WITH X-RAY TO ENSURE THAT WELDING IS PROPERLY SEALED.

SHEET KEYNOTES

1 REPLACE EXISTING SUMP PUMPS. EXISTING WASTE PUMP TO REMAIN.

2 CONTRACTOR TO INSTALL NEW PRV STATION. INSTALL 1/3 VALVE FIRST. INSTALL 2/3 VALVE AFTER NEW 1/3 VALVE IS OPERATIONAL AND SUBMIT PLAN FOR APPROVAL TO REDUCE DOWN TIME.

3 CONTRACTOR SHALL INCLUDE IN BID REPLACEMENT OF ALL EXISTING PIPE HANGERS WHERE PIPE IS BEING REPLACED.

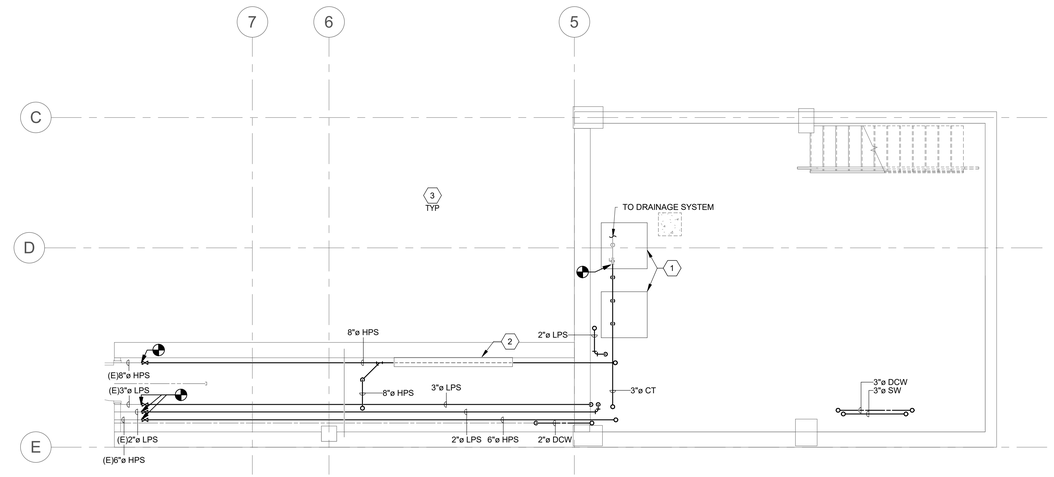

F5 MECHANICAL NEW PLAN - BASEMENT

SCALE: 1/4" = 1'-0"

ADDENDUM #2	06/29/2026
Revisions:	Date:

CONSULTANTS:

ARCHITECT / ENGINEERS

RDC + EA, LLLP
324 S. State Street, Suite 444
Salt Lake City, UT 84111
www.rdcea.com
385-549-8799

SPECTRUM ENGINEERS
324 S. State St., Suite 400
Salt Lake City, UT 84111
800-678-7077
801-328-5151
fax: 801-328-5155
www.spectrum-engineers.com

SEAL:

44759 KEVIN M. KOSOR — Date Signed 01/30/26 — EXPIRES 06/30/27

Drawing Title: BASEMENT MECHANICAL PIPING PLAN

Approved:

Project Title: REPLACE STEAM BOILERS

Location: NORTHERN ARIZONA VA HEALTH CARE SYSTEM
500 N. STATE HWY 89
PRESCOTT, ARIZONA 86313

Issue Date	Checked	Drawn
08 APR 2026	KMK	CDN

Project Number: 649-22-104

Building Number: 111

Drawing Number: MP100

Office of Construction and Facilities Management

U.S. Department of Veterans Affairs

BIM 360://214004 - Replace Steam Boilers/214004-Mech Central.rvt
6/30/2026 12:17:01 PM
VA FORM 08 - 6231