OPP0016662 PRJ25009067 USNA LEAHY HALL RENOVATION

LEVEL 1

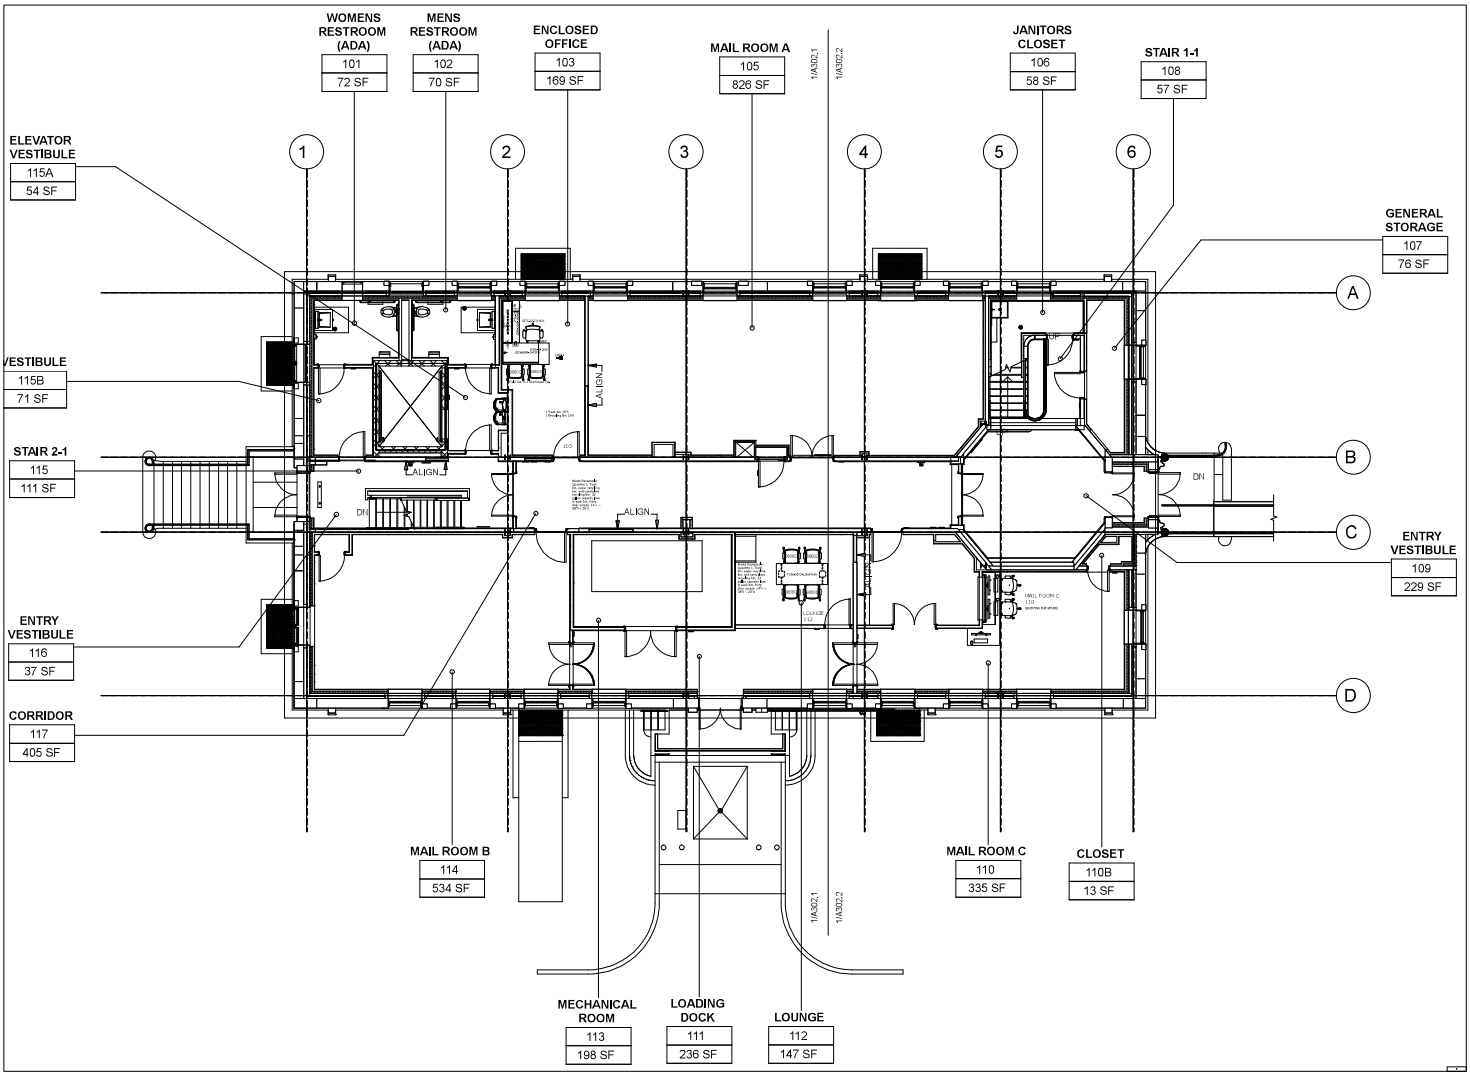

price modern
4400 FORBES BLVD.
LANHAM, MD 20706
301.459.8111
WWW.PRICEMODERN.COM

1. DRAWING AND PATTERNS PRESENTED IS THE PROPERTY OF PRICE MODERN AND MAY NOT BE USED OR REPRODUCED EXCLUSIVELY WITHOUT THE WRITTEN CONSENT.

2. VERIFY ALL DIMENSIONS ON SITE AND REPORT ANY DISCREPANCIES.

3. PRODUCTION WILL NOT BEGIN UNTIL DESIGN IS RECEIVED AND APPROVED. DRAWING DETAILS ARE REQUIRED SITE DIMENSIONS ARE DESIGNED APX.

4. RENDERINGS SHOWN ARE CONCEPTUAL AND THE DIFFERENCE ON & PLEASE NOTE THAT DUE TO VARIANCES IN PRINTER DISPLAYS, ACTUAL COLORS MAY VARY FROM THE COLORS SHOWN IN PRINTS. YOU MAY REQUEST PHYSICAL FINISH SAMPLES BEFORE ORDER PLACEMENT FOR VERIFICATION.

5. THIS DRAWING REPRESENTS PRICE MODERN'S ORIGINAL CONCEPTUAL DESIGN INTENT AND SATISFIES THE DETAIL AND SCOPE IS THESE DRAWINGS REPRESENT THE PRODUCT THAT WILL BE SUPPLIED BY PRICE MODERN. ALL ADDITIONS, CHANGES, OR DEVIATIONS FROM THE ORIGINAL DESIGN INTENT WILL BE REQUESTED AS A CHANGE ORDER AND PROCESSED ACCORDINGLY.

OPP0016662 PRJ25009067 USNA LEAHY HALL RENOVATION

Annapolis, MD

CLIENT APPROVAL
- [ ] APPROVED
- [ ] APPROVED AS NOTED

SIGNATURE	DATE
A+D FIRM	
A+D CONTACT	
ACCOUNT EXECUTIVE	
DM	
INTERIOR DESIGNER	
JTW	
SOCIAL SPACES DESIGNER	
PROJECT MANAGER	
TBD	
SHEET # 1/36	DATE 5/22/2026
PROJECT NUMBER PRJ25009067	F-01

OPP0016662 PRJ25009067 USNA LEAHY HALL RENOVATION
LEVEL 2

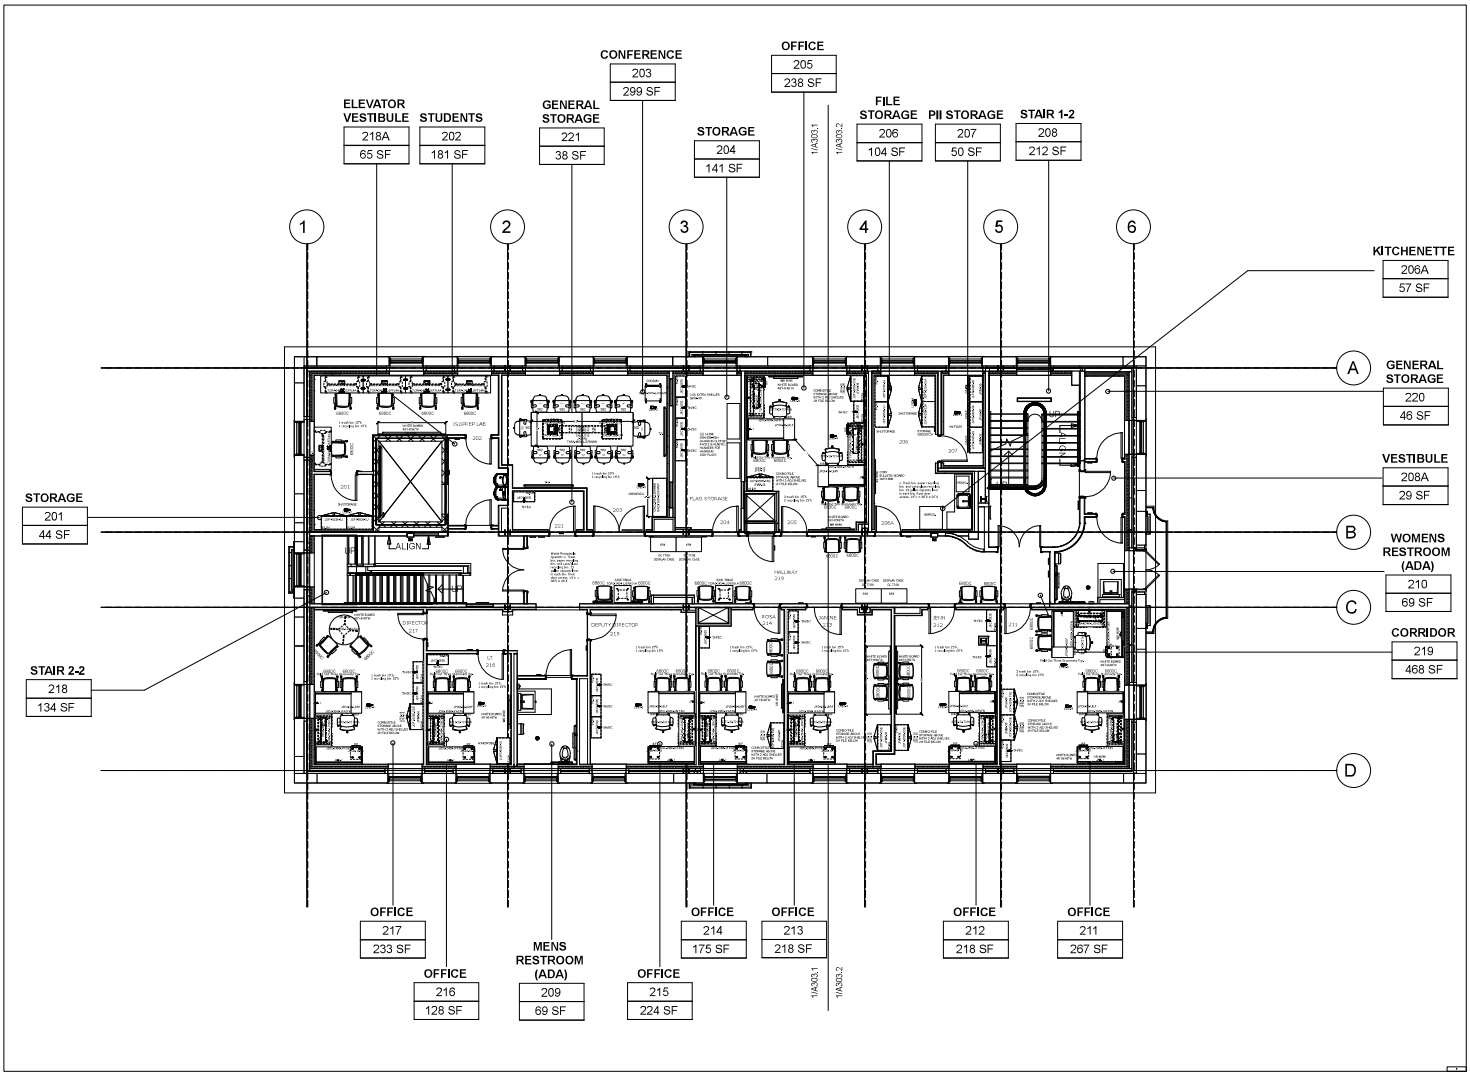

price modern
4400 FORBES BLVD.
LANHAM, MD 20706
301.459.8111
WWW.PRICEMODERN.COM

1. DRAWINGS AND INTERIOR PRESENTED IS THE PROPERTY OF PRICE MODERN AND MAY NOT BE USED OR REPRODUCED WITHOUT THE WRITTEN CONSENT.

2. VERIFY ALL DIMENSIONS ON SITE AND REPORT ANY DISCREPANCIES.

3. PRODUCTION WILL NOT BEGIN UNTIL DESIGN IS RECEIVED AND APPROVED. GENERAL SITE AND REQUIRED SITE DIMENSIONS ARE DESIGNED BY.

4. RENDERINGS SHOWN ARE CONCEPTUAL AND FOR REFERENCE ONLY. PLEASE NOTE THAT DUE TO VARIANCES IN PRODUCTION EQUIPMENT, ACTUAL PRODUCT MAY VARY FROM THE RENDERINGS PROVIDED. YOU MAY REQUEST PHYSICAL FINISH SAMPLES BEFORE ORDER PLACEMENT FOR VERIFICATION.

5. THIS DRAWING REPRESENTS PRICE MODERN'S INTERPRETATION OF THE DESIGN INTENT AND SATISFIES THE DETAIL AND SCOPE IS THESE DRAWINGS REPRESENT THE PRODUCT THAT WILL BE SUPPLIED BY PRICE MODERN. ALL ADDITIONS, CHANGES, OR DEVIATIONS FROM THE DESIGN INTENT SHOWN HERE WILL BE REQUESTED AS A CHANGE ORDER AND PROCESSED ACCORDINGLY.

OPP0016662 PRJ25009067 USNA LEAHY HALL RENOVATION

Annapolis, MD

CLIENT APPROVAL
- APPROVED
- APPROVED AS NOTED

SIGNATURE	DATE
A+D FIRM	
A+D CONTACT	
ACCOUNT EXECUTIVE	
DM	
INTERIOR DESIGNER	
JTW	
SOCIAL SPACES DESIGNER	
PROJECT MANAGER	
TBD	
SHEET # 2/36	DATE 5/22/2026
PROJECT NUMBER PRJ25009067	F-02

OPP0016662 PRJ25009067 USNA LEAHY HALL RENOVATION
LEVEL 2 - POWER PAN

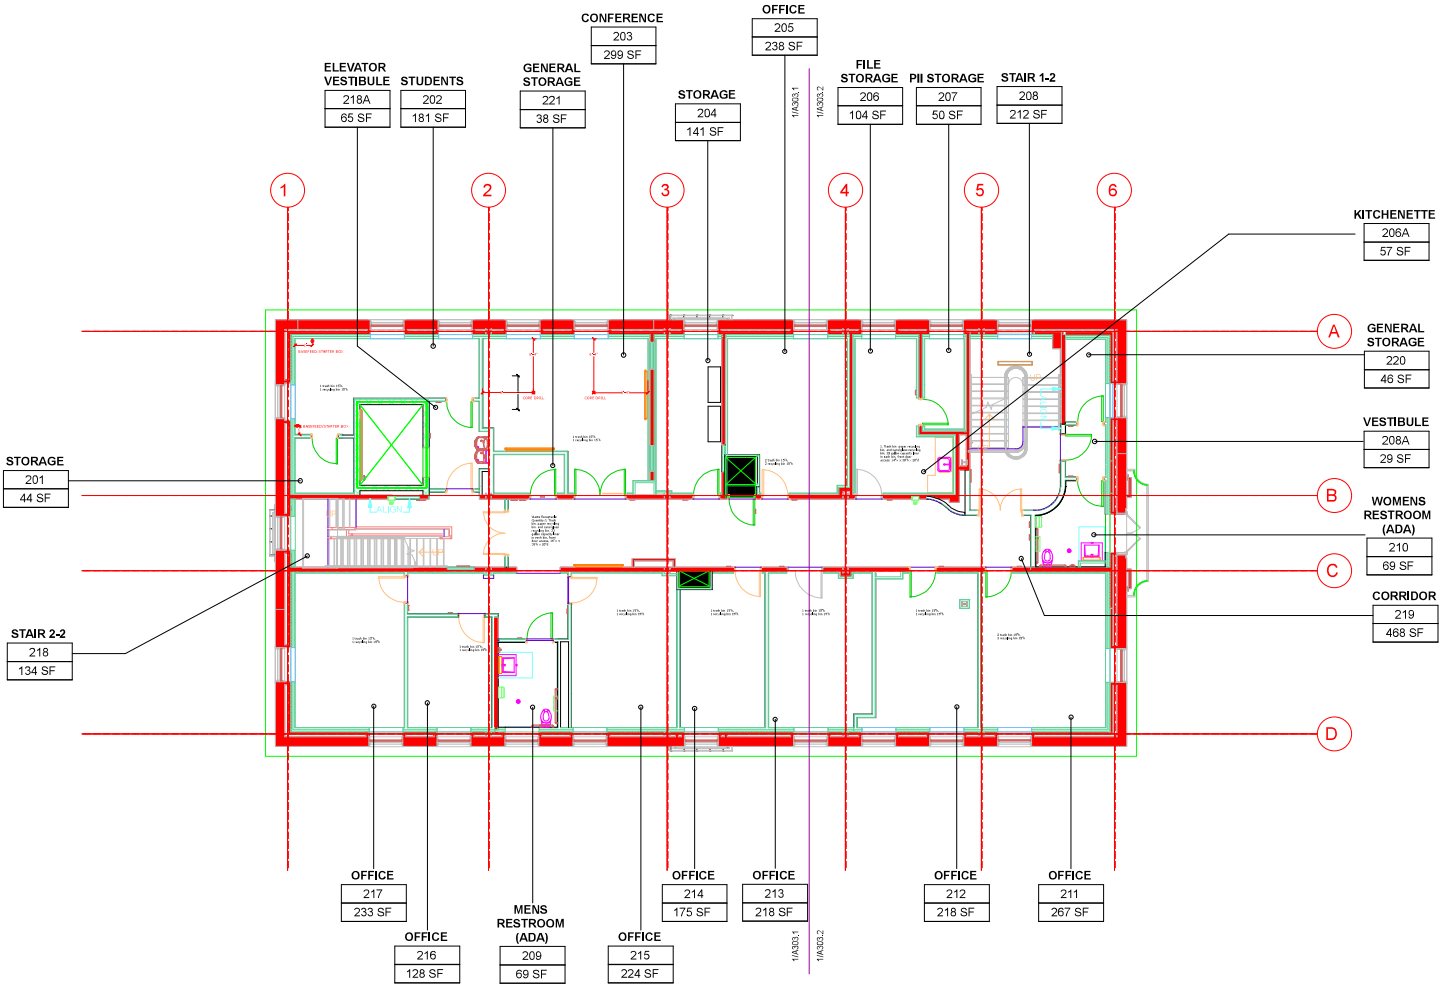

price modern

4400 FORBES BLVD.
LANHAM, MD 20706
301.459.8111
WWW.PRICEMODERN.COM

1. DRAWING AND PATTERNS PRESENTED IS THE PROPERTY OF PRICE MODERN AND MAY NOT BE COPIED OR REPRODUCED OUTSIDE WITHOUT THE WRITTEN CONSENT.

2. VERIFY ALL DIMENSIONS ON SITE AND REPORT ANY DISCREPANCIES.

3. PRODUCTION WILL NOT BEGIN UNTIL DESIGN IS RECEIVED AND APPROVED. DRAWING DETAILS ARE REQUIRED. SITE DIMENSIONS ARE DESIGN AIDS.

4. RENDERINGS SHOWN ARE CONCEPTUAL AND FOR REFERENCE ONLY. PLEASE NOTE THAT DUE TO VARIANCES IN MONITOR DISPLAYS, ACTUAL COLORS MAY VARY FROM THE COLORS SHOWN. PRICE MODERN MAY REQUEST PHYSICAL FINISH SAMPLES BEFORE ORDER PLACEMENT FOR VERIFICATION.

5. THIS DRAWING REPRESENTS PRICE MODERN'S ORIGINAL CONCEPTUAL DESIGN INTENT AND SATISFIES THE DETAIL AND SCOPE IS THESE DRAWINGS REPRESENT THE PRODUCT THAT WILL BE SUPPLIED BY PRICE MODERN. ALL ADDITIONS, CHANGES, OR DEVIATIONS FROM THE DESIGN SHOWN IN THESE DRAWINGS WILL BE REQUESTED AS A CHANGE ORDER AND PROCESSED ACCORDINGLY.

OPP0016662 PRJ25009067 USNA LEAHY HALL RENOVATION

Annapolis, MD

CLIENT APPROVAL
- APPROVED
- APPROVED AS NOTED

SIGNATURE	DATE
A+D FIRM	
A+D CONTACT	
ACCOUNT EXECUTIVE	
DM	
INTERIOR DESIGNER	
JTW	
SOCIAL SPACES DESIGNER	
PROJECT MANAGER	
TBD	
SHEET #	DATE
3/36	5/22/2026
PROJECT NUMBER	
PRJ25009067	F-03

OPP0016662 PRJ25009067 USNA LEAHY HALL RENOVATION

LEVEL 3

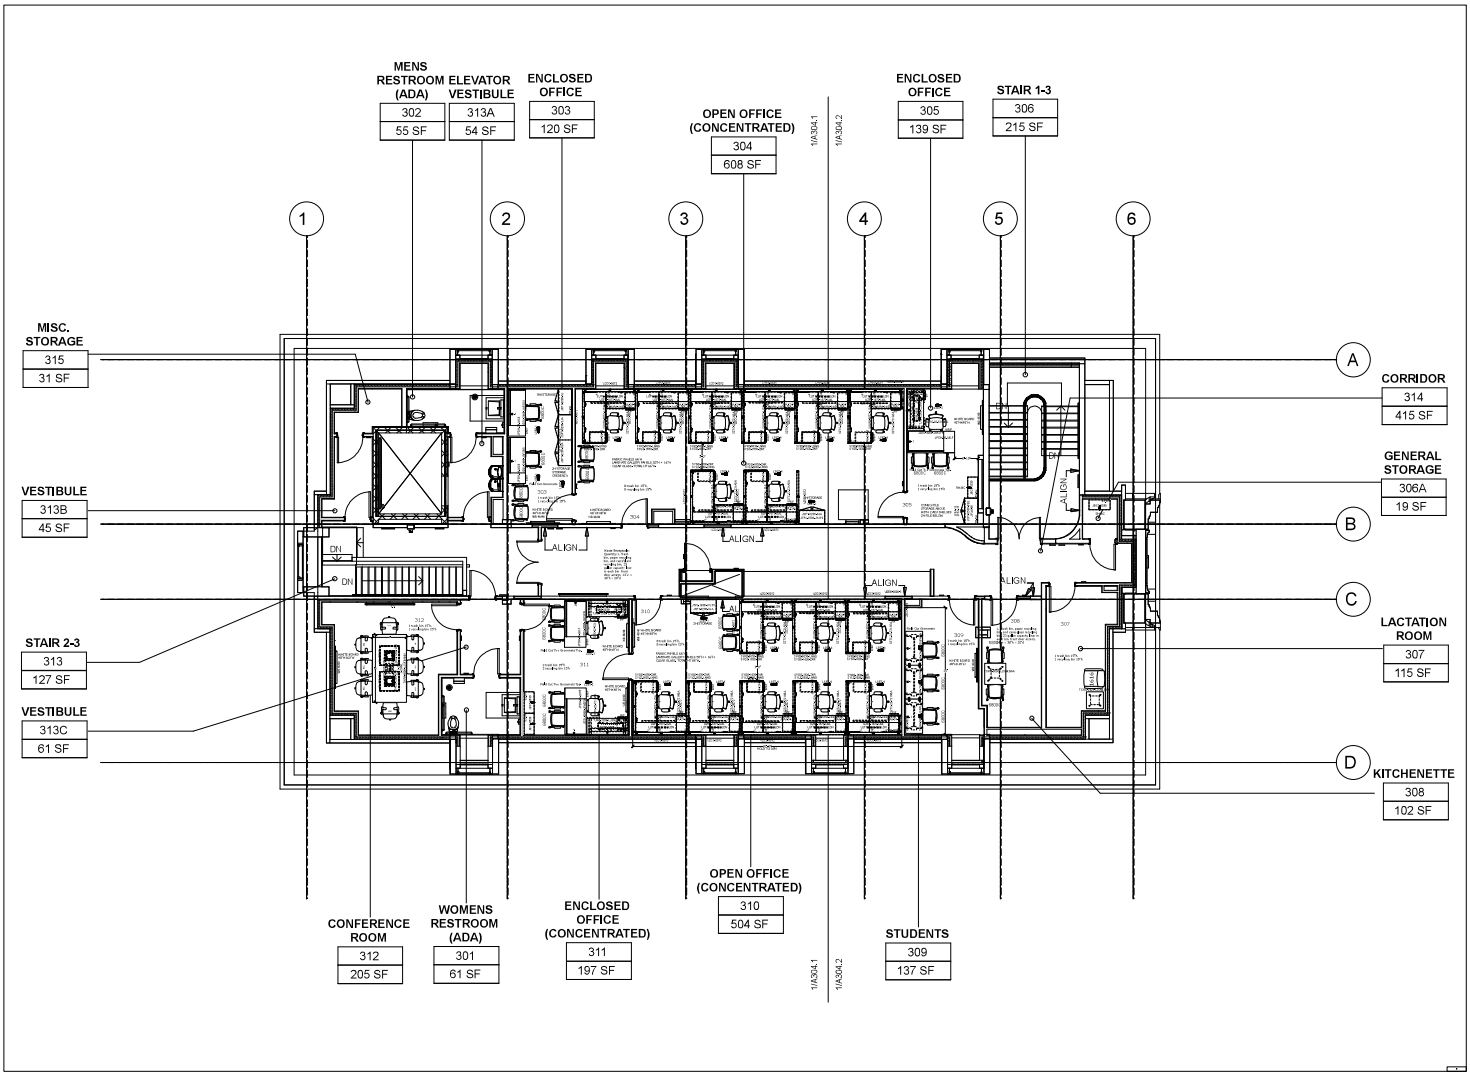

price modern

4400 FORBES BLVD.
LANHAM, MD 20706
301.459.8111
WWW.PRICEMODERN.COM

1. DRAWING AND INTERIOR PRESENTED IS THE PROPERTY OF PRICE MODERN AND MAY NOT BE COPIED OR REPRODUCED DISCLOSED WITHOUT THE WRITTEN CONSENT.

2. VERIFY ALL DIMENSIONS ON SITE AND REPORT ANY DISCREPANCIES.

3. PRODUCTION WILL NOT BEGIN UNTIL DESIGN IS ACCEPTED AND WINDOW DRAWING SITES ARE REQUIRED. SITE DIMENSIONS ARE DESIGN UPS.

4. RENDERINGS SHOWN ARE CONCEPTUAL AND FOR REFERENCE ONLY. PLEASE NOTE THAT DUE TO VARIANCES IN PRINTER DISPLAYS, ACTUAL COLORS MAY VARY FROM THE COLORS SHOWN. PLEASE YOU MAY REQUEST PHYSICAL FINISH SAMPLES BEFORE ORDER PLACEMENT FOR VERIFICATION.

5. THIS DRAWING REPRESENTS PRICE MODERN'S ORIGINAL CONCEPTUAL DESIGN INTENT AND SATISFIES THE DETAIL AND SCOPE IS THESE DRAWINGS REPRESENT THE PRODUCT THAT WILL BE SUPPLIED BY PRICE MODERN. ALL ADDITIONS, CHANGES, OR DEVIATIONS FROM THE ORIGINAL DESIGN INTENT WILL BE REQUESTED AS A CHANGE ORDER AND PROCESSED ACCORDINGLY.

OPP0016662 PRJ25009067 USNA LEAHY HALL RENOVATION

Annapolis, MD

CLIENT APPROVAL

☐ APPROVED

☐ APPROVED AS NOTED

SIGNATURE	DATE
A+D FIRM	
A+D CONTACT	
ACCOUNT EXECUTIVE	
DM	
INTERIOR DESIGNER	
JTW	
SOCIAL SPACES DESIGNER	
PROJECT MANAGER	
TBD	
SHEET # 4/36	DATE 5/22/2026
PROJECT NUMBER PRJ25009067	F-04

OPP0016662 PRJ25009067 USNA LEAHY HALL RENOVATION
LEVEL 3 - PANEL/POWER PLAN

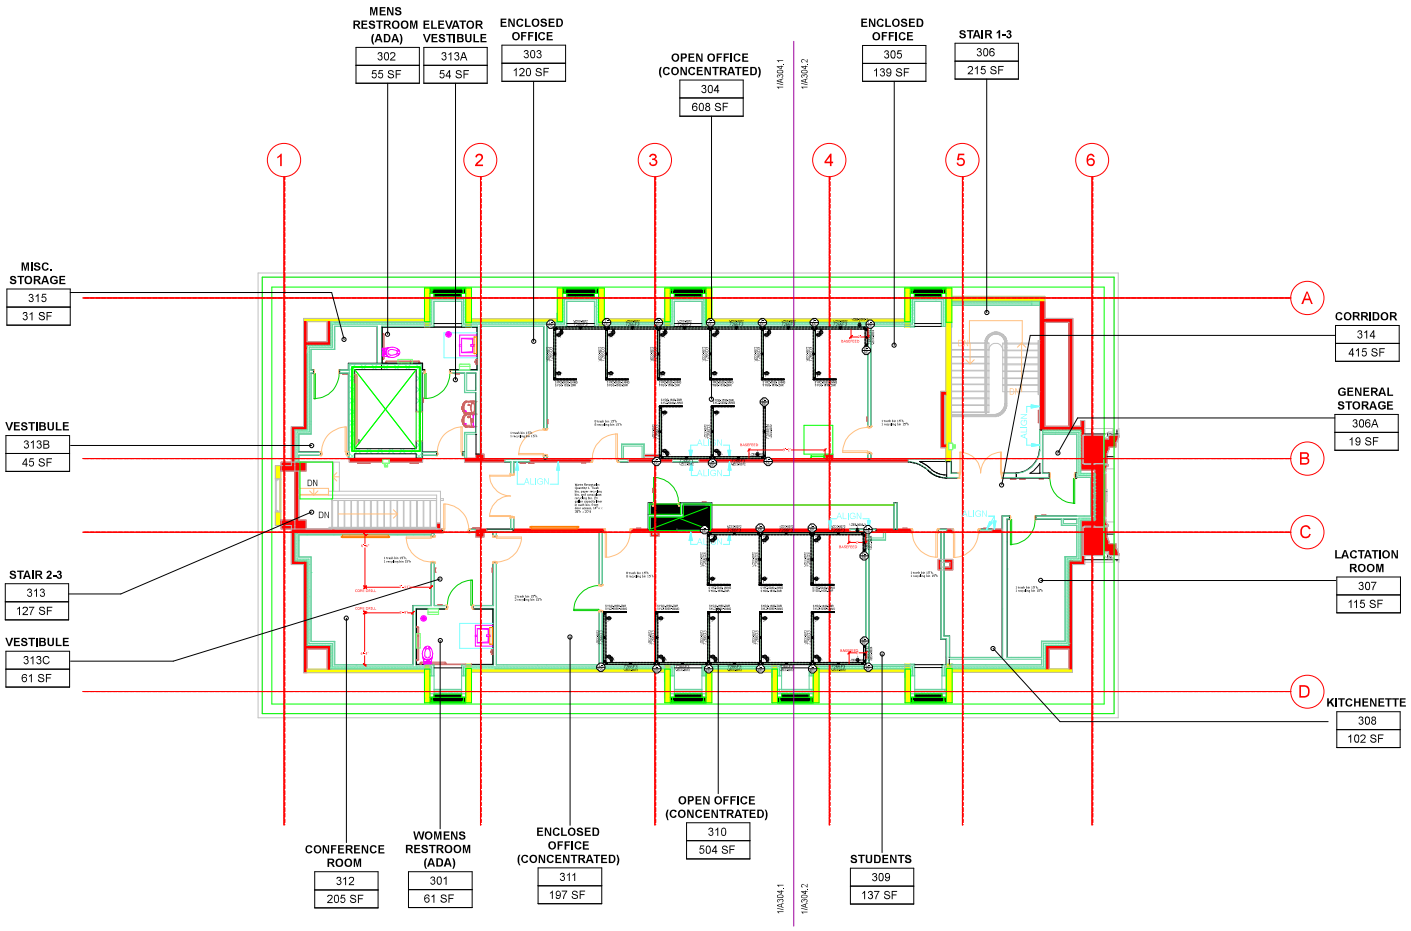

price modern

4400 FORBES BLVD.
LANHAM, MD 20706
301.459.8111
WWW.PRICEMODERN.COM

1. DRAWING AND INTERIOR PRESENTED IS THE PROPERTY OF PRICE MODERN AND MAY NOT BE COPIED OR REPRODUCED OUTSIDE WITHOUT THE WRITTEN CONSENT.

2. VERIFY ALL DIMENSIONS ON SITE AND REPORT ANY DISCREPANCIES.

3. PRODUCTION WILL NOT BEGIN UNTIL DEGED IS RECEIVED AND APPROVAL DRAWING SETS ARE REQUIRED. SITE DIMENSIONS ARE DESIGNED OFF.

4. RENDERINGS SHOWN ARE CONCEPTUAL AND FOR REFERENCE ONLY. PLEASE NOTE THAT DUE TO VARIANCES IN MONITOR DISPLAYS, ACTUAL COLORS MAY VARY FROM THOSE SHOWN IN THE PRESENTATION. YOU MAY REQUEST PHYSICAL FINISH SAMPLES BEFORE ORDER PLACEMENT FOR VERIFICATION.

5. THIS DRAWING REPRESENTS PRICE MODERN'S ORIGINAL PROPRIETARY INTERIOR DESIGN INTENT AND SPECIFICAL THE DETAIL AND SCOPE IS. THESE DRAWINGS REPRESENT THE PRODUCT THAT WILL BE SUPPLIED BY PRICE MODERN. ALL ADDITIONS, CHANGES, OR DEVIATIONS FROM THE DESIGN INTENT SHOWN HERE WILL BE REQUESTED AS A CHANGE ORDER AND PROCESSED ACCORDINGLY.

OPP0016662 PRJ25009067 USNA LEAHY HALL RENOVATION

Annapolis, MD

CLIENT APPROVAL
- APPROVED
- APPROVED AS NOTED

SIGNATURE	DATE
A+D FIRM	
A+D CONTACT	
ACCOUNT EXECUTIVE	
DM	
INTERIOR DESIGNER	
JTW	
SOCIAL SPACES DESIGNER	
PROJECT MANAGER	
TBD	
SHEET #	DATE
5/36	5/22/2026
PROJECT NUMBER	
PRJ25009067	F-05

OPP0016662 PRJ25009067 USNA LEAHY HALL RENOVATION

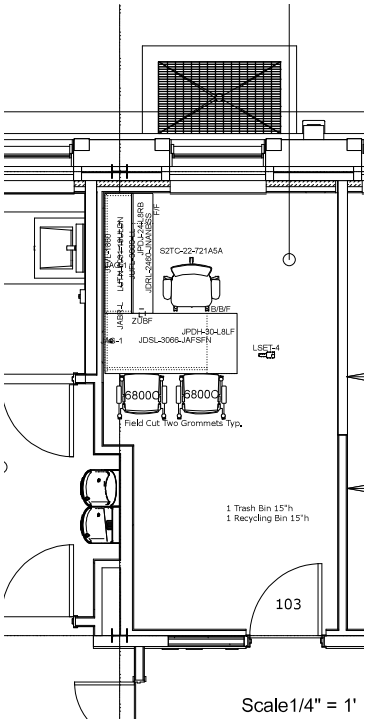

Scale1/4" = 1'

Laminate Neo Walnut ,0H-0KL

Laminate Neo Walnut ,HP-0KL

Trim Charcoal ,TR-00K

Camp Scout ,33-0SC

Locks Chrome ,LX-0BP

Tellure Black ,3A-018

Zody Mesh II Support ,MA2-001

Trim Black ,TR-00F

Trim Pitch (Textured) ,TR-0TF

Fabric Black

Mesh Black

Frame Gray

LINEAR PULL

price modern

	ACCT. EXEC: DM	DATE: 5/22/202
PRJ25009067	DESIGNER: JTW	REV: INITIAL DESIGN

c:\Box\Box\PM-NetSuite Data\Opportunities\OPP0016662 PRJ25009067 USNA LEAHY HALL RENOVATION\Drawings\OPP0016662 PRJ25009067 USNA LEAHY HALL RENOVATION 12-18-2025.cmdrw

PROPERTY OF PRICE MODERN

OPP0016662 PRJ25009067 USNA LEAHY HALL RENOVATION

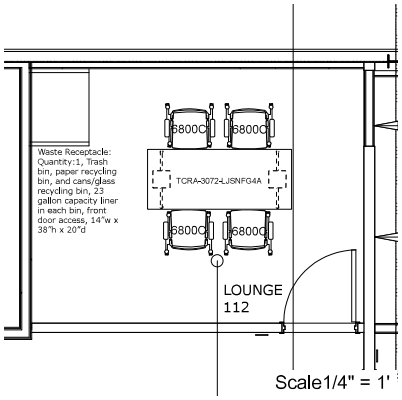

Laminate Neo Walnut ,0H-0KL

Laminate Neo Walnut ,HP-0KL

Trim Charcoal ,TR-00K

Fabric Black

Mesh Black

Frame Gray

price modern

	ACCT. EXEC: DM	DATE:5/22/202
PRJ25009067	DESIGNER: JTW	REV:INITIAL DESIGN

c:\Box\Box\PM-NetSuite Data\Opportunities\OPP0016662 PRJ25009067 USNA LEAHY HALL RENOVATION\Drawings\OPP0016662 PRJ25009067 USNA LEAHY HALL RENOVATION 12-18-2025.cmdrw

PROPERTY OF PRICE MODERN

OPP0016662 PRJ25009067 USNA LEAHY HALL RENOVATION

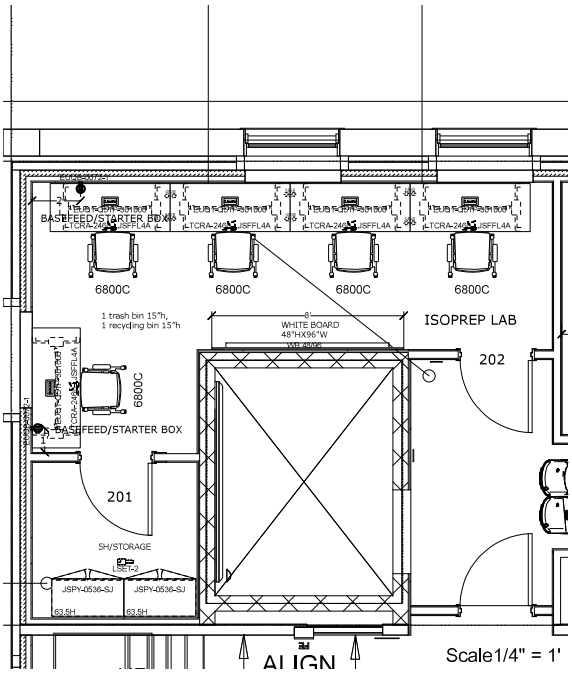

Laminate
Neo Walnut
,0H-0KL

Laminate
Neo Walnut
,HP-0KL

Trim
Charcoal
,TR-00K

POWER MODULE
(3 POWER, 1 USB, 1 USB-C)

Fabric
Black

Mesh
Black

Frame
Gray

price modern

	ACCT. EXEC: DM	DATE: 5/22/202
PRJ25009067	DESIGNER: JTW	REV: INITIAL DESIGN

c:\Box\Box\PM-NetSuite Data\Opportunities\OPP0016662 PRJ25009067 USNA LEAHY HALL RENOVATION\Drawings\OPP0016662 PRJ25009067 USNA LEAHY HALL RENOVATION 12-18-2025.cmdrw

PROPERTY OF PRICE MODERN

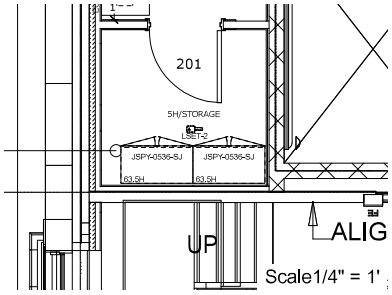

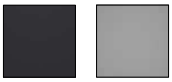

Trim
Charcoal
,TR-00K

Locks
Chrome
,LX-0BP

price modern

	ACCT. EXEC: DM	DATE: 5/22/202
PRJ25009067	DESIGNER: JTW	REV: INITIAL DESIGN

PROPERTY OF PRICE MODERN

OPP0016662 PRJ25009067 USNA LEAHY HALL RENOVATION

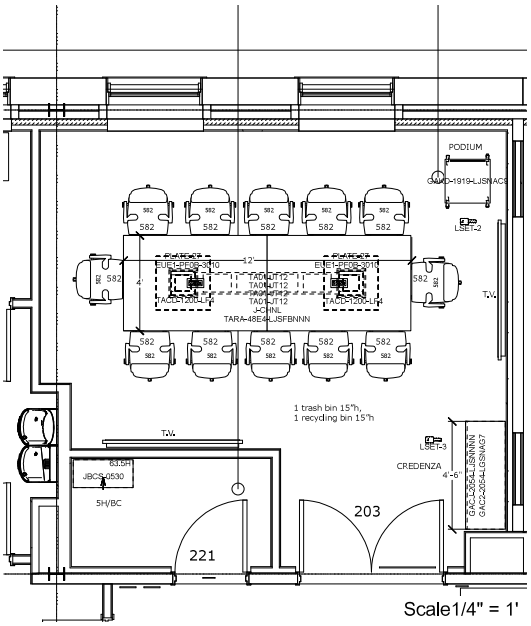

Laminate
Neo Walnut
,0H-0KL

Laminate
Neo Walnut
,HP-0KL

Trim
Charcoal
,TR-00K

Trim
Midnight Black
,TR-PM2

POWER MODULE
(3 POWER 1 DATA)

Momentum
Canter EPU
Onyx

Frame
Black

price modern

	ACCT. EXEC: DM	DATE: 5/22/202
PRJ25009067	DESIGNER: JTW	REV: INITIAL DESIGN

c:\Box\Box\PM-NetSuite Data\Opportunities\OPP0016662 PRJ25009067 USNA LEAHY HALL RENOVATION\Drawings\OPP0016662 PRJ25009067 USNA LEAHY HALL RENOVATION 12-18-2025.cmdrw

PROPERTY OF PRICE MODERN

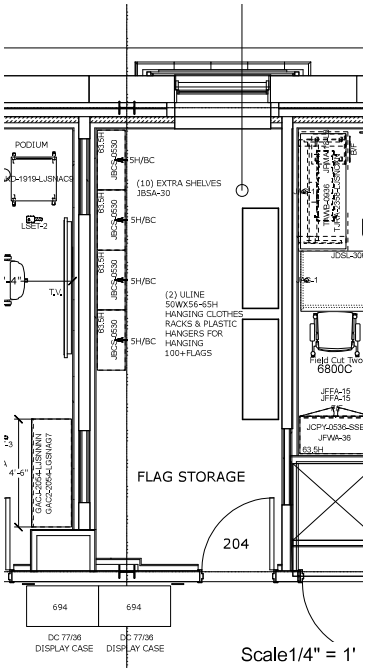

Trim
Charcoal
,TR-00K

price modern

	ACCT. EXEC: DM	DATE: 5/22/202
PRJ25009067	DESIGNER: JTW	REV: INITIAL DESIGN

PROPERTY OF PRICE MODERN

OPP0016662 PRJ25009067 USNA LEAHY HALL RENOVATION

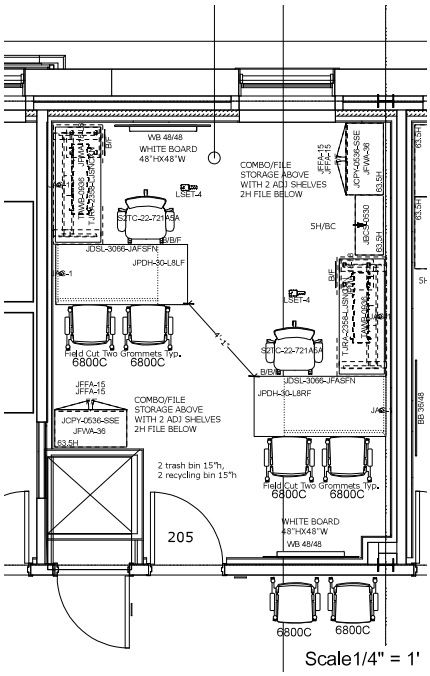

Laminate
Neo Walnut
,0H-0KL

Laminate
Neo Walnut
,HP-0KL

Trim
Charcoal
,TR-00K

Locks
Chrome
,LX-0BP

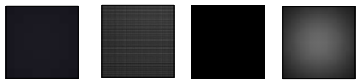

Tellure
Black
,3A-018

Zody Mesh II
Support
,MA2-001

Trim
Black
,TR-00F

Trim
Pitch (Textured)
,TR-0TF

Fabric
Black

Mesh
Black

Frame
Gray

LINEAR PULL

price
modern

	ACCT. EXEC: DM	DATE: 5/22/202
PRJ25009067	DESIGNER: JTW	REV: INITIAL DESIGN

c:\Box\Box\PM-NetSuite Data\Opportunities\OPP0016662 PRJ25009067 USNA LEAHY HALL RENOVATION\Drawings\OPP0016662 PRJ25009067 USNA LEAHY HALL RENOVATION 12-18-2025.cmdrw

PROPERTY OF PRICE MODERN

OPP0016662 PRJ25009067 USNA LEAHY HALL RENOVATION

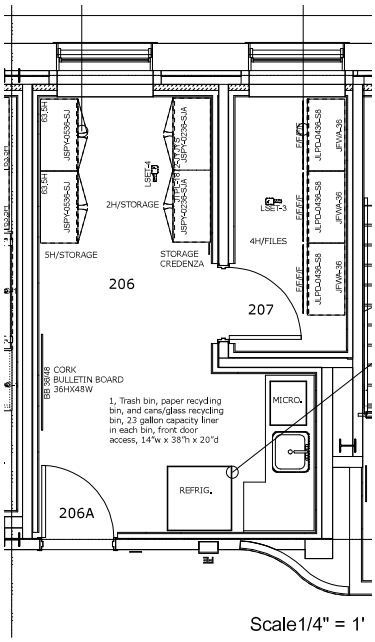

Scale1/4" = 1'

Laminate Neo Walnut ,0H-0KL | Laminate Neo Walnut ,HP-0KL | Trim Charcoal ,TR-00K | Locks Chrome ,LX-0BP

LINEAR PULL

price modern

	ACCT. EXEC: DM	DATE: 5/22/202
PRJ25009067	DESIGNER: JTW	REV: INITIAL DESIGN

c:\Box\Box\PM-NetSuite Data\Opportunities\OPP0016662 PRJ25009067 USNA LEAHY HALL RENOVATION\Drawings\OPP0016662 PRJ25009067 USNA LEAHY HALL RENOVATION 12-18-2025.cmdrw

PROPERTY OF PRICE MODERN

OPP0016662 PRJ25009067 USNA LEAHY HALL RENOVATION

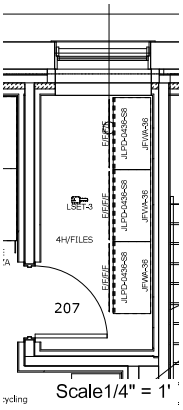

Trim
Charcoal
,TR-00K

Locks
Chrome
,LX-0BP

LINEAR PULL

price modern

	ACCT. EXEC: DM	DATE: 5/22/202
PRJ25009067	DESIGNER: JTW	REV: INITIAL DESIGN

c:\Box\Box\PM-NetSuite Data\Opportunities\OPP0016662 PRJ25009067 USNA LEAHY HALL RENOVATION\Drawings\OPP0016662 PRJ25009067 USNA LEAHY HALL RENOVATION 12-18-2025.cmdrw

PROPERTY OF PRICE MODERN

OPP0016662 PRJ25009067 USNA LEAHY HALL RENOVATION

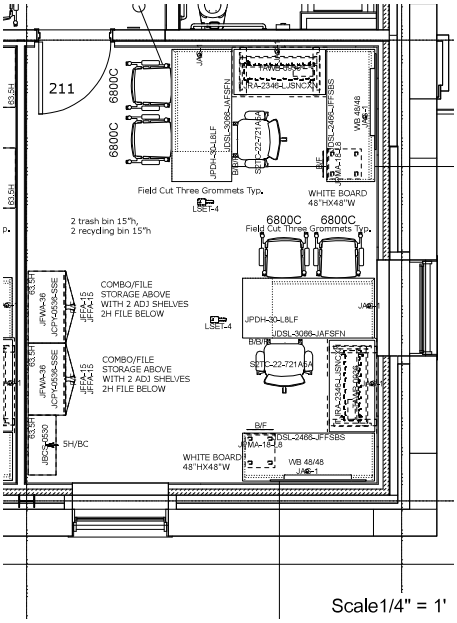

Laminate Neo Walnut ,0H-0KL

Laminate Neo Walnut ,HP-0KL

Trim Charcoal ,TR-00K

Locks Chrome ,LX-0BP

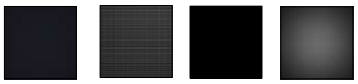

Tellure Black ,3A-018

Zody Mesh II Support ,MA2-001

Trim Black ,TR-00F

Trim Pitch (Textured) ,TR-0TF

Fabric Black

Mesh Black

Frame Gray

LINEAR PULL

price modern

	ACCT. EXEC: DM	DATE: 5/22/202
PRJ25009067	DESIGNER: JTW	REV: INITIAL DESIGN

c:\Box\Box\PM-NetSuite Data\Opportunities\OPP0016662 PRJ25009067 USNA LEAHY HALL RENOVATION\Drawings\OPP0016662 PRJ25009067 USNA LEAHY HALL RENOVATION 12-18-2025.cmdrw

PROPERTY OF PRICE MODERN

OPP0016662 PRJ25009067 USNA LEAHY HALL RENOVATION

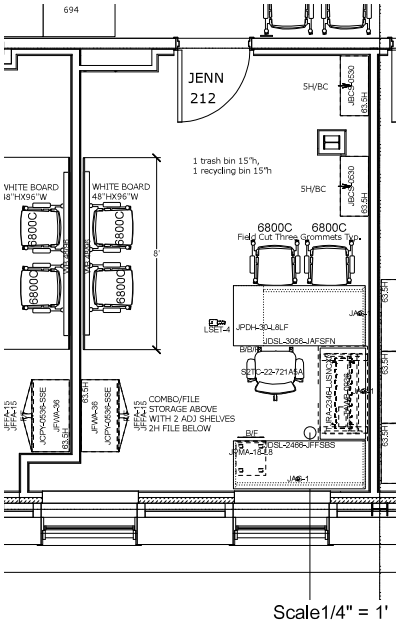

Laminate Neo Walnut ,0H-0KL

Laminate Neo Walnut ,HP-0KL

Trim Charcoal ,TR-00K

Locks Chrome ,LX-0BP

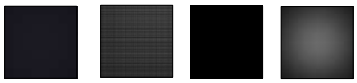

Tellure Black ,3A-018

Zody Mesh II Support ,MA2-001

Trim Black ,TR-00F

Trim Pitch (Textured) ,TR-0TF

Fabric Black

Mesh Black

Frame Gray

LINEAR PULL

price modern

	ACCT. EXEC: DM	DATE: 5/22/202
PRJ25009067	DESIGNER: JTW	REV: INITIAL DESIGN

c:\Box\Box\PM-NetSuite Data\Opportunities\OPP0016662 PRJ25009067 USNA LEAHY HALL RENOVATION\Drawings\OPP0016662 PRJ25009067 USNA LEAHY HALL RENOVATION 12-18-2025.cmdrw

PROPERTY OF PRICE MODERN

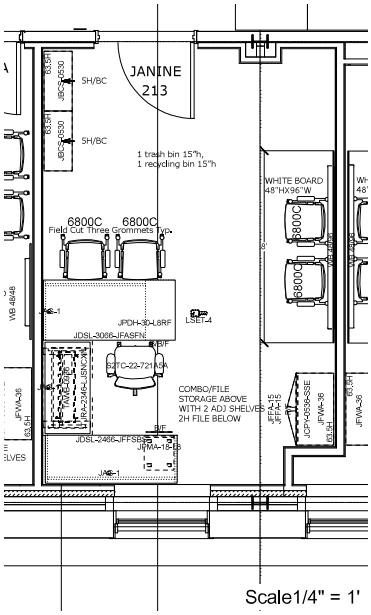

Laminate Neo Walnut ,0H-0KL | Laminate Neo Walnut ,HP-0KL | Trim Charcoal ,TR-00K | Locks Chrome ,LX-0BP

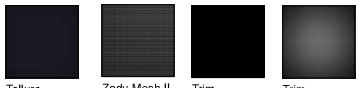

Tellure Black ,3A-018 | Zody Mesh II Support ,MA2-001 | Trim Black ,TR-00F | Trim Pitch (Textured) ,TR-0TF

Fabric Black | Mesh Black | Frame Gray

LINEAR PULL

price modern

	ACCT. EXEC: DM	DATE: 5/22/202
PRJ25009067	DESIGNER: JTW	REV: INITIAL DESIGN

PROPERTY OF PRICE MODERN

OPP0016662 PRJ25009067 USNA LEAHY HALL RENOVATION

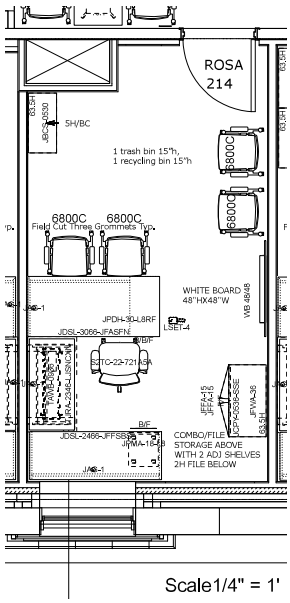

Laminate
Neo Walnut
,0H-0KL

Laminate
Neo Walnut
,HP-0KL

Trim
Charcoal
,TR-00K

Locks
Chrome
,LX-0BP

Tellure
Black
,3A-018

Zody Mesh II
Support
,MA2-001

Trim
Black
,TR-00F

Trim
Pitch (Textured)
,TR-0TF

Fabric
Black

Mesh
Black

Frame
Gray

LINEAR PULL

price modern

	ACCT. EXEC: DM	DATE: 5/22/202
PRJ25009067	DESIGNER: JTW	REV: INITIAL DESIGN

c:\Box\Box\PM-NetSuite Data\Opportunities\OPP0016662 PRJ25009067 USNA LEAHY HALL RENOVATION\Drawings\OPP0016662 PRJ25009067 USNA LEAHY HALL RENOVATION 12-18-2025.cmdrw

PROPERTY OF PRICE MODERN

OPP0016662 PRJ25009067 USNA LEAHY HALL RENOVATION

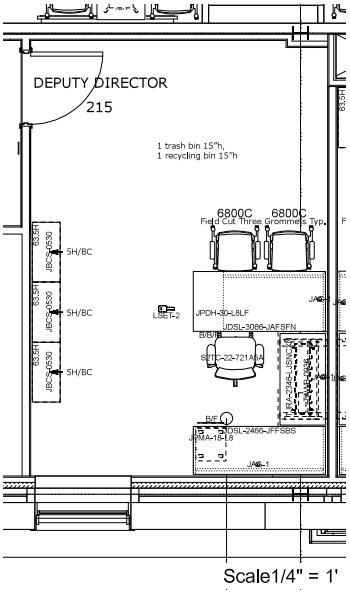

Laminate
Neo Walnut
,0H-0KL

Laminate
Neo Walnut
,HP-0KL

Trim
Charcoal
,TR-00K

Locks
Chrome
,LX-0BP

Tellure
Black
,3A-018

Zody Mesh II
Support
,MA2-001

Trim
Black
,TR-00F

Trim
Pitch (Textured)
,TR-0TF

Fabric
Black

Mesh
Black

Frame
Gray

LINEAR PULL

price modern

	ACCT. EXEC: DM	DATE: 5/22/202
PRJ25009067	DESIGNER: JTW	REV: INITIAL DESIGN

c:\Box\Box\PM-NetSuite Data\Opportunities\OPP0016662 PRJ25009067 USNA LEAHY HALL RENOVATION\Drawings\OPP0016662 PRJ25009067 USNA LEAHY HALL RENOVATION 12-18-2025.cmdrw

PROPERTY OF PRICE MODERN

OPP0016662 PRJ25009067 USNA LEAHY HALL RENOVATION

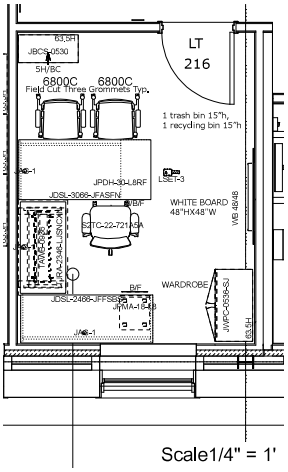

Scale1/4" = 1'

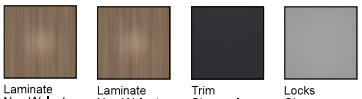

Laminate Neo Walnut ,0H-0KL | Laminate Neo Walnut ,HP-0KL | Trim Charcoal ,TR-00K | Locks Chrome ,LX-0BP

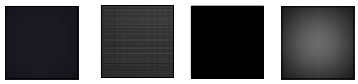

Tellure Black ,3A-018 | Zody Mesh II Support ,MA2-001 | Trim Black ,TR-00F | Trim Pitch (Textured) ,TR-0TF

Fabric Black | Mesh Black | Frame Gray

LINEAR PULL

price modern

	ACCT. EXEC: DM	DATE: 5/22/202
PRJ25009067	DESIGNER: JTW	REV: INITIAL DESIGN

c:\Box\Box\PM-NetSuite Data\Opportunities\OPP0016662 PRJ25009067 USNA LEAHY HALL RENOVATION\Drawings\OPP0016662 PRJ25009067 USNA LEAHY HALL RENOVATION 12-18-2025.cmdrw

PROPERTY OF PRICE MODERN

OPP0016662 PRJ25009067 USNA LEAHY HALL RENOVATION

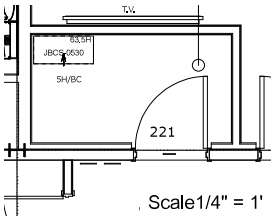

Scale1/4" = 1'

Trim
Charcoal
TR-00K

LINEAR PULL

price modern

	ACCT. EXEC: DM	DATE: 5/22/202
PRJ25009067	DESIGNER: JTW	REV: INITIAL DESIGN

c:\Box\Box\PM-NetSuite Data\Opportunities\OPP0016662 PRJ25009067 USNA LEAHY HALL RENOVATION\Drawings\OPP0016662 PRJ25009067 USNA LEAHY HALL RENOVATION 12-18-2025.cmdrw

PROPERTY OF PRICE MODERN

OPP0016662 PRJ25009067 USNA LEAHY HALL RENOVATION

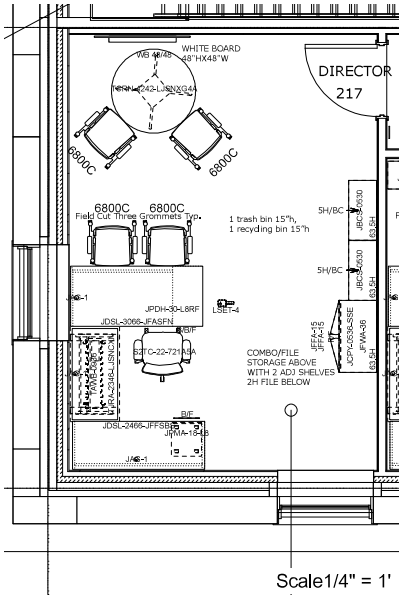

Laminate Neo Walnut ,0H-0KL | Laminate Neo Walnut ,HP-0KL | Trim Charcoal ,TR-00K | Locks Chrome ,LX-0BP

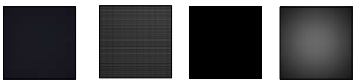

Tellure Black ,3A-018 | Zody Mesh II Support ,MA2-001 | Trim Black ,TR-00F | Trim Pitch (Textured) ,TR-0TF

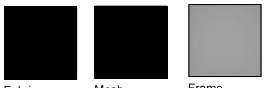

Fabric Black | Mesh Black | Frame Gray

LINEAR PULL

price modern

PRJ25009067	ACCT. EXEC: DM DESIGNER: JTW	DATE: 5/22/202 REV: INITIAL DESIGN

c:\Box\Box\PM-NetSuite Data\Opportunities\OPP0016662 PRJ25009067 USNA LEAHY HALL RENOVATION\Drawings\OPP0016662 PRJ25009067 USNA LEAHY HALL RENOVATION 12-18-2025.cmdrw

PROPERTY OF PRICE MODERN

OPP0016662 PRJ25009067 USNA LEAHY HALL RENOVATION

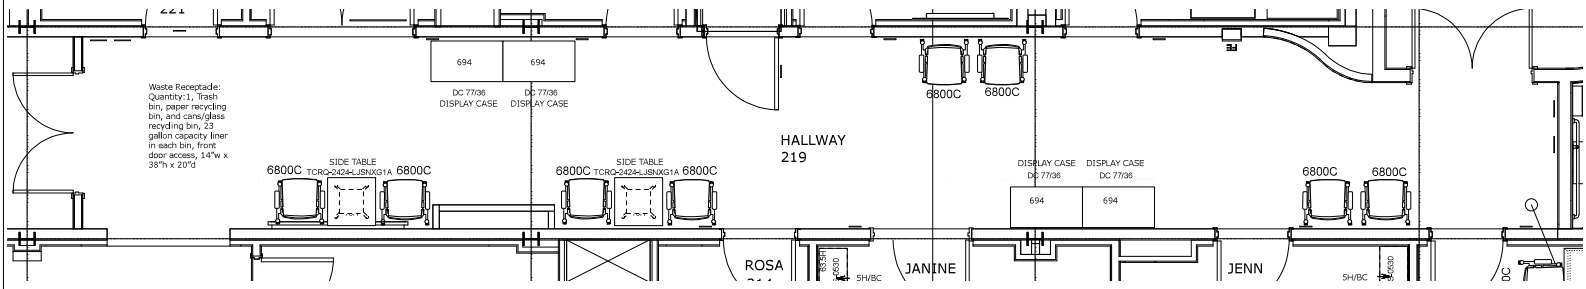

Laminate
Neo Walnut
,0H-0KL

Laminate
Neo Walnut
,HP-0KL

Trim
Charcoal
,TR-00K

Wood: Oak
Mirror Back
Stain: Espresso Oak

Fabric
Black

Mesh
Black

Frame
Gray

price modern

	ACCT. EXEC: DM	DATE:5/22/202
PRJ25009067	DESIGNER: JTW	REV:INITIAL DESIGN

c:\Box\Box\PM-NetSuite Data\Opportunities\OPP0016662 PRJ25009067 USNA LEAHY HALL RENOVATION\Drawings\OPP0016662 PRJ25009067 USNA LEAHY HALL RENOVATION 12-18-2025.cmdrw

PROPERTY OF PRICE MODERN

OPP0016662 PRJ25009067 USNA LEAHY HALL RENOVATION

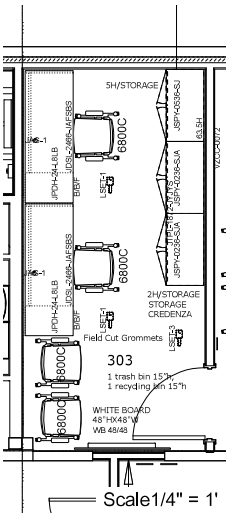

Laminate
Neo Walnut
,0H-0KL

Laminate
Neo Walnut
,HP-0KL

Trim
Charcoal
,TR-00K

Locks
Chrome
,LX-0BP

Tellure
Black
,3A-018

Zody Mesh II
Support
,MA2-001

Trim
Black
,TR-00F

Trim
Pitch (Textured)
,TR-0TF

Fabric
Black

Mesh
Black

Frame
Gray

LINEAR PULL

price modern

	ACCT. EXEC: DM	DATE: 5/22/202
PRJ25009067	DESIGNER: JTW	REV: INITIAL DESIGN

c:\Box\Box\PM-NetSuite Data\Opportunities\OPP0016662 PRJ25009067 USNA LEAHY HALL RENOVATION\Drawings\OPP0016662 PRJ25009067 USNA LEAHY HALL RENOVATION 12-18-2025.cmdrw

PROPERTY OF PRICE MODERN

OPP0016662 PRJ25009067 USNA LEAHY HALL RENOVATION

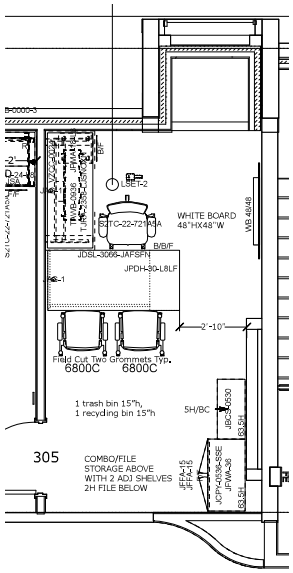

Scale1/4" = 1'

Laminate
Neo Walnut
,0H-0KL

Laminate
Neo Walnut
,HP-0KL

Trim
Charcoal
,TR-00K

Locks
Chrome
,LX-0BP

Tellure
Black
,3A-018

Zody Mesh II
Support
,MA2-001

Trim
Black
,TR-00F

Trim
Pitch (Textured)
,TR-0TF

Fabric
Black

Mesh
Black

Frame
Gray

LINEAR PULL

price modern

	ACCT. EXEC: DM	DATE: 5/22/202
PRJ25009067	DESIGNER: JTW	REV: INITIAL DESIGN

c:\Box\Box\PM-NetSuite Data\Opportunities\OPP0016662 PRJ25009067 USNA LEAHY HALL RENOVATION\Drawings\OPP0016662 PRJ25009067 USNA LEAHY HALL RENOVATION 12-18-2025.cmdrw

PROPERTY OF PRICE MODERN

OPP0016662 PRJ25009067 USNA LEAHY HALL RENOVATION

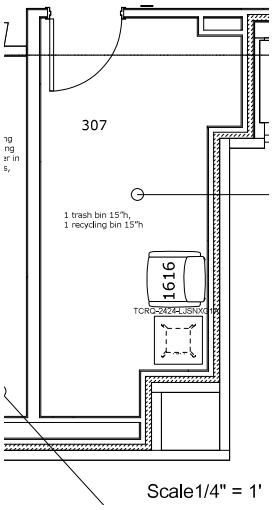

Scale1/4" = 1'

Momentum Flock, Nautical GRADE 6

Laminate Neo Walnut ,0H-0KL

Laminate Neo Walnut ,HP-0KL

Trim Charcoal ,TR-00K

price modern

	ACCT. EXEC: DM	DATE: 5/22/202
PRJ25009067	DESIGNER: JTW	REV:INITIAL DESIGN

c:\Box\Box\PM-NetSuite Data\Opportunities\OPP0016662 PRJ25009067 USNA LEAHY HALL RENOVATION\Drawings\OPP0016662 PRJ25009067 USNA LEAHY HALL RENOVATION 12-18-2025.cmdrw

PROPERTY OF PRICE MODERN

OPP0016662 PRJ25009067 USNA LEAHY HALL RENOVATION

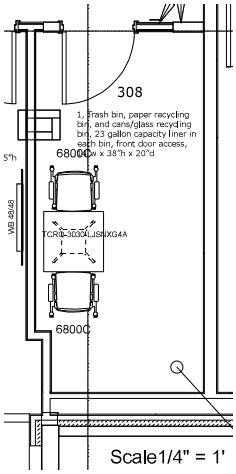

Laminate Neo Walnut ,0H-0KL

Laminate Neo Walnut ,HP-0KL

Trim Charcoal ,TR-00K

Fabric Black

Mesh Black

Frame Gray

price modern

	ACCT. EXEC: DM	DATE: 5/22/202
PRJ25009067	DESIGNER: JTW	REV:INITIAL DESIGN

c:\Box\Box\PM-NetSuite Data\Opportunities\OPP0016662 PRJ25009067 USNA LEAHY HALL RENOVATION\Drawings\OPP0016662 PRJ25009067 USNA LEAHY HALL RENOVATION 12-18-2025.cmdrw

PROPERTY OF PRICE MODERN

OPP0016662 PRJ25009067 USNA LEAHY HALL RENOVATION

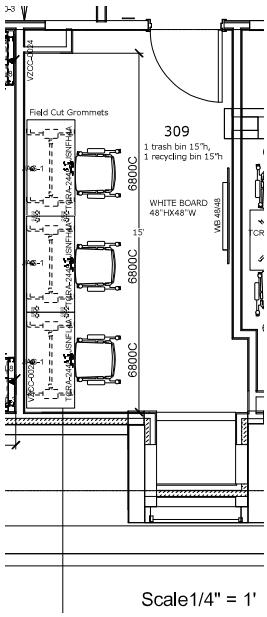

Scale1/4" = 1'

Laminate Neo Walnut ,0H-0KL

Laminate Neo Walnut ,HP-0KL

Trim Charcoal ,TR-00K

Fabric Black

Mesh Black

Frame Gray

price modern

	ACCT. EXEC: DM	DATE: 5/22/202
PRJ25009067	DESIGNER: JTW	REV:INITIAL DESIGN

c:\Box\Box\PM-NetSuite Data\Opportunities\OPP0016662 PRJ25009067 USNA LEAHY HALL RENOVATION\Drawings\OPP0016662 PRJ25009067 USNA LEAHY HALL RENOVATION 12-18-2025.cmdrw

PROPERTY OF PRICE MODERN

OPP0016662 PRJ25009067 USNA LEAHY HALL RENOVATION

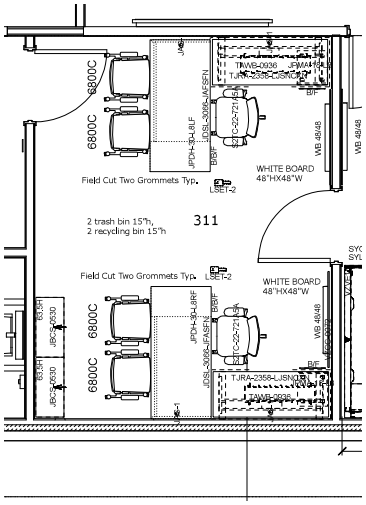

Scale1/4" = 1'

Laminate Neo Walnut ,0H-0KL | Laminate Neo Walnut ,HP-0KL | Trim Charcoal ,TR-00K | Locks Chrome ,LX-0BP

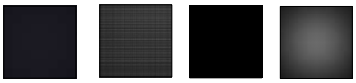

Tellure Black ,3A-018 | Zody Mesh II Support ,MA2-001 | Trim Black ,TR-00F | Trim Pitch (Textured) ,TR-0TF

Fabric Black | Mesh Black | Frame Gray

LINEAR PULL

price modern

	ACCT. EXEC: DM	DATE: 5/22/202
PRJ25009067	DESIGNER: JTW	REV: INITIAL DESIGN

c:\Box\Box\PM-NetSuite Data\Opportunities\OPP0016662 PRJ25009067 USNA LEAHY HALL RENOVATION\Drawings\OPP0016662 PRJ25009067 USNA LEAHY HALL RENOVATION 12-18-2025.cmdrw

PROPERTY OF PRICE MODERN

OPP0016662 PRJ25009067 USNA LEAHY HALL RENOVATION

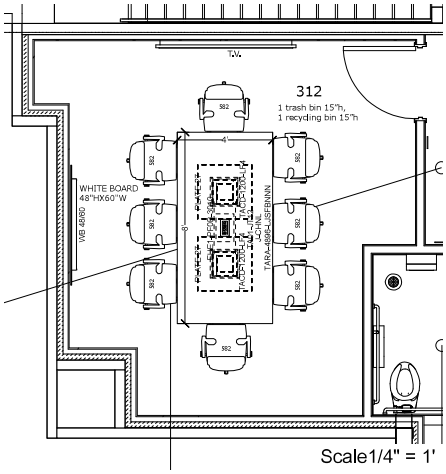

POWER MODULE
(3 POWER, 1 DATA)

price modern

	ACCT. EXEC: DM	DATE: 5/22/202
PRJ25009067	DESIGNER: JTW	REV: INITIAL DESIGN

c:\Box\Box\PM-NetSuite Data\Opportunities\OPP0016662 PRJ25009067 USNA LEAHY HALL RENOVATION\Drawings\OPP0016662 PRJ25009067 USNA LEAHY HALL RENOVATION 12-18-2025.cmdrw

PROPERTY OF PRICE MODERN

OPP0016662 PRJ25009067 USNA LEAHY HALL RENOVATION

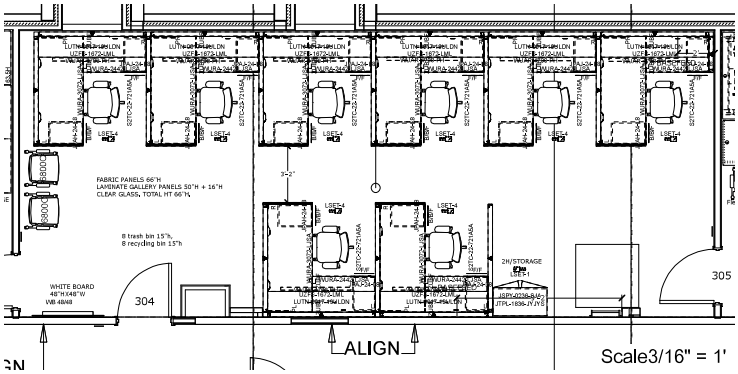

{Railroad} Camp Scout (RR) GRADE B ,RR-318

Laminate Neo Walnut (HZ) GRADE B ,HZ-0KL

Trim Charcoal ,TR-00K

Laminate Neo Walnut ,0H-0KL

Laminate Neo Walnut ,HP-0KL

Locks Chrome ,LX-0BP

LINEAR PULL

Tellure Black ,3A-018

Zody Mesh II Support ,MA2-001

Trim Black ,TR-00F

Trim Pitch (Textured) ,TR-0TF

Fabric Black

Mesh Black

Frame Gray

price modern

	ACCT. EXEC: DM	DATE: 5/22/202
PRJ25009067	DESIGNER: JTW	REV: INITIAL DESIGN

c:\Box\Box\PM-NetSuite Data\Opportunities\OPP0016662 PRJ25009067 USNA LEAHY HALL RENOVATION\Drawings\OPP0016662 PRJ25009067 USNA LEAHY HALL RENOVATION 12-18-2025.cmdrw

PROPERTY OF PRICE MODERN

OPP0016662 PRJ25009067 USNA LEAHY HALL RENOVATION

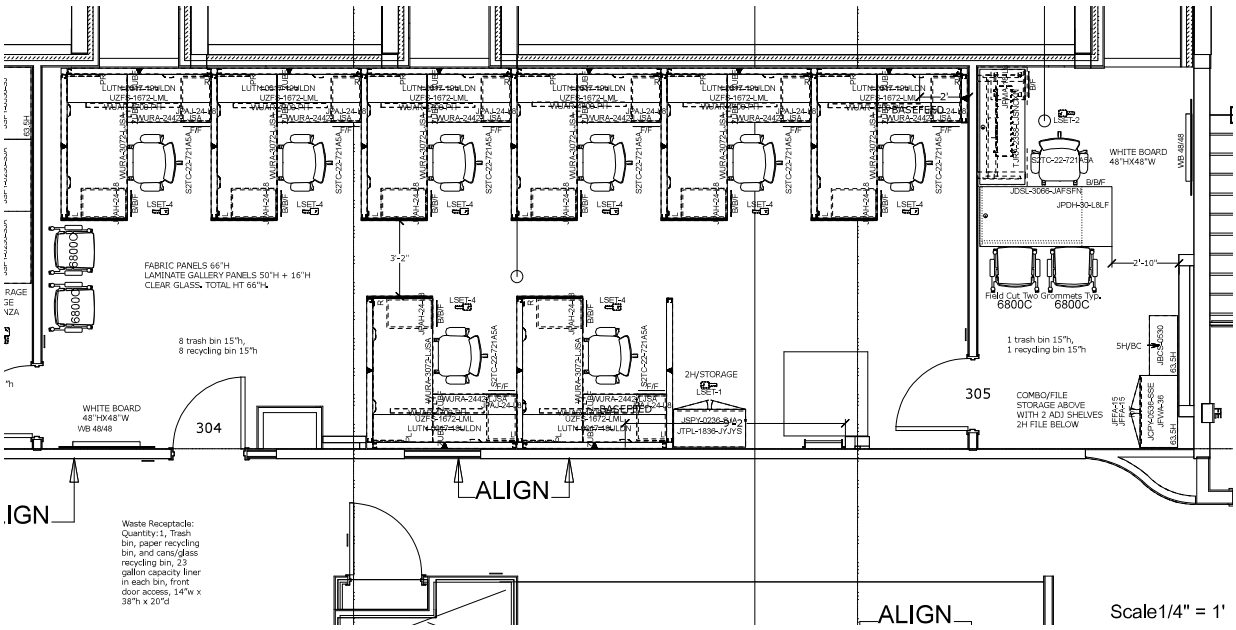

price modern

	ACCT. EXEC: DM	DATE:5/22/202
PRJ25009067	DESIGNER: JTW	REV:INITIAL DESIGN

c:\Box\Box\PM-NetSuite Data\Opportunities\OPP0016662 PRJ25009067 USNA LEAHY HALL RENOVATION\Drawings\OPP0016662 PRJ25009067 USNA LEAHY HALL RENOVATION 12-18-2025.cmdrw

PROPERTY OF PRICE MODERN

OPP0016662 PRJ25009067 USNA LEAHY HALL RENOVATION

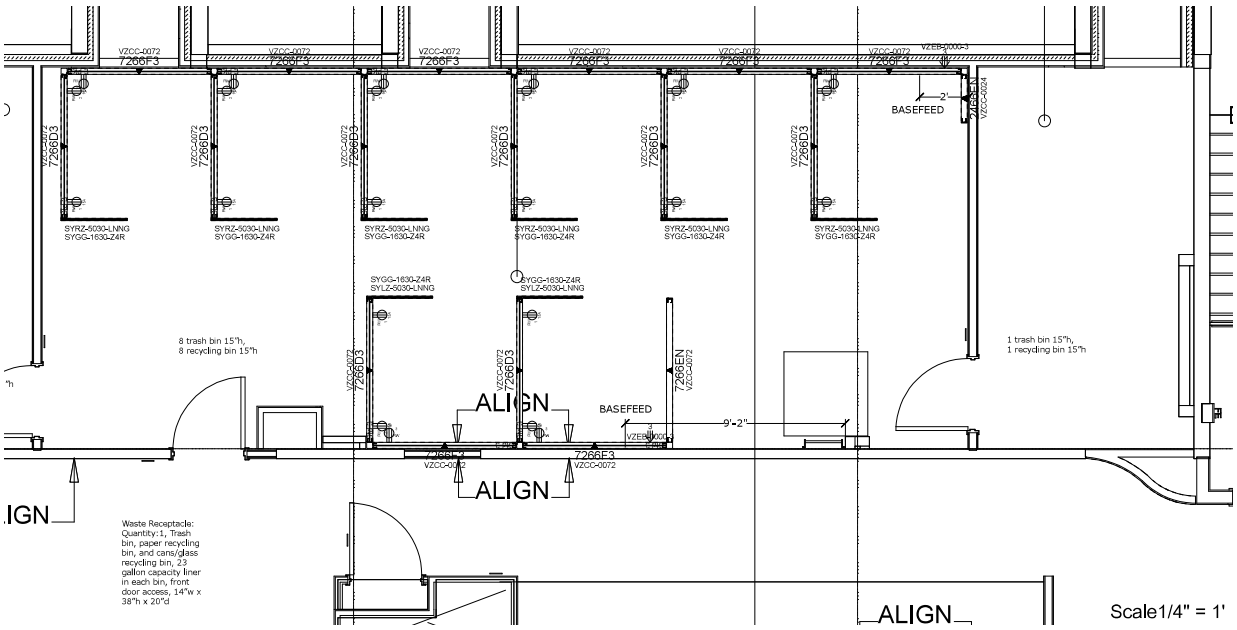

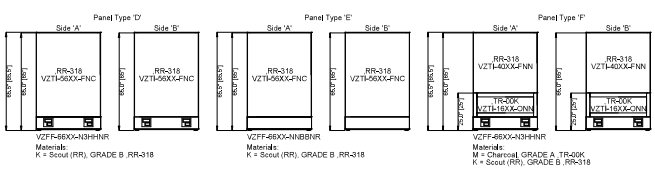

price modern

	ACCT. EXEC: DM	DATE:5/22/202
PRJ25009067	DESIGNER: JTW	REV:INITIAL DESIGN

c:\Box\Box\PM-NetSuite Data\Opportunities\OPP0016662 PRJ25009067 USNA LEAHY HALL RENOVATION\Drawings\OPP0016662 PRJ25009067 USNA LEAHY HALL RENOVATION 12-18-2025.cmdrw

PROPERTY OF PRICE MODERN

OPP0016662 PRJ25009067 USNA LEAHY HALL RENOVATION

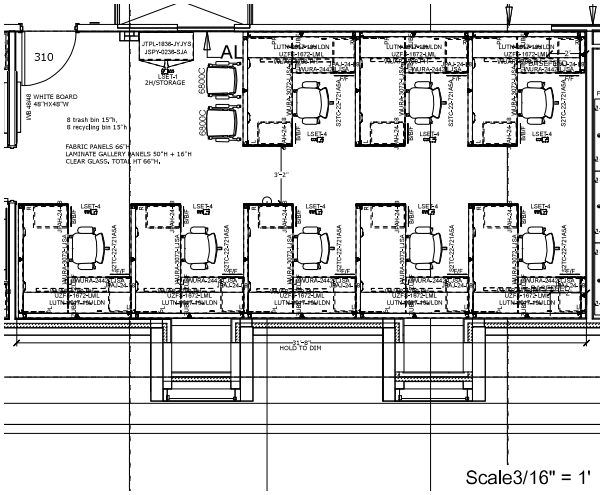

Scale3/16" = 1'

{Railroad} Camp Scout (RR) GRADE B ,RR-318

Laminate Neo Walnut (HZ) GRADE B ,HZ-0KL

Trim Charcoal ,TR-00K

Laminate Neo Walnut ,0H-0KL

Laminate Neo Walnut ,HP-0KL

Locks Chrome ,LX-0BP

Tellure Black ,3A-018

Zody Mesh II Support ,MA2-001

Trim Black ,TR-00F

Trim Pitch (Textured) ,TR-0TF

Fabric Black

Mesh Black

Frame Gray

LINEAR PULL

price modern

	ACCT. EXEC: DM	DATE: 5/22/202
PRJ25009067	DESIGNER: JTW	REV: INITIAL DESIGN

c:\Box\Box\PM-NetSuite Data\Opportunities\OPP0016662 PRJ25009067 USNA LEAHY HALL RENOVATION\Drawings\OPP0016662 PRJ25009067 USNA LEAHY HALL RENOVATION 12-18-2025.cmdrw

PROPERTY OF PRICE MODERN

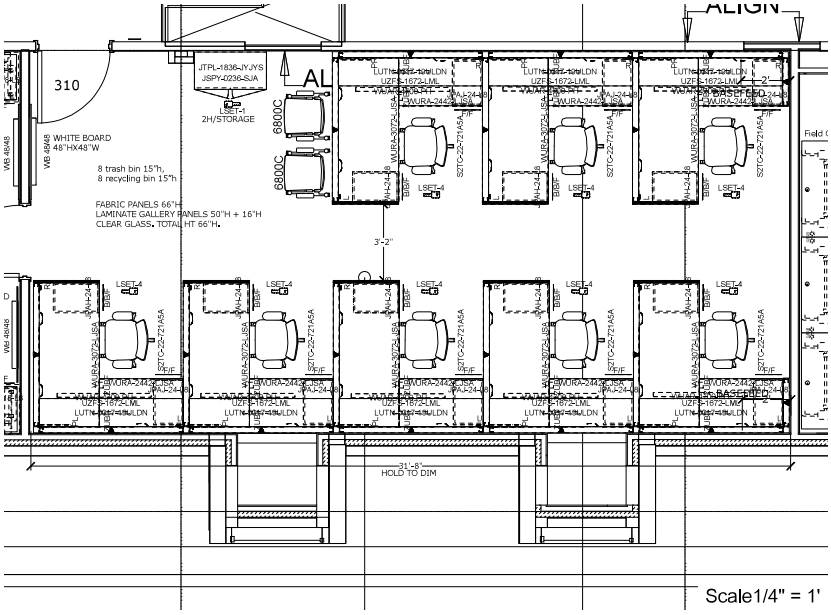

price modern

	ACCT. EXEC: DM	DATE: 5/22/202
PRJ25009067	DESIGNER: JTW	REV: INITIAL DESIGN

PROPERTY OF PRICE MODERN

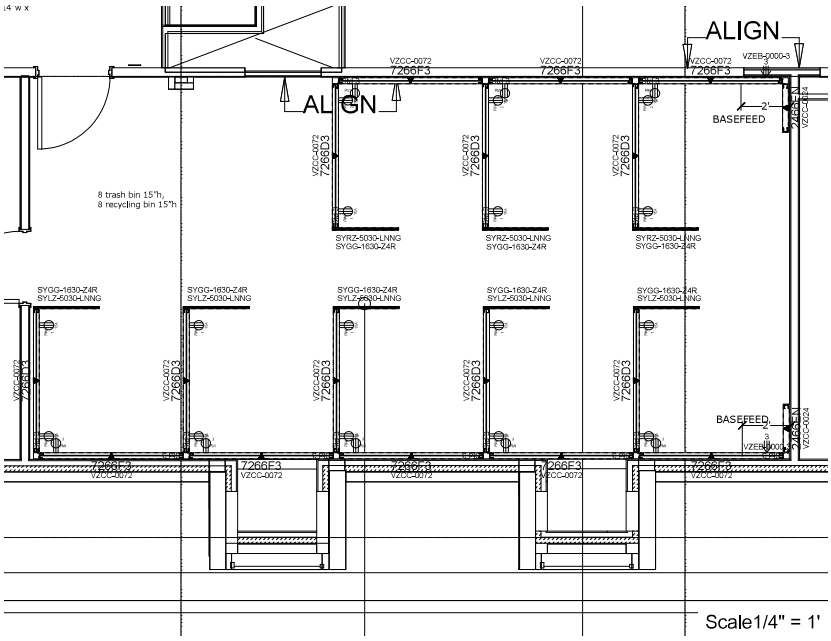

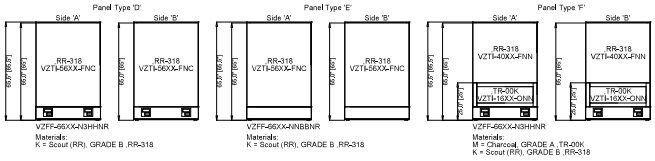

price modern

	ACCT. EXEC: DM	DATE: 5/22/202
PRJ25009067	DESIGNER: JTW	REV: INITIAL DESIGN

PROPERTY OF PRICE MODERN