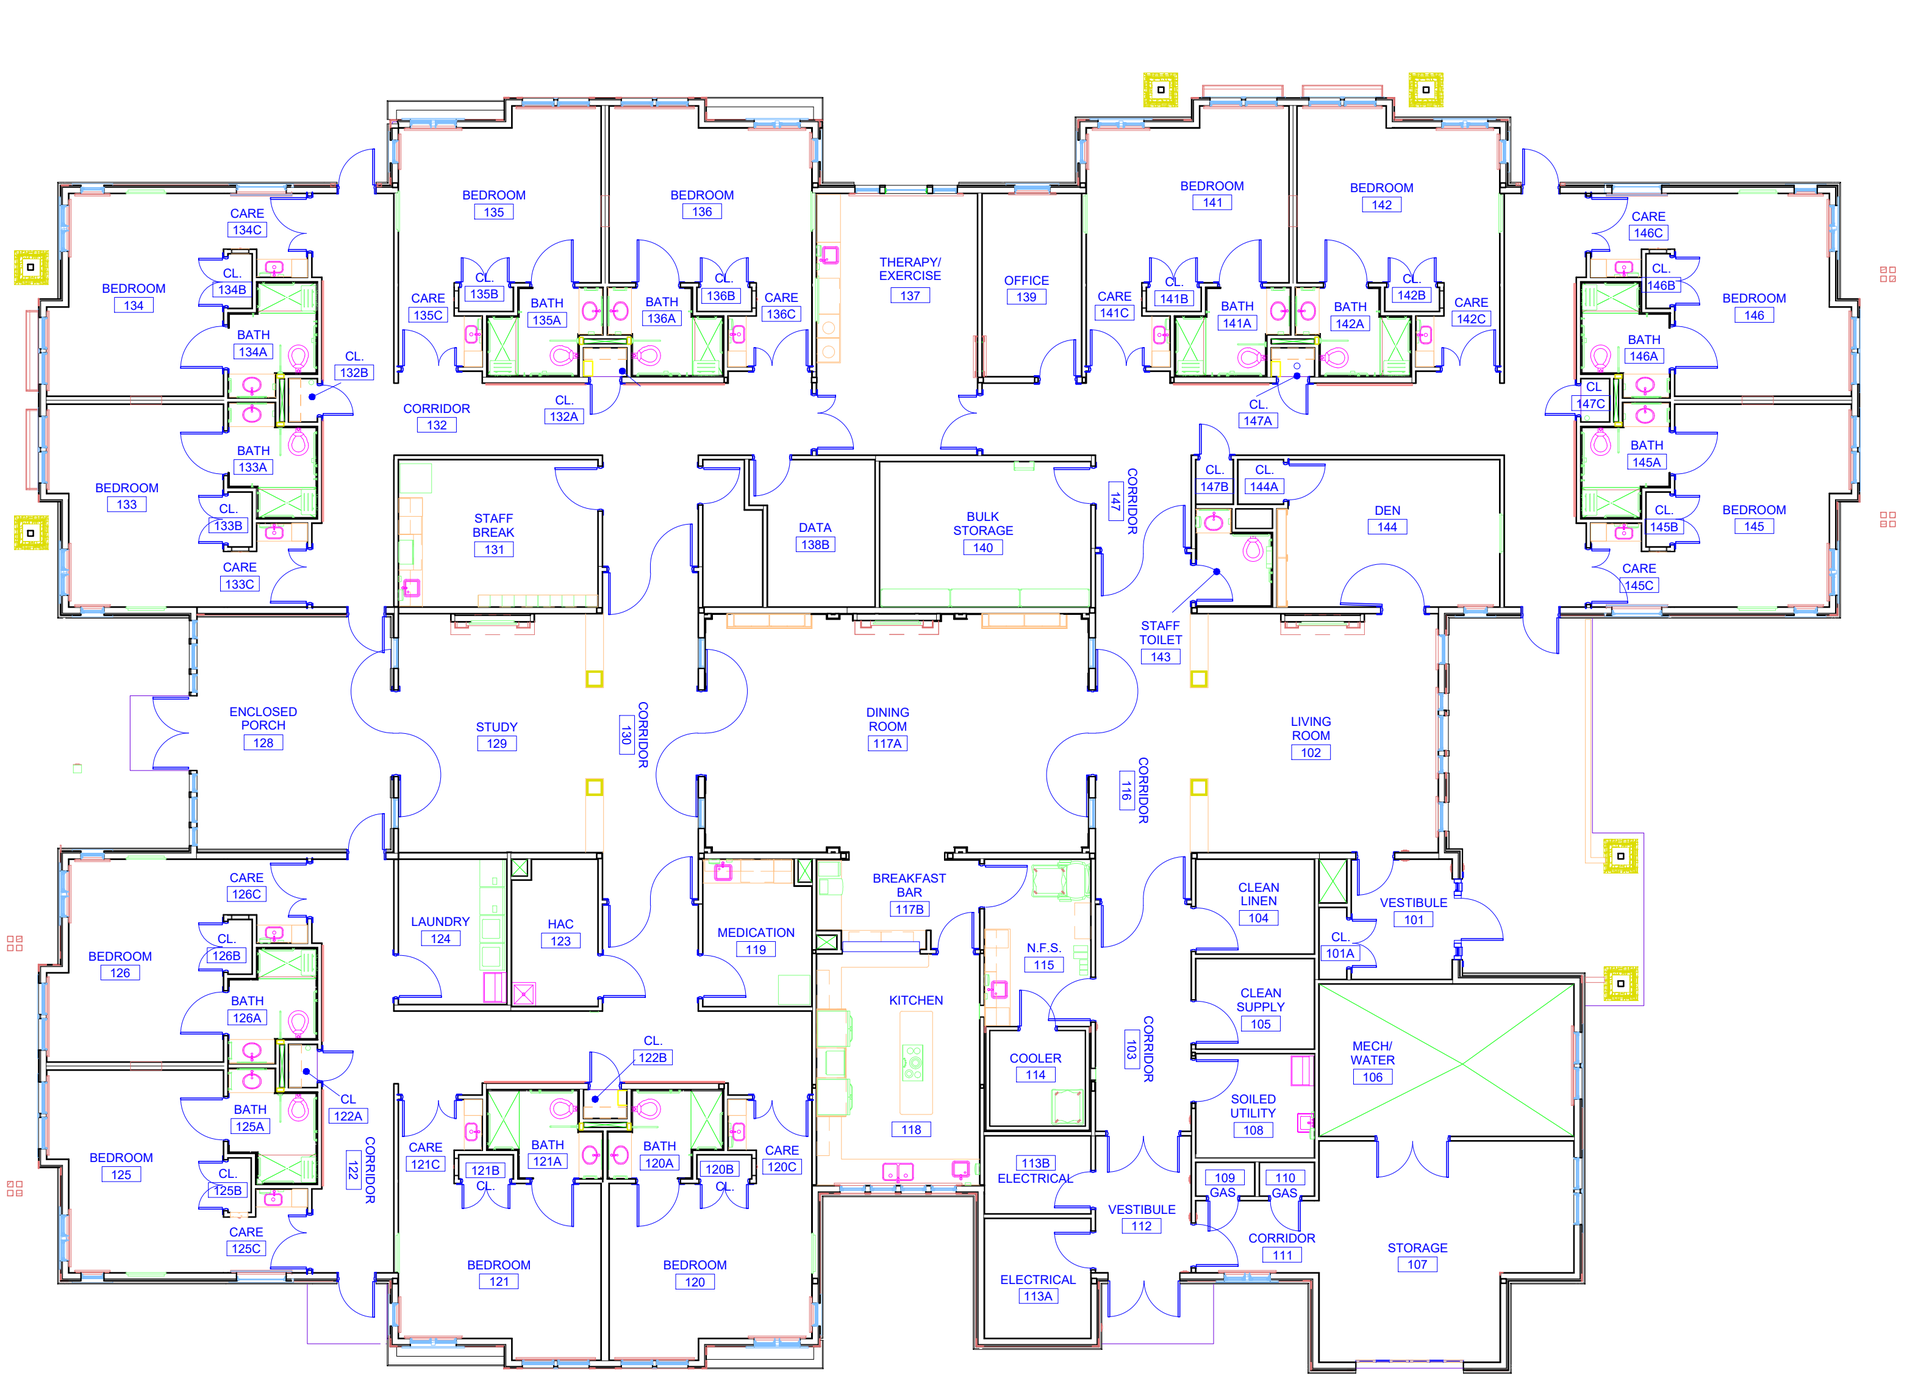

Revised By:

Scale: None

12,330 SqFt

Drawing Title	UPDATED FLOOR PLAN
Approved: Project Manager	
Approved: Service Chief	
Project Title	B-350 Single-Story Unit
Building Number	B-350
Checked	
Drawn	FCA
Location	VA MEDICAL CENTER - DAYTON, OHIO
Date	02/28/2024
Project No.	
Drawing No.	1 of 1

VAMC, DAYTON

Department of Veterans Affairs