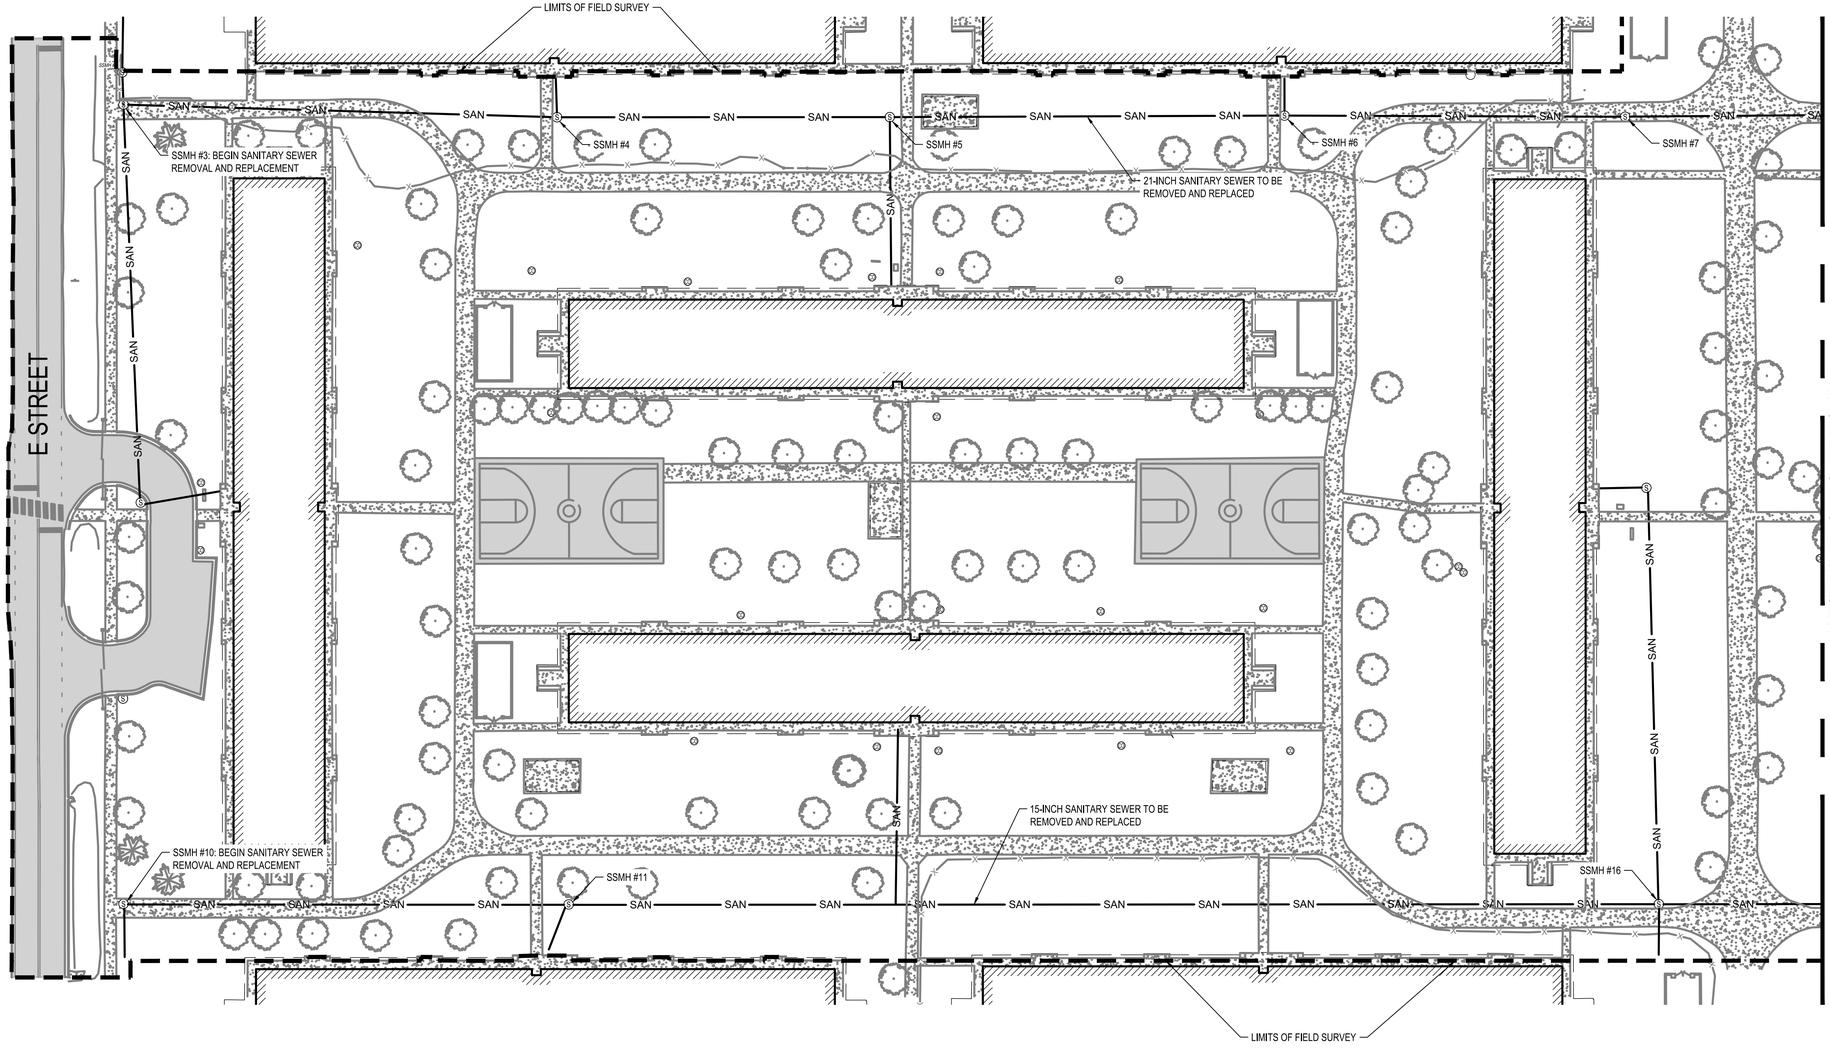

STRUCTURES

SSMH #3
RIM: 21.21
INV. (10" PVC) 13.04
INV. (18" PVC) 12.41
INV. (20" PVC) 12.33

SSMH #4
RIM: 21.52
INV. (8" PVC) 11.95
INV. (20" PVC) 11.37
INV. (20" PVC) 11.53

SSMH #5
RIM: 21.59
INV. (8" PVC) 11.44
INV. (20" PVC) 11.28
INV. (20" PVC) 11.27

SSMH #6
RIM: 20.97
INV. (8" PVC) 11.07
INV. (20" PVC) 11.05
INV. (20" PVC) 11.03

SSMH #7
RIM: 19.86
INV. (4" PVC) 17.62
INV. (20" PVC) 11.20
INV. (20" PVC) 11.01

SSMH #10
RIM: 21.41
INV. (4" PVC) 14.41
INV. (10" PVC) 14.42

SSMH #11
RIM: 21.62
INV. (8" PVC) 14.19
INV. (10" PVC) 12.69
INV. (12" PVC) 12.31

SSMH #16
RIM: 20.20
INV. (8" PVC) 11.78
INV. (8" PVC) 11.35
INV. (15" PVC) 11.34
INV. (15" PVC) 11.14

NORTH

0 40' 80'

SCALE: 1" = 40'

MARK	DESCRIPTION	DATE

NAVFAC

SEAL

CN/MB JV
Clark Nexsen / Michael Baker
JOINT VENTURE

A/E INFO

APPROVED

FOR COMMANDER NAVFAC

ACTIVITY

SATISFACTORY TO DATE

DES	N/A	DRW	SDP	CHK	KJK

PM/DM

BRANCH MANAGER

CHIEF ENG/ARCH

FIRE PROTECTION

DEPARTMENT OF THE NAVY
NAVAL FACILITIES ENGINEERING SYSTEMS COMMAND
NAVFAC DC CORE
NAVAL FACILITIES ENGINEERING SYSTEMS COMMAND – MID-ATLANTIC
NAVAL STATION - NORFOLK, VA
CHERRY POINT SITE 1
HAVELOCK, NC
FY 26 USMC BARRACKS 2030

SANITARY SEWER REPLACEMENT EXHIBIT

SCALE: AS NOTED
EPROJECT NO.: 1890969
CONSTR. CONTR. NO.
NAVFAC DRAWING NO.
SHEET 1 OF 2

S-100

DRAWFORM REVISION: 19 DEC 2025

FILE NAME: K:\209969 USMC Barracks DB RFP FY26\05_Working Files\01_Drawings\05_Civil\05_Sheet files\Cherry Point Site 1 Sanitary Plan.dwg LAYOUT NAME: S-100 PLOTTED: Friday, March 20, 2026 - 4:11pm USER: Jared.Nell

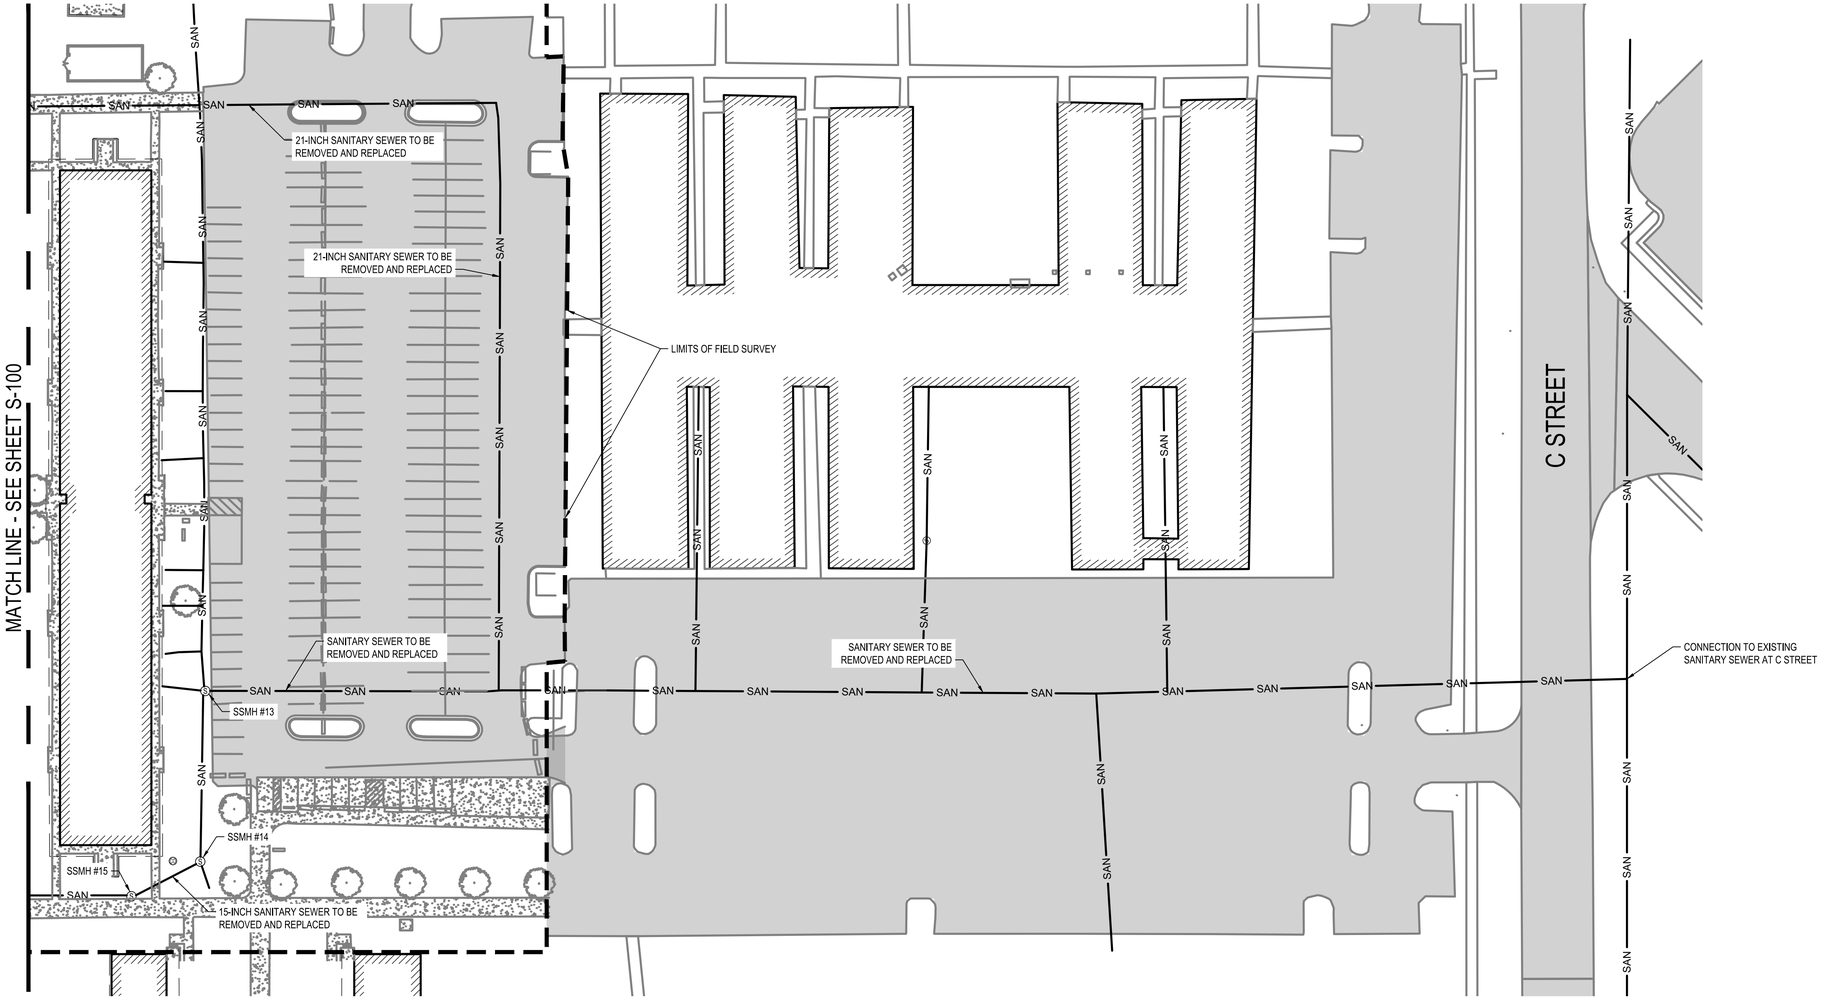

STRUCTURES

SSMH #13
RIM: 20.72
INV. (8" PVC) 11.18
INV. (24" PVC) 10.27
INV. (15" PVC) 10.17

SSMH #14
RIM: 20.97
INV. (8" PVC) 15.37
INV. (15" PVC) 10.10
INV. (15" PVC) 10.38

SSMH #15
RIM: 20.56
INV. (15" PVC) 10.76
INV. (15" PVC) 10.70

NORTH

0 40' 80'

SCALE: 1" = 40'

MARK	DESCRIPTION	DATE

SEAL

CN/MB JV
Clark Nexsen / Michael Baker
JOINT VENTURE

A/E INFO

APPROVED

FOR COMMANDER NAVFAC

ACTIVITY

SATISFACTORY TO DATE

DES	N/A	DRW	SDP	CHK	KJK

PM/DM

BRANCH MANAGER

CHIEF ENG/ARCH

FIRE PROTECTION

DEPARTMENT OF THE NAVY
NAVAL FACILITIES ENGINEERING SYSTEMS COMMAND
NAVFAC DC CORE

NAVAL FACILITIES ENGINEERING SYSTEMS COMMAND ~ MID-ATLANTIC
NAVAL STATION - NORFOLK, VA

CHERRY POINT SITE 1
HAVELOCK, NC

FY 26 USMC BARRACKS 2030

SANITARY SEWER REPLACEMENT EXHIBIT

SCALE: AS NOTED
EPROJECT NO. 1890969
CONSTR. CONTR. NO.
NAVFAC DRAWING NO.
SHEET 2 OF 2

S-101

DRAWFORM REVISION: 19 DEC 2025

FILE NAME: K:\209960 USMC Barracks DB RFP FY26\05_Working Files\01_Drawings\05_Civil\05_Sheet files\Cherry Point Site 1 Sanitary Plan.dwg LAYOUT NAME: S-101 PLOTTED: Friday, March 20, 2026 - 4:11pm USER: Jared.Nell