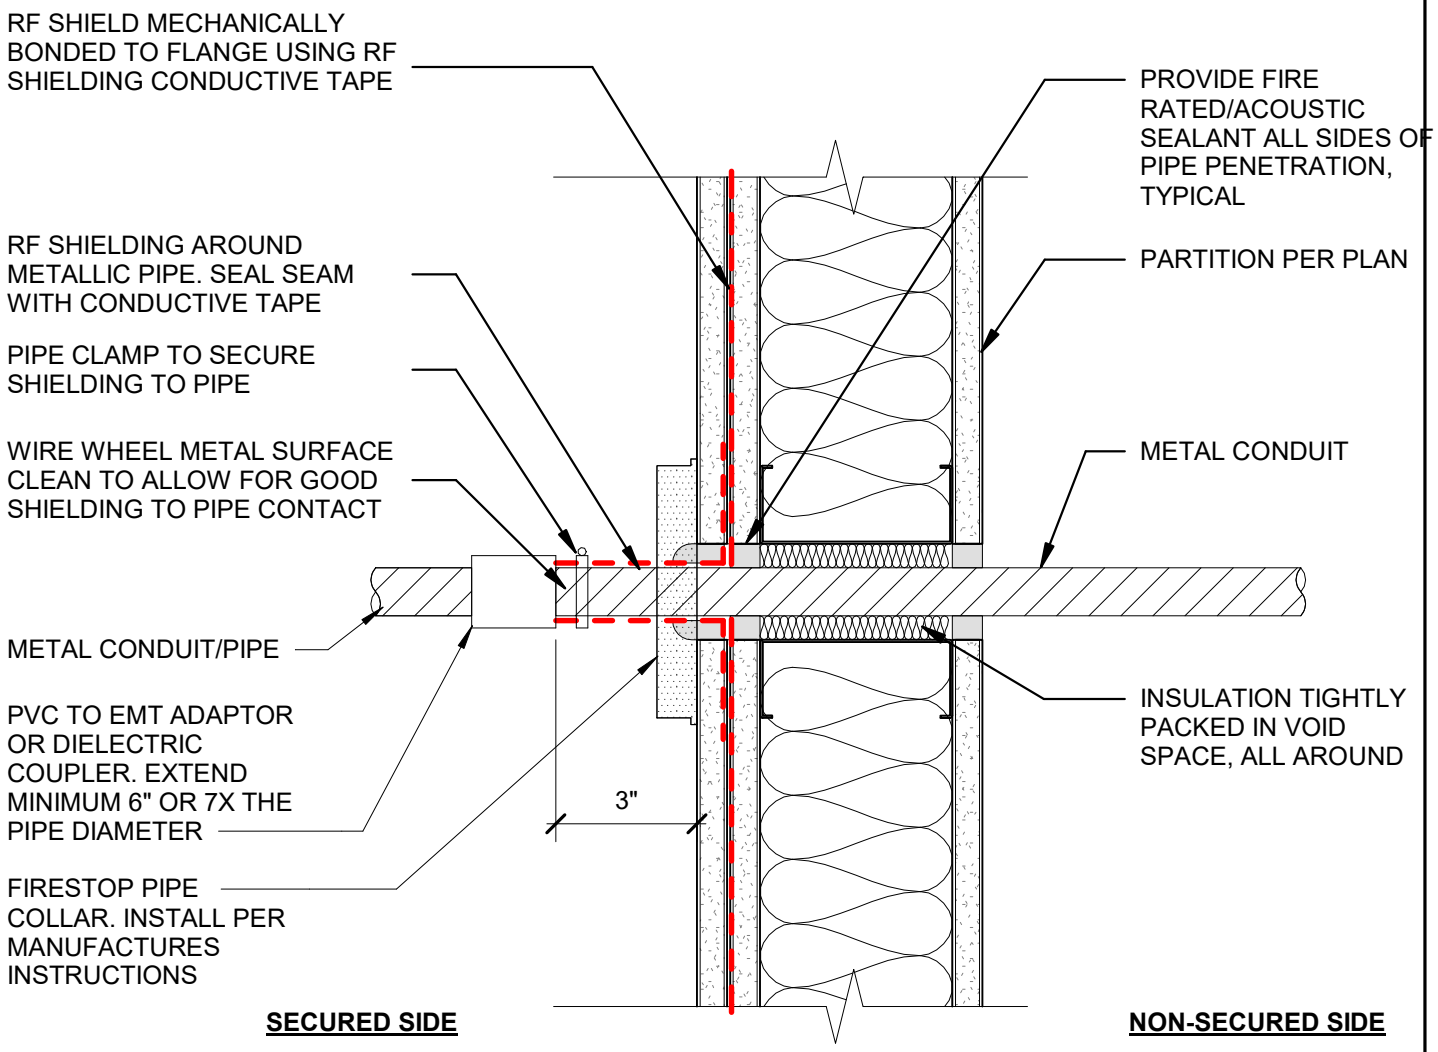

1 PTB SECURED TO NON-SECURED BOUNDARY PIPE PENETRATION

SCALE 3" = 1'-0"

NOTE: above is intended as an example only; contractor ultimately determines means and methods of installation/takes ownership.

MANSFIELD LAHM AIR NATIONAL GUARD BASE, OH
REPAIR B403 FOR CYBER
FA877006

PTB SECURE TO NON-SECURED PIPE PENETRATION

JACOBS GOVERNMENT SERVICES
2600 MICHELSON SR, STE 500
IRVINE, CA 92612

DESIGNED BY: Designer	ISSUE DATE:
DRAWN BY: Author	ANG PROJECT NO.: PBXP222050
CHECKED BY: Checker	
SUBMITTED BY:	
SHEET ID:	**RFI 03, Q.7.**