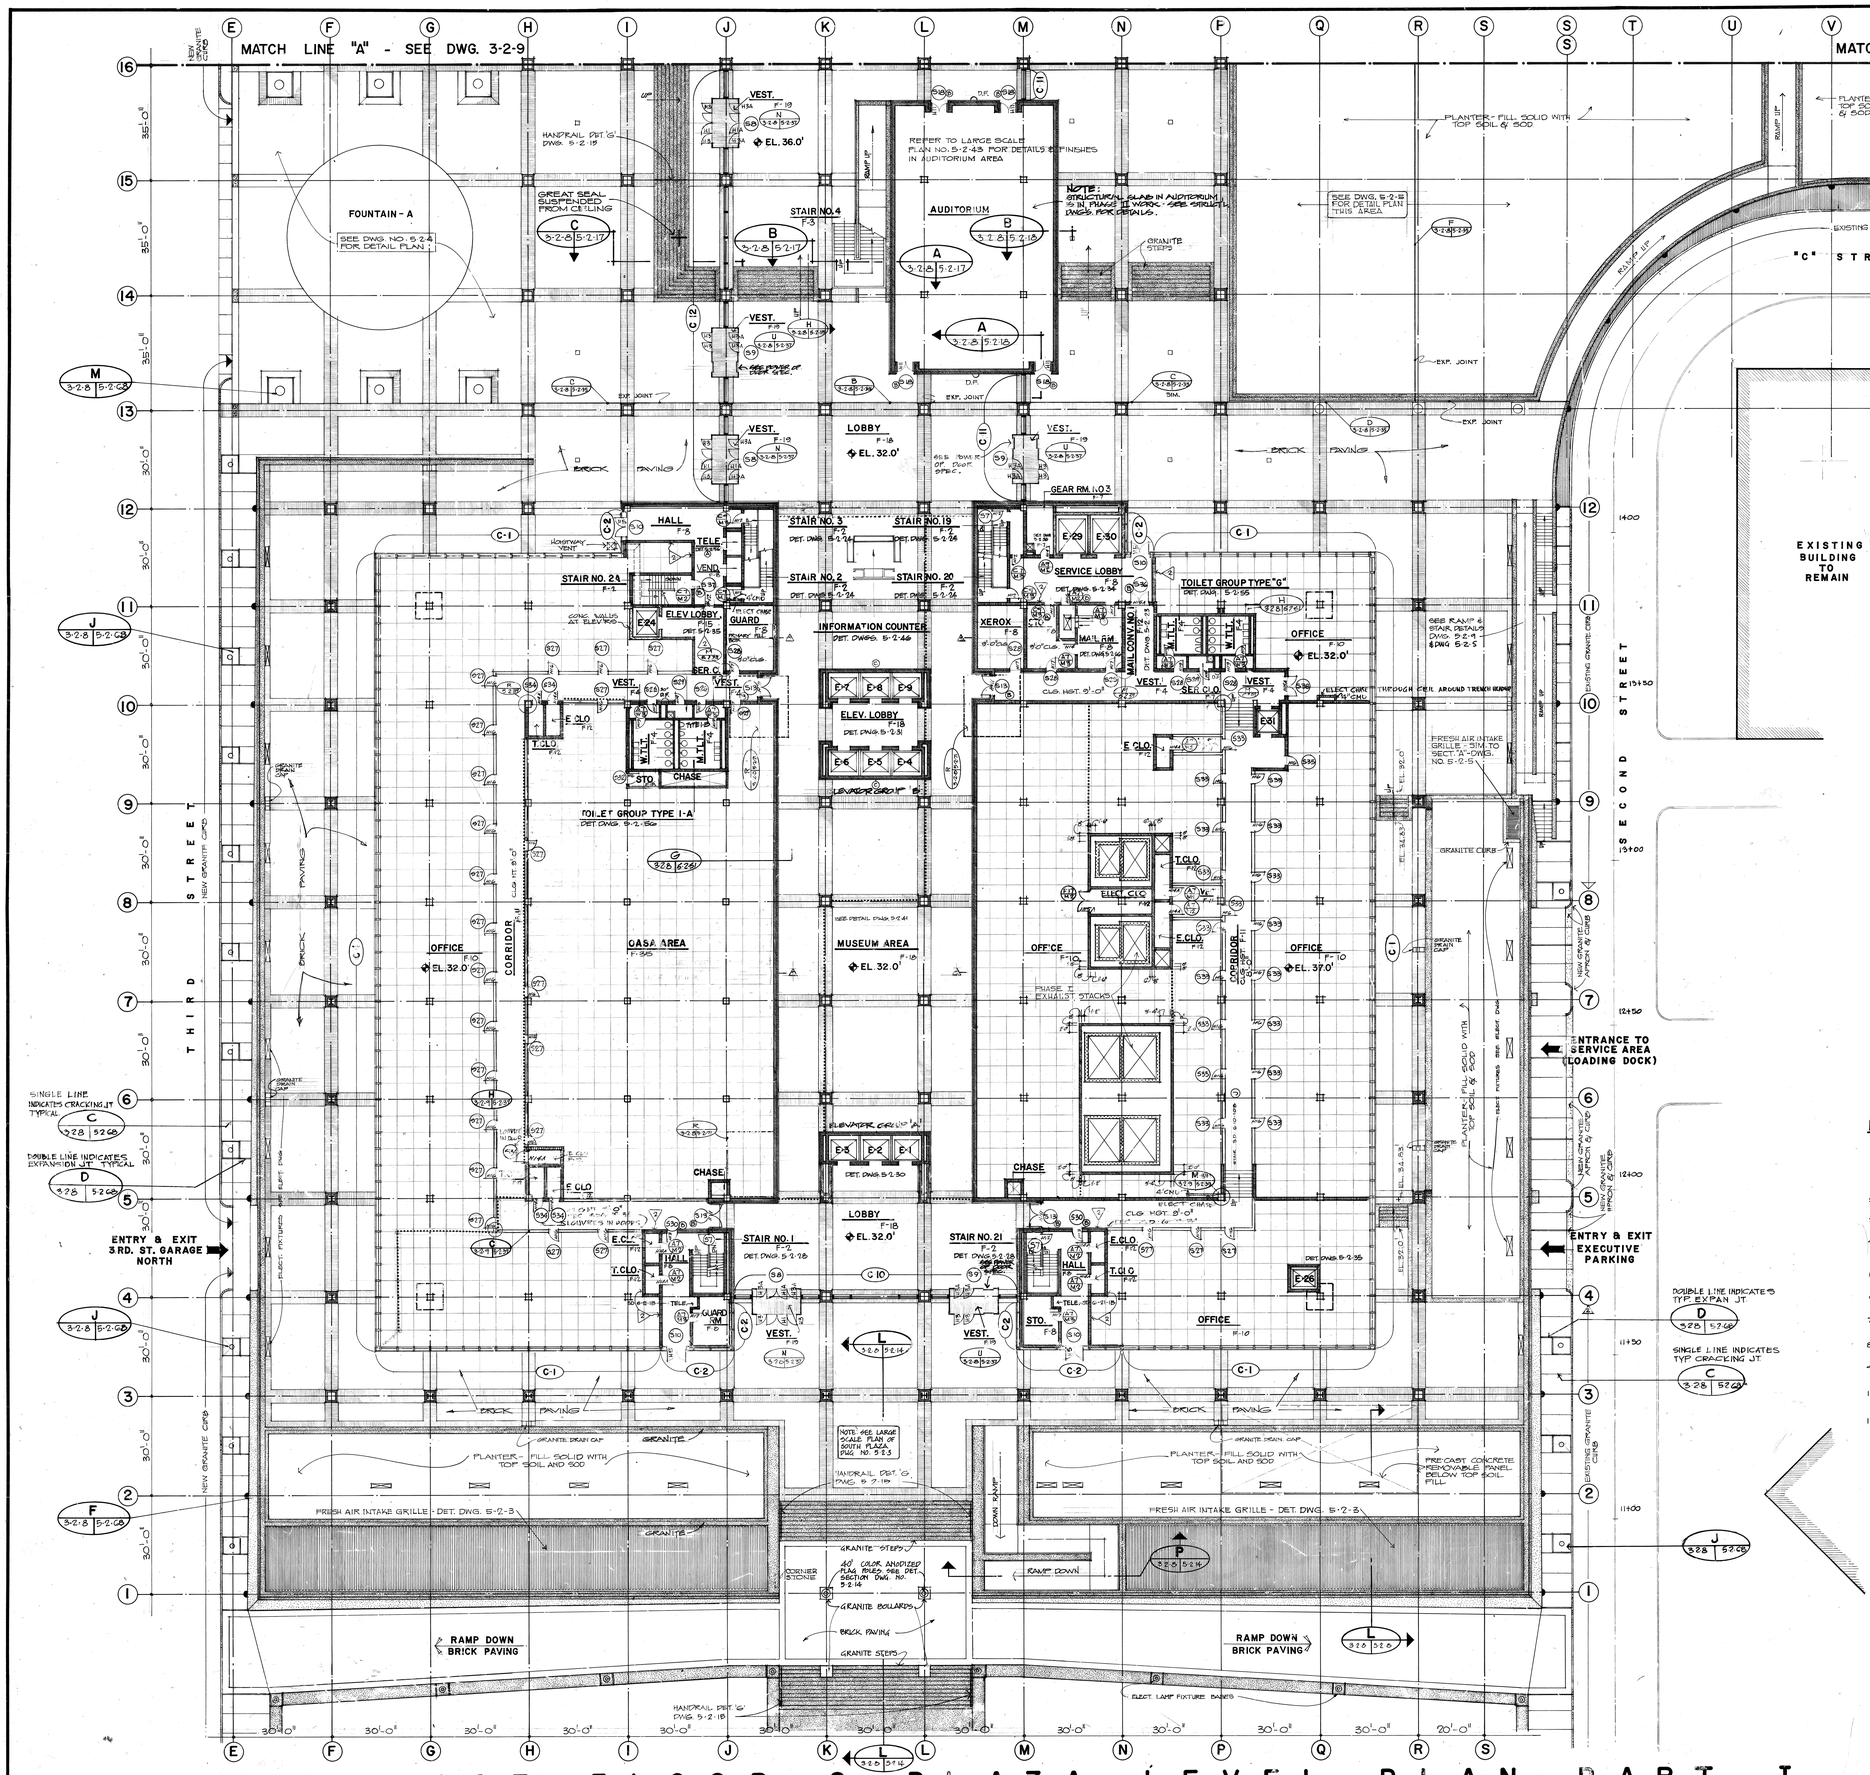

1 ST. FLOOR & PLAZA LEVEL PLAN PART I

SCALE : 1/16" = 1' - 0"

GENERAL NOTES

FOR FIXED GLASS AND ALUM. PANEL DETAILS SEE DWG. NO. 5-2-36 THRU C-1 THRU C-12

1. SEE DRAWING NO. 3-2-9 FOR INT. FLOOR & PLAZA LEVEL PLAN PART I.
2. SEE DRAWING NO. 5-2-3 FOR LARGE SCALE PLAN OF SOUTH PLAZA.
3. SEE DRAWING NO. 5-2-36 FIXED GLASS.
4. SEE DRAWING NOS. 5-2-30 AND 5-2-31 FOR DETAILS OF ELEVATORS.
5. SEE DRAWING NO. 5-2-41 FOR LARGE SCALE PLANS OF LOBBIES.
6. SEE DRAWING NOS. 5-2-45 AND 5-2-46 FOR LOBBY LINK ELEVATIONS.
7. SEE DRAWING NOS. 5-2-25 FOR LARGE SCALE PLANS OF SERVICE CLOSETS AND SILLET DETAILS.
8. SEE DRAWING NO. 5-2-62 FOR DETAILS AND REFLECTED PLAN.
9. SEE DRAWING NO. 5-2-18 FOR MIR-WALL SECTIONS AT LOBBY.
10. SEE DRAWING NO. 5-2-17 FOR DETAILS AND SECTION OF STONE AT LINK ACROSS LOBBY.
11. ◆ INDICATES FINISH FLOOR ELEVATIONS.
12. CEILING HEIGHTS: 8'-0" IN TOILET ROOMS, 7'-0" IN SERVICE CLOSETS & TOILET VESTIBULES UNLESS OTHERWISE NOTED OR SHOWN. ALL OTHER CEILING HEIGHTS ARE AT ELEV. 45'-0"
13. SEE GENERAL NOTES DWG. 5-2-1.
14. HEAD HEIGHTS OF OPENINGS TO DINING AREAS AND TELEPHONE ALCOVES.
15. ▪▪▪▪▪▪▪▪ IN PLAN INDICATES SAMPLE PARTITIONS AS SET-UP-SEE DETAIL 'N' DWG. 5-2-35.
16. ⊡ INDICATES DRINKING FOUNTAIN MOUNTING HEIGHT TO 30" FOR PHYSICALLY HANDICAPPED.
17. INDICATES WET STACKS SEE DETAIL 1-D1 SEE DWG. NO. 5-2-2
18. THE INTERIOR FLOOR FINISHES SHOWN IN SCHEDULE FOR THIS PLAN (FIRST FLOOR-PART I) SHALL BE OVER PHASE II CONC FLOOR FILL TO THICKNESS INDICATED ON WALL SECTIONS AND DETAIL SHOWN ON DWG. 5-2-71
19. QUANITY & SPACING OF ANCHORS FOR STONE SHALL BE AS GIVEN IN THE FOLLOWING REQUIREMENTS:
    A. ANCHORS IN HORIZONTAL JOINTS:
    1. MINIMUM 2 ANCHORS EACH IN TOP & BOTTOM FACES OF EVERY STONE.
    2. DISTANCE FROM JOINT TO ANCHOR SHALL BE 3" MIN. & 12" MAXIMUM.
    3. INTERMEDIATE SPACING OF ANCHORS BETWEEN JOINTS SHALL BE HORIZONTALLY 2'-0" WITH 30" MAXIMUM.
    B. ANCHORS IN VERTICAL JOINTS:

STONE HEIGHT	LOC. OF ANCHORS
UP TO 48"	NONE REQUIRED
48" TO 72"	MID HEIGHT
72" TO 96"	AT 3RD POINTS
96" TO 144"	AT QUARTER PTS.

20. INTERIOR PARTITION LOCATION NOTE: UNLESS OTHERWISE SPECIFICALLY SHOWN OR NOTED OTHERWISE ALL INTERIOR PARTITIONS AT FIRST FLOOR AND ABOVE SHALL BE LOCATED IN THE FOLLOWING MANNER:
    1) CENTERLINE OF DRYWALL PARTITIONS AT CORRIDORS SHALL BE AT FACE OF COLUMN FIREPROOFING. CENTER LINE OF OTHER DRYWALL PARTITIONS SHALL BE ON A MODULE LINE.
    2) FACE OF MASONRY PARTITIONS AT CORRIDORS SHALL BE AT FACE OF COLUMN FIREPROOFING. CENTERLINE OF OTHER MASONRY PARTITIONS SHALL BE ON A MODULE LINE.

    FIRE RATED WALL NOTE: THE FOLLOWING ENCLOSURES WALLS SHALL BE CONSTRUCTED OF FIRE-RATED MASONRY UNITS WITH THE NOTED FIRE RATING:
    2 HOUR WALLS - GEAR, SHAFTS, ELEVATOR SHAFTS, CHASES, GEAR ROOMS, VERTICAL MAIL CONVEYOR SHAFTS, MECH. EQUIPMENT ROOMS, STORAGE ROOMS & SPACES BELOW 1ST FLOOR, ELECTRICAL PRIMARY
    3 HOUR WALLS - TRASH ROOMS, ELECTRICAL SECONDARY
    REFER TO THE DRAWINGS FOR OTHER FIRE RATED WALLS NOT LISTED ABOVE. THESE WALLS ARE MARKED ON THE PLAN WITH THE FOLLOWING SYMBOLS:
    THE NOTE "2 OR 3" IN THE TRIANGLE INDICATES A 2 OR 3 HOUR FIRE RATED WALL IS REQUIRED.
21. ROOF & THERMAL INSULATION NOTE: THE THICKNESS OF ROOF & THERMAL INSULATION SHOWN ON THE DRAWINGS & DETAILS ARE FOR GUIDEANCE ONLY. THE ACTUAL THICKNESS WILL BE DETERMINED BY THE THERMAL CONDUCTANCE FACTOR.
23. REFER TO DRAWING 5-2-68 FOR TYPICAL SIDEWALL DETAILS.

LEGEND OF PARTITION MATERIAL SHOWN IN PLAN

	ITEM	SCALE	DESCRIPTION
1.		1/16"	CMU W/ FINISH OTHER THAN FURRED DRYWALL, STRUCTURAL FACING TILE
2.		1/16"	CMU WITH FURRED DRYWALL
3.		1/4", 1/8"	DRYWALL WITH STEEL STUDS
4.		1/16"	WOOD STUD WALLS AT CONFERENCE RMS., CACUS RMS. & NEGOTIATION RM.
5.		1/16"	FACE BRICK WHERE SHOWN ON DRAWINGS, CONCRETE BRICK OR CLAY BRICK W/ FINISH AS SCHED.
6.		1/4"	CMU WITH FINISH SCHEDULED
7.		1/4"	CMU WITH FURRED DRYWALL
8.		1/4"	DRYWALL W/ STEEL STUDS
9.		1/4"	WOOD STUD WALLS AT CONF. ROOMS, CACUS ROOMS.
10.		1/4"	STRUCTURAL FACING TILE
11.		1/4", 1/4"	MARBLE VENEER ON CONC. BRICK BACKING.

LEGEND

(OF MATERIALS NOT SHOWN ON G.D. 6-11A)

- CAST IRON TREE GRATES
- VINE POCKETS
- CONCRETE PAVING
- EXPANSION JOINTS
- GRANITE SETS
- BRICK PAVING
- LAWN

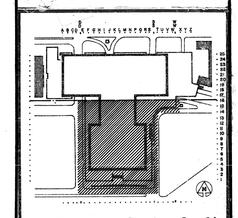

KEY PLAN

Lawrence Halprin & Associates
1620 Montgomery Street San Francisco California 94111

BROOKS BARR GRAEBER & WHITE AND PITTS MEBANE PHELPS & WHITE
ARCHITECTS AND ENGINEERS

APPROVED	4A 10-1-71		
	ARCHITECTURAL	STRUCTURAL	MECHANICAL ELECTRICAL

GENERAL SERVICES ADMINISTRATION
PUBLIC BUILDINGS SERVICE • WASHINGTON D C

PROJECT	U S DEPARTMENT OF LABOR BUILDING		
LOCATION	WASHINGTON D C		
STREET	200 CONSTITUTION AVENUE N W		
PROJ NO	49918	FILE NO	
DRAWN BY	KENNEDY OCT '71	CHECKED BY	PASCHALL
DRAWING TITLE	1ST FLOOR & PLAZA LEVEL PLAN PART I		
	ARCHITECTURAL		
DRAWING NUMBER	3-2-8		PHASE II

AAA 77 ZZ 140